



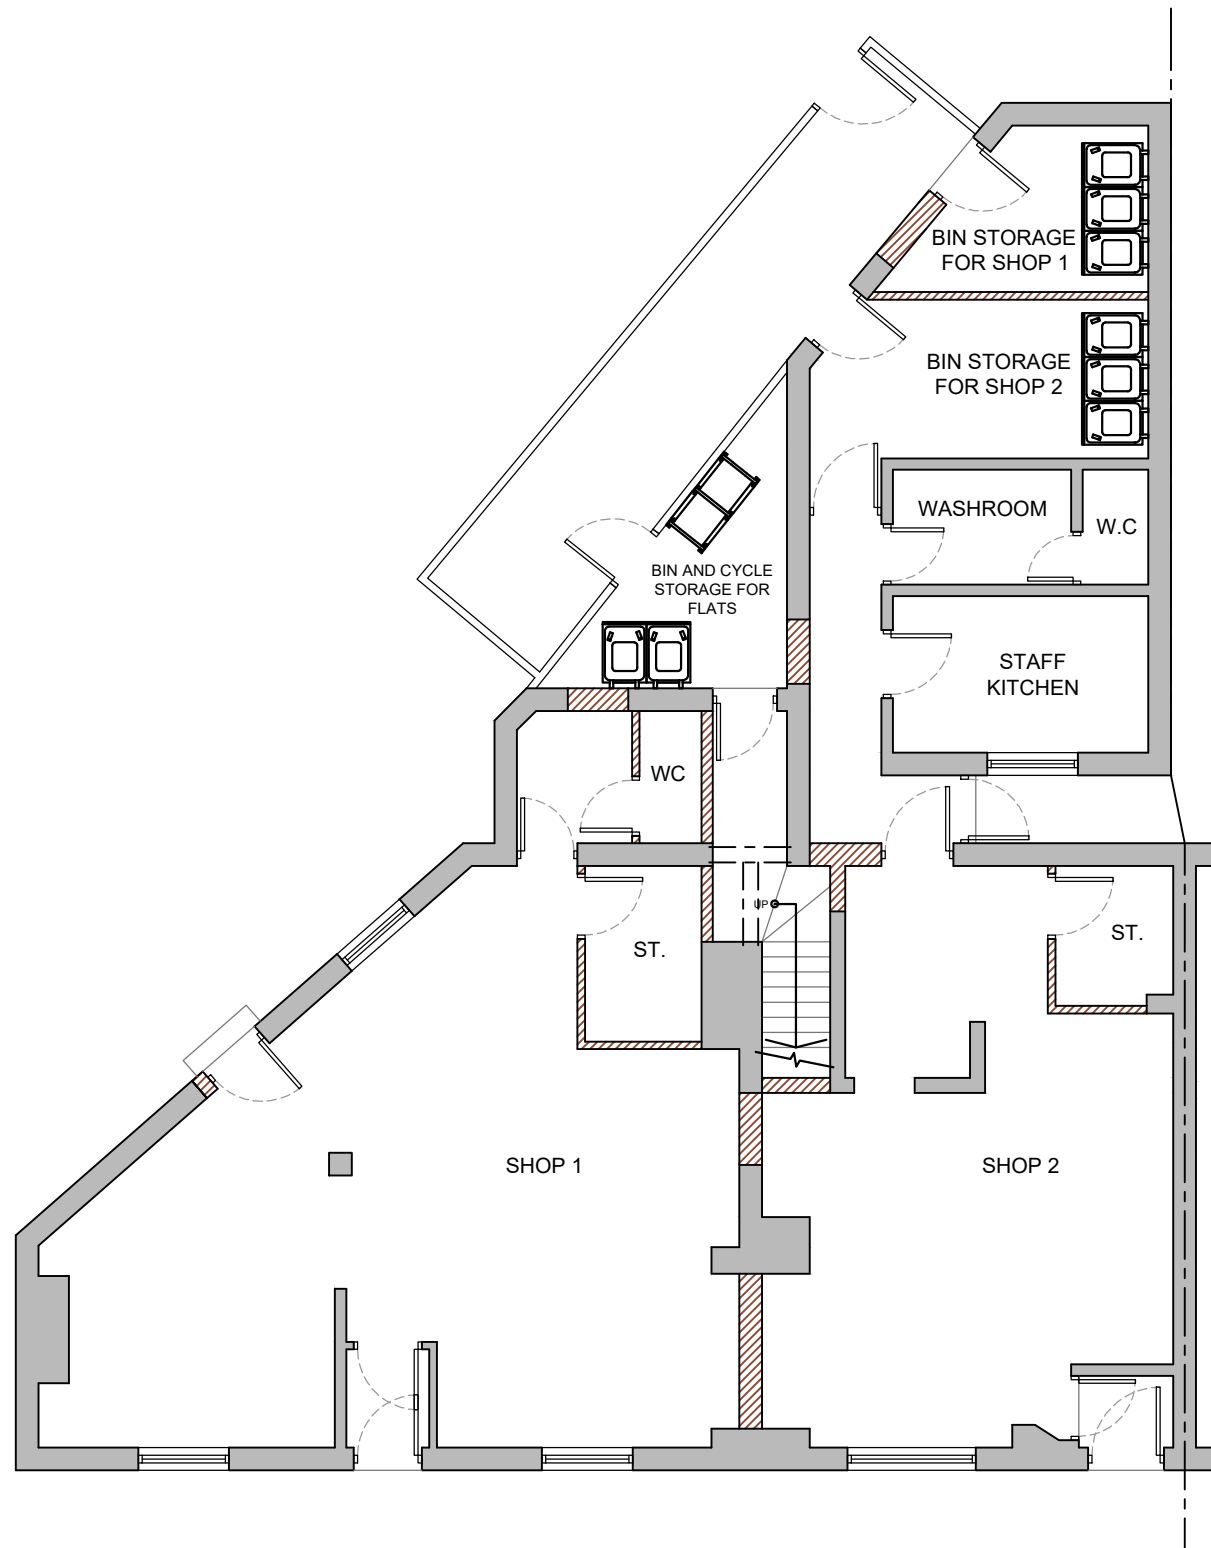

GROUND FLOOR PLAN


1:100

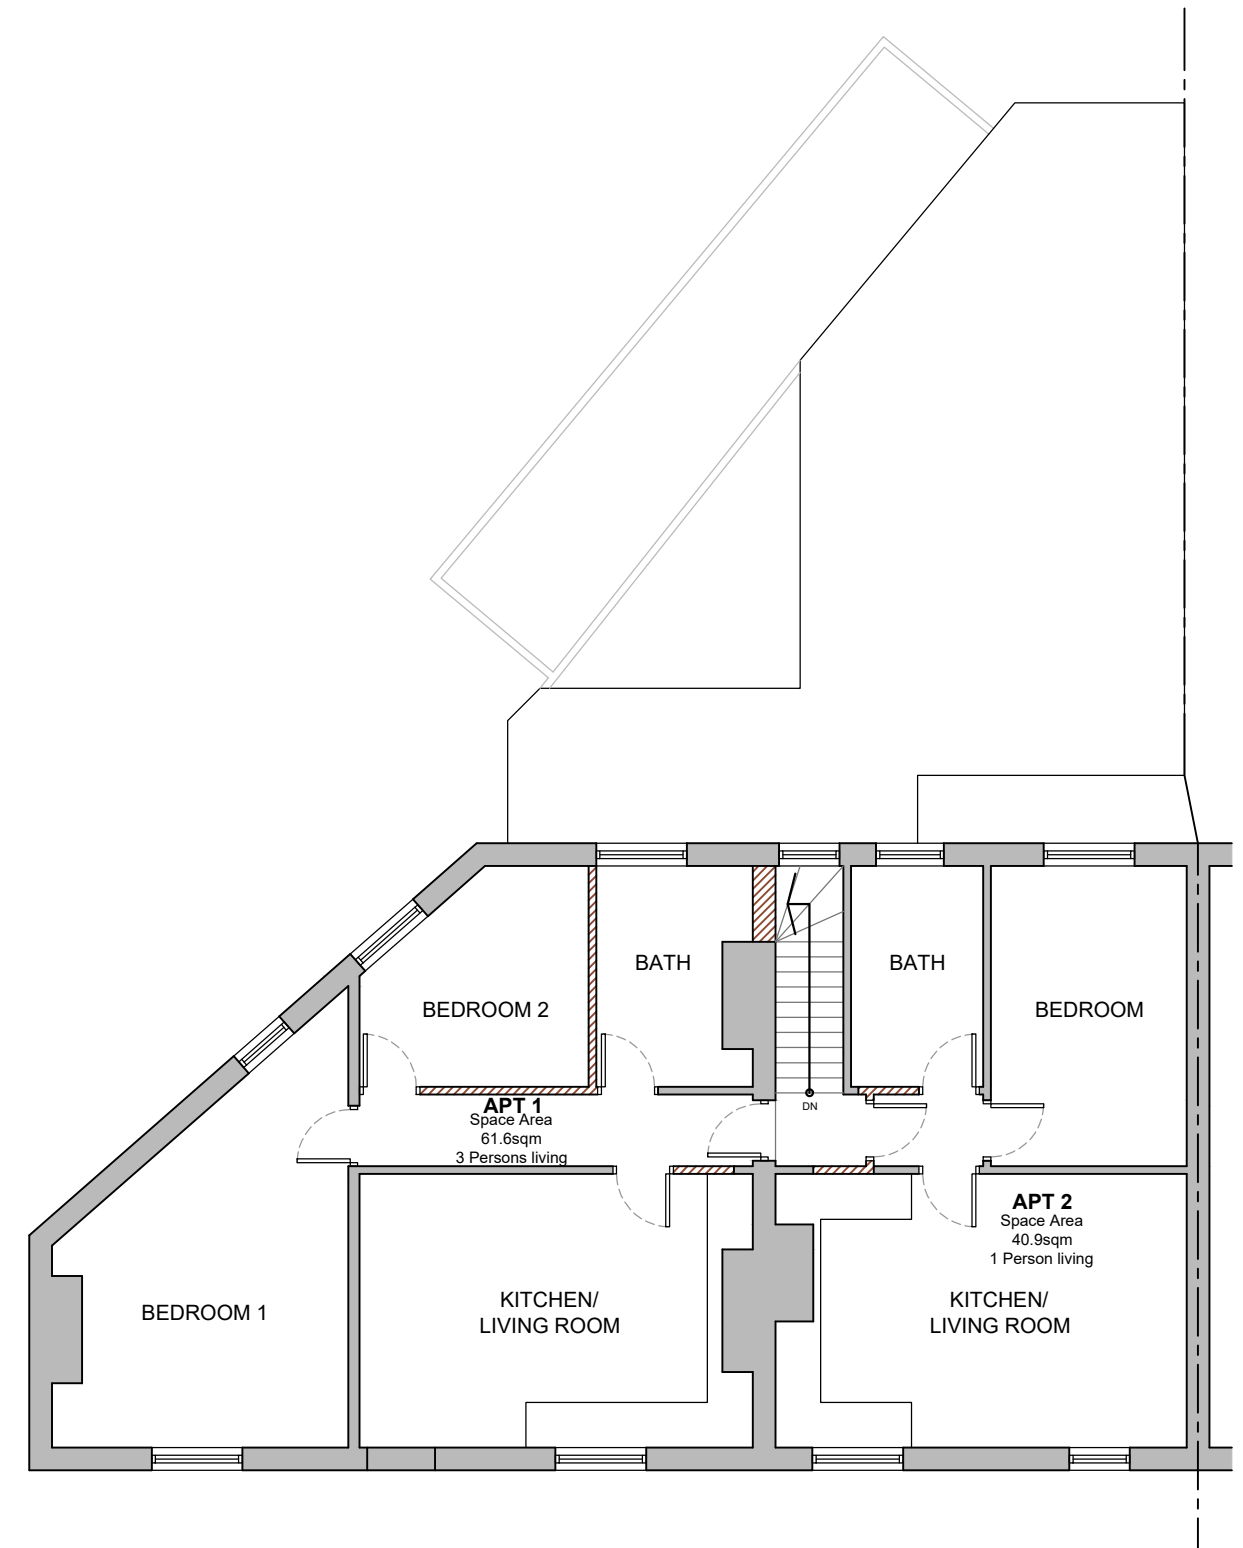

FIRST FLOOR PLAN

1:100

Scale 1:100

 

NOTES:

Scaling and dimensions to be used for planning approval purposes only.
All dimensions to be checked on site.

This drawing is for use at the named location and for Planning Permission purposes only and as such should not be used at any other location or for any other purposes

Project Location:

122-124 BURY NEW ROAD,
HEYWOOD,
OL10 4RG

Drawing:

**03 Proposed Building
Plan - REV C**

Scale:

1:100

Size:

A3

Date:

06/25