






1 Location Plan - Existing
1 : 1250




2 Location Plan - Proposed
1 : 1250

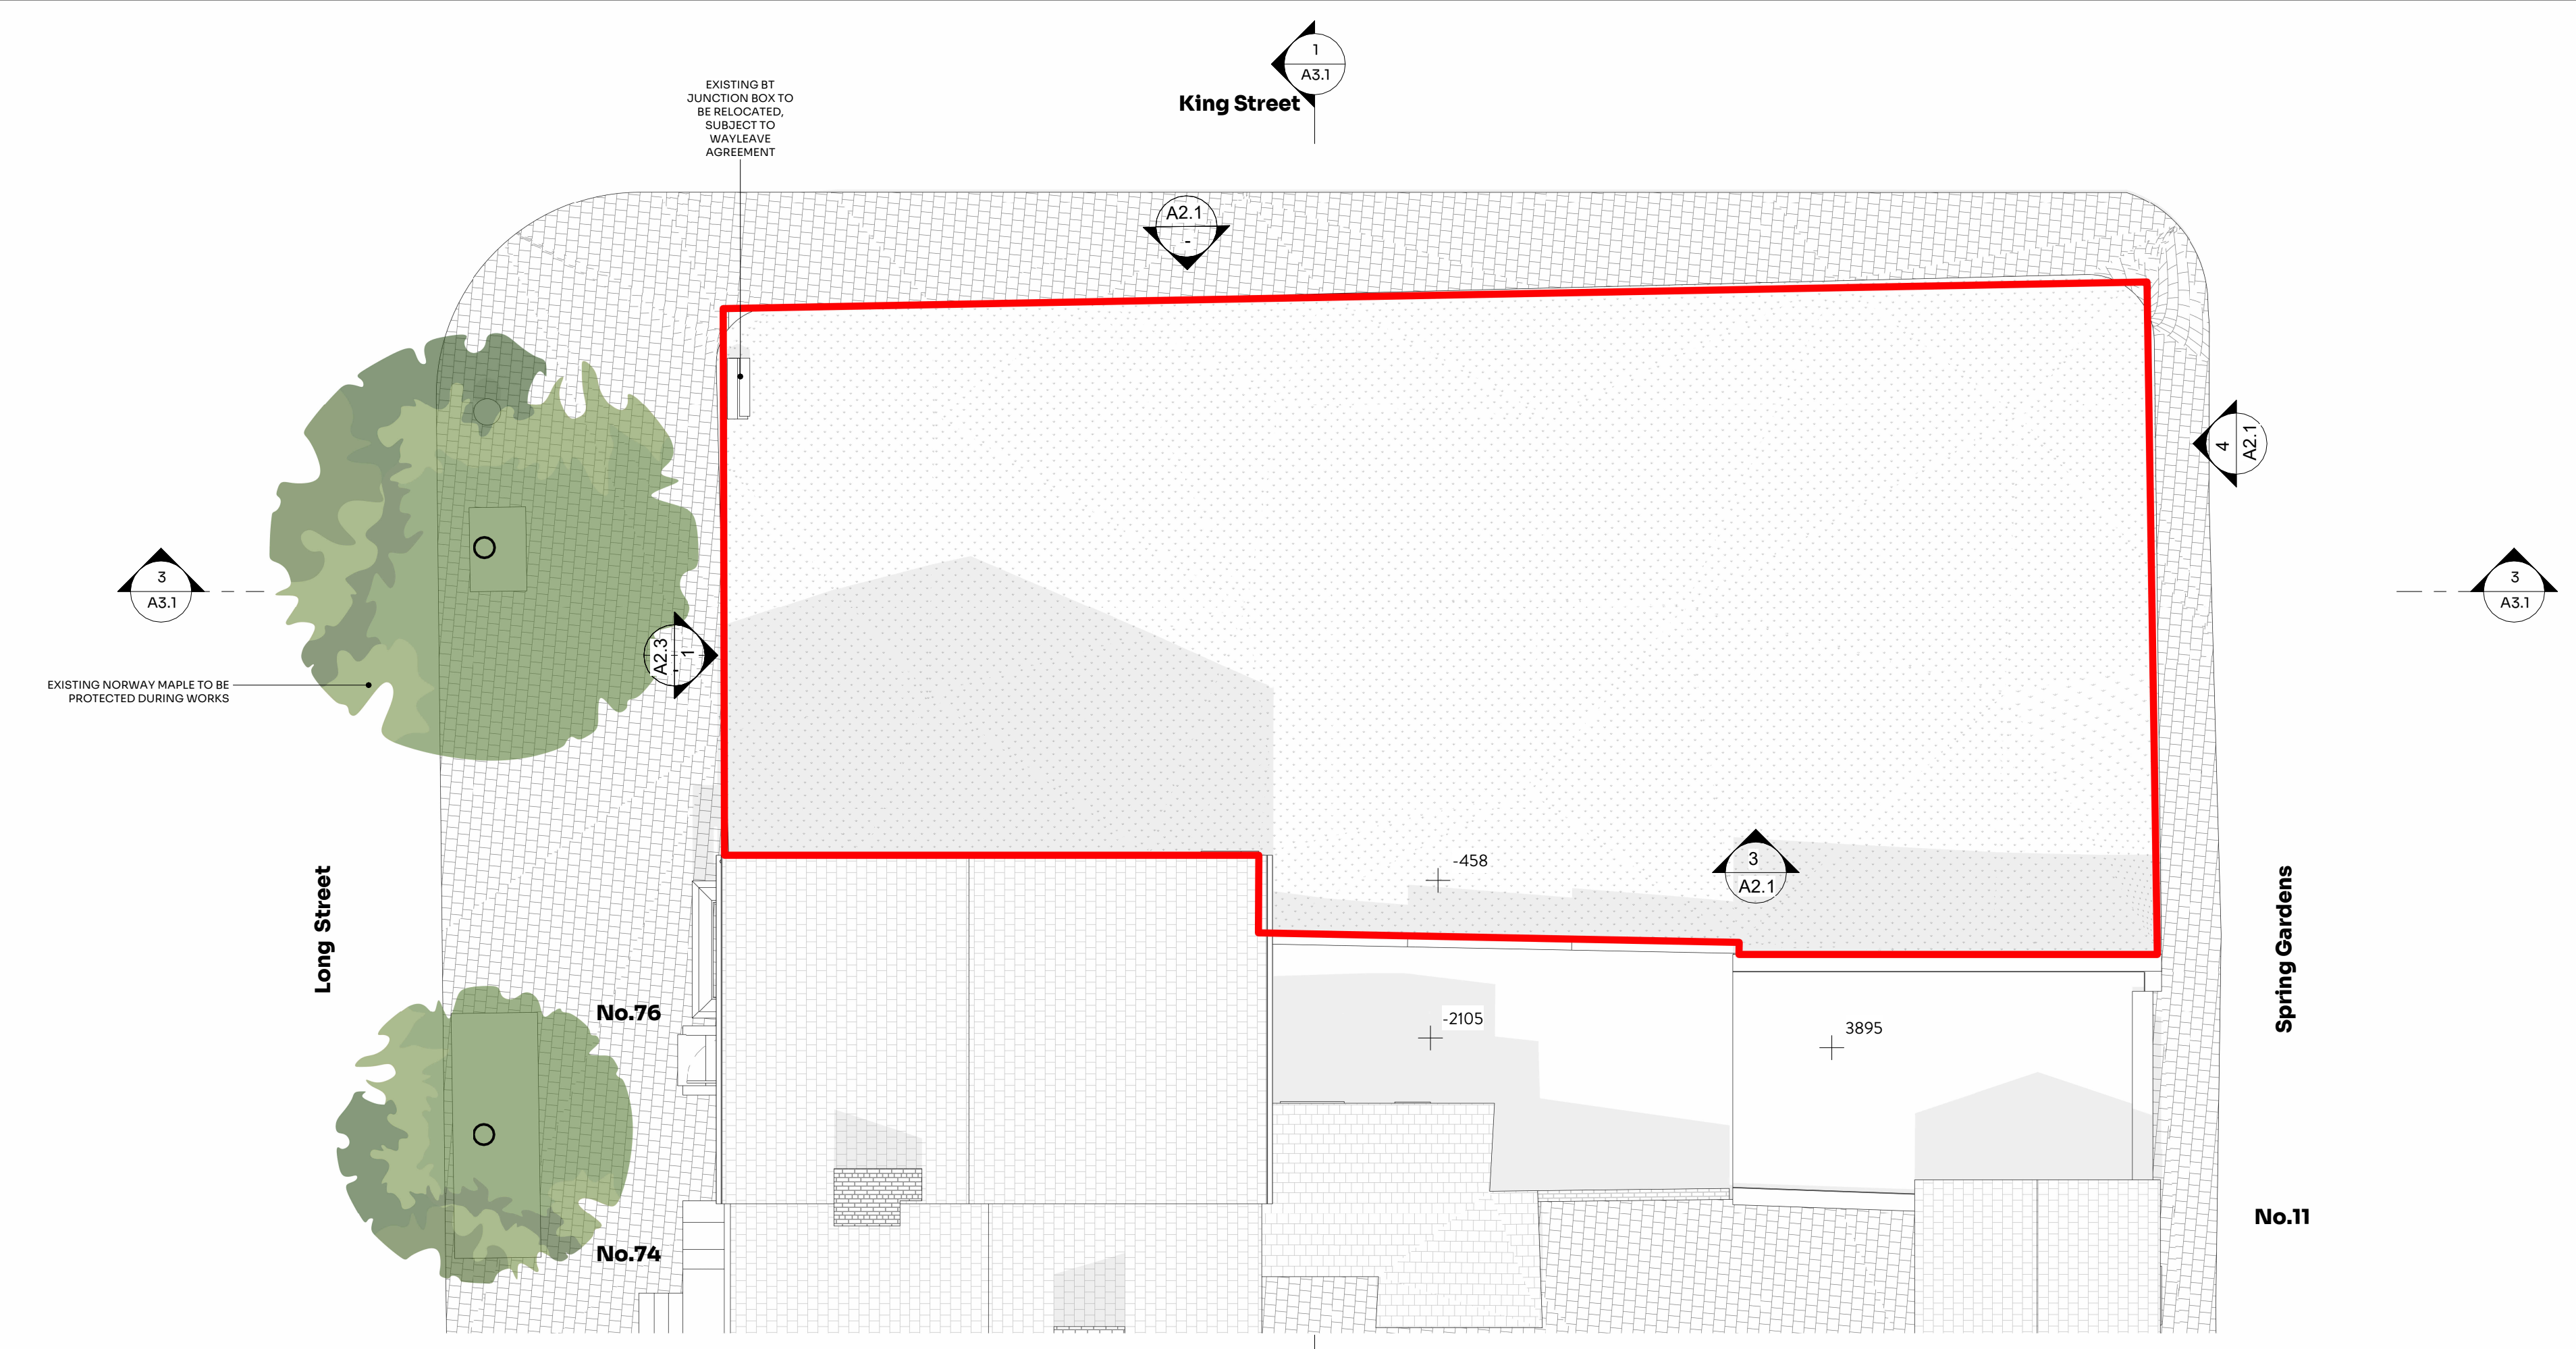


3 Site Plan - Existing
1 : 100

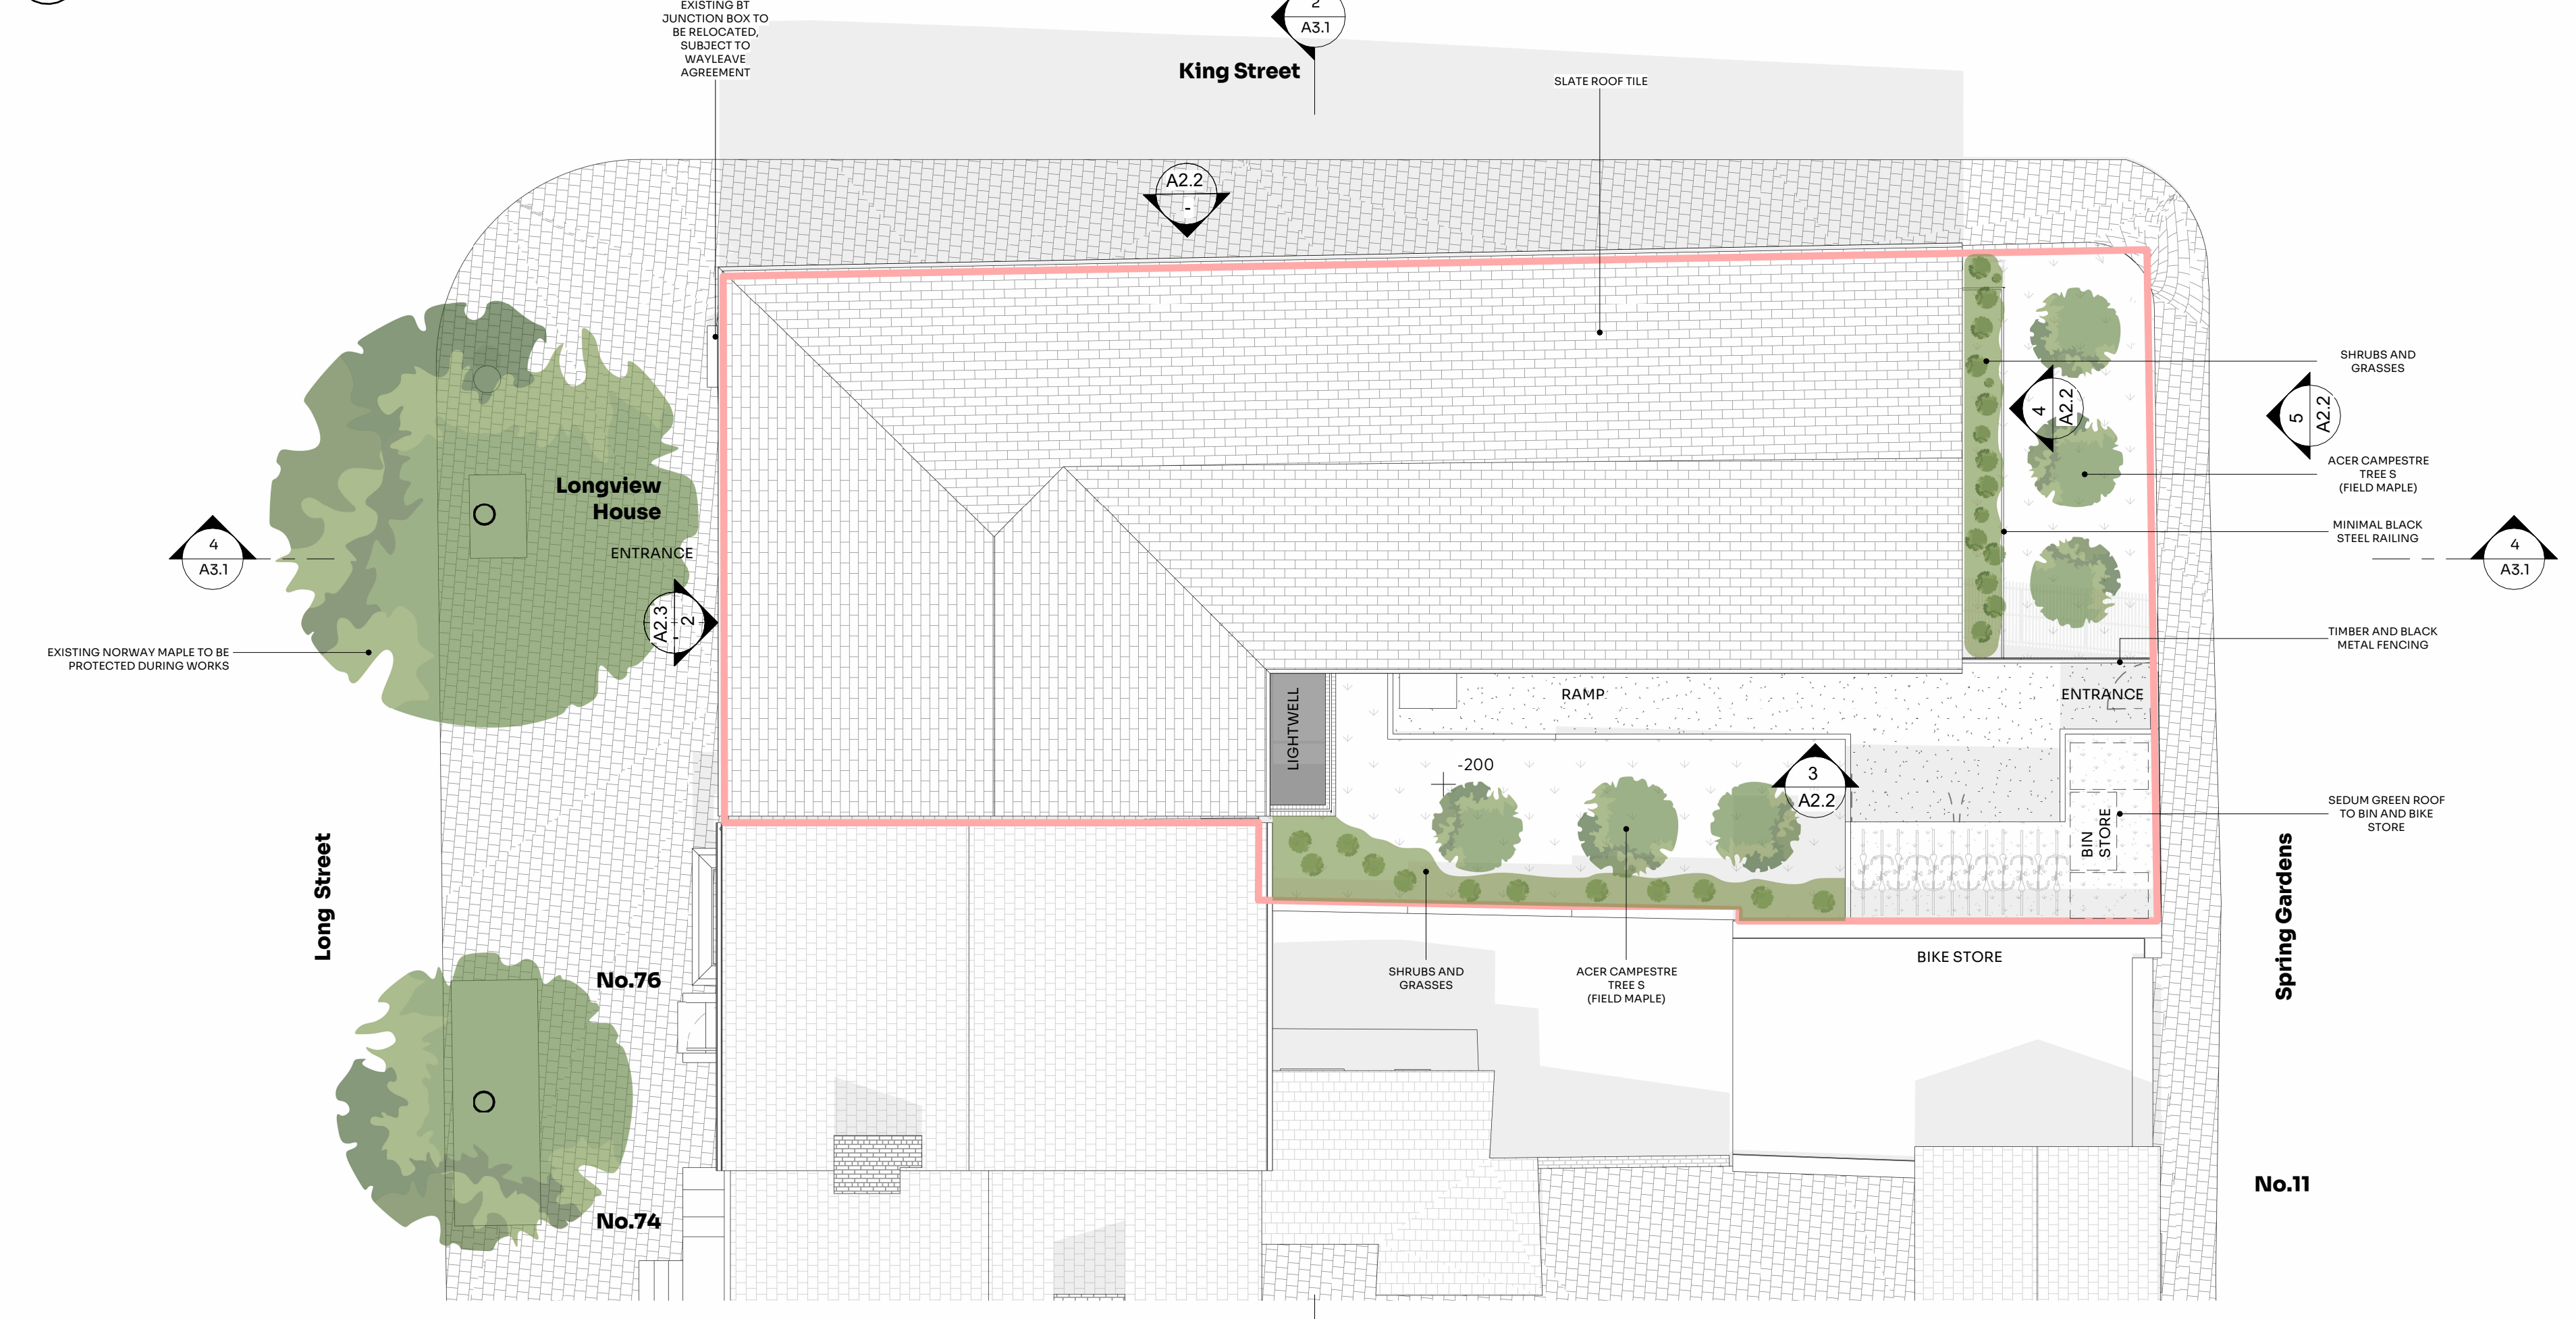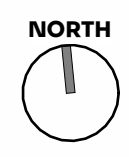

4 Site Plan - Proposed
1 : 100

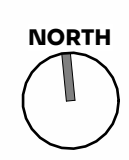

Note: Spot heights referenced from proposed Ground Floor level

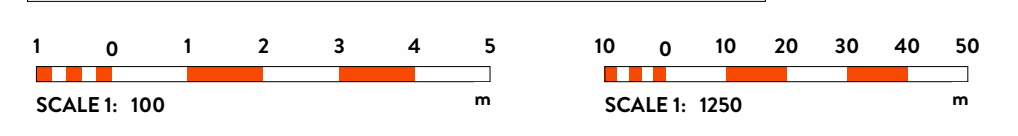

PL1	Issued for Planning	JC	28 09 25
REV	Details	By	Date
Stamp: ISSUED FOR PLANNING			
Project No: JC_198			
Project: LONGVIEW HOUSE			
Drawing No: A1.1		Revision: PL1	
Title: SITE AND LOCATION PLANS			
Project Address: Long St, M24 6DN			
Scale on A1: As indicated		Checked by: JC	
To be read with JCD specification and all relevant documents. Check all dimensions on site, report discrepancies before starting work. No liability accepted for unauthorised changes or works. This drawing is confidential, do not copy or share without written permission. Property of JC Design Group Ltd, return on request. © JC Design Group Ltd			