



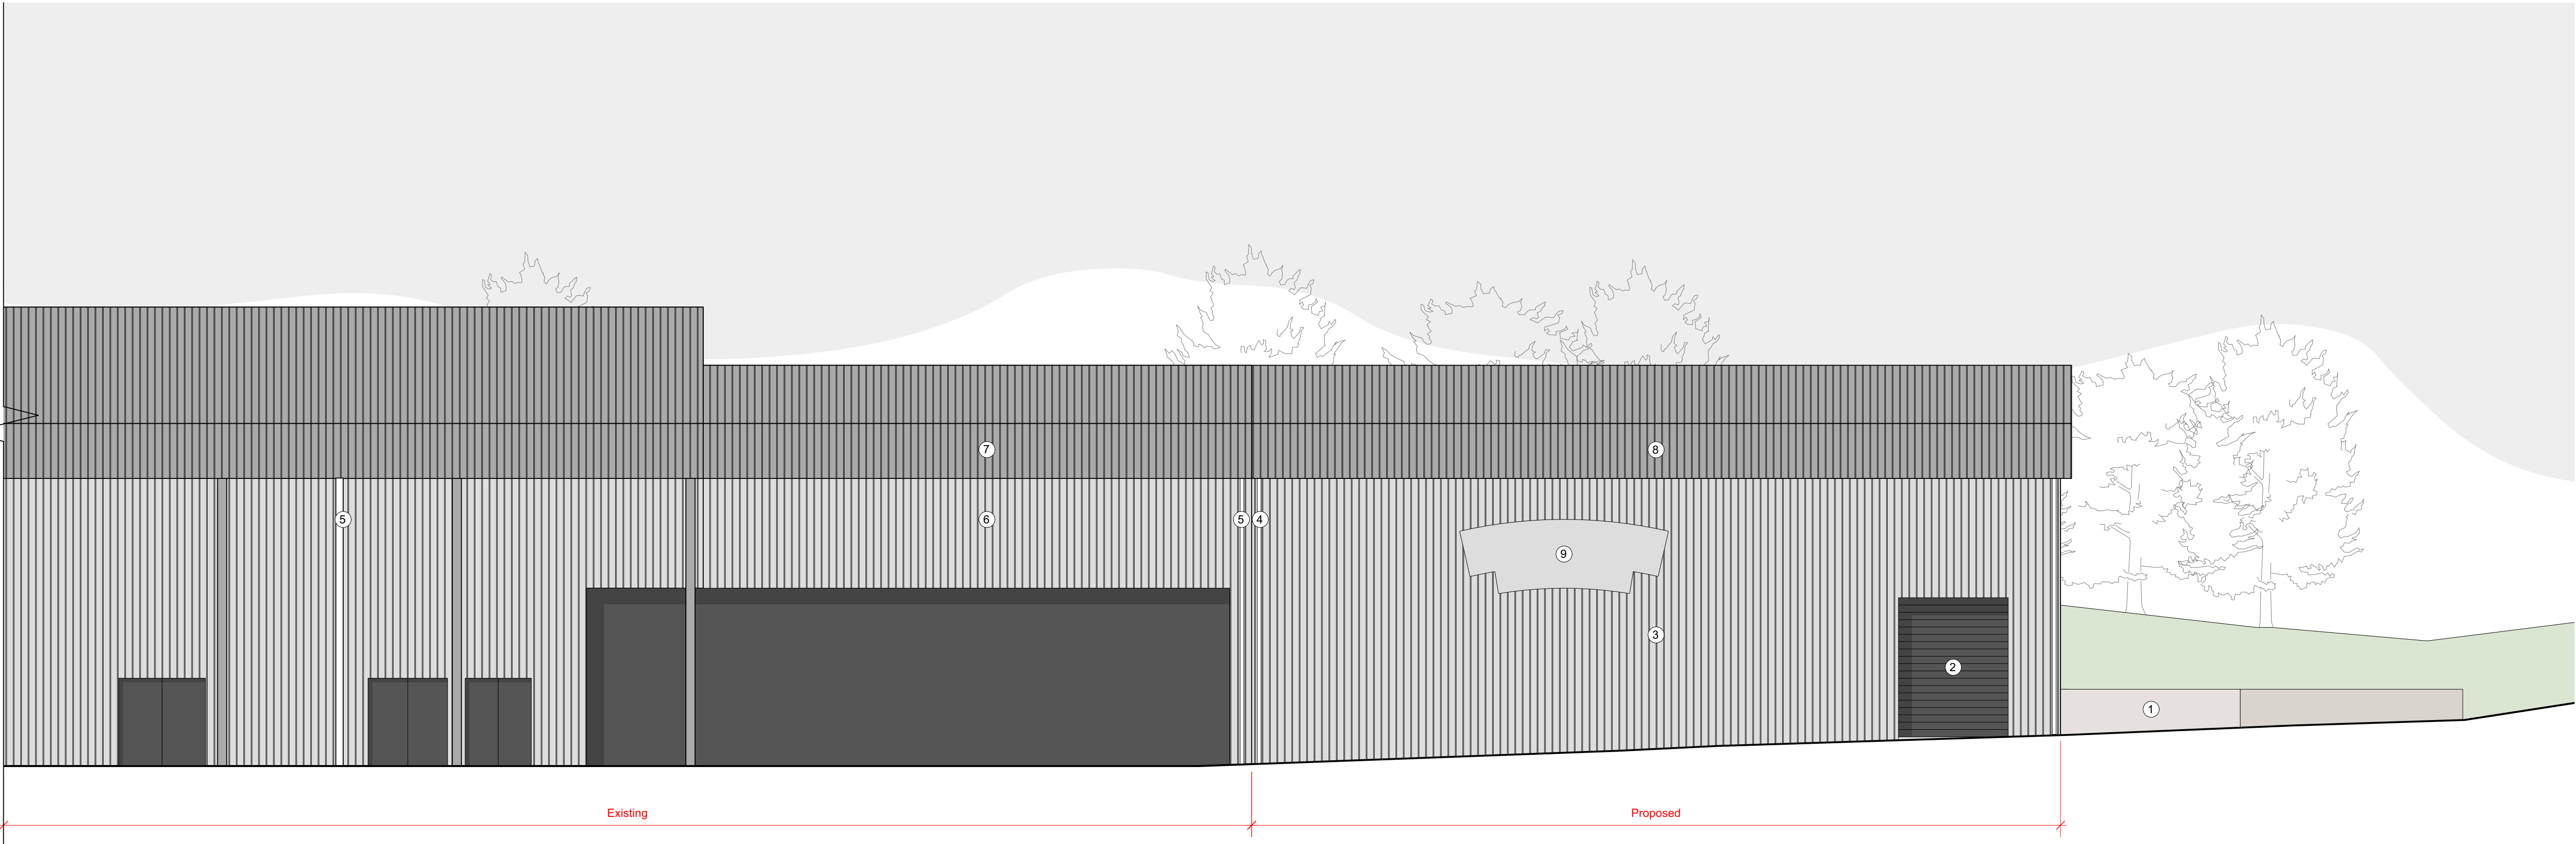

1 **Proposed South East Elevation**
Scale: 1:100

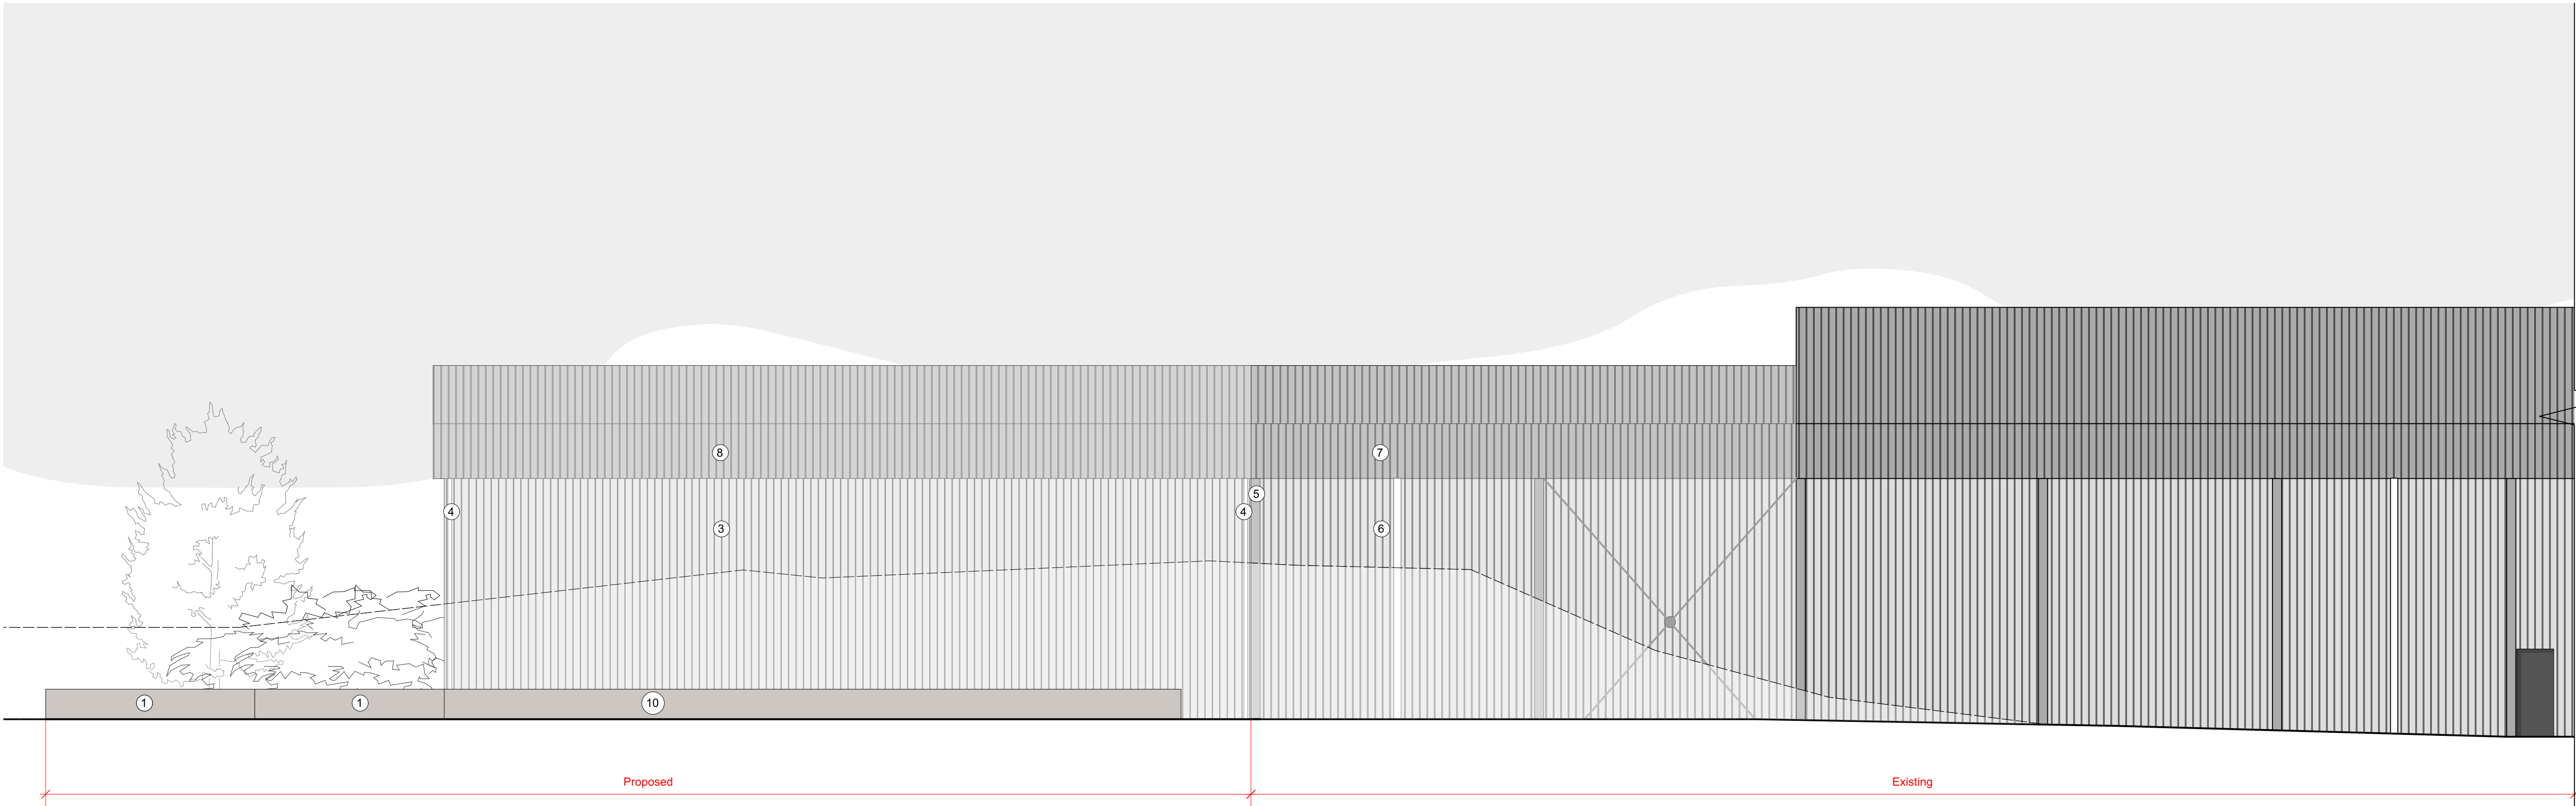

2 **Proposed North West Section**
Scale: 1:100




NOTES:

DO NOT SCALE. USE FIGURED DIMENSIONS ONLY.
All dimensions to be checked on site. Drawing to be read with all relevant Architectural, Interiors, Structural, M&E, Drainage/Public Health, Landscape, Civils and Interiors drawings and specifications. Any discrepancies between consultant's drawings to be reported to the Architect before any work commences. The Contractor's attention is drawn to the Health & Safety matters identified in the Health & Safety plan as being potentially hazardous. These items should not be considered as a full and final list. The Work Package Contractor's normal Health & Safety obligations still apply when undertaking constructional operations both on and off site. Define Architects take no responsibility for the location of legal boundaries indicated on this drawing and advise a separate drawing be completed by a specialist surveyor in order to establish exact boundaries. DWG files provided for information only. Refer to PDF record. The copyright of this drawing is held by Define Architects Ltd. Not to be used for any purpose without consent.

Materials

- Proposed retaining wall
- Proposed up and over door. Black
- Standing seam cladding to match existing. Light grey
- Proposed PPC downpipe. White to match existing
- Existing white PPC downpipe
- Existing standing seam cladding. Light grey
- Existing standing seam cladding. Dark grey
- Standing seam cladding to match existing. Dark grey
- Signage (Lancashire Farm logo)
- Existing retaining wall

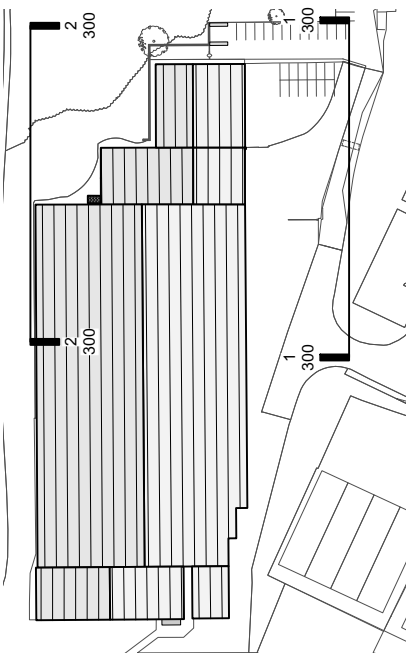

DEFINEARCHITECTS.CO.UK

Unit 2E, Beehive Mill
Jersey Street, Manchester
M4 6JG

+44 (0)161 528 9492
mail@definearchitects.co.uk

define /

PROJECT

Lancashire Farm
Littleborough
OL15 8BZ

DRAWING TITLE

Proposed Elevations
South East & North West

REV	DATE	NOTES
P01	19/08/2025	ISSUED FOR PLANNING
P02	24/10/2025	ISSUED FOR PLANNING

DRAWN BY EP	CHECKED BY GW
----------------	------------------

JOB NO. 083	STATUS PLANNING
----------------	--------------------

DRAWING NO. 083_PLN_300	REV P02
----------------------------	------------