



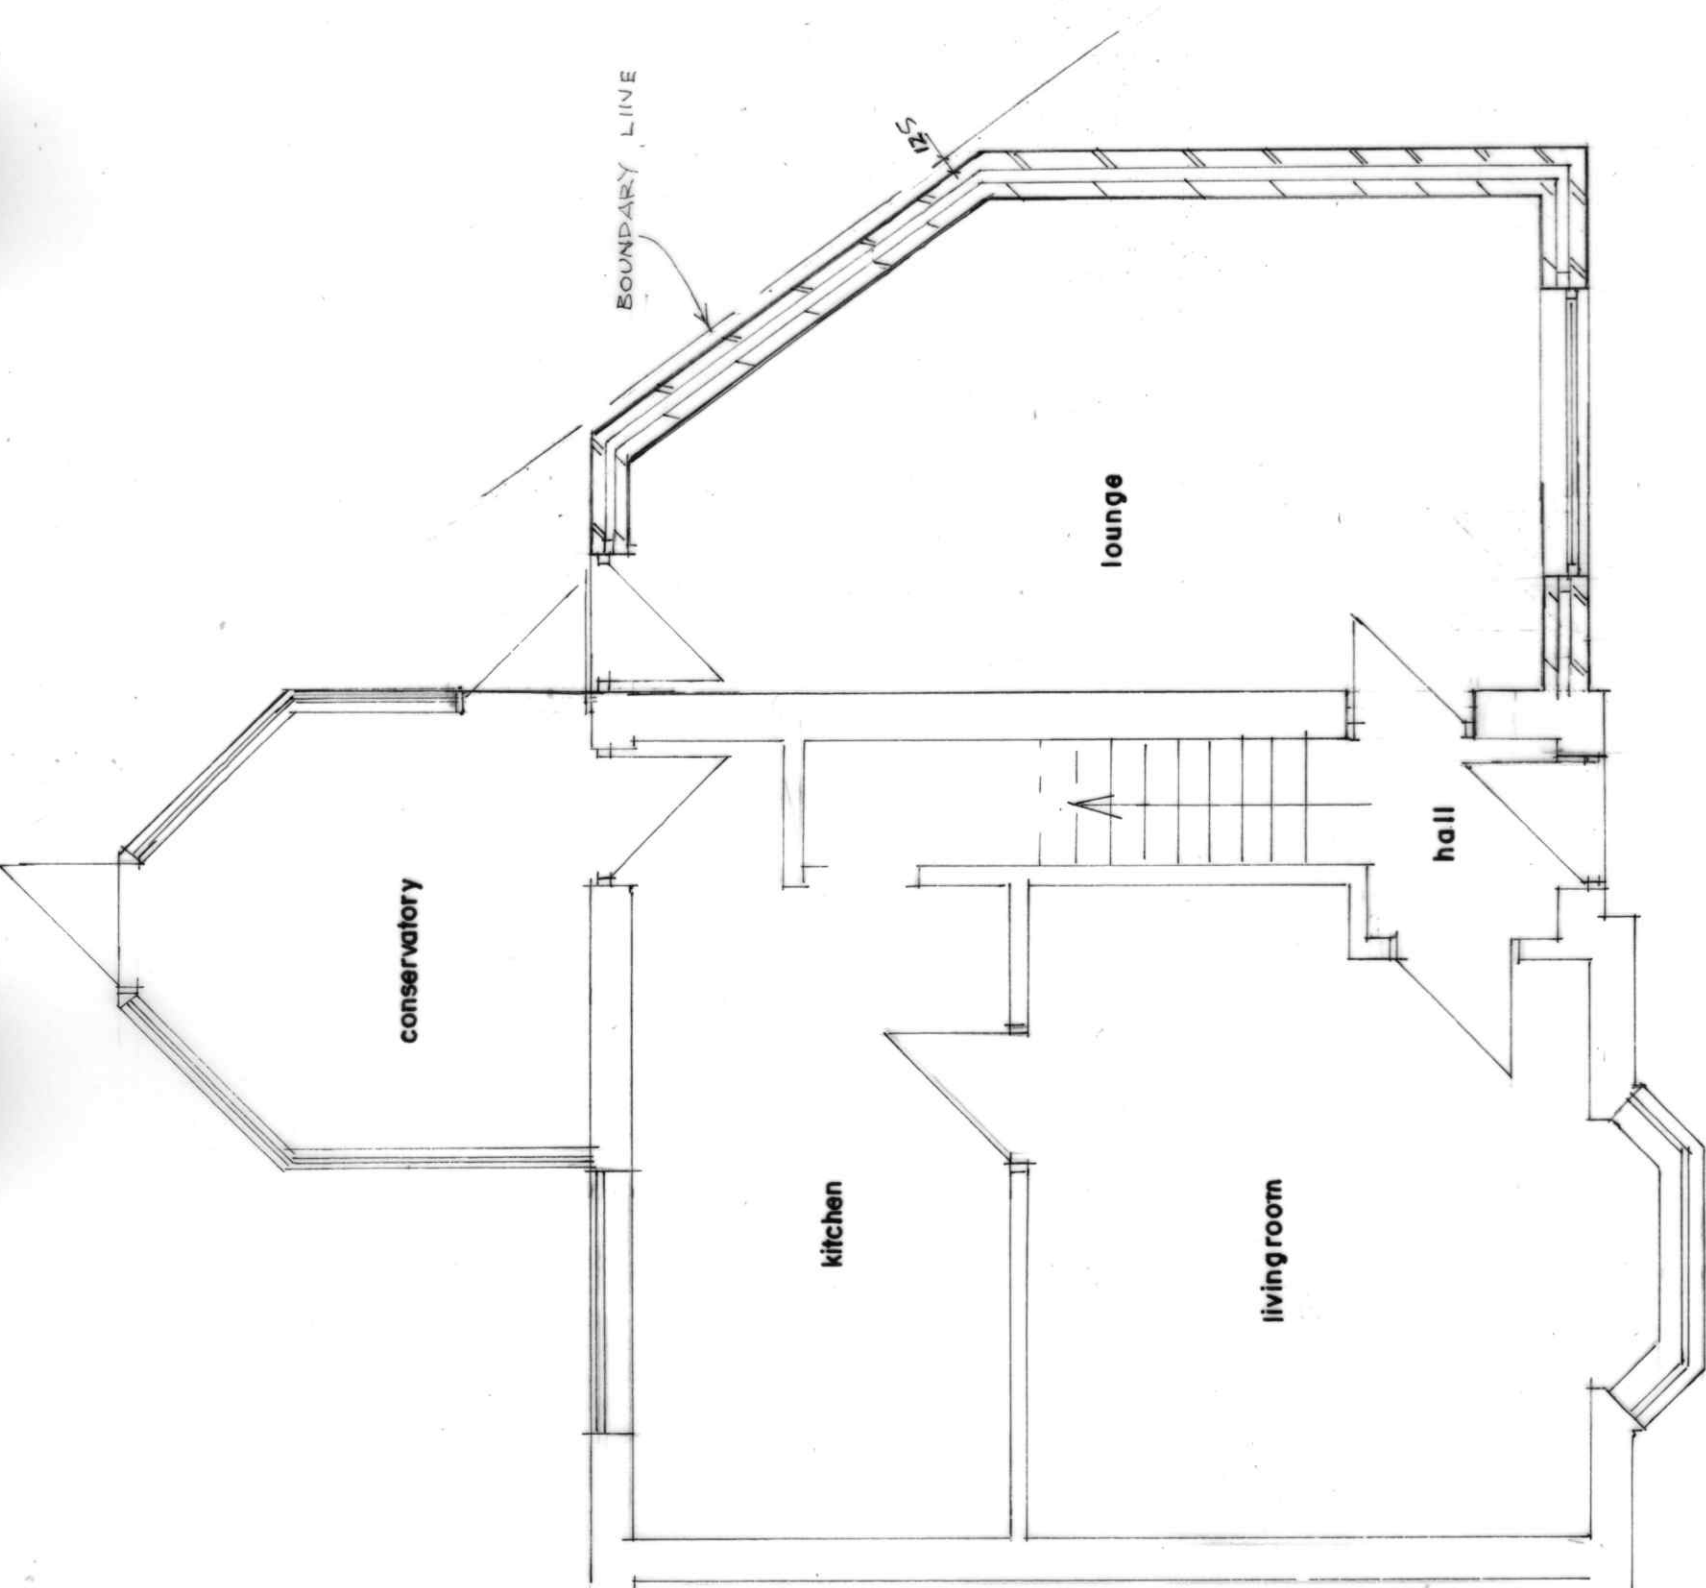

GROUND FLOOR PLAN
(PROPOSED)

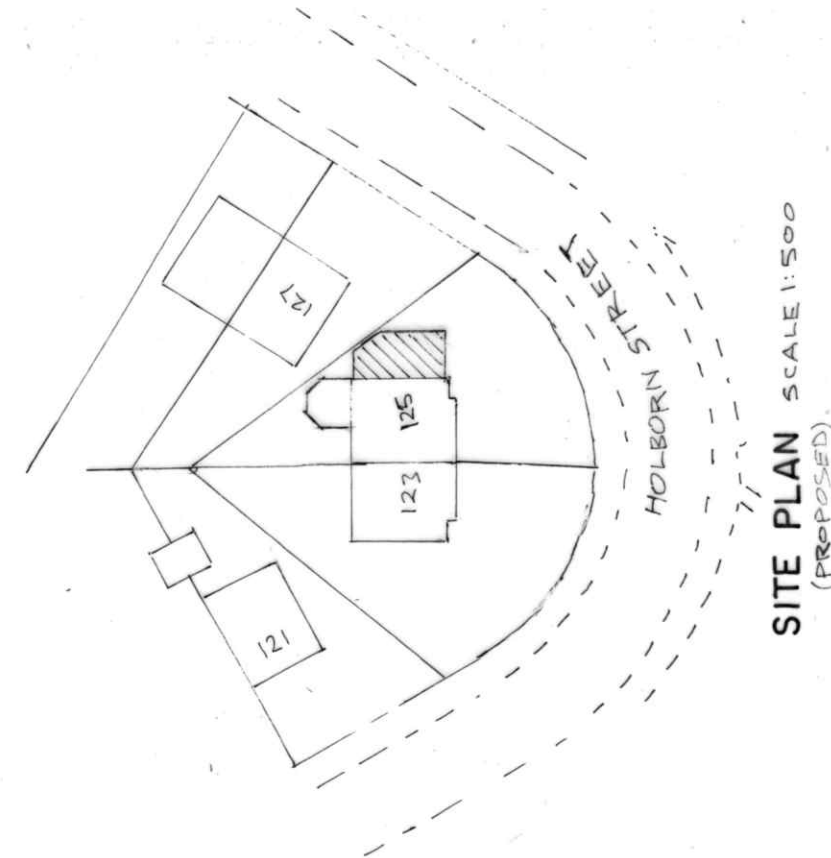

SITE PLAN SCALE 1:500
(PROPOSED)

BUILDING DESIGN SERVICES	
M. FAROOQ	
418 Bury Road Rochdale OL11 5EU.	
Tel: 01706 712231 Mob: 07967605763	
PROPOSED SINGLE STOREY SIDE EXTENSION AT	
125 HOLBORN STREET ROCHDALE OL11 4QB	
for: Mr DILSHAD MOHAMMAD RASH	
Plan	2334/2
Scale 1:50	