


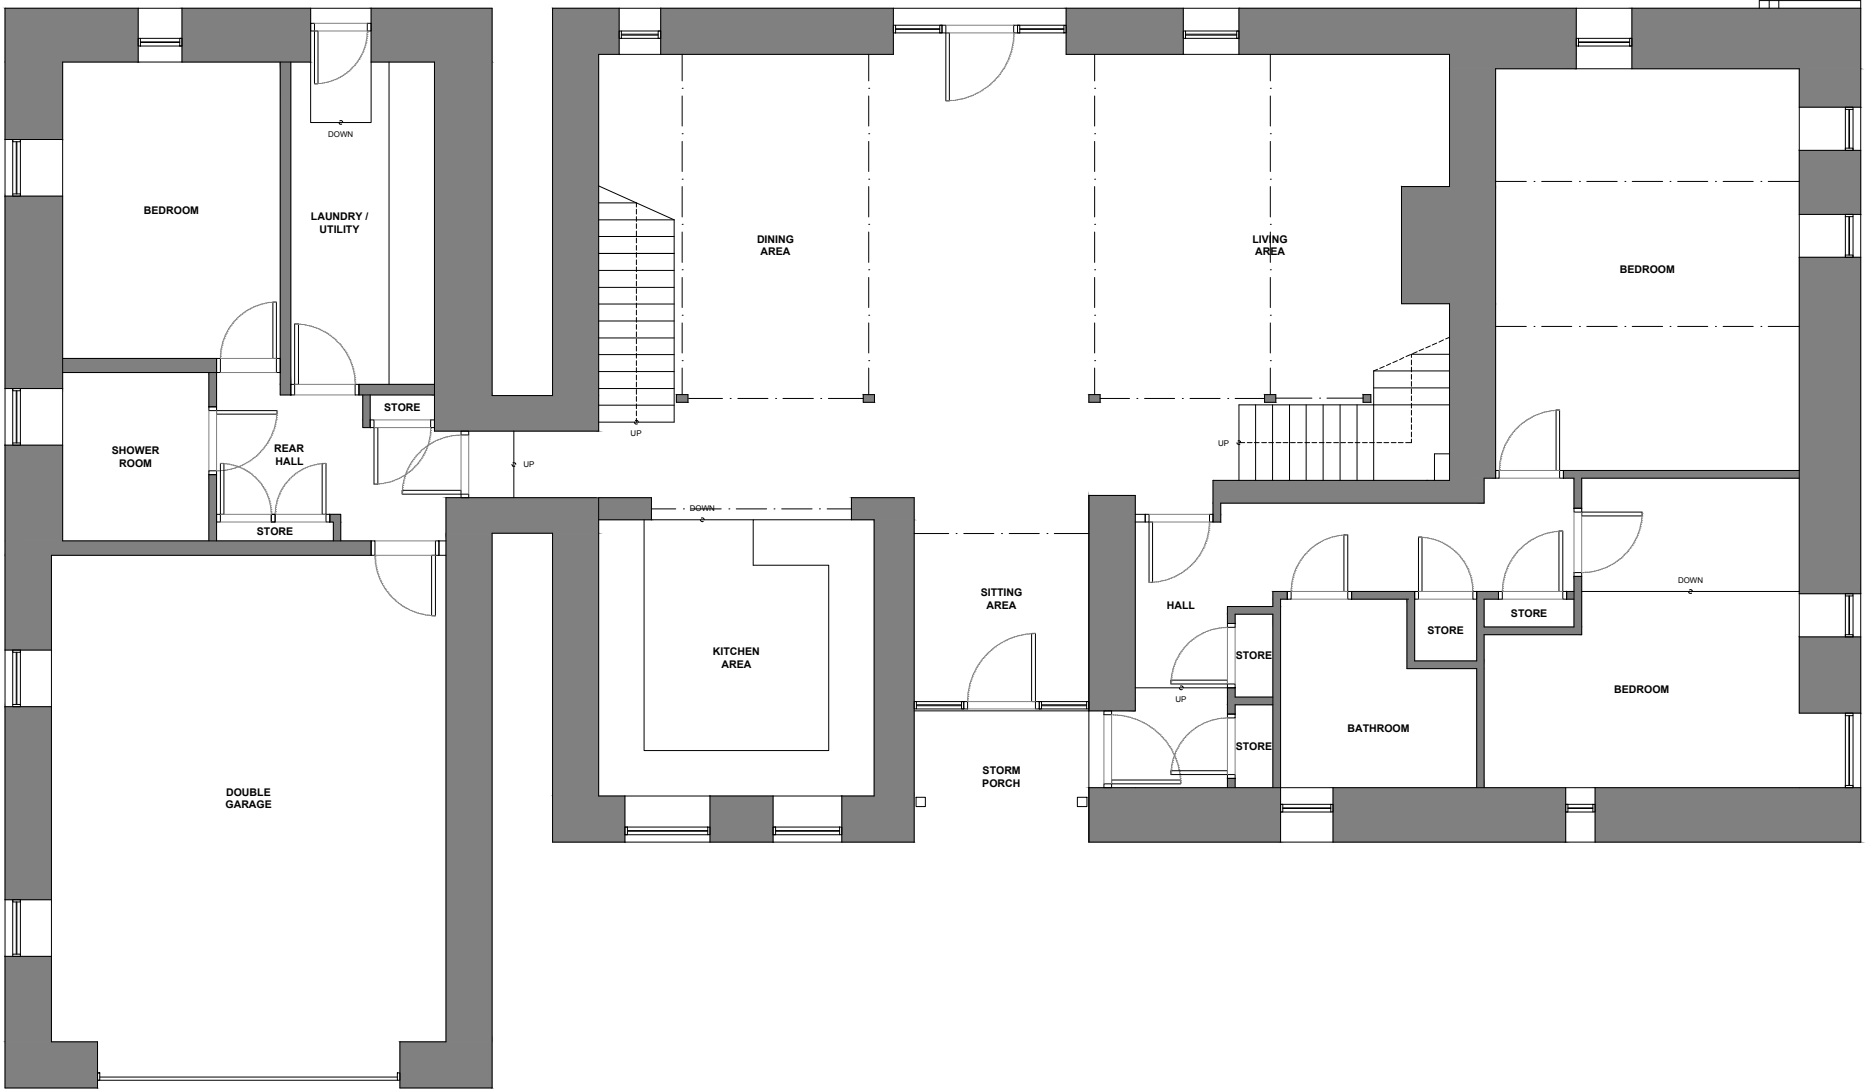

EXISTING GROUND FLOOR PLAN (1:100)



notes

- 1. Drawings are based on survey data and may not accurately represent what is physically present. Do not scale from this drawing. All dimensions to be site verified by the contractor before proceeding.
- 2. All dimensions are in millimeters unless noted otherwise.
- 3. Cadence Architecture Ltd shall be notified in writing of any discrepancies.

key plan
not to scale

revisions

REV	DATE	DRAWN BY	APPR. BY	NOTES

client:	MEADOWS CARE LTD
project:	ROUGH BANK BARN NEWHEY, OL16 3QH
status:	PLANNING
revision:	

title:	EXISTING GROUND FLOOR PLAN
drawn by:	PDP
approved by:	PDP
date:	30.10.25
job no:	138ROC
scale:	1:100@A3