


PROPOSED FRONT ELEVATION

NEW SIGNAGE AND EXTERNAL DECORATIONS
AS PER SIGNAGE SCHEME

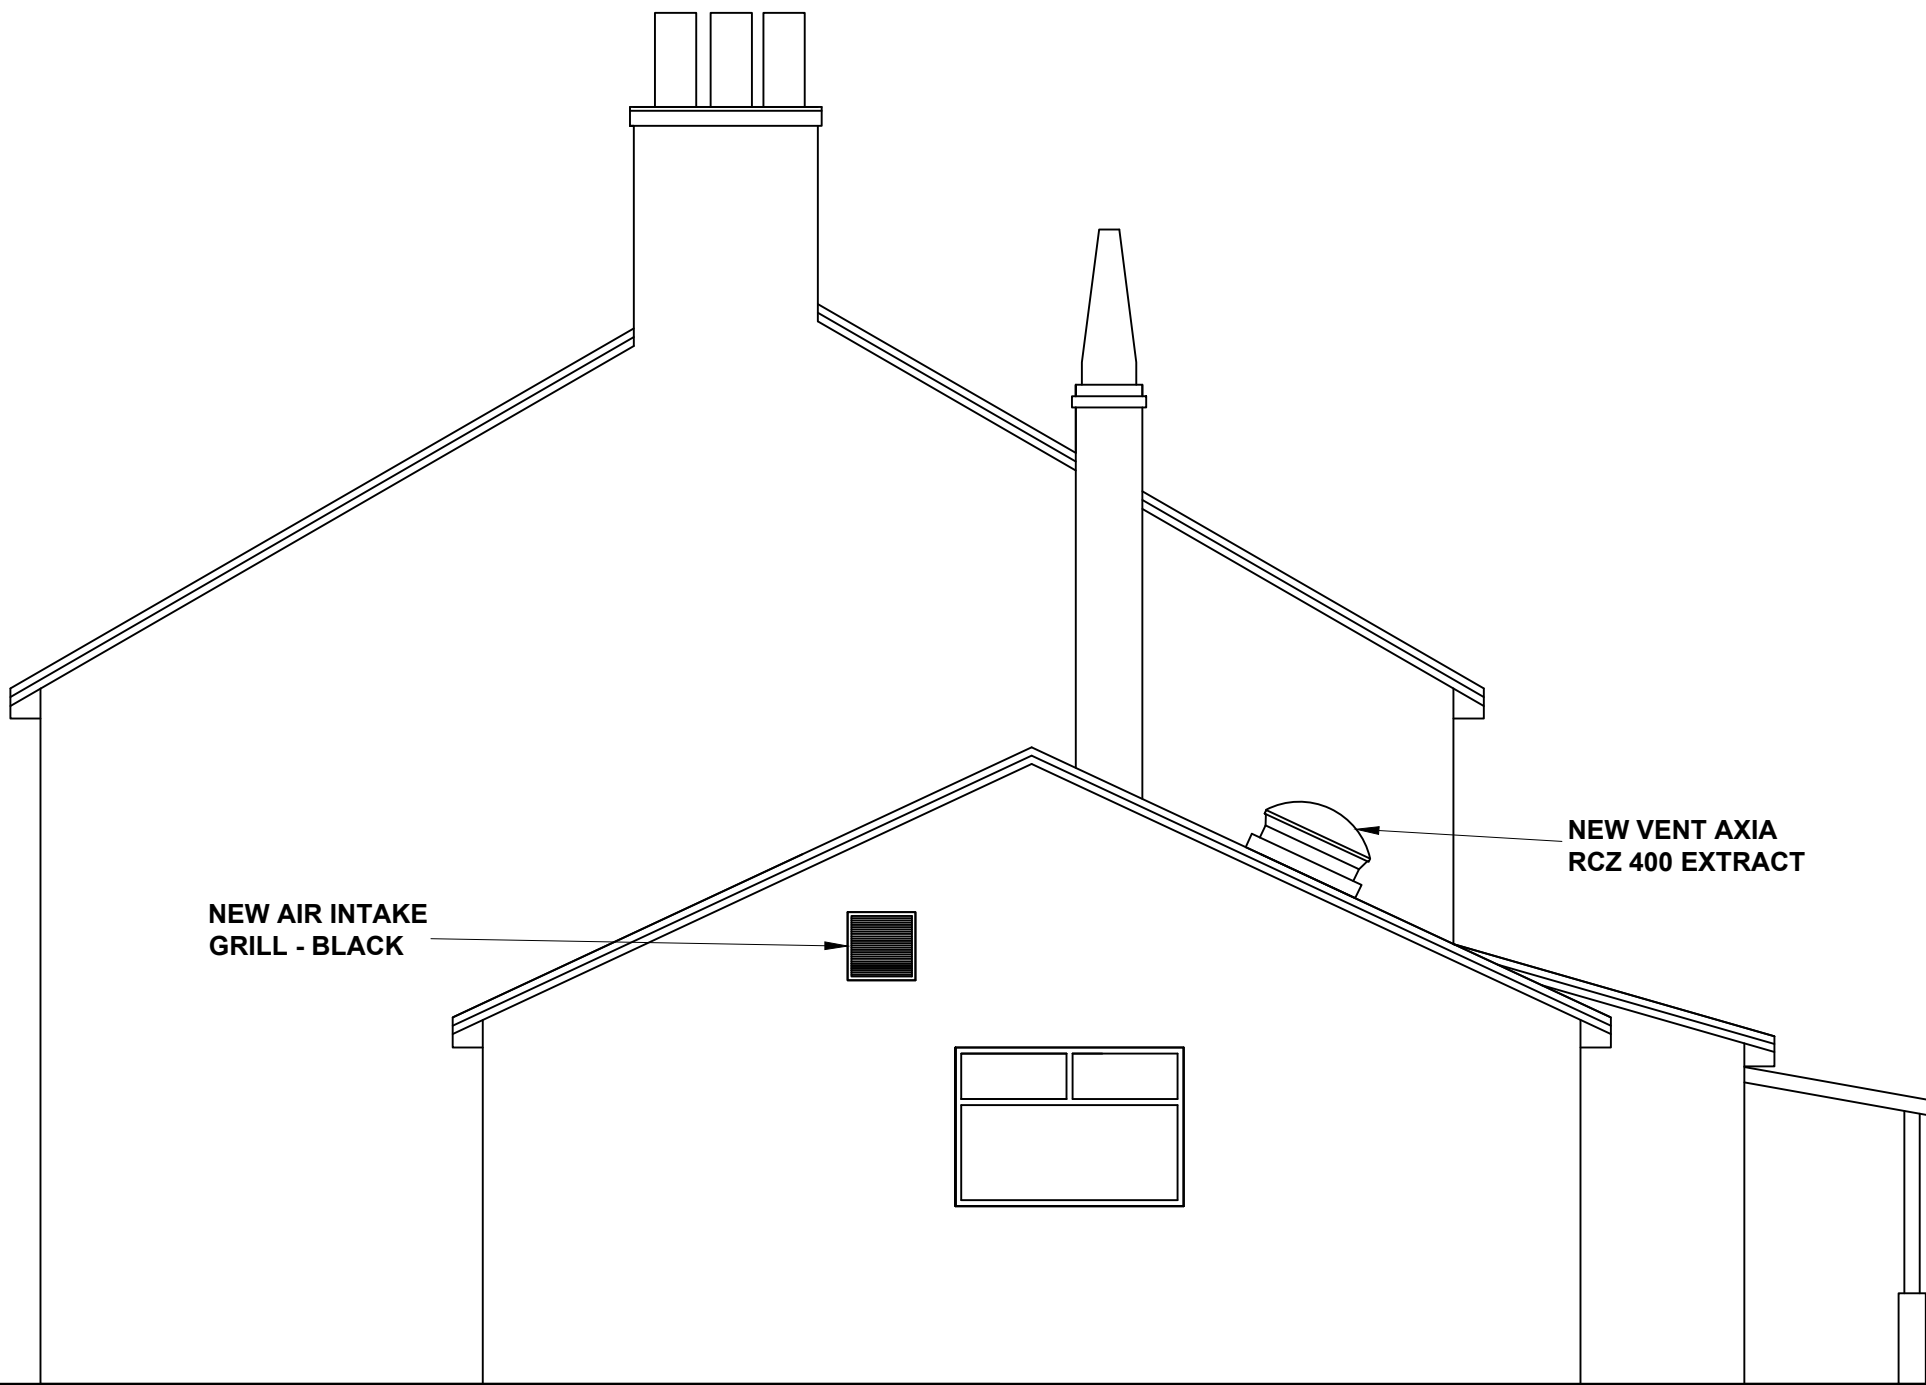

PROPOSED SIDE ELEVATION

NEW SIGNAGE AND EXTERNAL DECORATIONS
AS PER SIGNAGE SCHEME



PROPOSED REAR ELEVATION

EXISTING SMOKING SHELTER
ROOF TO BE REMOVED AND NEW BLACK
POLYCARB ROOF TO BE FITTED

NEW SIGNAGE AND EXTERNAL DECORATIONS
AS PER SIGNAGE SCHEME

EXISTING WINDOW TO BE
REMOVED AND REPLACED WITH
NEW TIMBER GLAZED DOOR

Notes			
©	This drawing and all the information hereon is copyright and remains the property of MAC DZIGN, any breach of this copyright will be prosecuted. Wherever figured dimensions are given they are to be accepted in preference to scaled sizes. The contractors are responsible for verifying all dimensions shown hereon before putting any affected work in hand.		



Client: Stonegate Group
3 Monkspath Hall Road
Solihull
B90 4SJ

Site: The Globe Inn, Wardle

Title: Proposed Elevations

Scale: 1:50 / 1:100 @ A1 Date: SEP 2025 Dwn No: Dwn: MC