

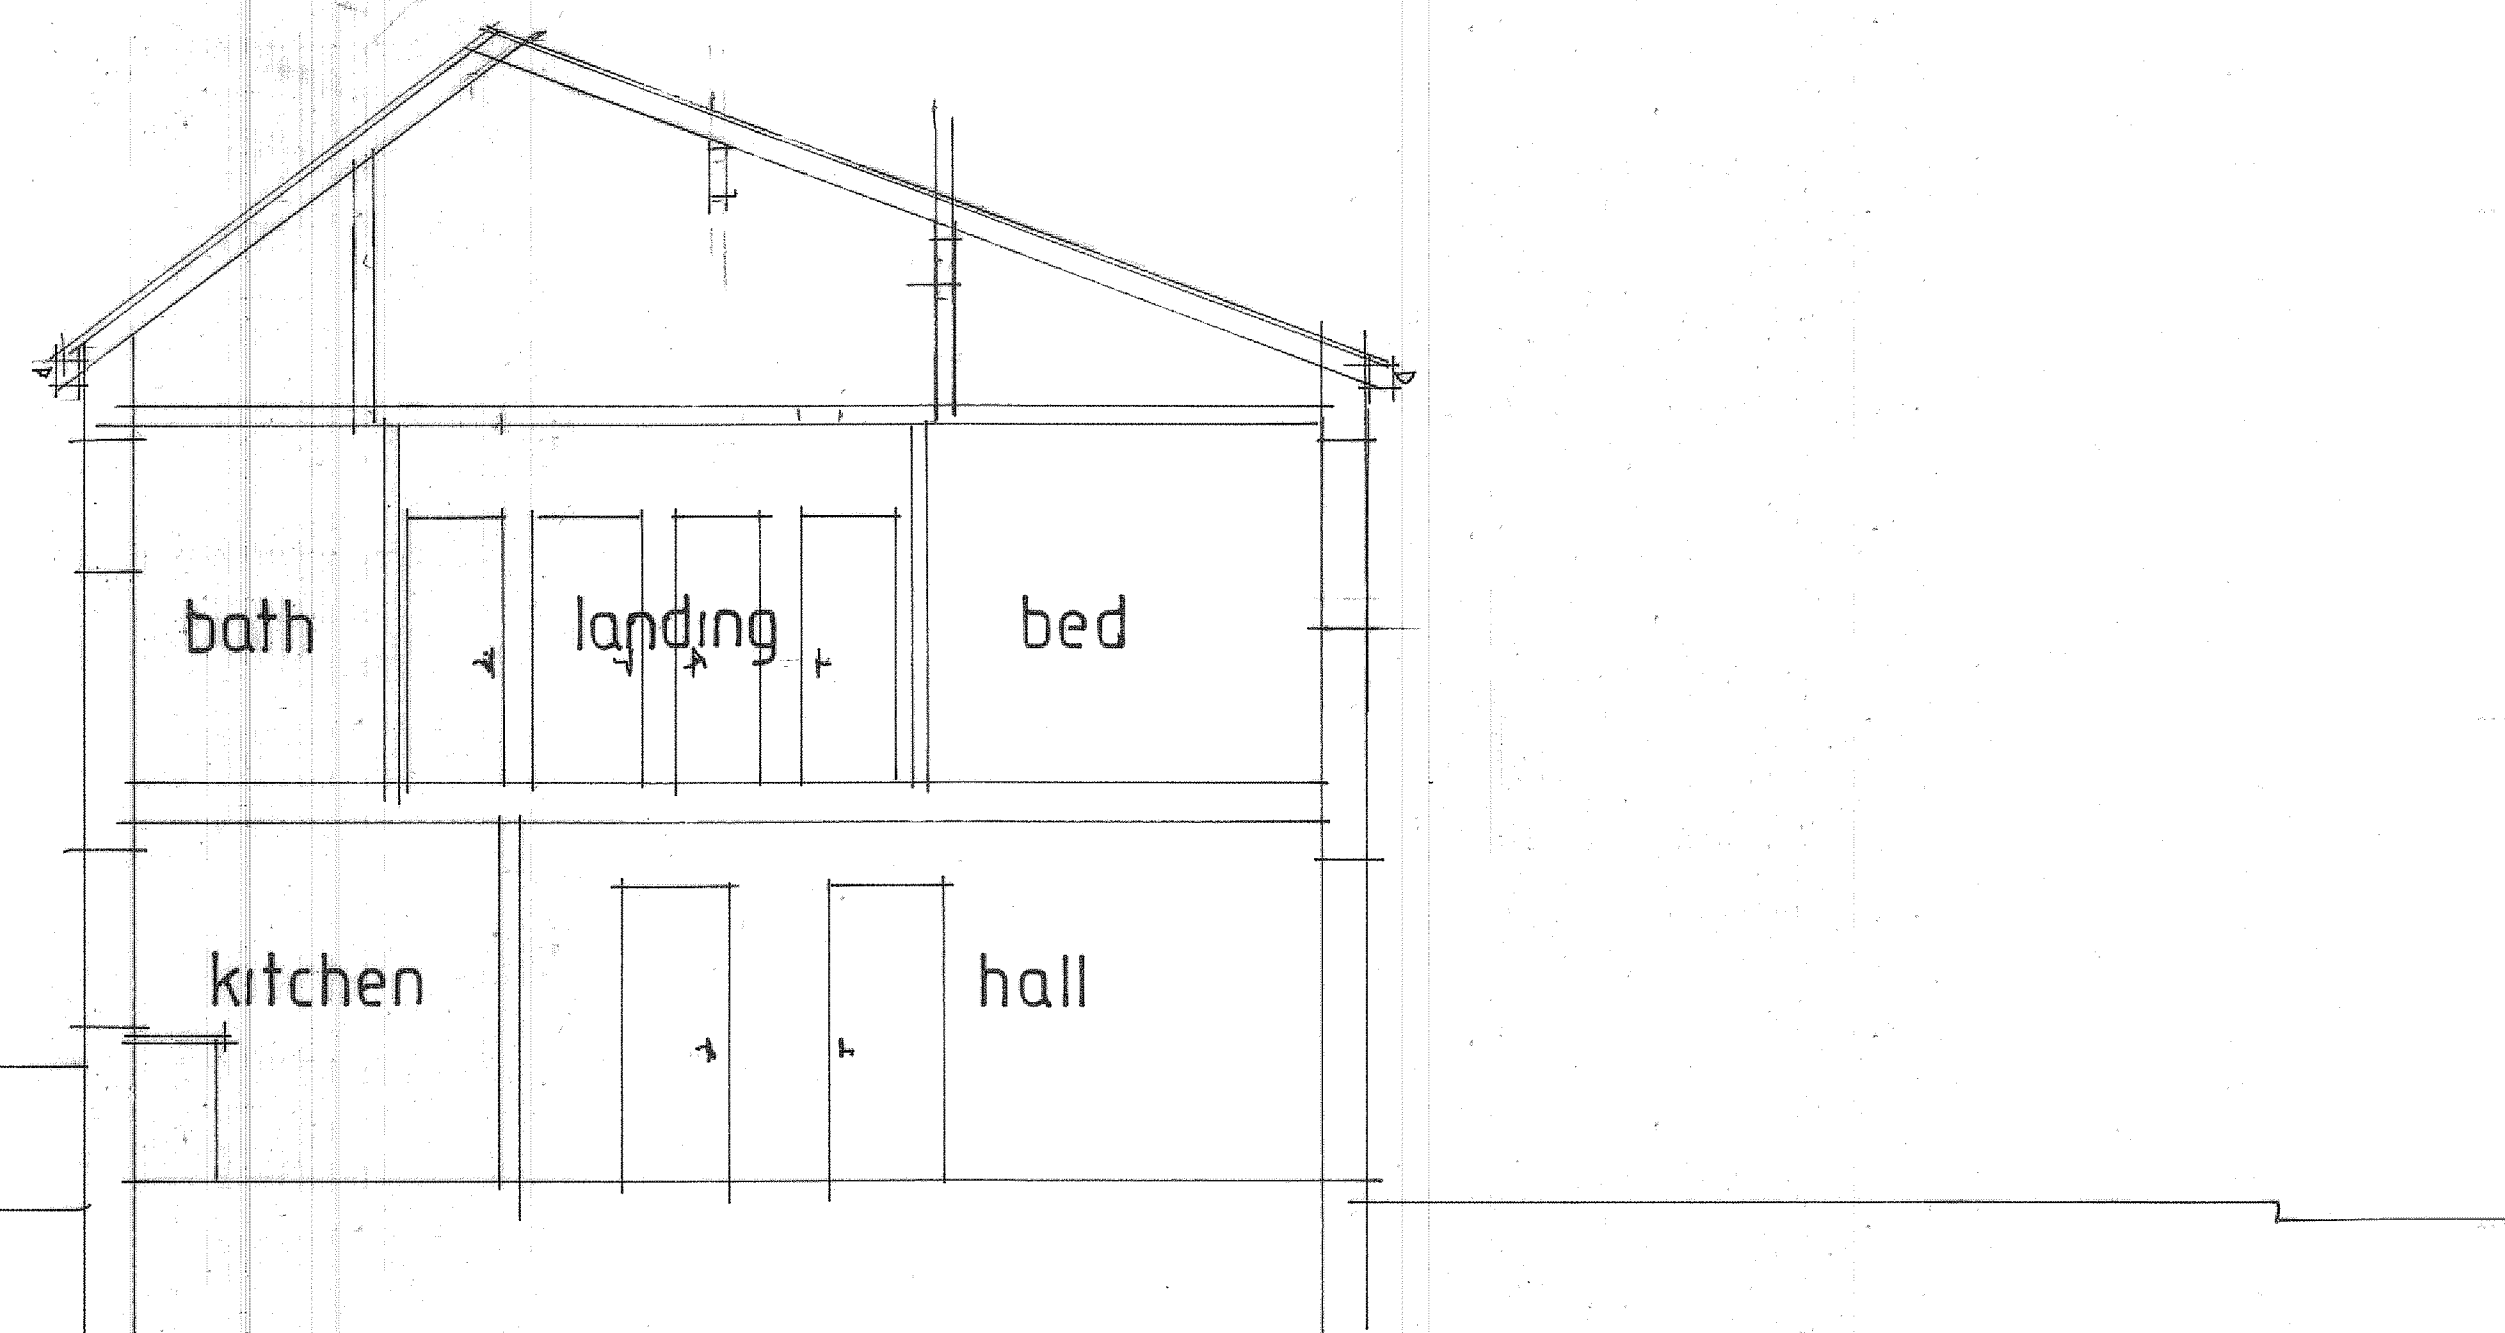
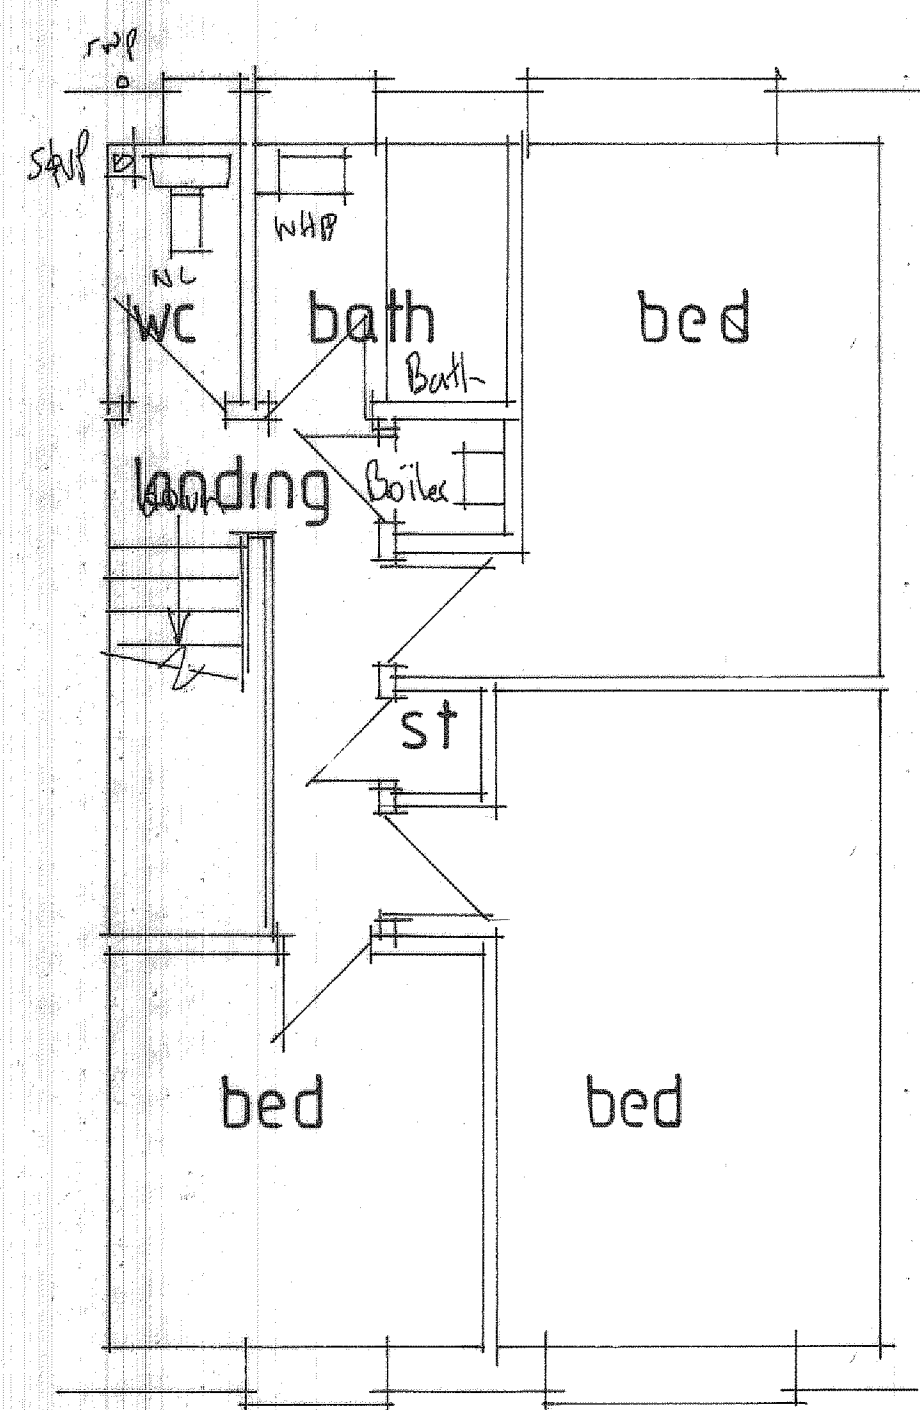


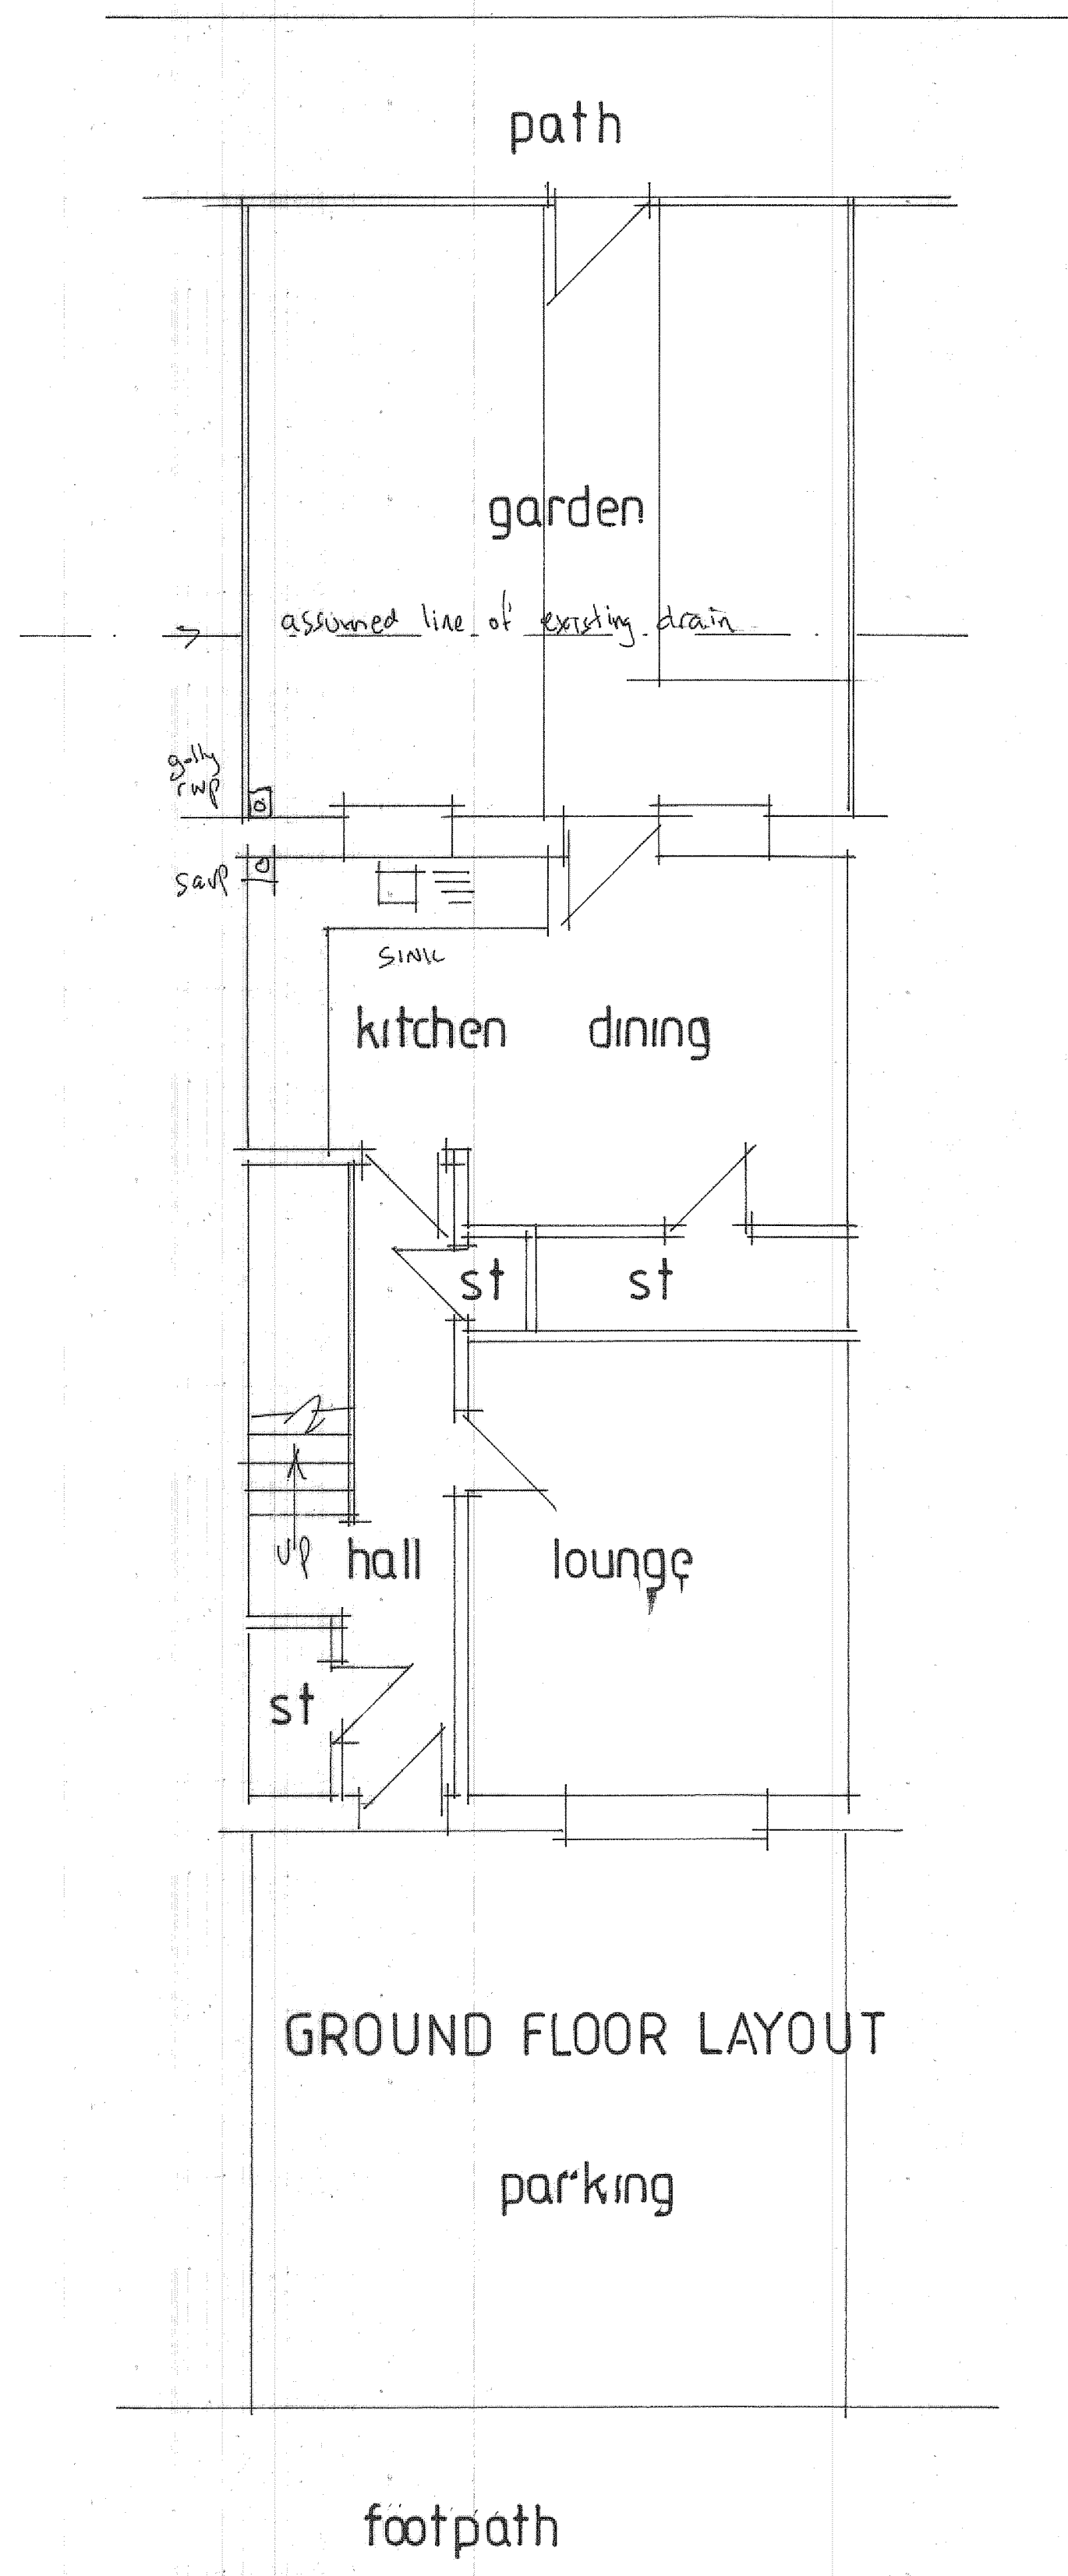


SECTION

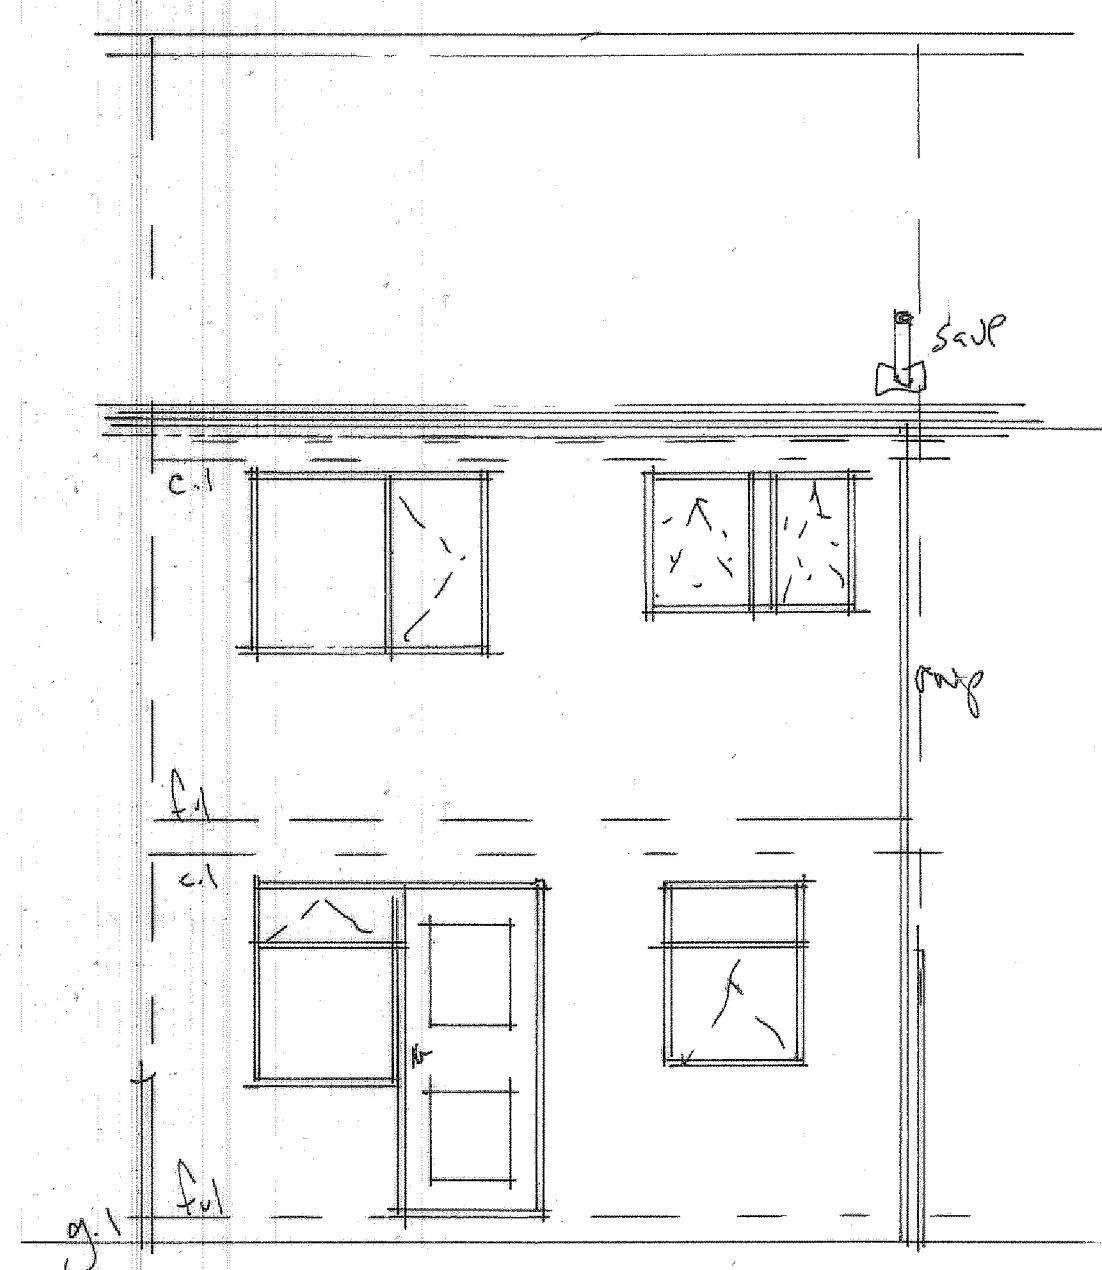

REAR ELEVATION

FIRST FLOOR LAYOUT

GROUND FLOOR LAYOUT

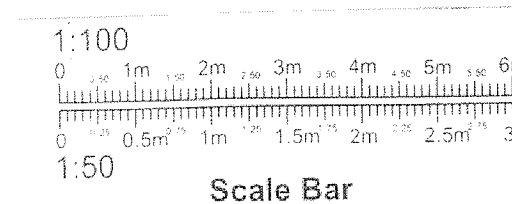

PROJECT
PROPOSED TWO STOREY
REAR EXTENSION.
DRAWING TITLE
EXISTING LAYOUTS,
ELEVATIONS AND SECTION.
CLIENT
MRS. J. BI.
ADDRESS
2, ROUGH HEY WALK,
ROCHDALE. OL16 5SU.
SCALE
SCALE 1:50@A1
DRAWING No
CL 10255955/1.
DATE
OCT 2025.