


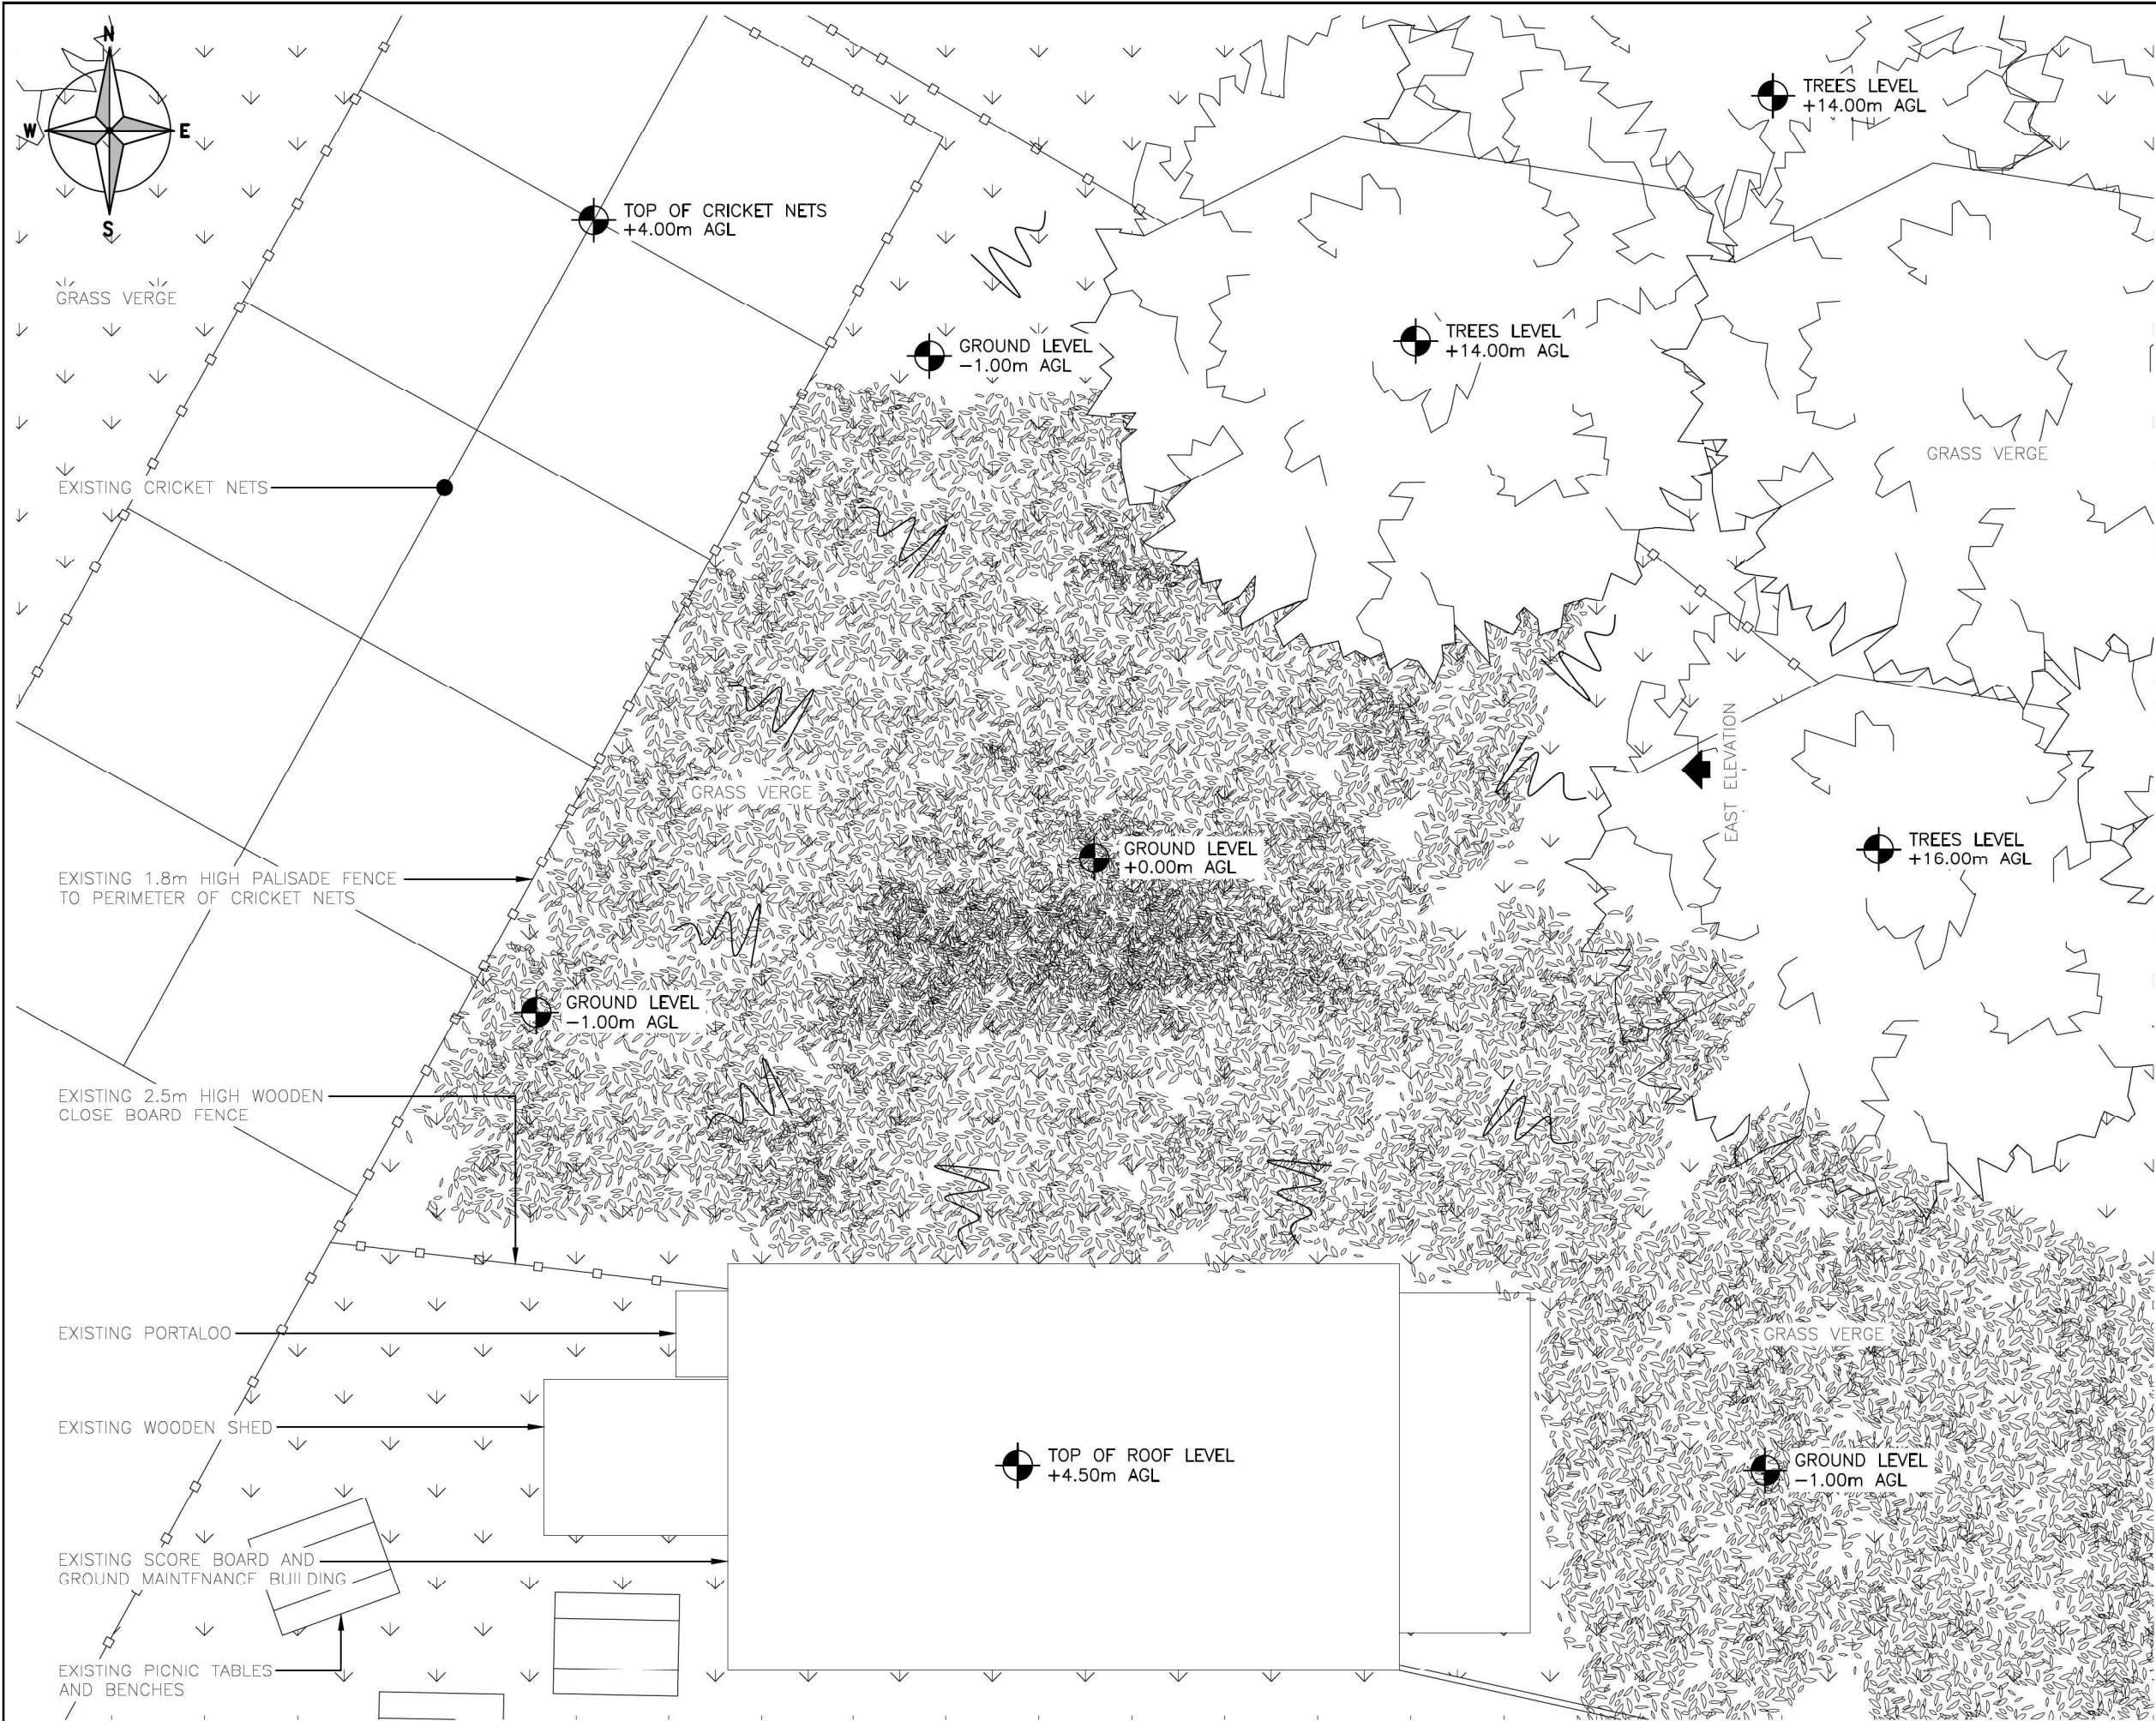

EXISTING SITE PLAN
(1:100)
ORIGINAL SCALE AT A3 - 1:100
ALL DIMENSIONS IN MILLIMETRES

ALL DIMENSIONS ARE IN mm UNLESS NOTED OTHERWISE

N.G.R

E: 387043

N: 406922

NOTES:


B	VF added	ULC	ULC	08.08.24
A	Issued for Approval	ULC	ULC	03.07.24
REV	MODIFICATION	BY	CH	DATE



United Living Connected
4 Clearwater, Lingley Mere Business Park, Lingley Green Avenue,
Great Sankay, Warrington, WAS 3UZ
t. 44 (0)151 420 4128
www.unitedliving.co.uk



Cell Name		Opt.
MIDDLETON CRICKET CLUB		D
Cell ID No		
CORNERSTONE	TEF	VF
30601200	97400	21480
Site Address / Contact Details		
HOLLIN LANE MIDDLETON GREATER MANCHESTER M24 5EE		
Drawing Title: EXISTING SITE PLAN		
Purpose of issue: PLANNING		Dwg Rev: B
Drawing Number: 200		Issue: E
Surveyed By: MS	Original Sheet Size: A3	Pack Issue: E
Drawn: DBDA	Date: 25.06.24	Checked: UP Date: 25.06.24

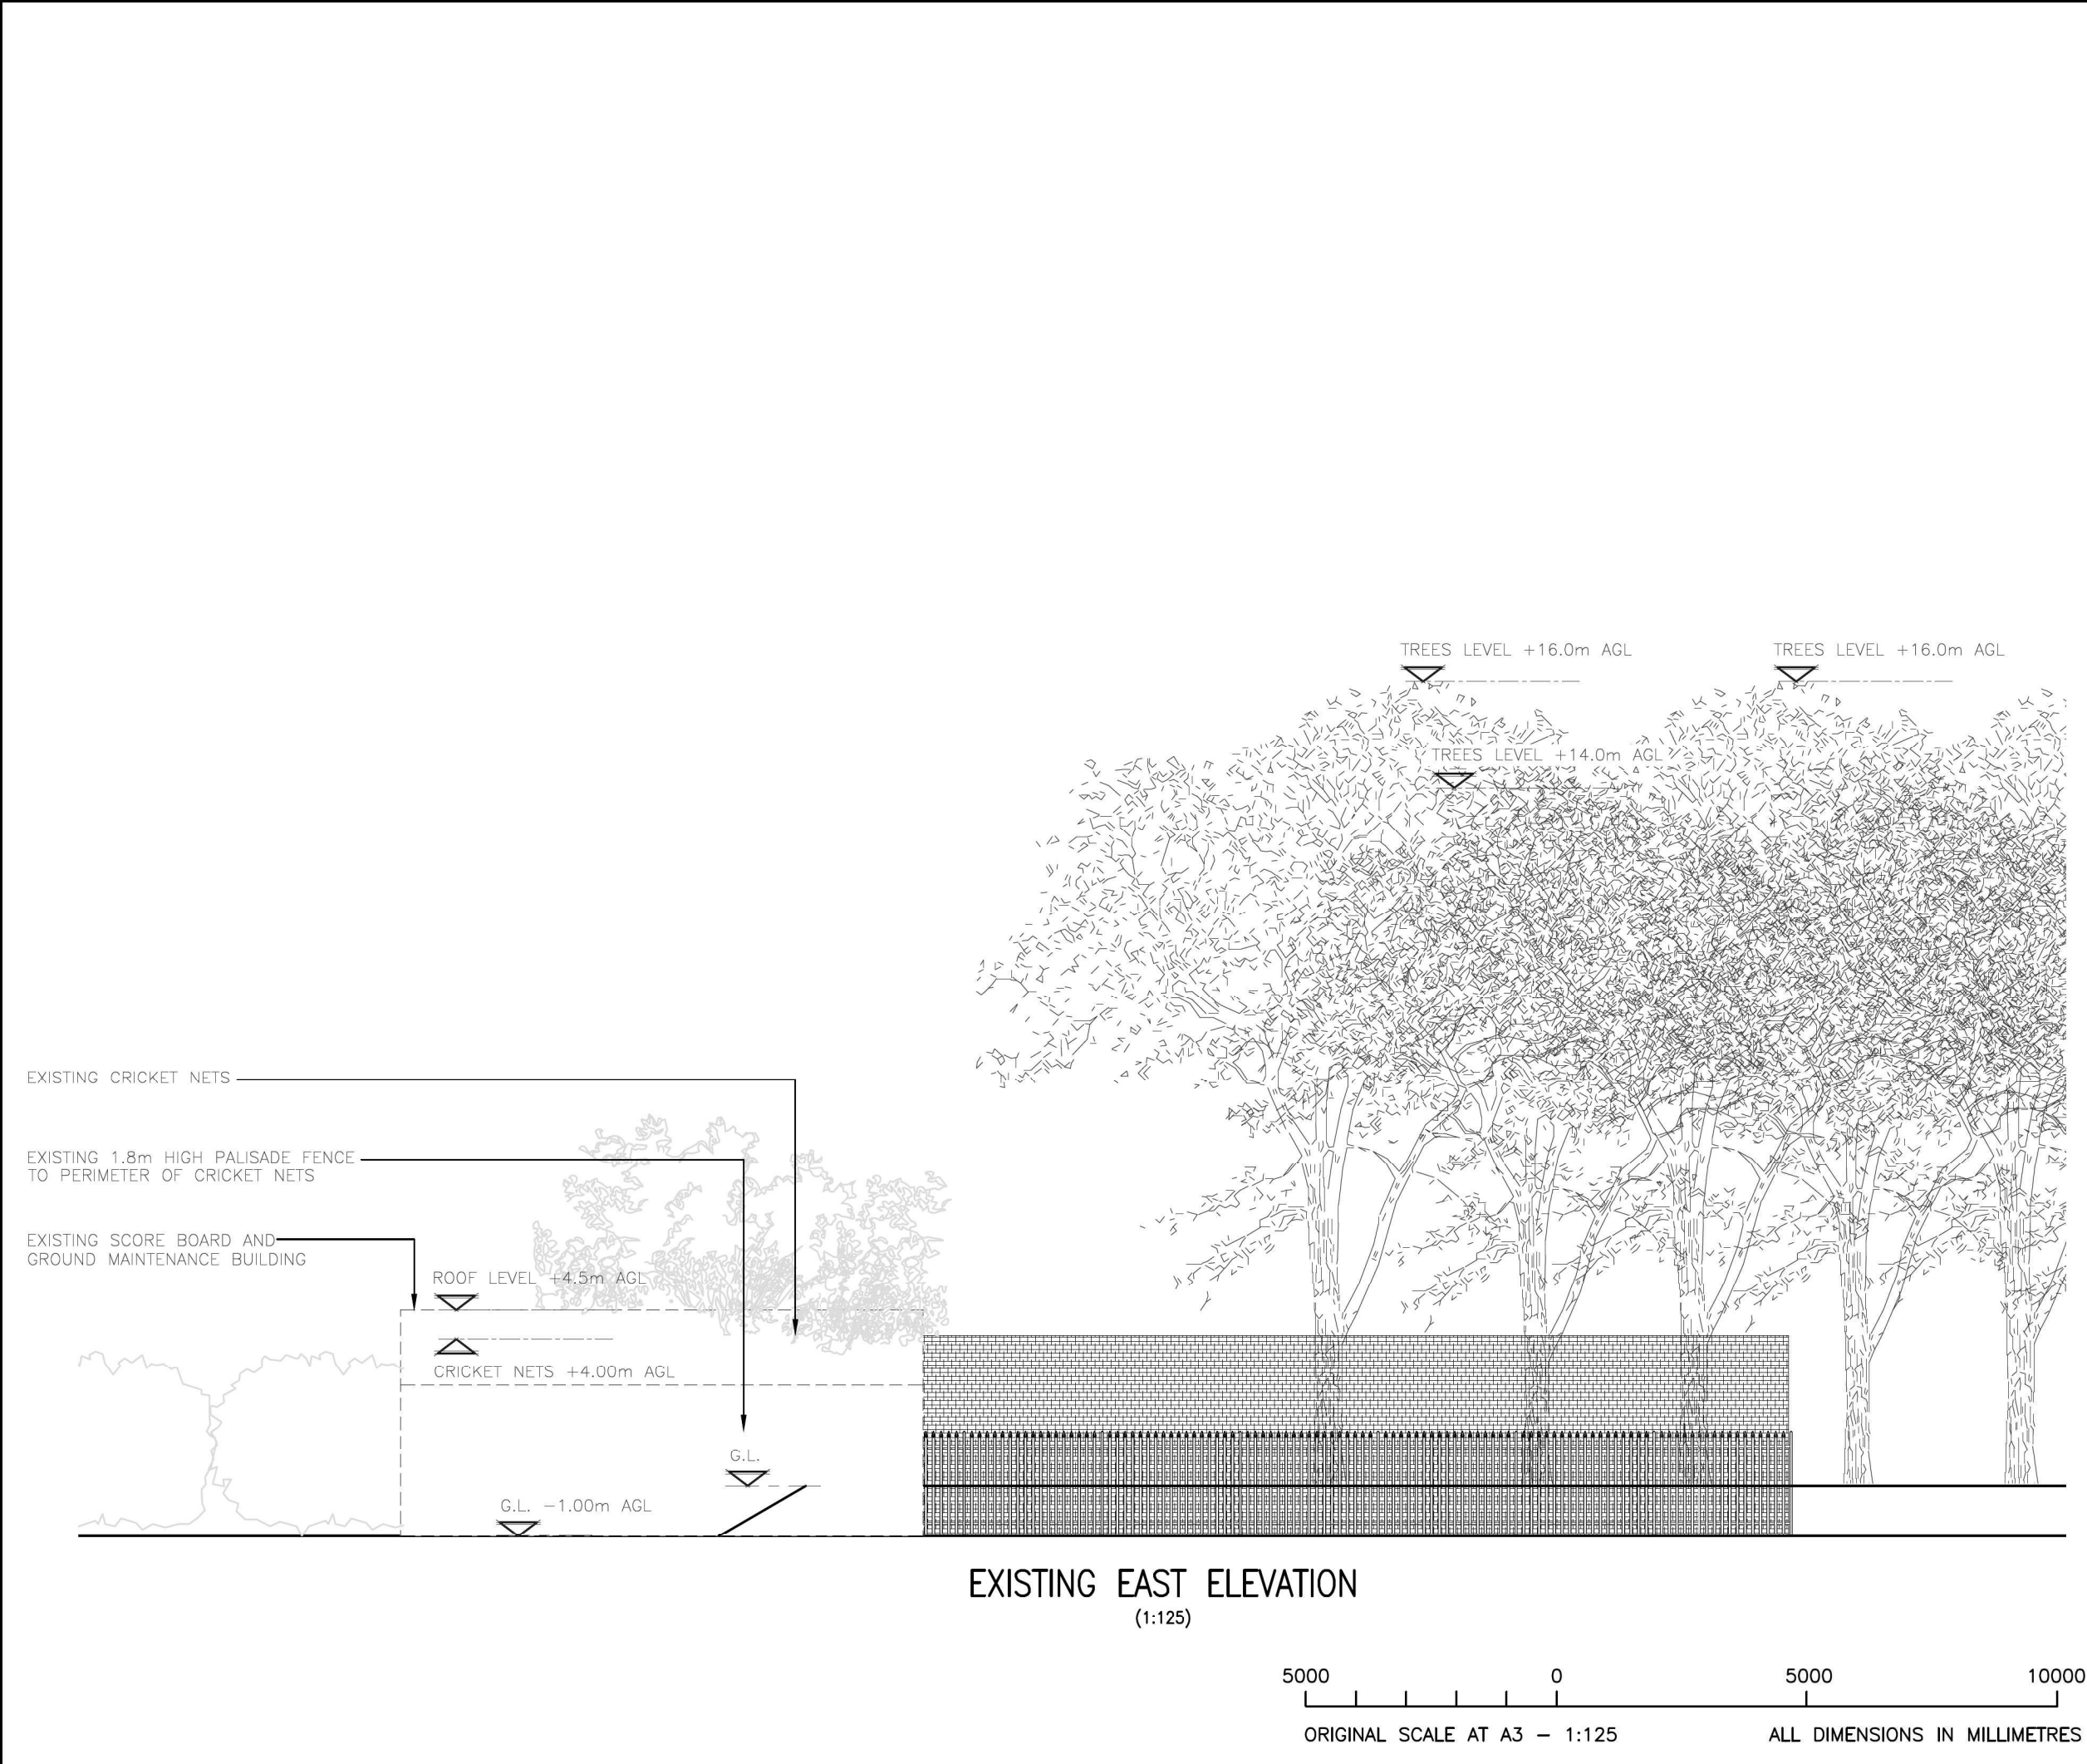

ALL DIMENSIONS ARE IN mm UNLESS NOTED OTHERWISE

N.G.R

E: 387043

N: 406922

B	VF added	ULC	ULC	08.08.24
A	Issued for Approval	ULC	ULC	03.07.24
REV	MODIFICATION	BY	CH	DATE

United Living Connected
4 Clearwater, Lingley Mere Business Park, Lingley Green Avenue,
Great Sankay, Warrington, WAS 3UZ
t. 44 (0)151 420 4128
www.unitedliving.co.uk

Cell Name		Opt.
MIDDLETON CRICKET CLUB		D
Cell ID No		
CORNERSTONE	TEF	VF
30601200	97400	21480

Site Address / Contact Details

HOLLIN LANE
MIDDLETON
GREATER MANCHESTER
M24 5EE

Drawing Title:

EXISTING ELEVATION

Purpose of issue:

PLANNING

Dwg Rev:

B

Drawing Number:

300

Surveyed By:

MS

Original Sheet Size:

A3

Pack Issue:

E

Drawn:


Date:

25.06.24

Checked:

Date:

25.06.24

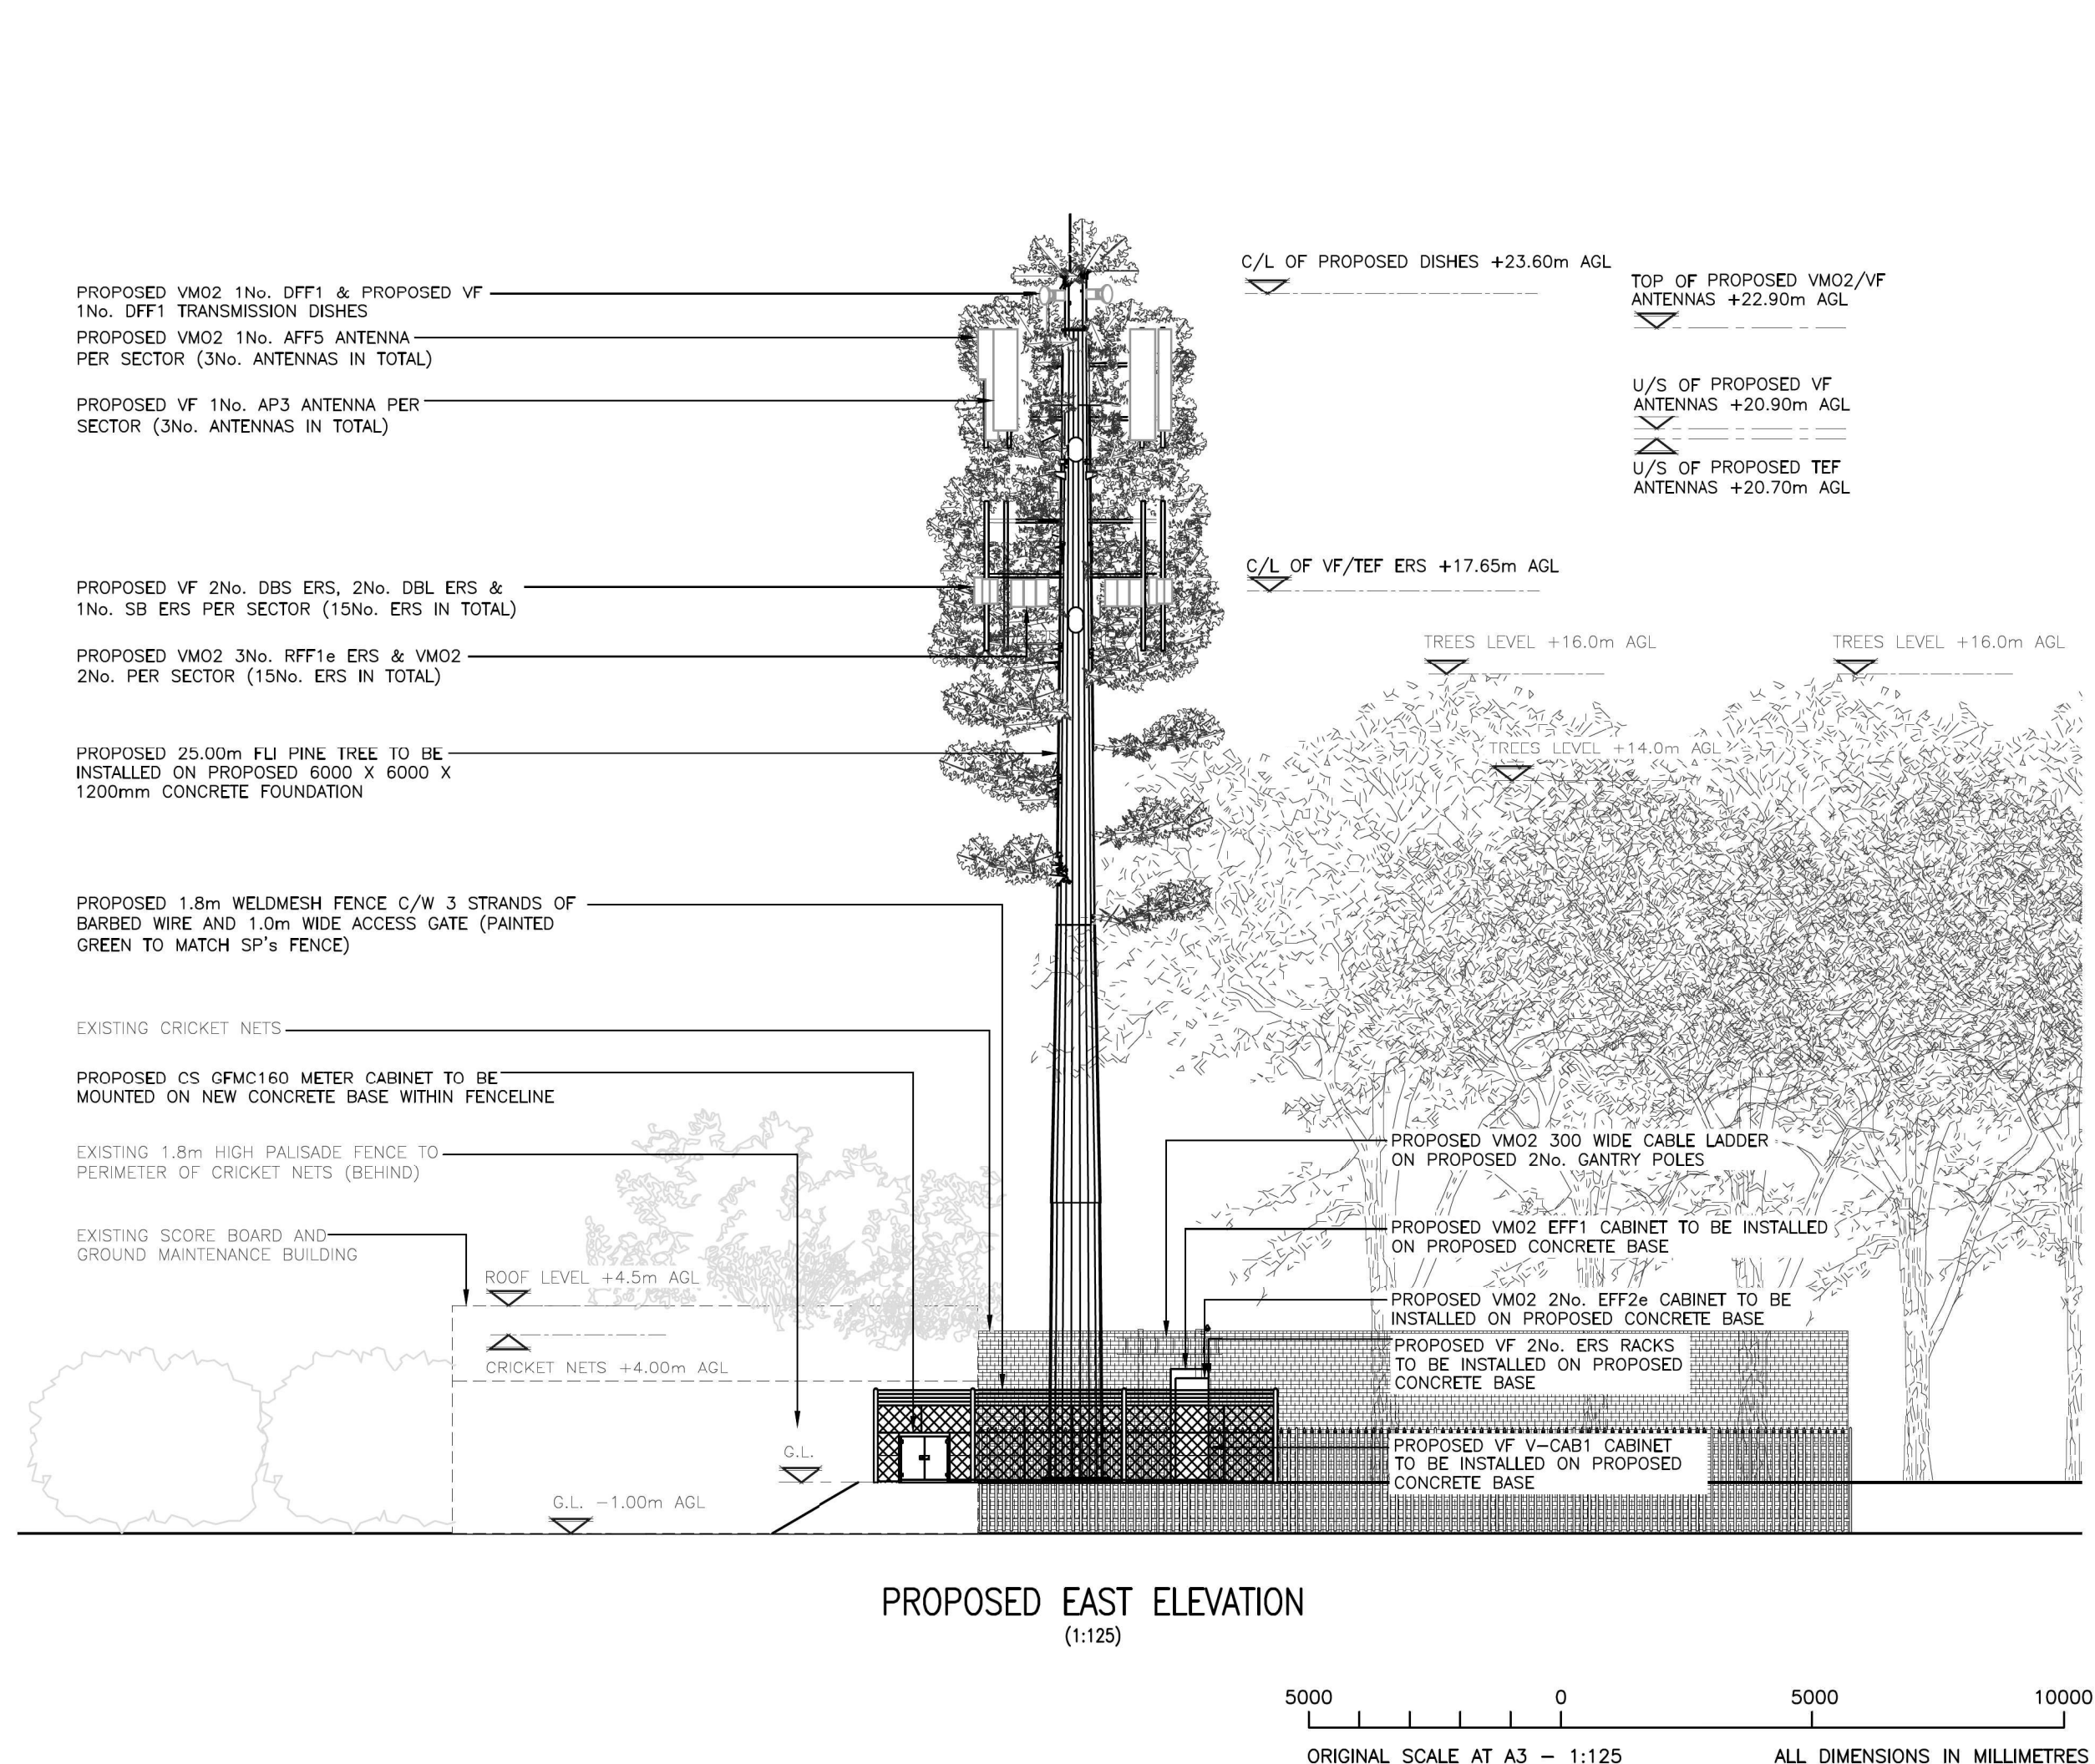

ALL DIMENSIONS ARE IN mm UNLESS NOTED OTHERWISE

N.G.R

E: 387043

N: 406922

NOTES:

NETTLES/OVERGROWTH
TO BE CLEARED

REV	MODIFICATION	BY	CH	DATE
E	Proposed Site amended	ULC	ULC	13.05.25
D	Tower Revised	ULC	ULC	01.04.25
C	Tower Location Revised	ULC	ULC	27.08.24
B	VF added	ULC	ULC	08.08.24
A	Issued for Approval	ULC	ULC	03.07.24



United Living Connected
4 Clearwater, Lingley Mere Business Park, Lingley Green Avenue,
Great Sankay, Warrington, WARS 3UZ
t. 44 (0)151 420 4128
www.unitedliving.co.uk



Cell Name		Opt.
MIDDLETON CRICKET CLUB		D
Cell ID No		
CORNERSTONE	TEF	VF
30601200	97400	21480
Site Address / Contact Details		
HOLLIN LANE MIDDLETON GREATER MANCHESTER M24 5EE		

Drawing Title:

PROPOSED ELEVATION

Purpose of issue:

PLANNING

Dwg Rev:

E

Drawing Number:

301

Surveyed By:

MS

Drawn:

DBDA

Date:

25.06.24

Original Sheet Size:

A3

Checked:

UP

Pack Issue:

E

Date:

25.06.24

500000500010000

ORIGINAL SCALE AT A3 – 1:125

ALL DIMENSIONS IN MILLIMETRES

SDNT0005 Version 2.2