


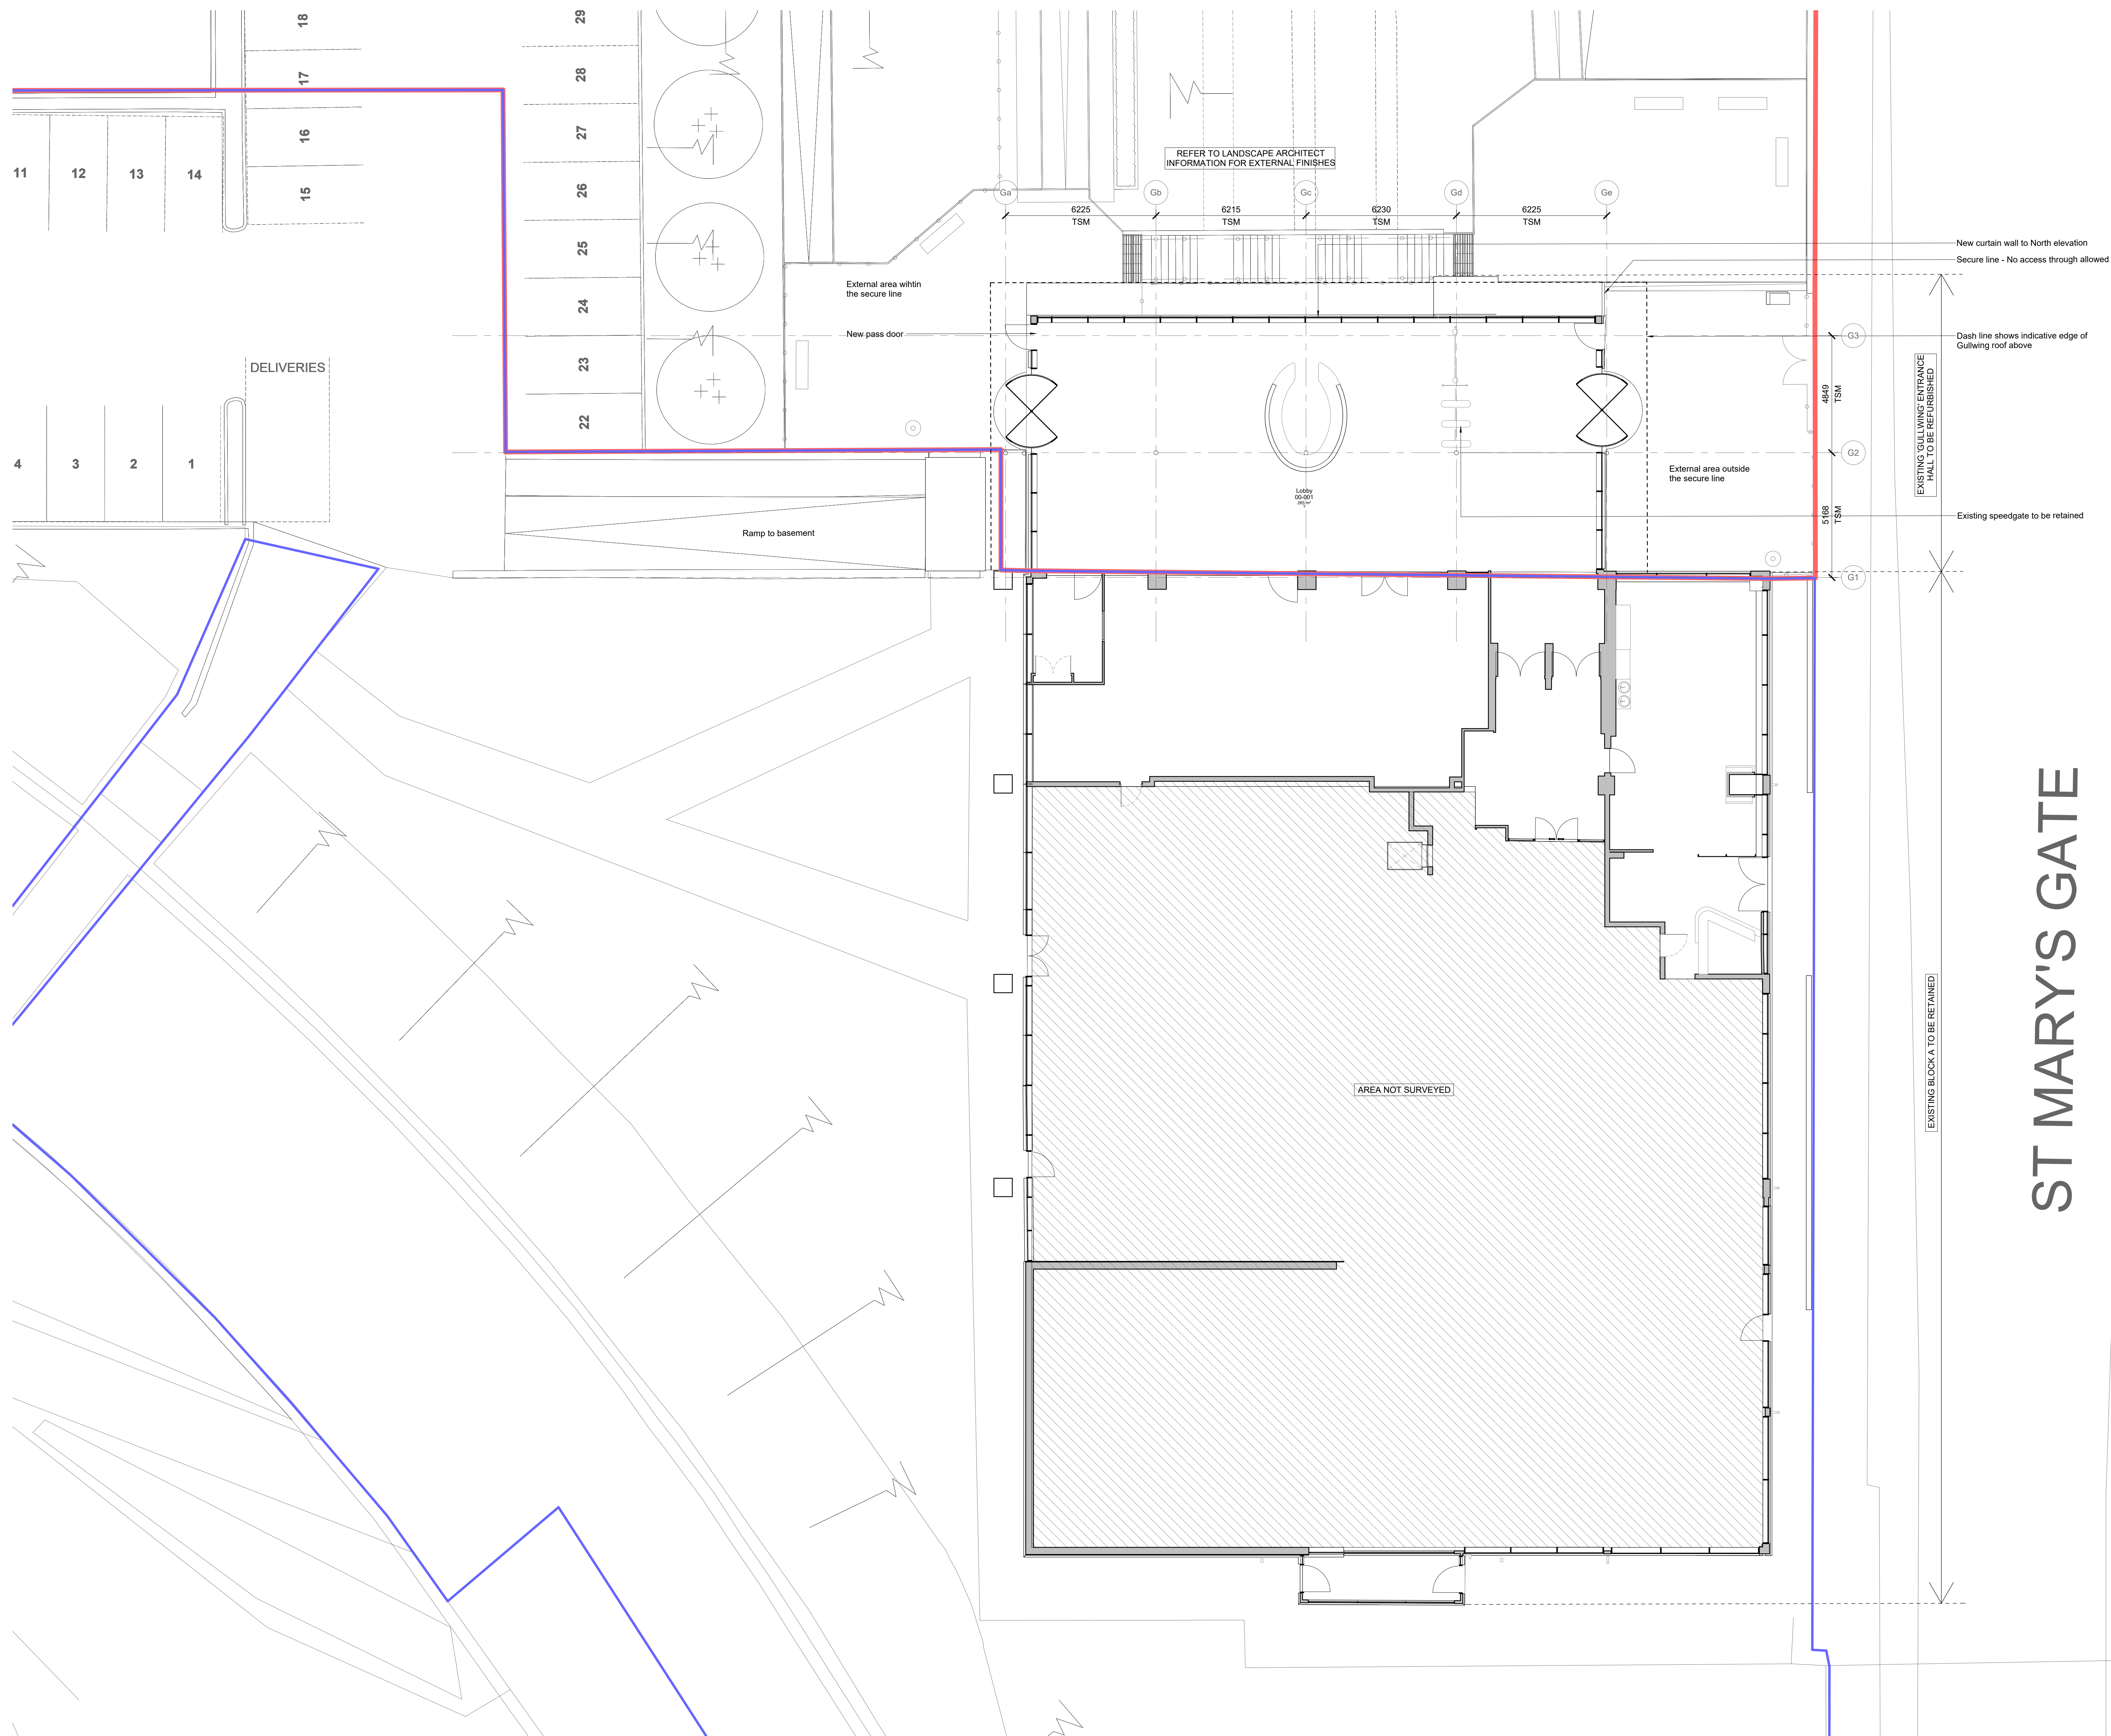

ST MARY'S GATE

120.7m

© COPYRIGHT
The copyright in this drawing is vested in Sheppard Robson and no license assignment of any kind has been, or is, granted to any third party whether provision of copies or originals or otherwise unless agreed in writing.

DO NOT SCALE FROM THIS DRAWING
The contractor shall check and verify all dimensions on site and report any discrepancies in writing to Sheppard Robson before proceeding work.



FOR ELECTRONIC DATA ISSUE
Electronic Data / drawings are issued as "read only" and should not be interrogated for measurement. All dimensions and levels should read, only from those values stated in text on the drawing.

HAZARD IDENTIFICATION
To be read with CDM Risk Assessment FE0012-SRA-XX-XX-T-A-0094

NOTES

REVISIONS		
REV.	DATE	AMENDMENT
P01	07/03/2025	Issued for Planning
P02	07/05/2025	Issued for Planning
P03	22/10/2025	Issued for Planning

KEYPLAN

 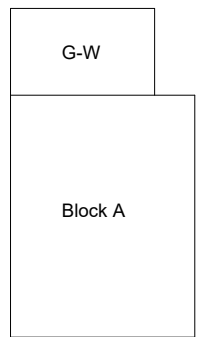

CLIENT
Department for Education (DfE)



PROJECT
Hopwood Hall College Rochdale

SCALE@AD	DATE	ORIGINATOR	CHECKED	AUTHORISED
1 : 100	22/10/2025	DC	DC	HI

DESCRIPTION
**Block A & Gullwing
General Arrangement
Ground Floor Plan**

CLASSIFICATION
PM 40 40 34: General arrangement drawings

STAGE

Stage 5

SR NO.
7254

**SHEPPARD
ROBSON**

77 Parkway Camden Town London NW1 7PU

STATUS	PURPOSE FOR

DRAWING NO.
FE0012-SRA-02-00-D-A-0210

REV.
P03