



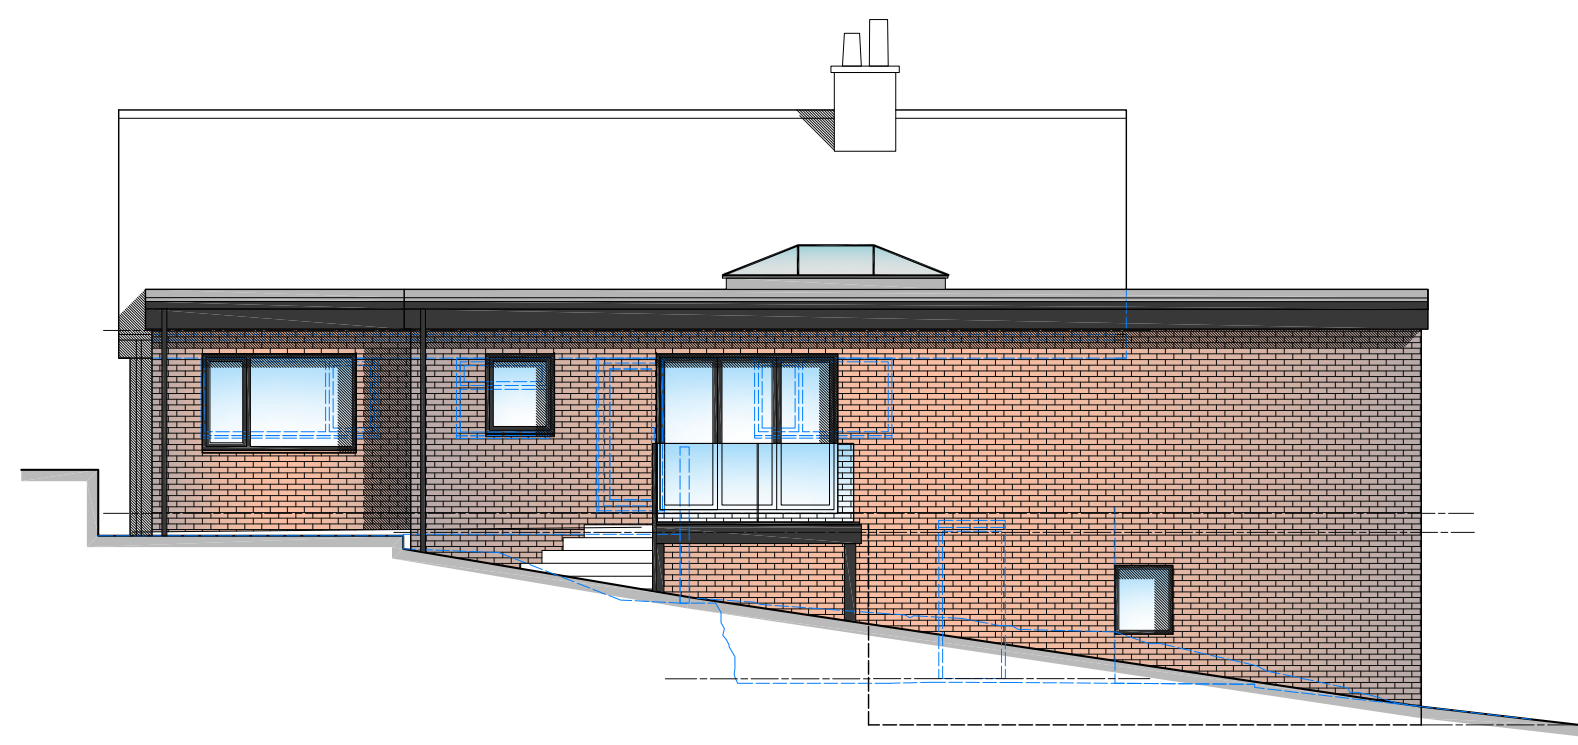


PROPOSED REAR ELEVATION scale 1:100

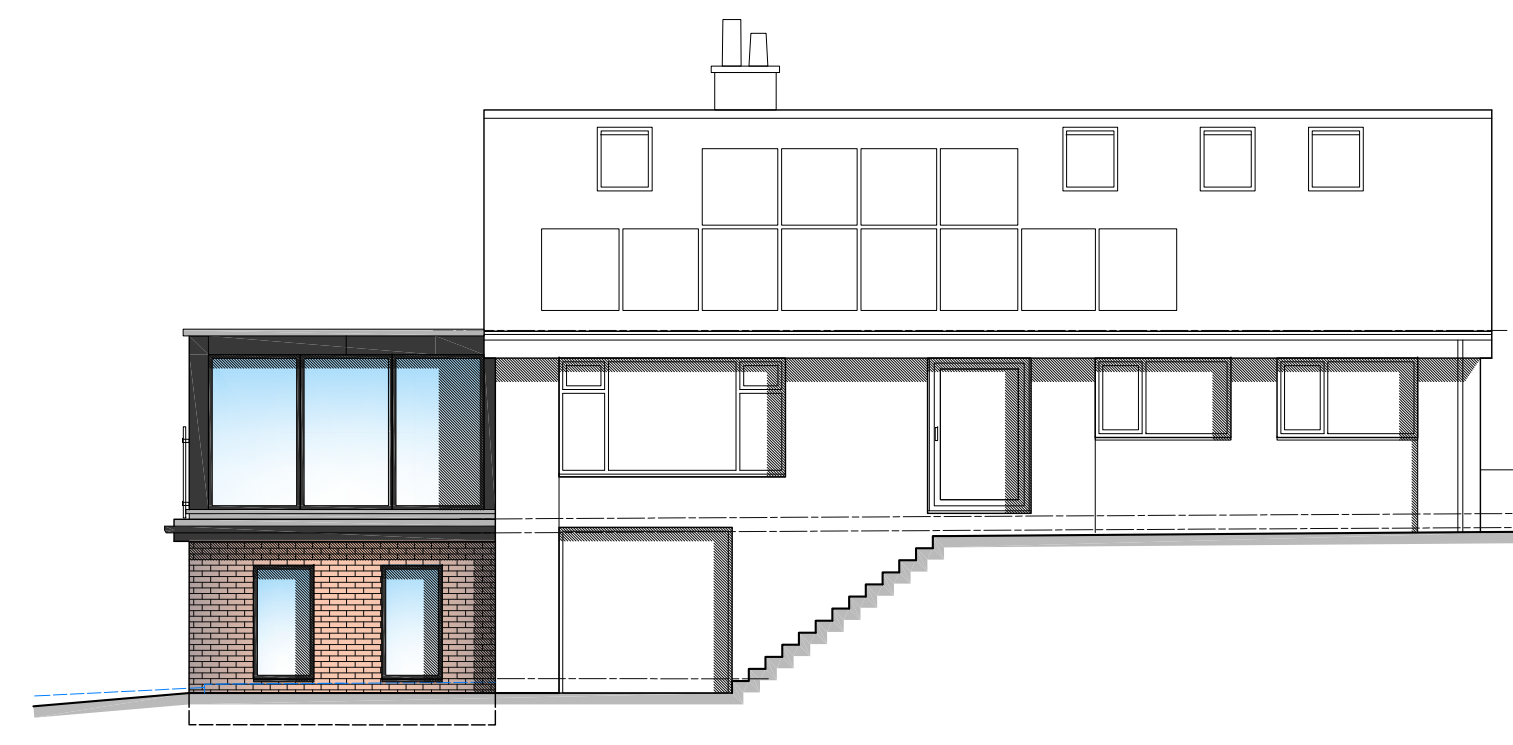


PROPOSED SIDE ELEVATION scale 1:100




PROPOSED FRONT ELEVATION scale 1:100

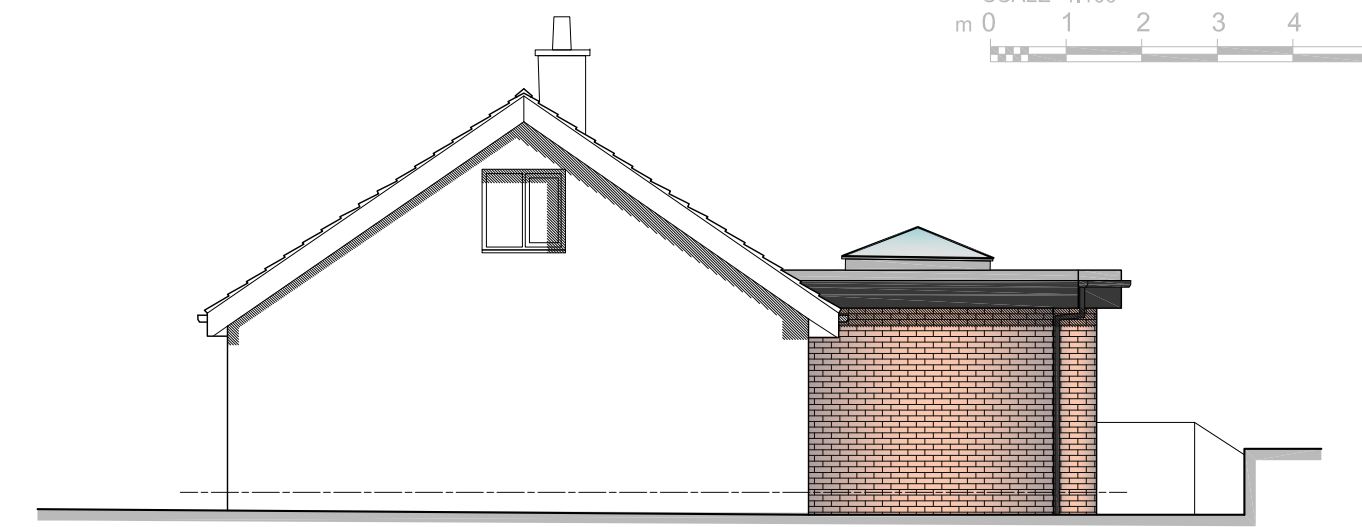


PROPOSED SIDE ELEVATION scale 1:100

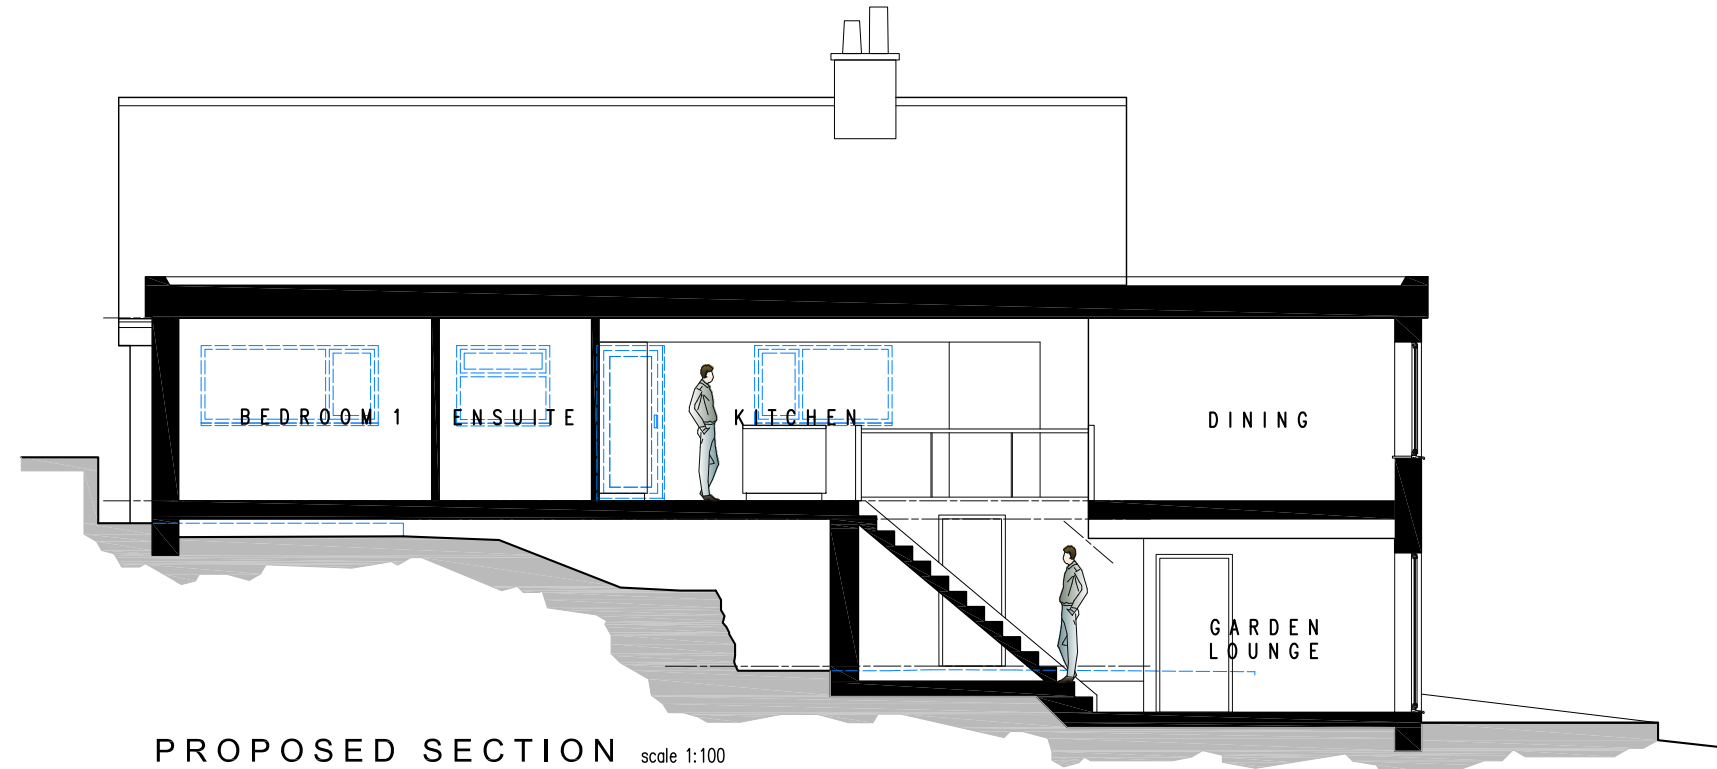

PROPOSED SECTION scale 1:100

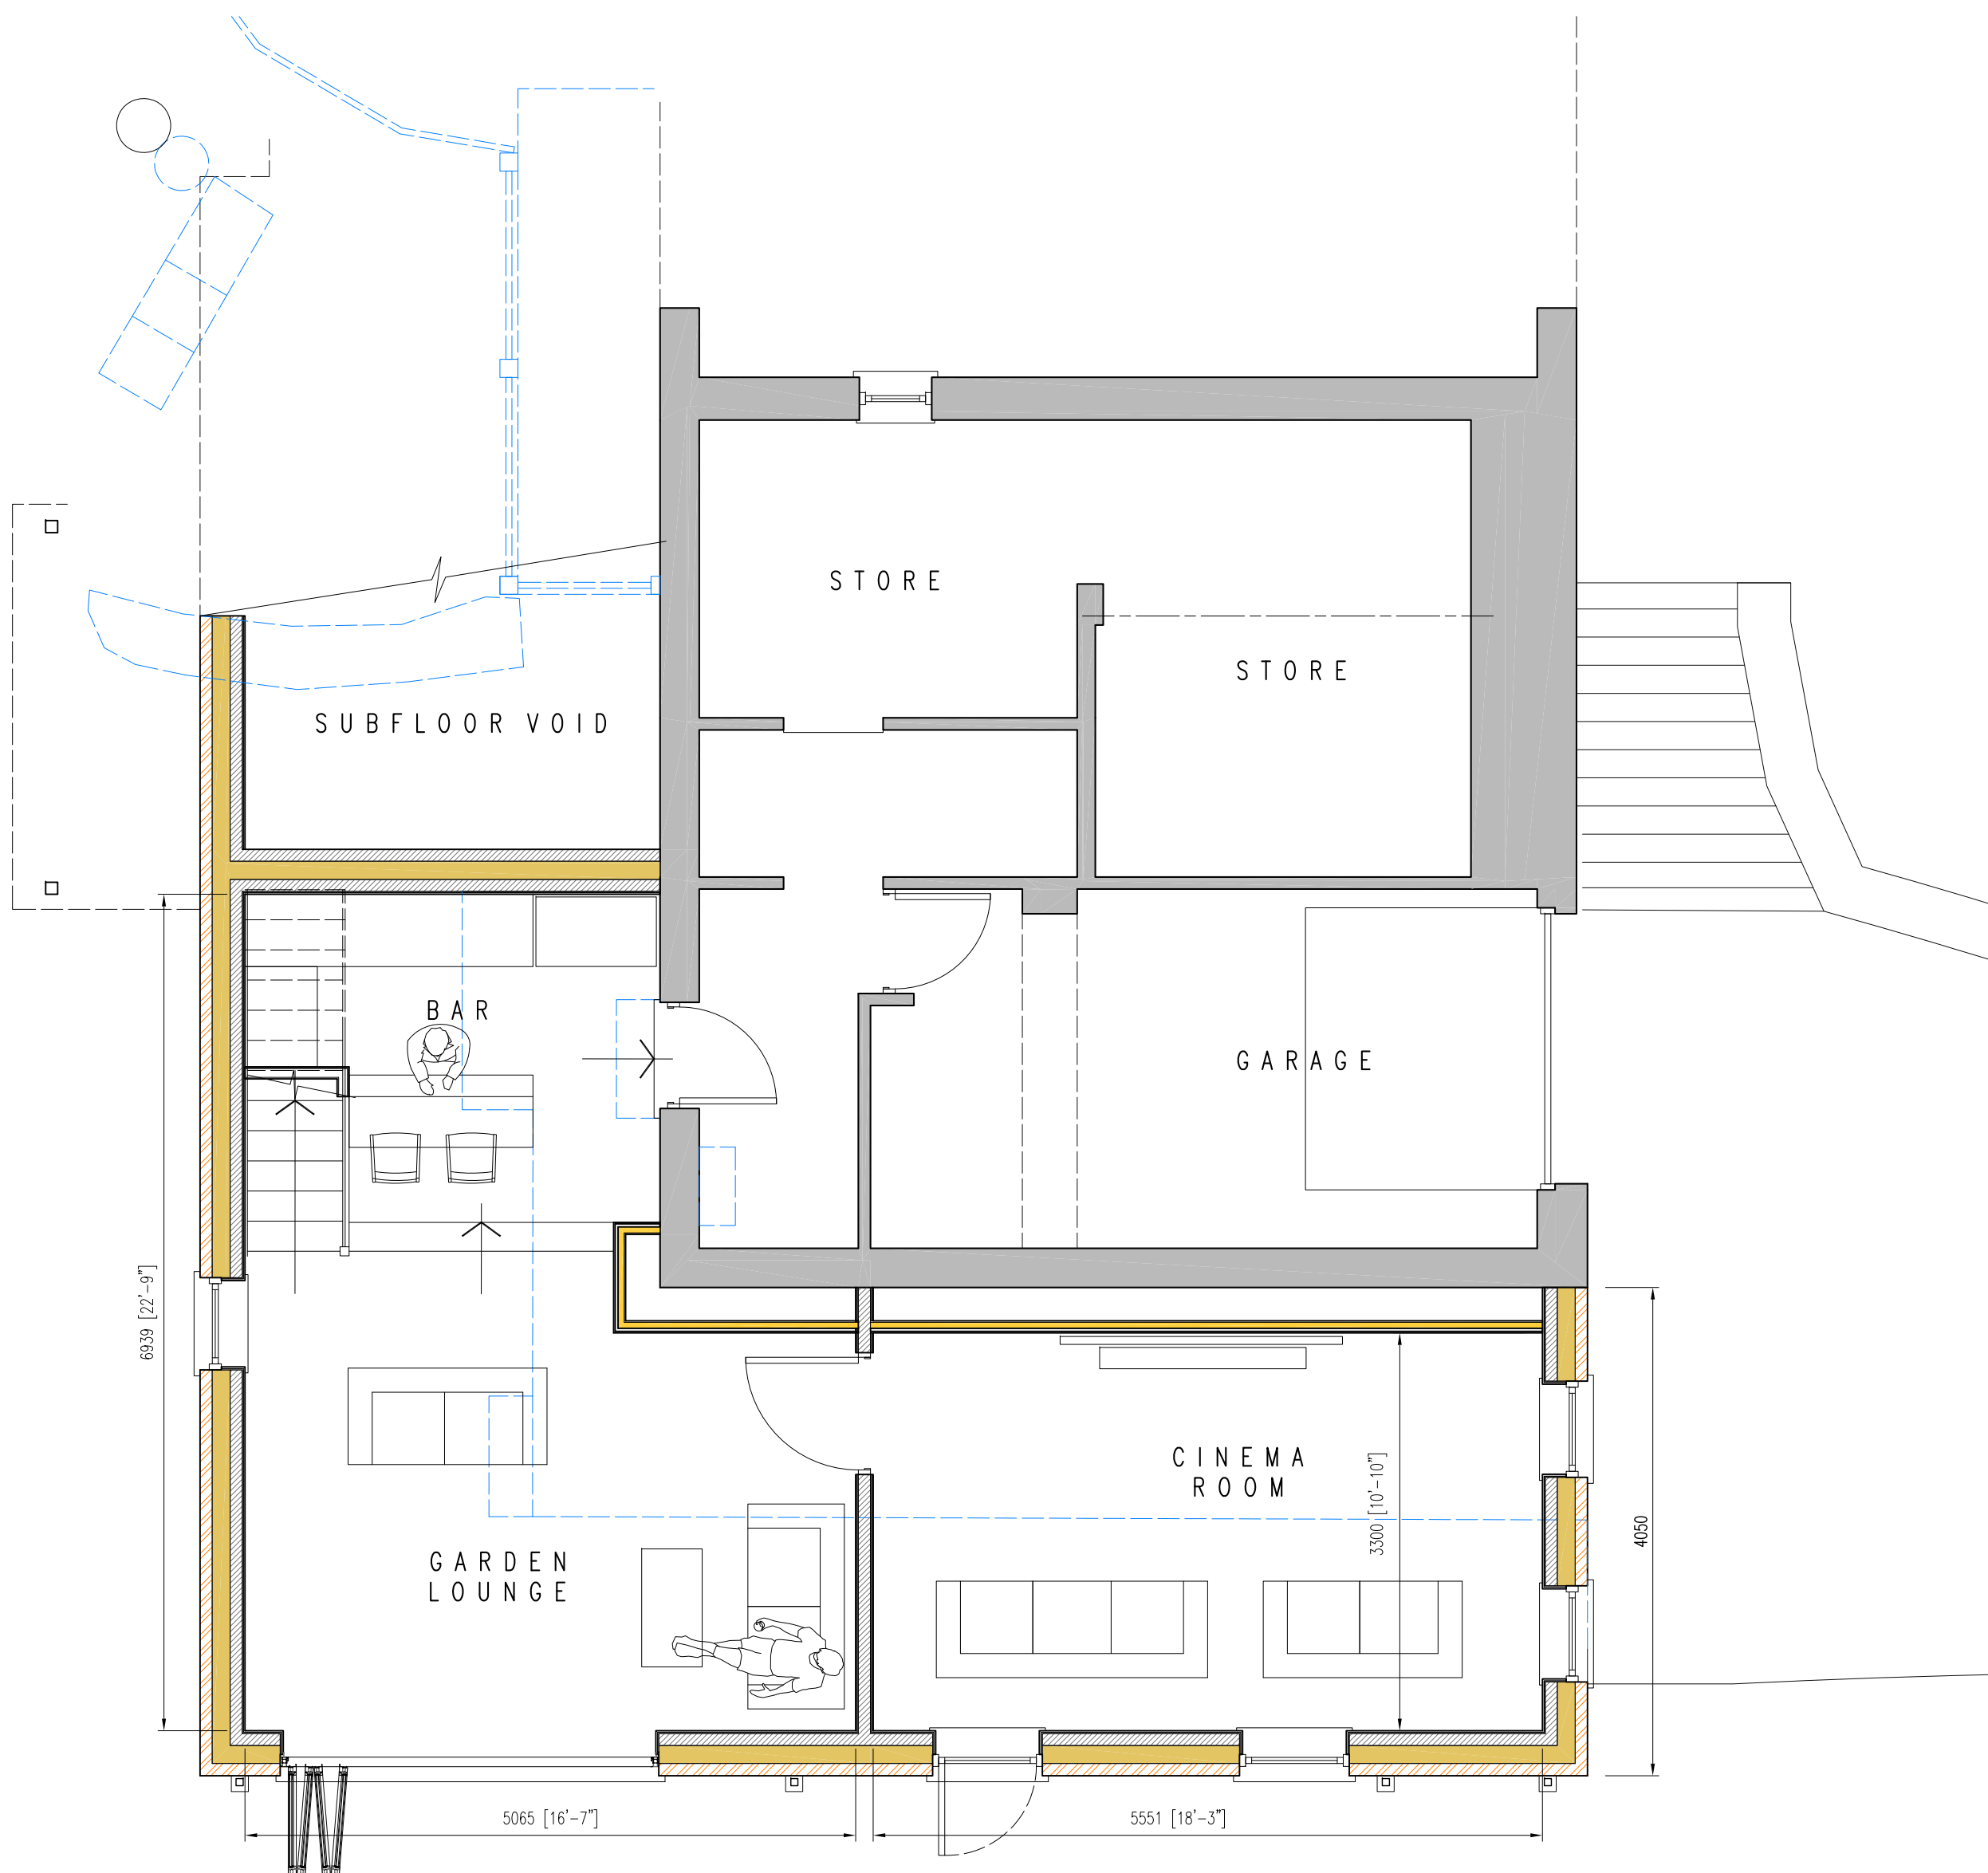

PROPOSED LOWER GROUND FLOOR PLAN scale 1:50

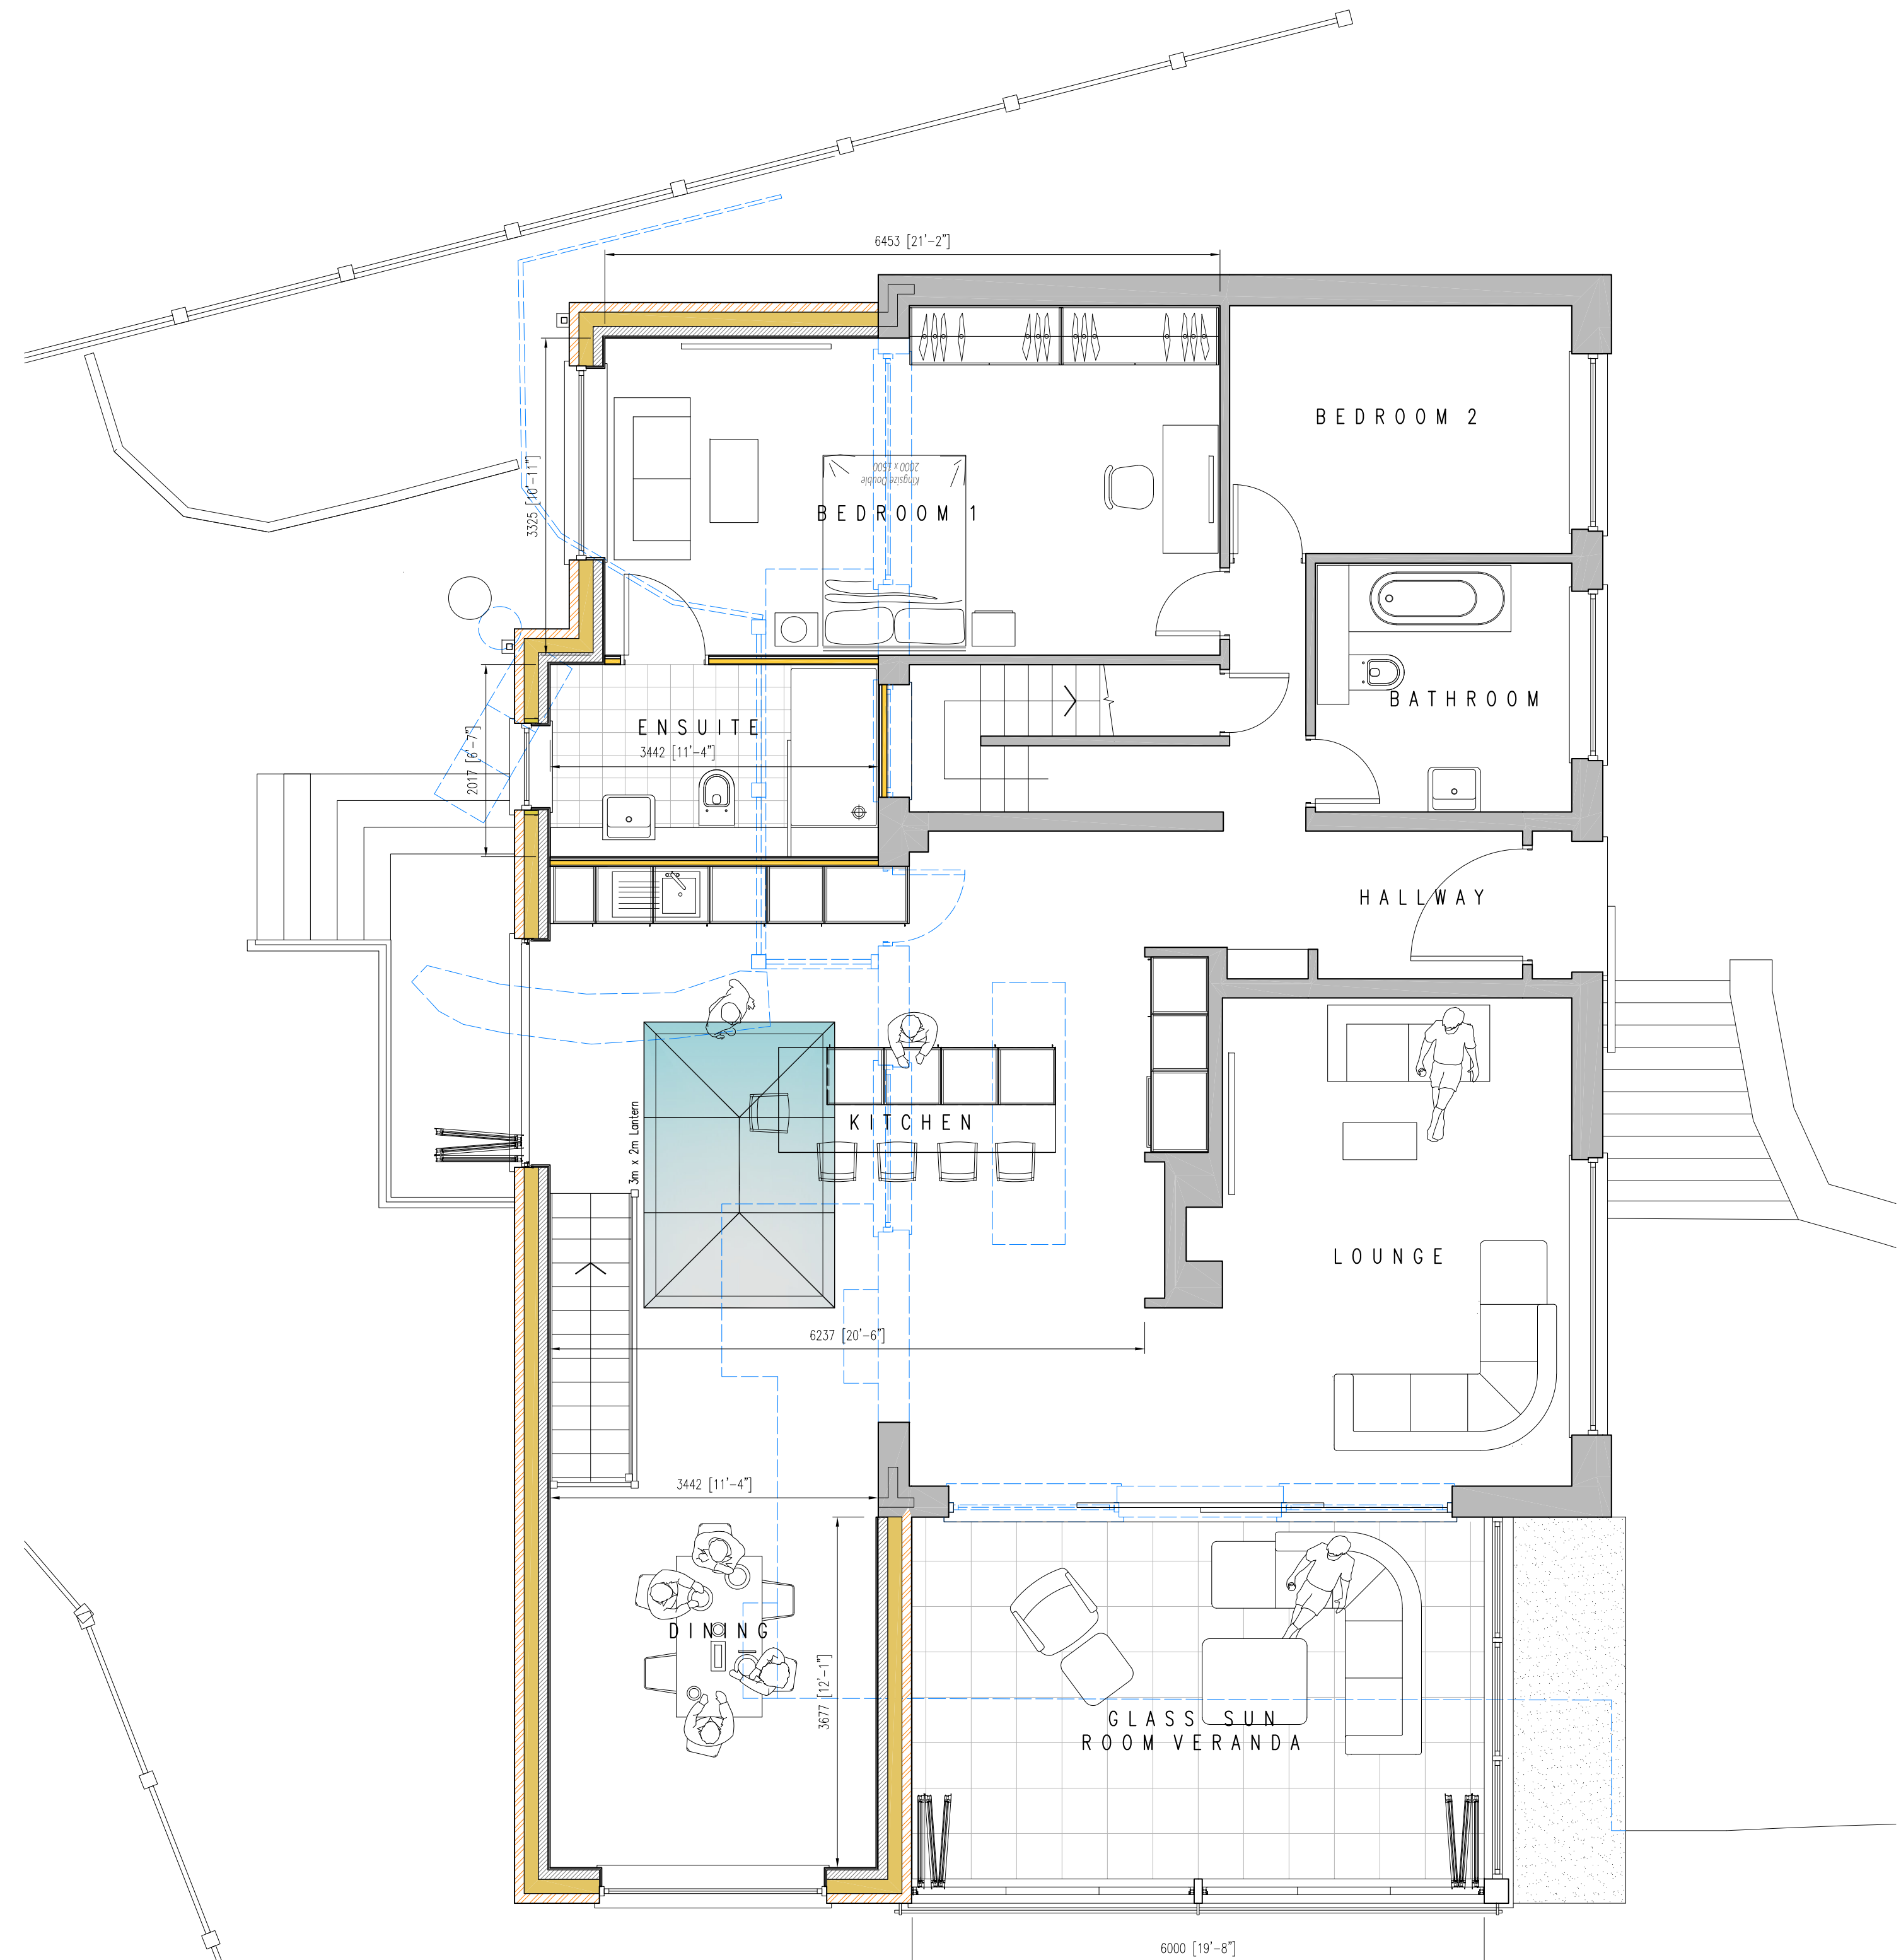

PROPOSED GROUND FLOOR PLAN scale 1:50

SCALE 1:100
m 0 1 2 3 4 5

C Dining room extended and previously show balcony replaced with enclosed sun room veranda 29.10.25
B Value & solar panels indicated 11.03.25
A Initial issue 24.02.25

Rev Description Drawn Cks App Date

PurplePlans
Contact : Stuart Broadhurst Tel : 07783693374

MRS EMMA HAYES

Project Title
**24 HILLCREST AVENUE
HEYWOOD OL10 4RL**

Drawing Title

PROPOSED PLANS

Scale @ A1 Date drawn Status
1:50 24.02.2025 Planning

Drawing no. Revision

988-25-02 **C**