




**6 Sports North**  
20201 1 : 200

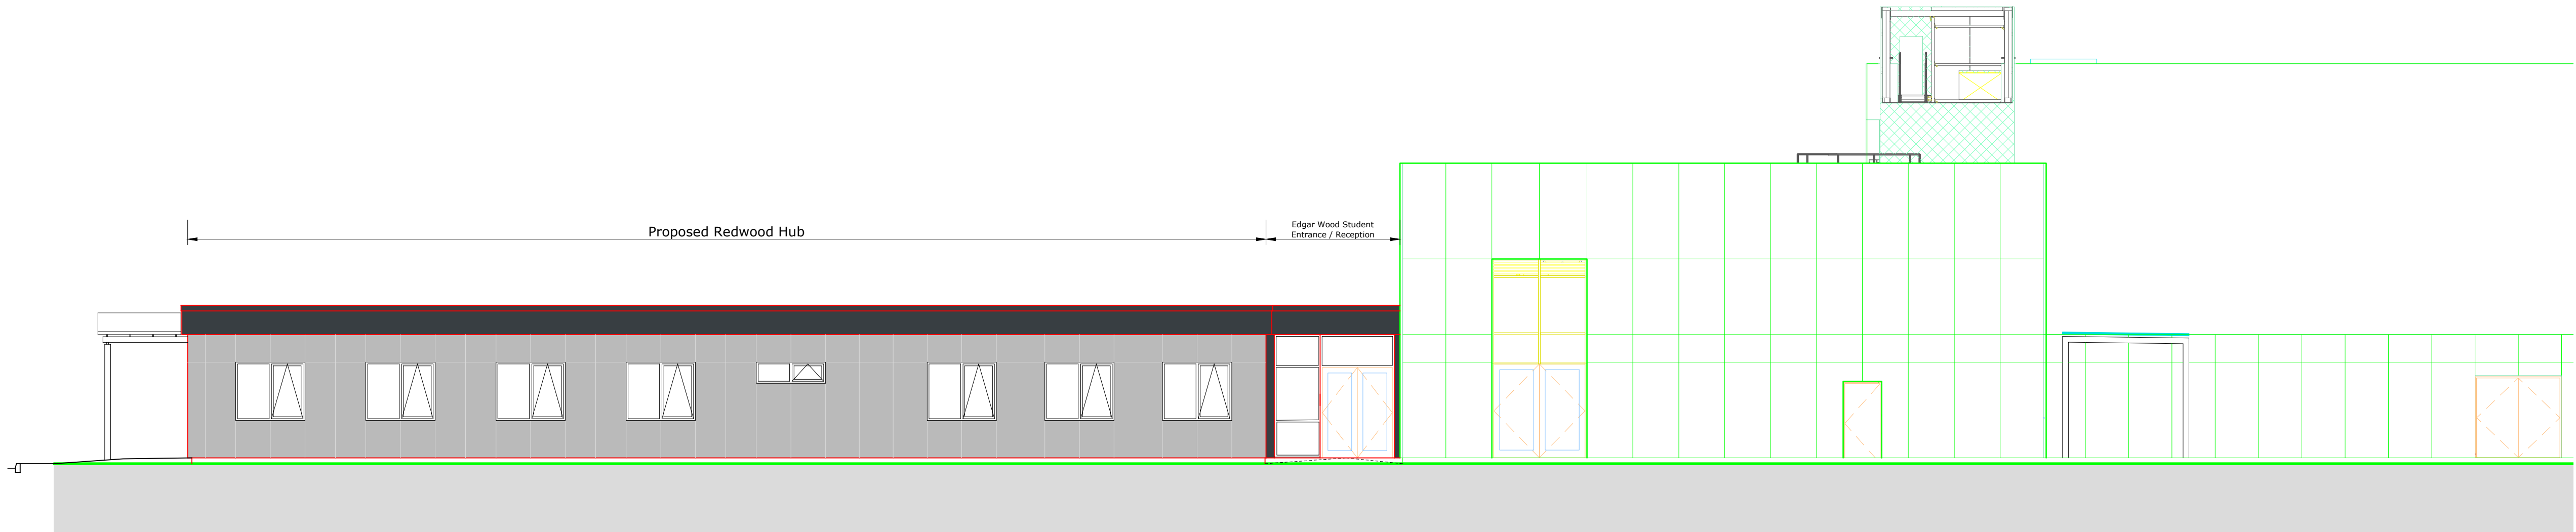

**5 Sports South**  
20201 1 : 200

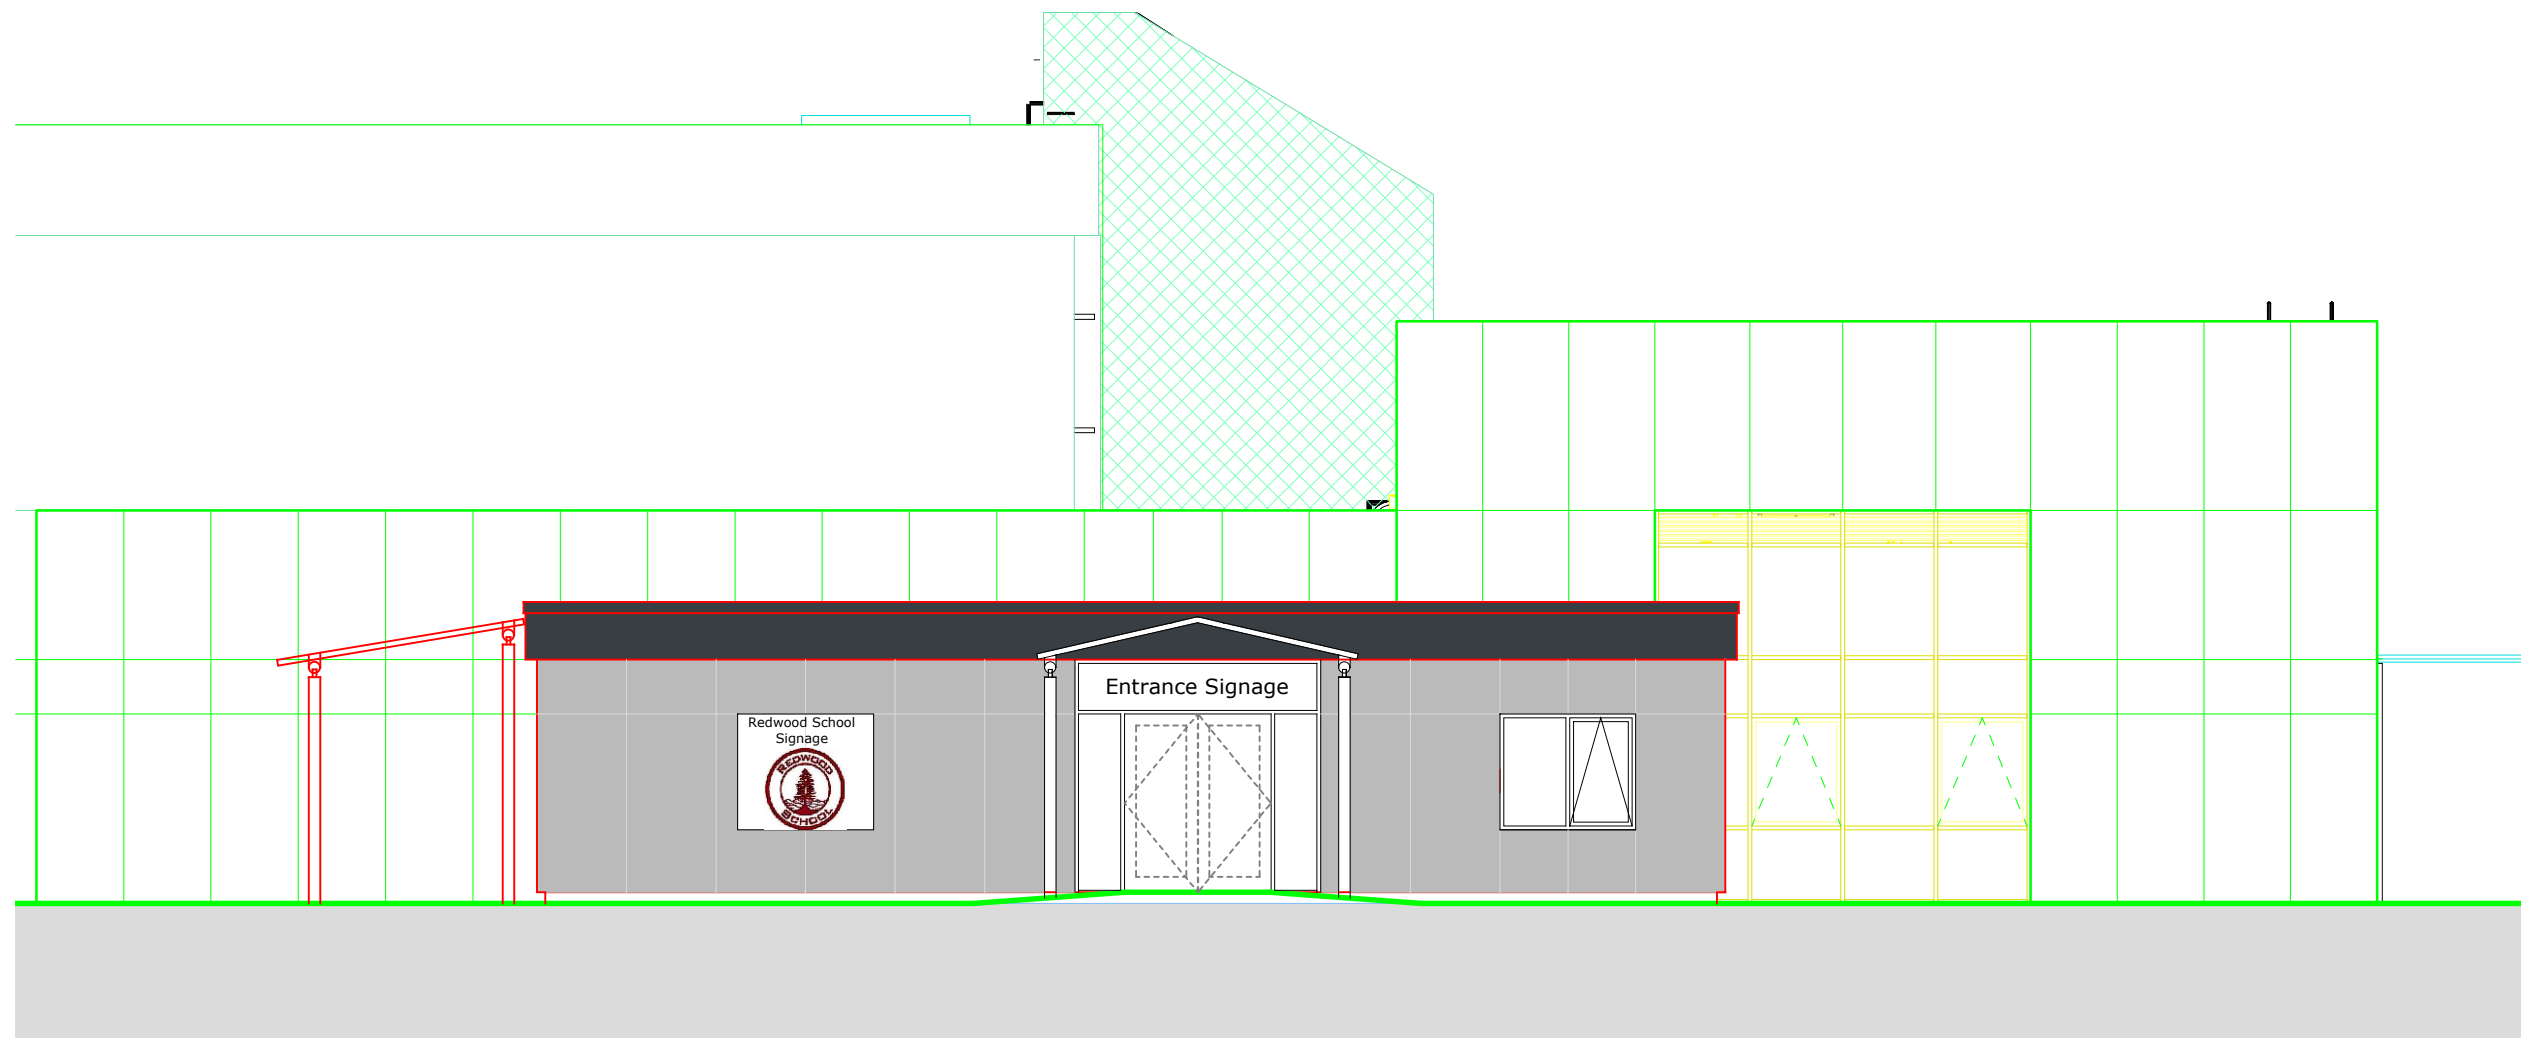

**1 West Elevation**  
20200 1 : 200

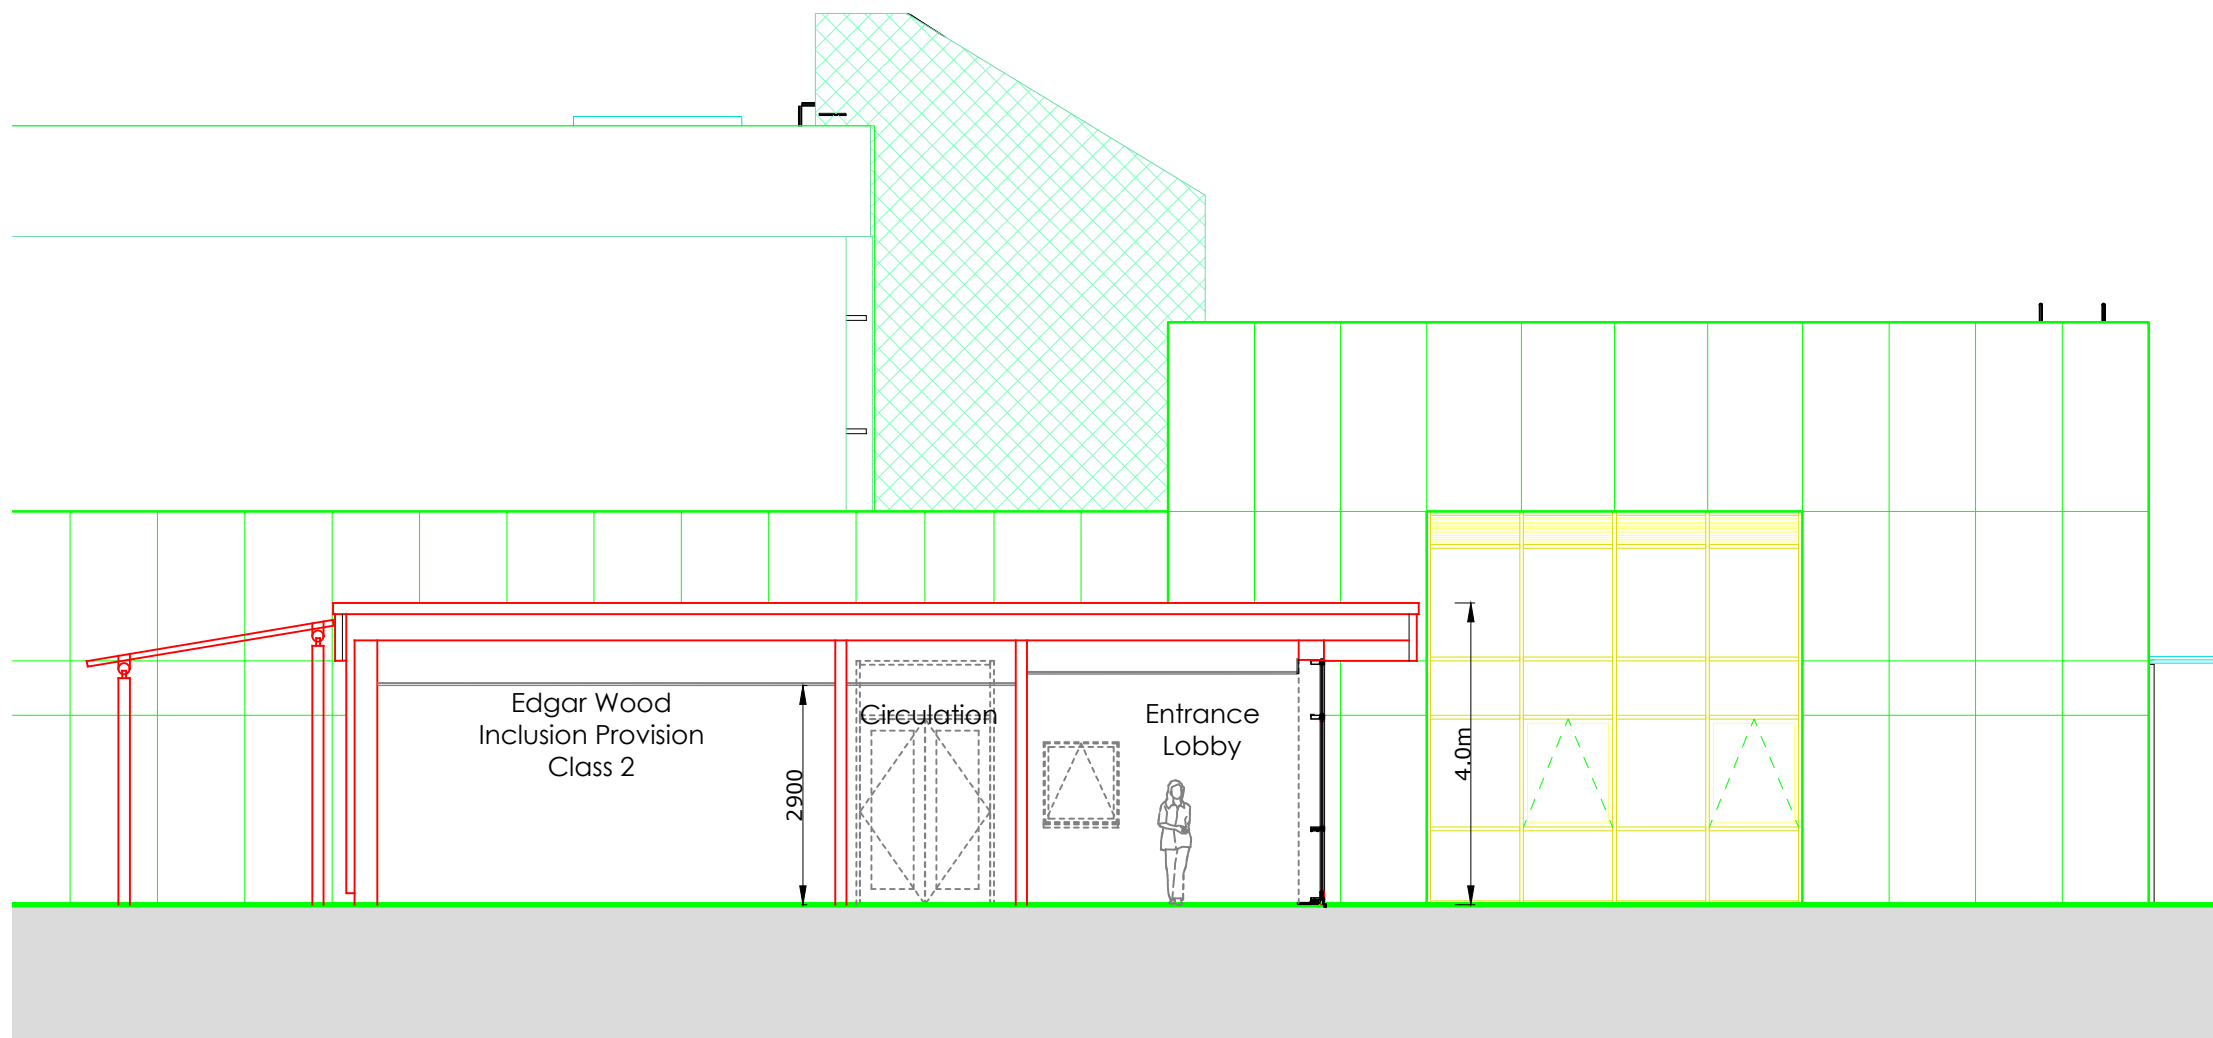

**3 Section Entrance Lobby**  
1 : 200

NOTES:  
The copyright of this drawing is held by Lea Hough & Co Chartered Surveyors LLP.

Do not scale from this drawing. All dimensions must be checked and verified by the contractor prior to works commencing on site.

| REVISIONS |             |      |         |
|-----------|-------------|------|---------|
| REV       | DESCRIPTION | DATE | AMENDED |
|           |             |      |         |
|           |             |      |         |
|           |             |      |         |
|           |             |      |         |

**LeaHough**  
CHARTERED SURVEYORS  
Survey Valuation Design Planning Sales

Oakshaw House  
2 Capricorn Park  
Blakewater Road  
Blackburn  
Lancashire  
BB1 5QR

8 Eaton Avenue  
Matrix Office Park  
Buckshaw Village  
Preston  
Lancashire  
PR7 7NA

Tel: 01254 260196  
Email: info@leahough.co.uk  
Web: www.leahough.co.uk

**RICS**

CLIENT:  
Altus Education Partnership  
Edgar Wood Academy  
Heywood Old Road,  
Heywood,  
OL10 2QN.

PROJECT ADDRESS:  
Edgar Wood Academy  
Heywood Old Road,  
Heywood,  
OL10 2QN.

PROJECT TITLE:  
Proposed Redwood School Hub

DRAWING TITLE:  
Proposed Elevations

| PAPER SIZE: | DRAWING NUMBER: | REV       |
|-------------|-----------------|-----------|
| A1          | BS.25-077-P-07  | -         |
| SCALE:      | DATE:           | DRAWN BY: |
| 1/100       | August 2025     | GM        |