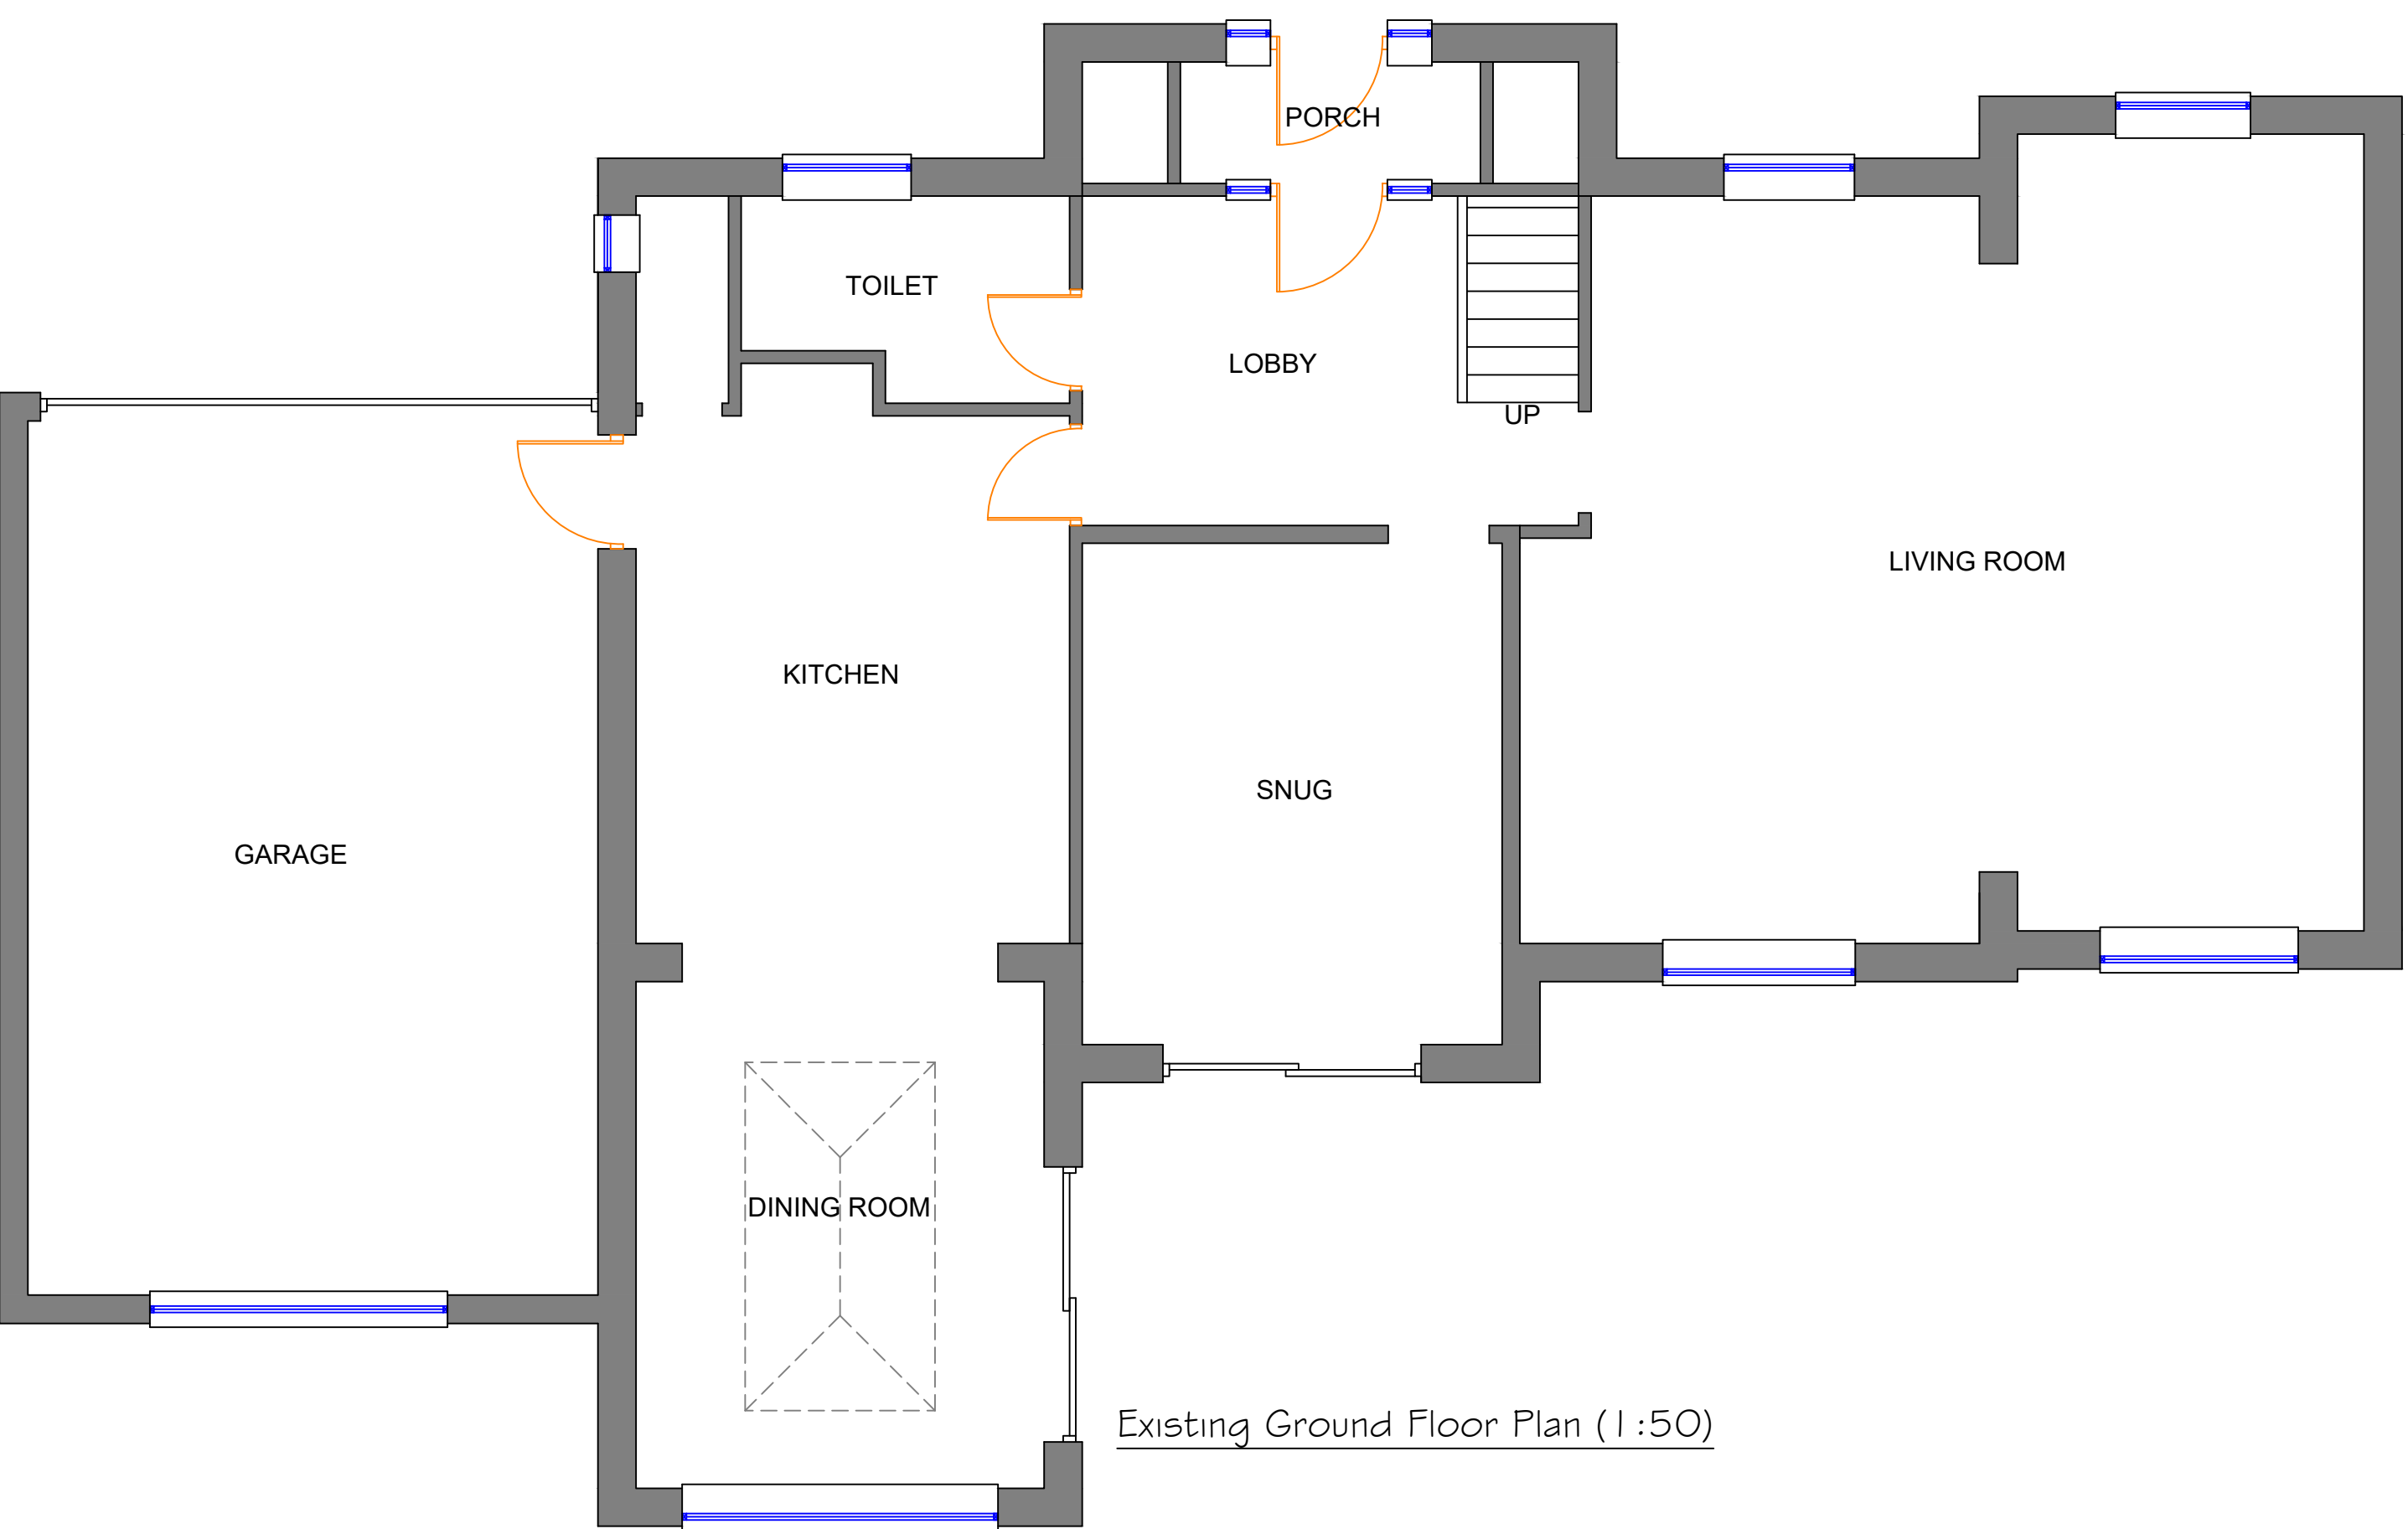
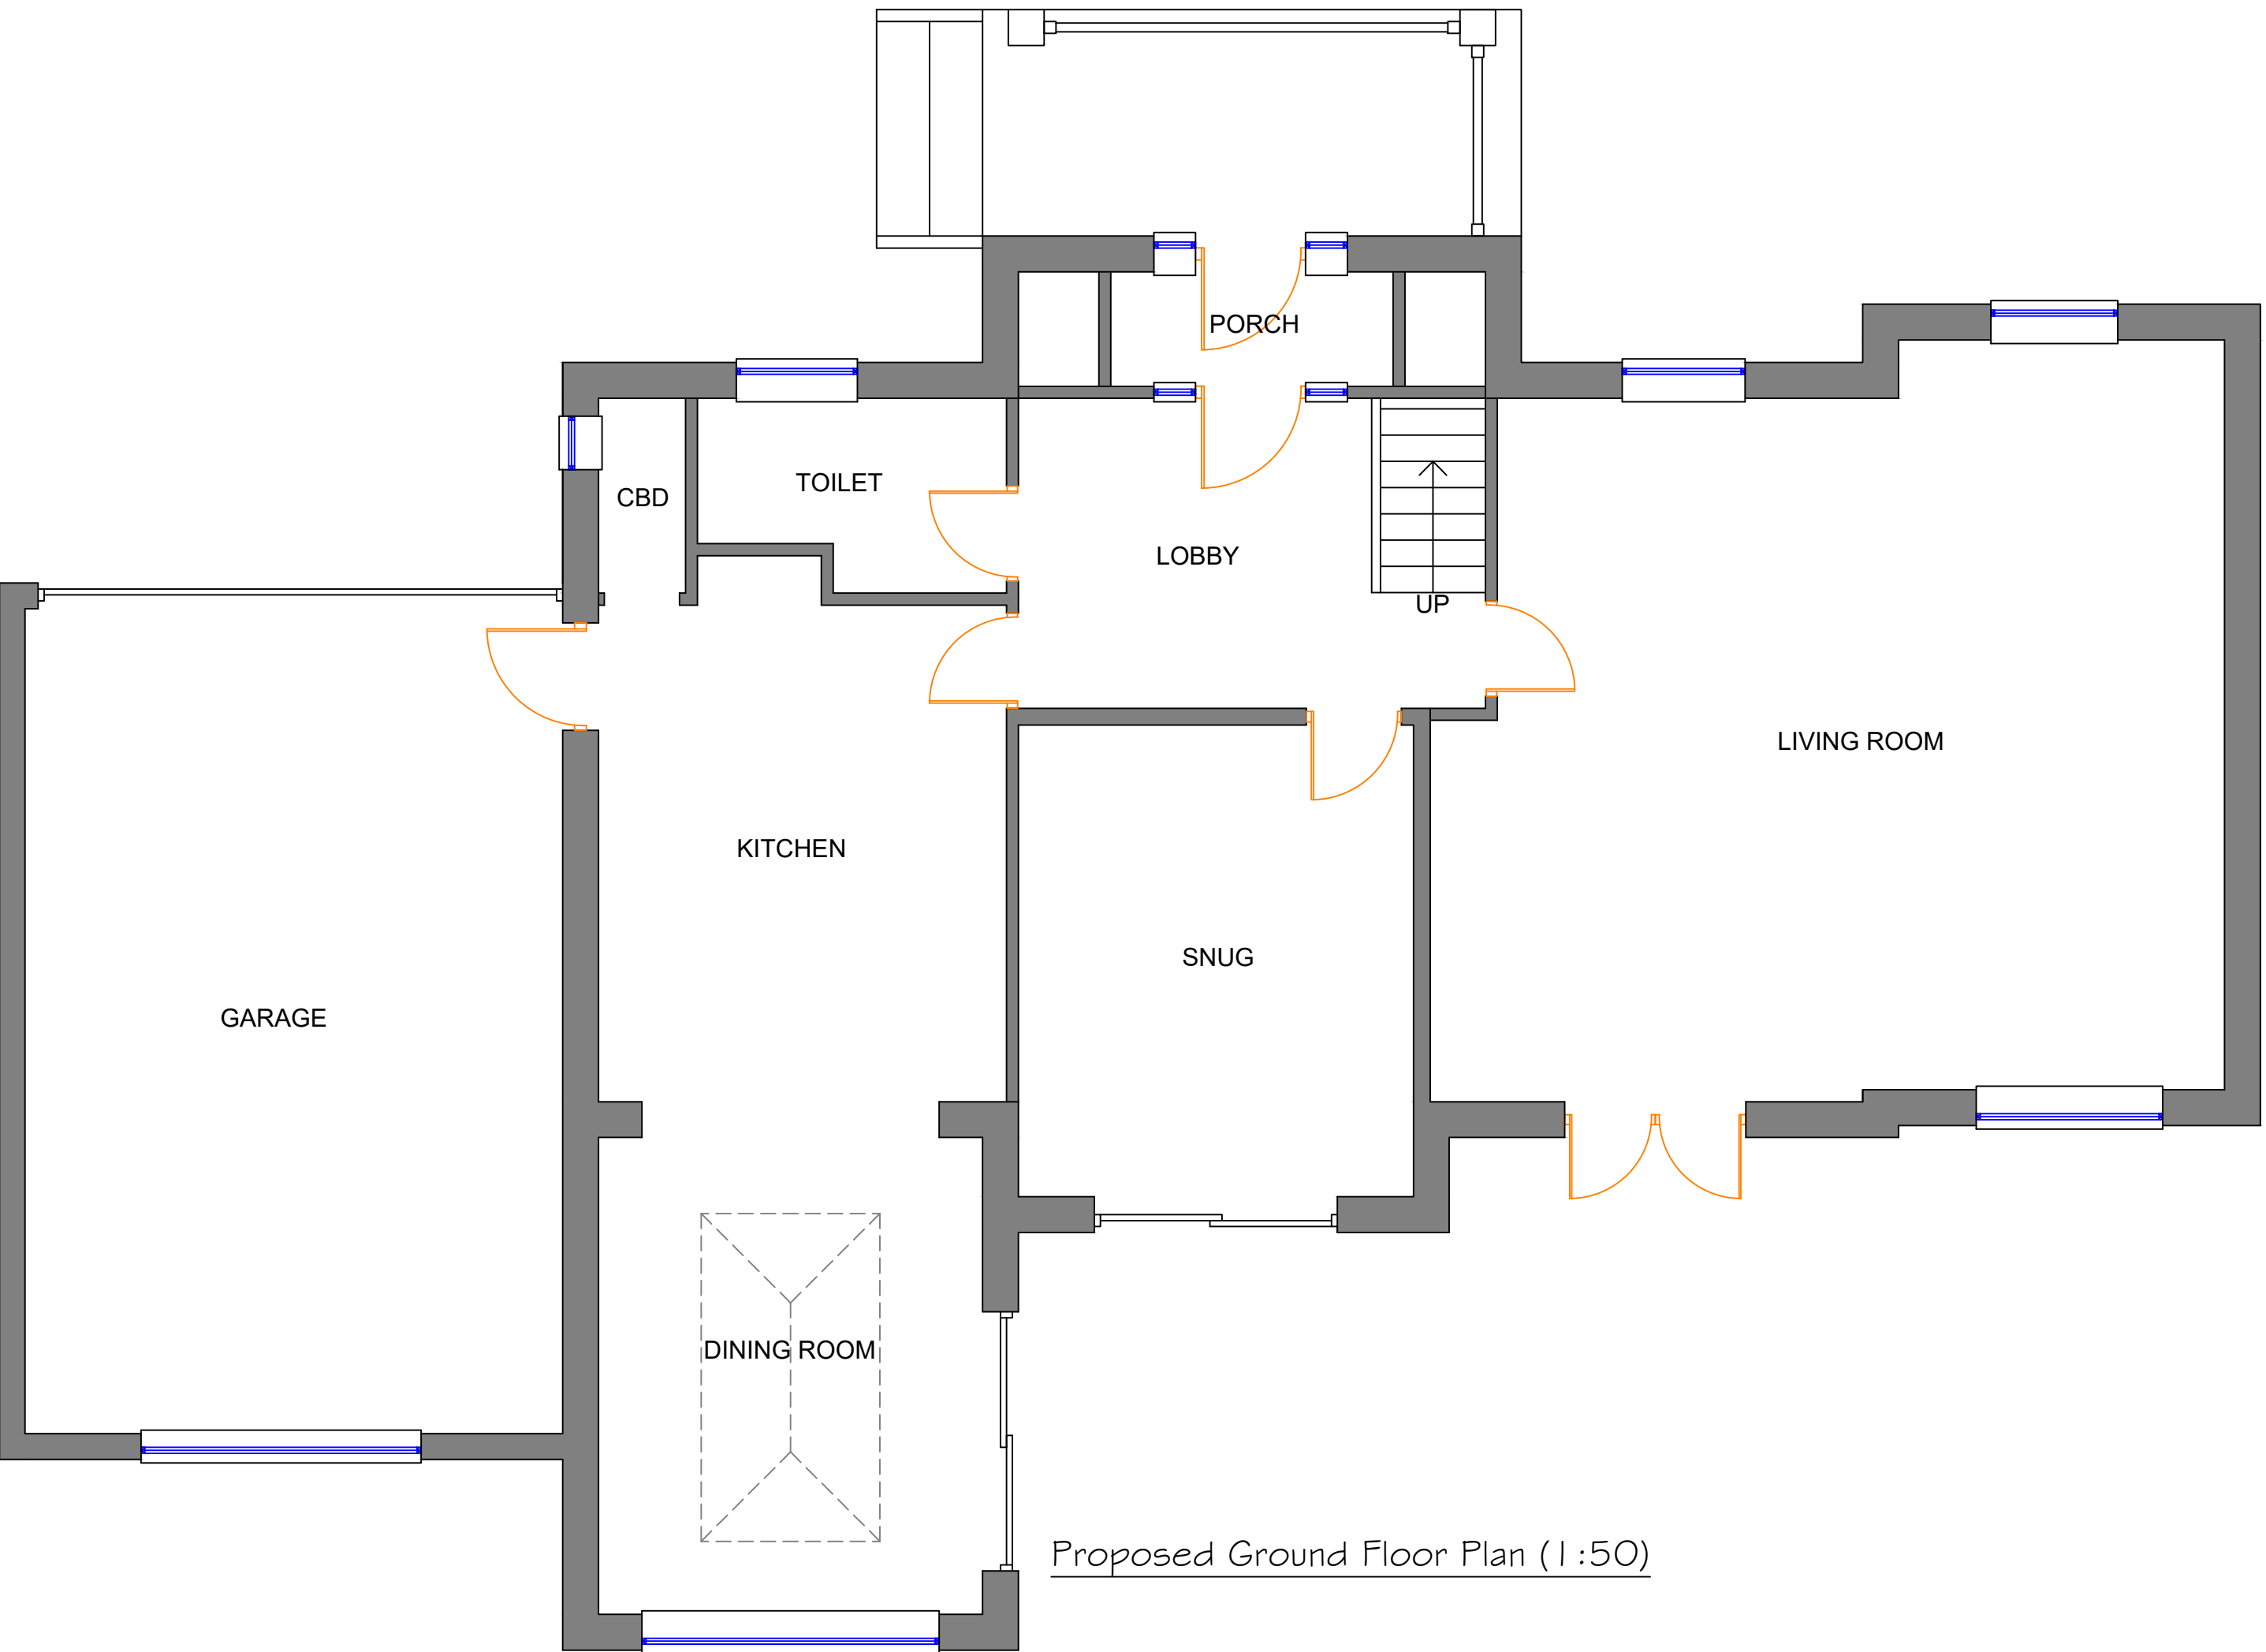


 
 
 
 


 
 
Existing Ground Floor Plan (1:50)



Proposed Ground Floor Plan (1:50)

- GENERAL NOTES**
1. All dimensions are in millimetres unless otherwise noted.
 2. This drawing is not to be copied or disclosed by or forwarded on to any unauthorised persons without prior written consent of Gamble King and Noone Limited.
 3. Do not scale from this drawing and is only to be used for Local Authority Approval purposes only.

REFERENCE	
	EXISTING FACING BRICK
	EXISTING CONCRETE ROOF TILES
	EXISTING SHINGLES
	EXISTING FLAT ROOF
	EXISTING RENDER

REFERENCE	
	NEW BLACK EXTERNAL UPVC CLADDING
	NEW INTERLOCKING CONCRETE ROOF TILES
	NEW FLAT CONCRETE ROOF TILES
	NEW GRP FIRESTONE RUBBER ROOF

Client			Naz Shahine		
Job			181 Bolton Road Rochdale OL11 3LR		
Drg			Existing and Proposed Ground Floor Plans		
Drawn	Date	Scale			
F.Cadell	Oct. 2025	As Shown			
Job No.	Drg No.				
C25.06.07	P01				
Gamble King and Noone Ltd					
Consulting Structural Engineers & Building Surveyors.					
5 Queen Street Oldham OL1 1RD Tel: 0161 652 1183 Mobile: 07756 902 604 07725 145 369			