




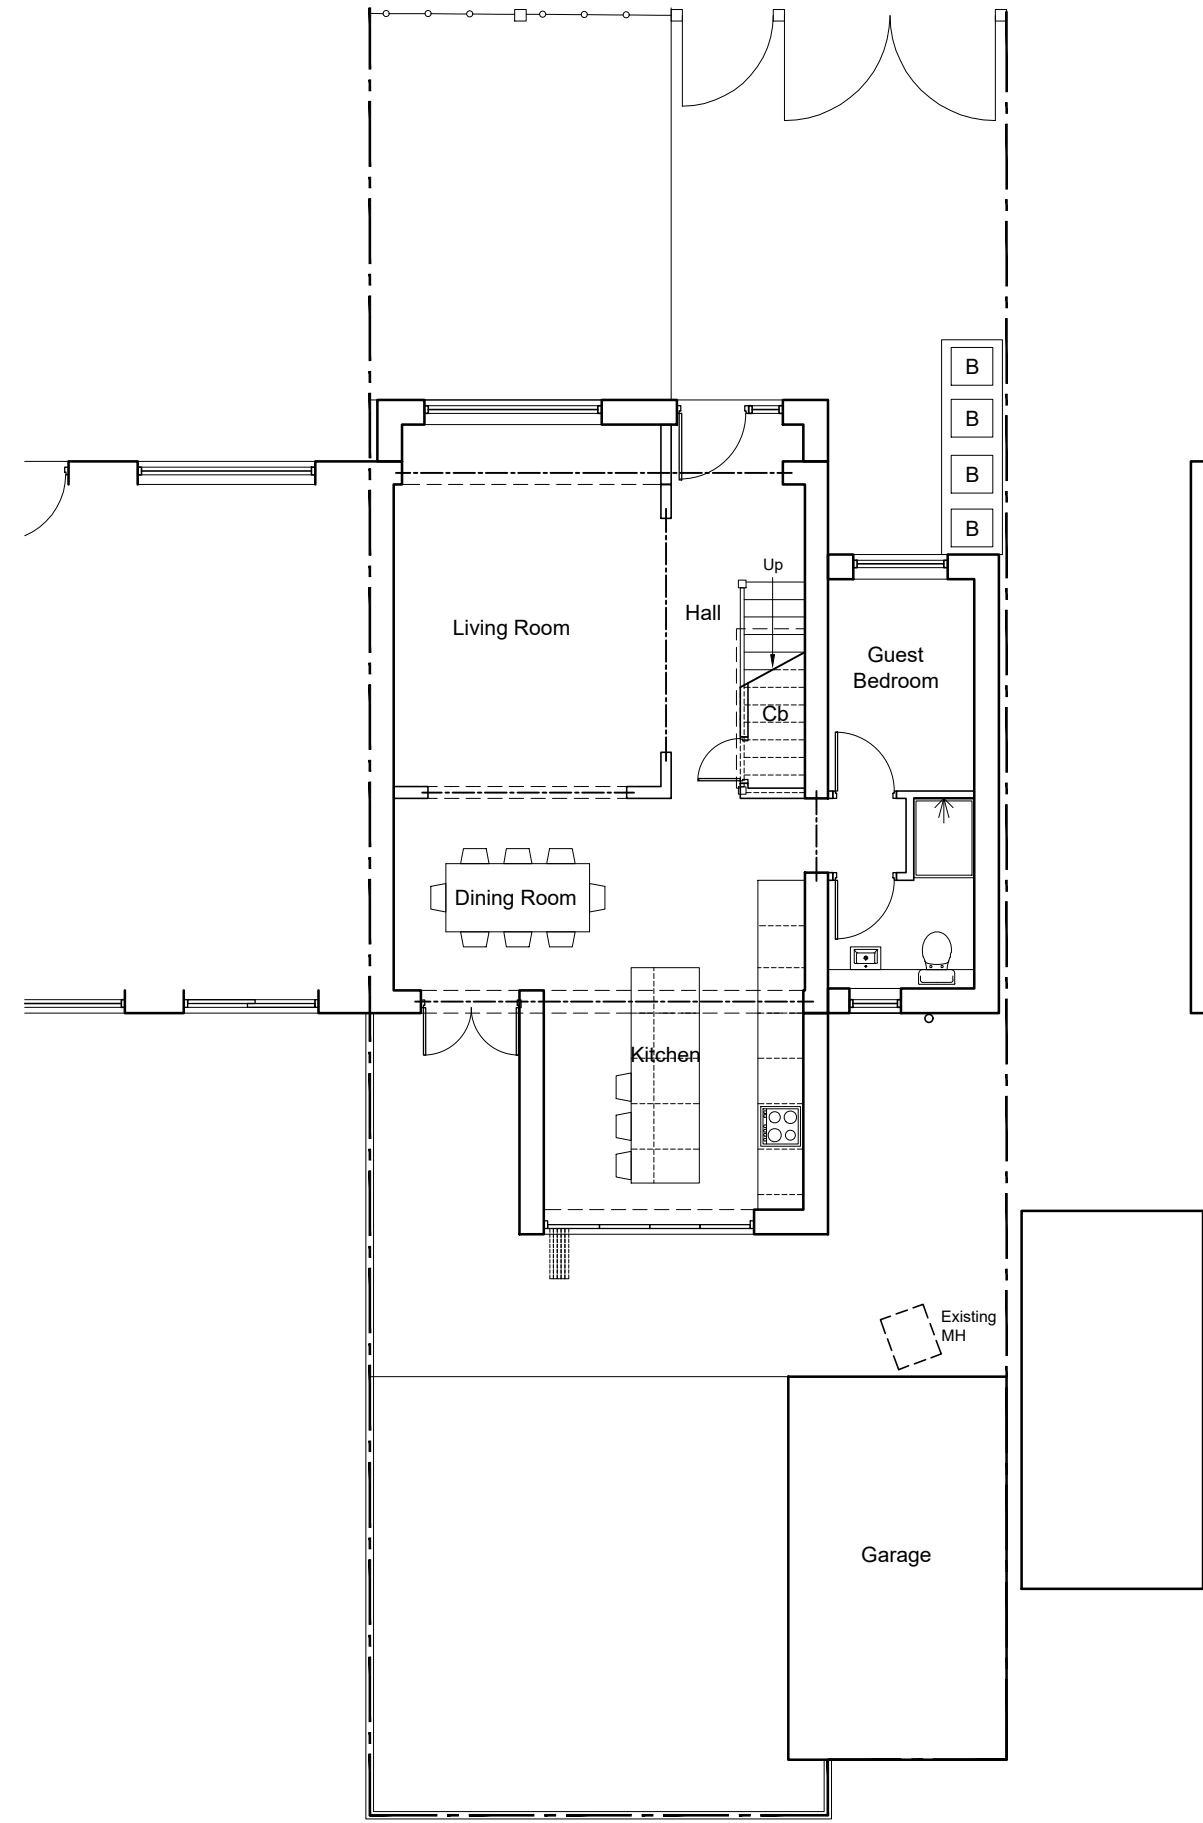


01 EXISTING GROUND FLOOR PLAN
Scale 1:100 @ A1

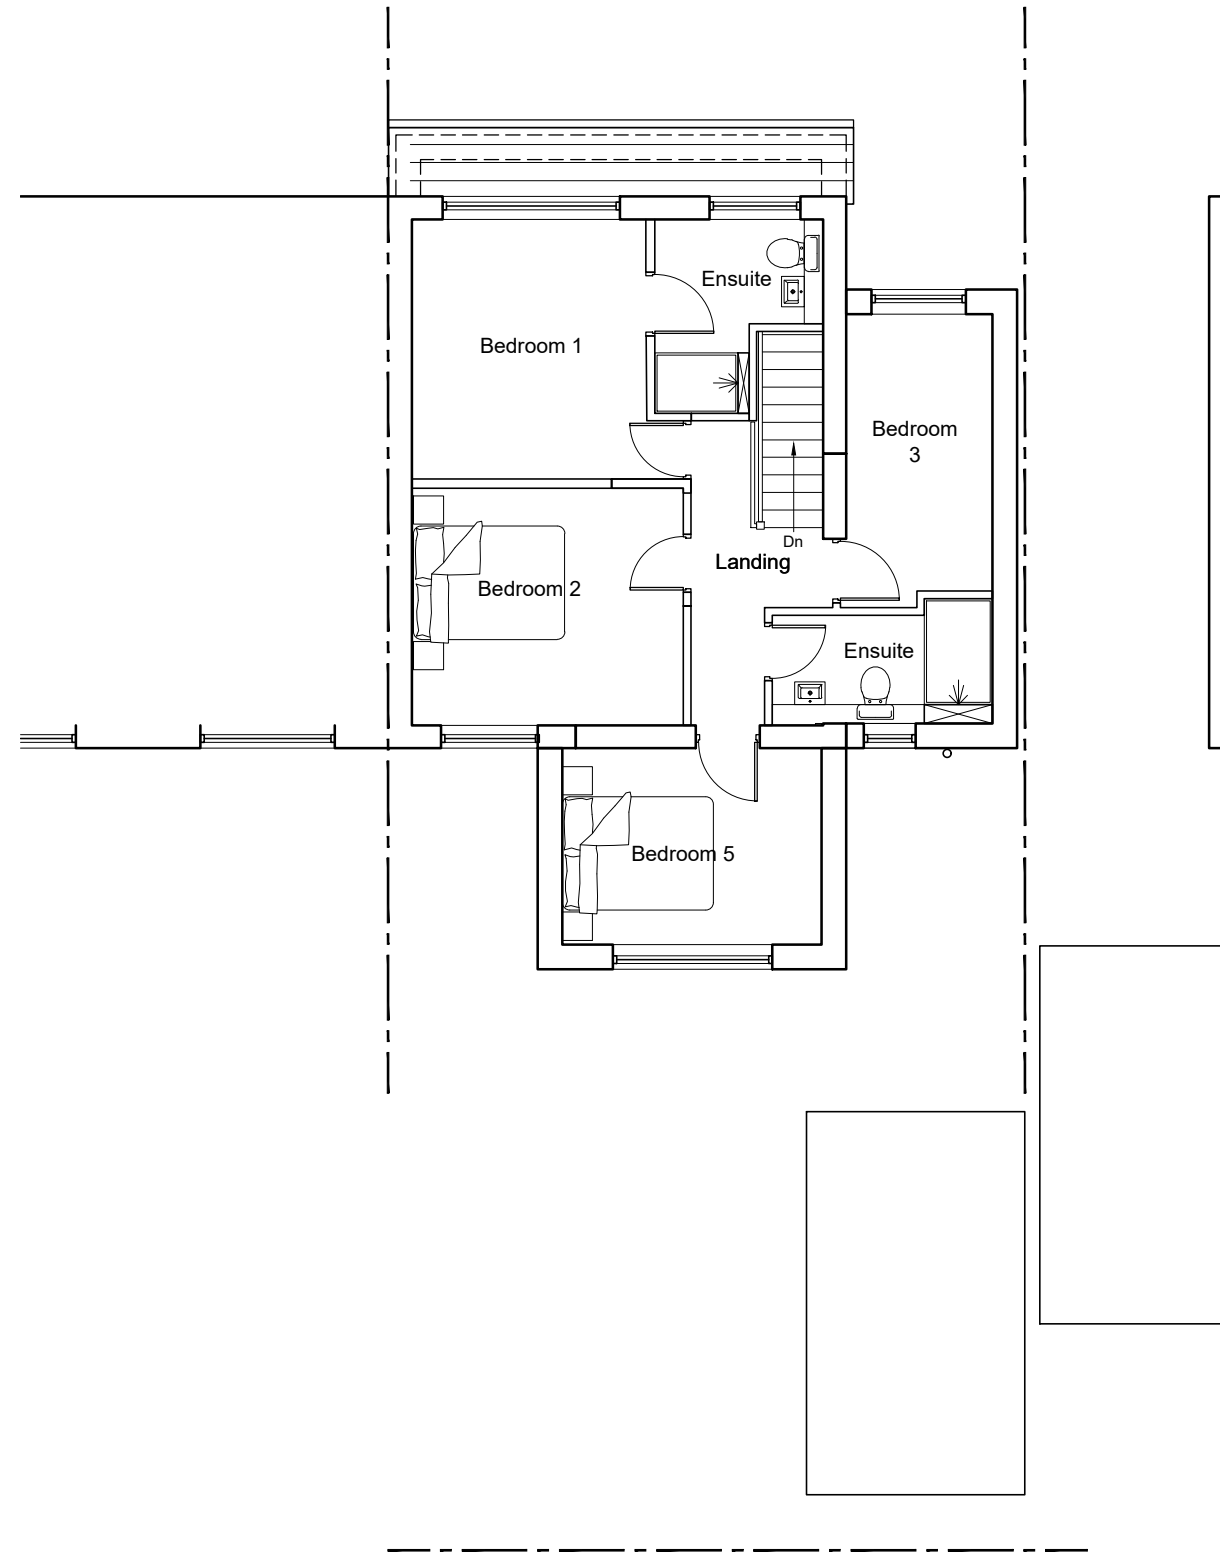


02 EXISTING FIRST FLOOR
Scale 1:100 @ A1

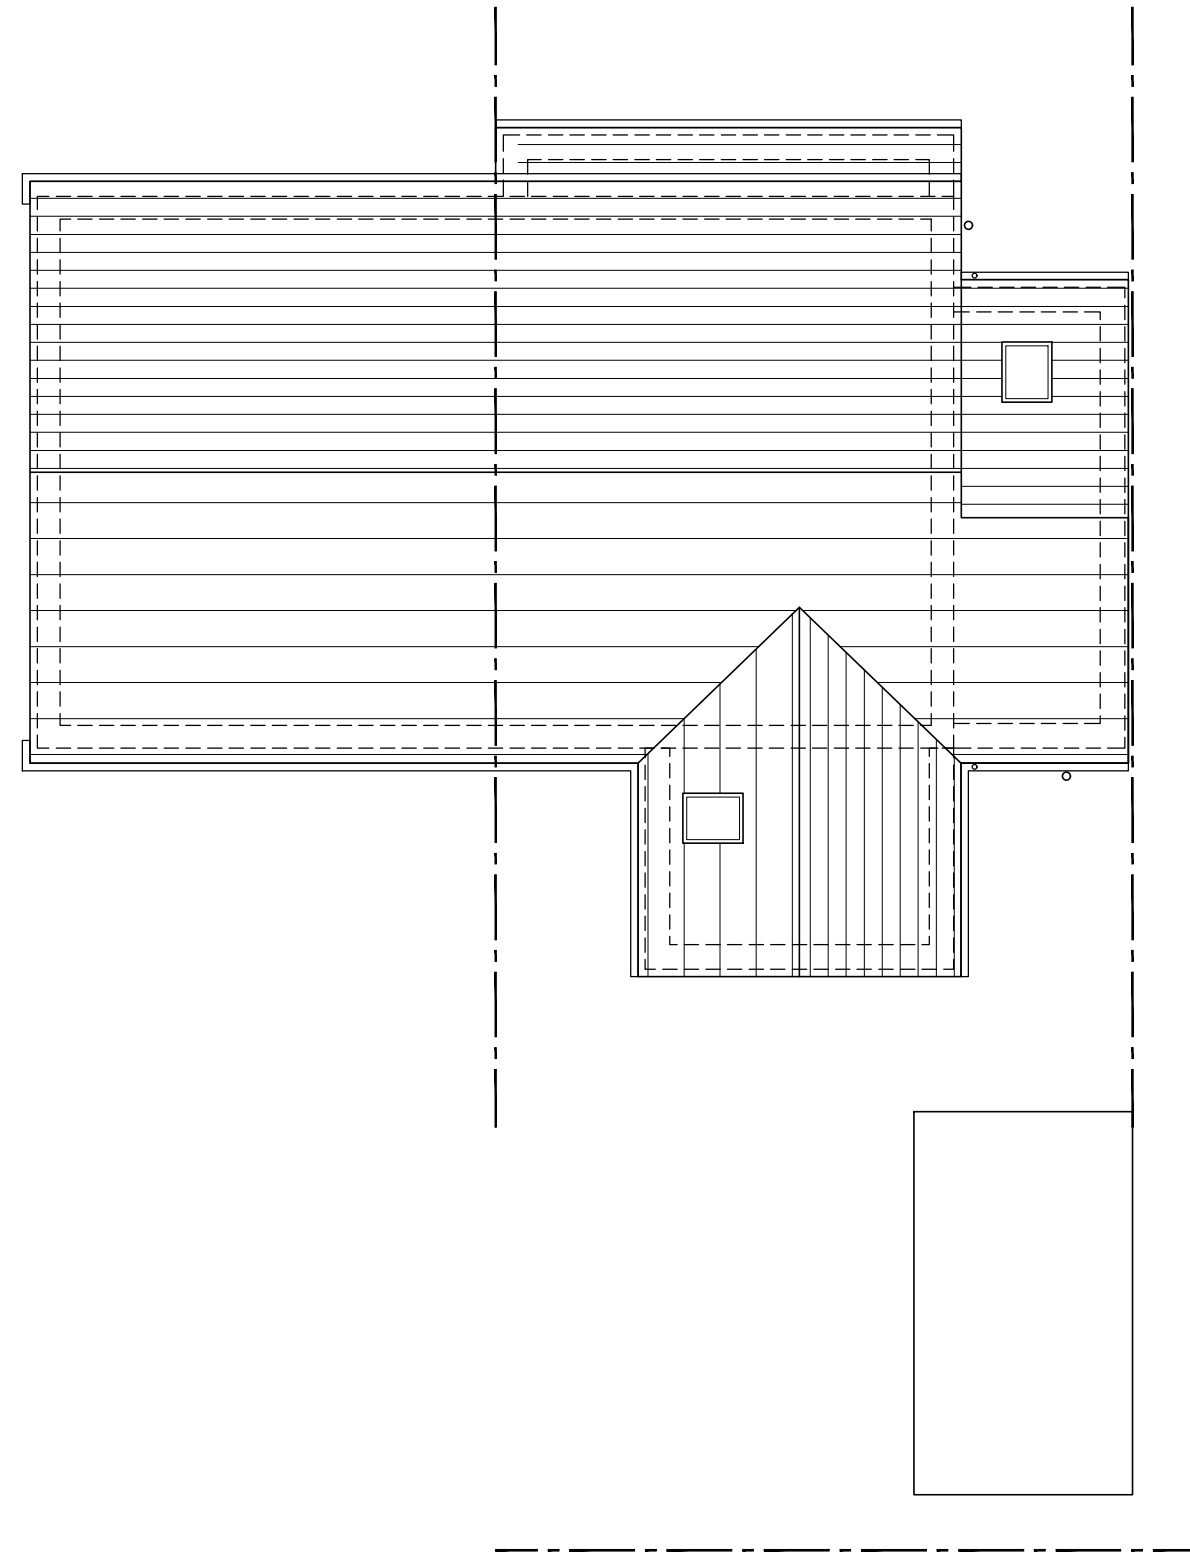


03 EXISTING ROOF PLAN
Scale 1:100 @ A1

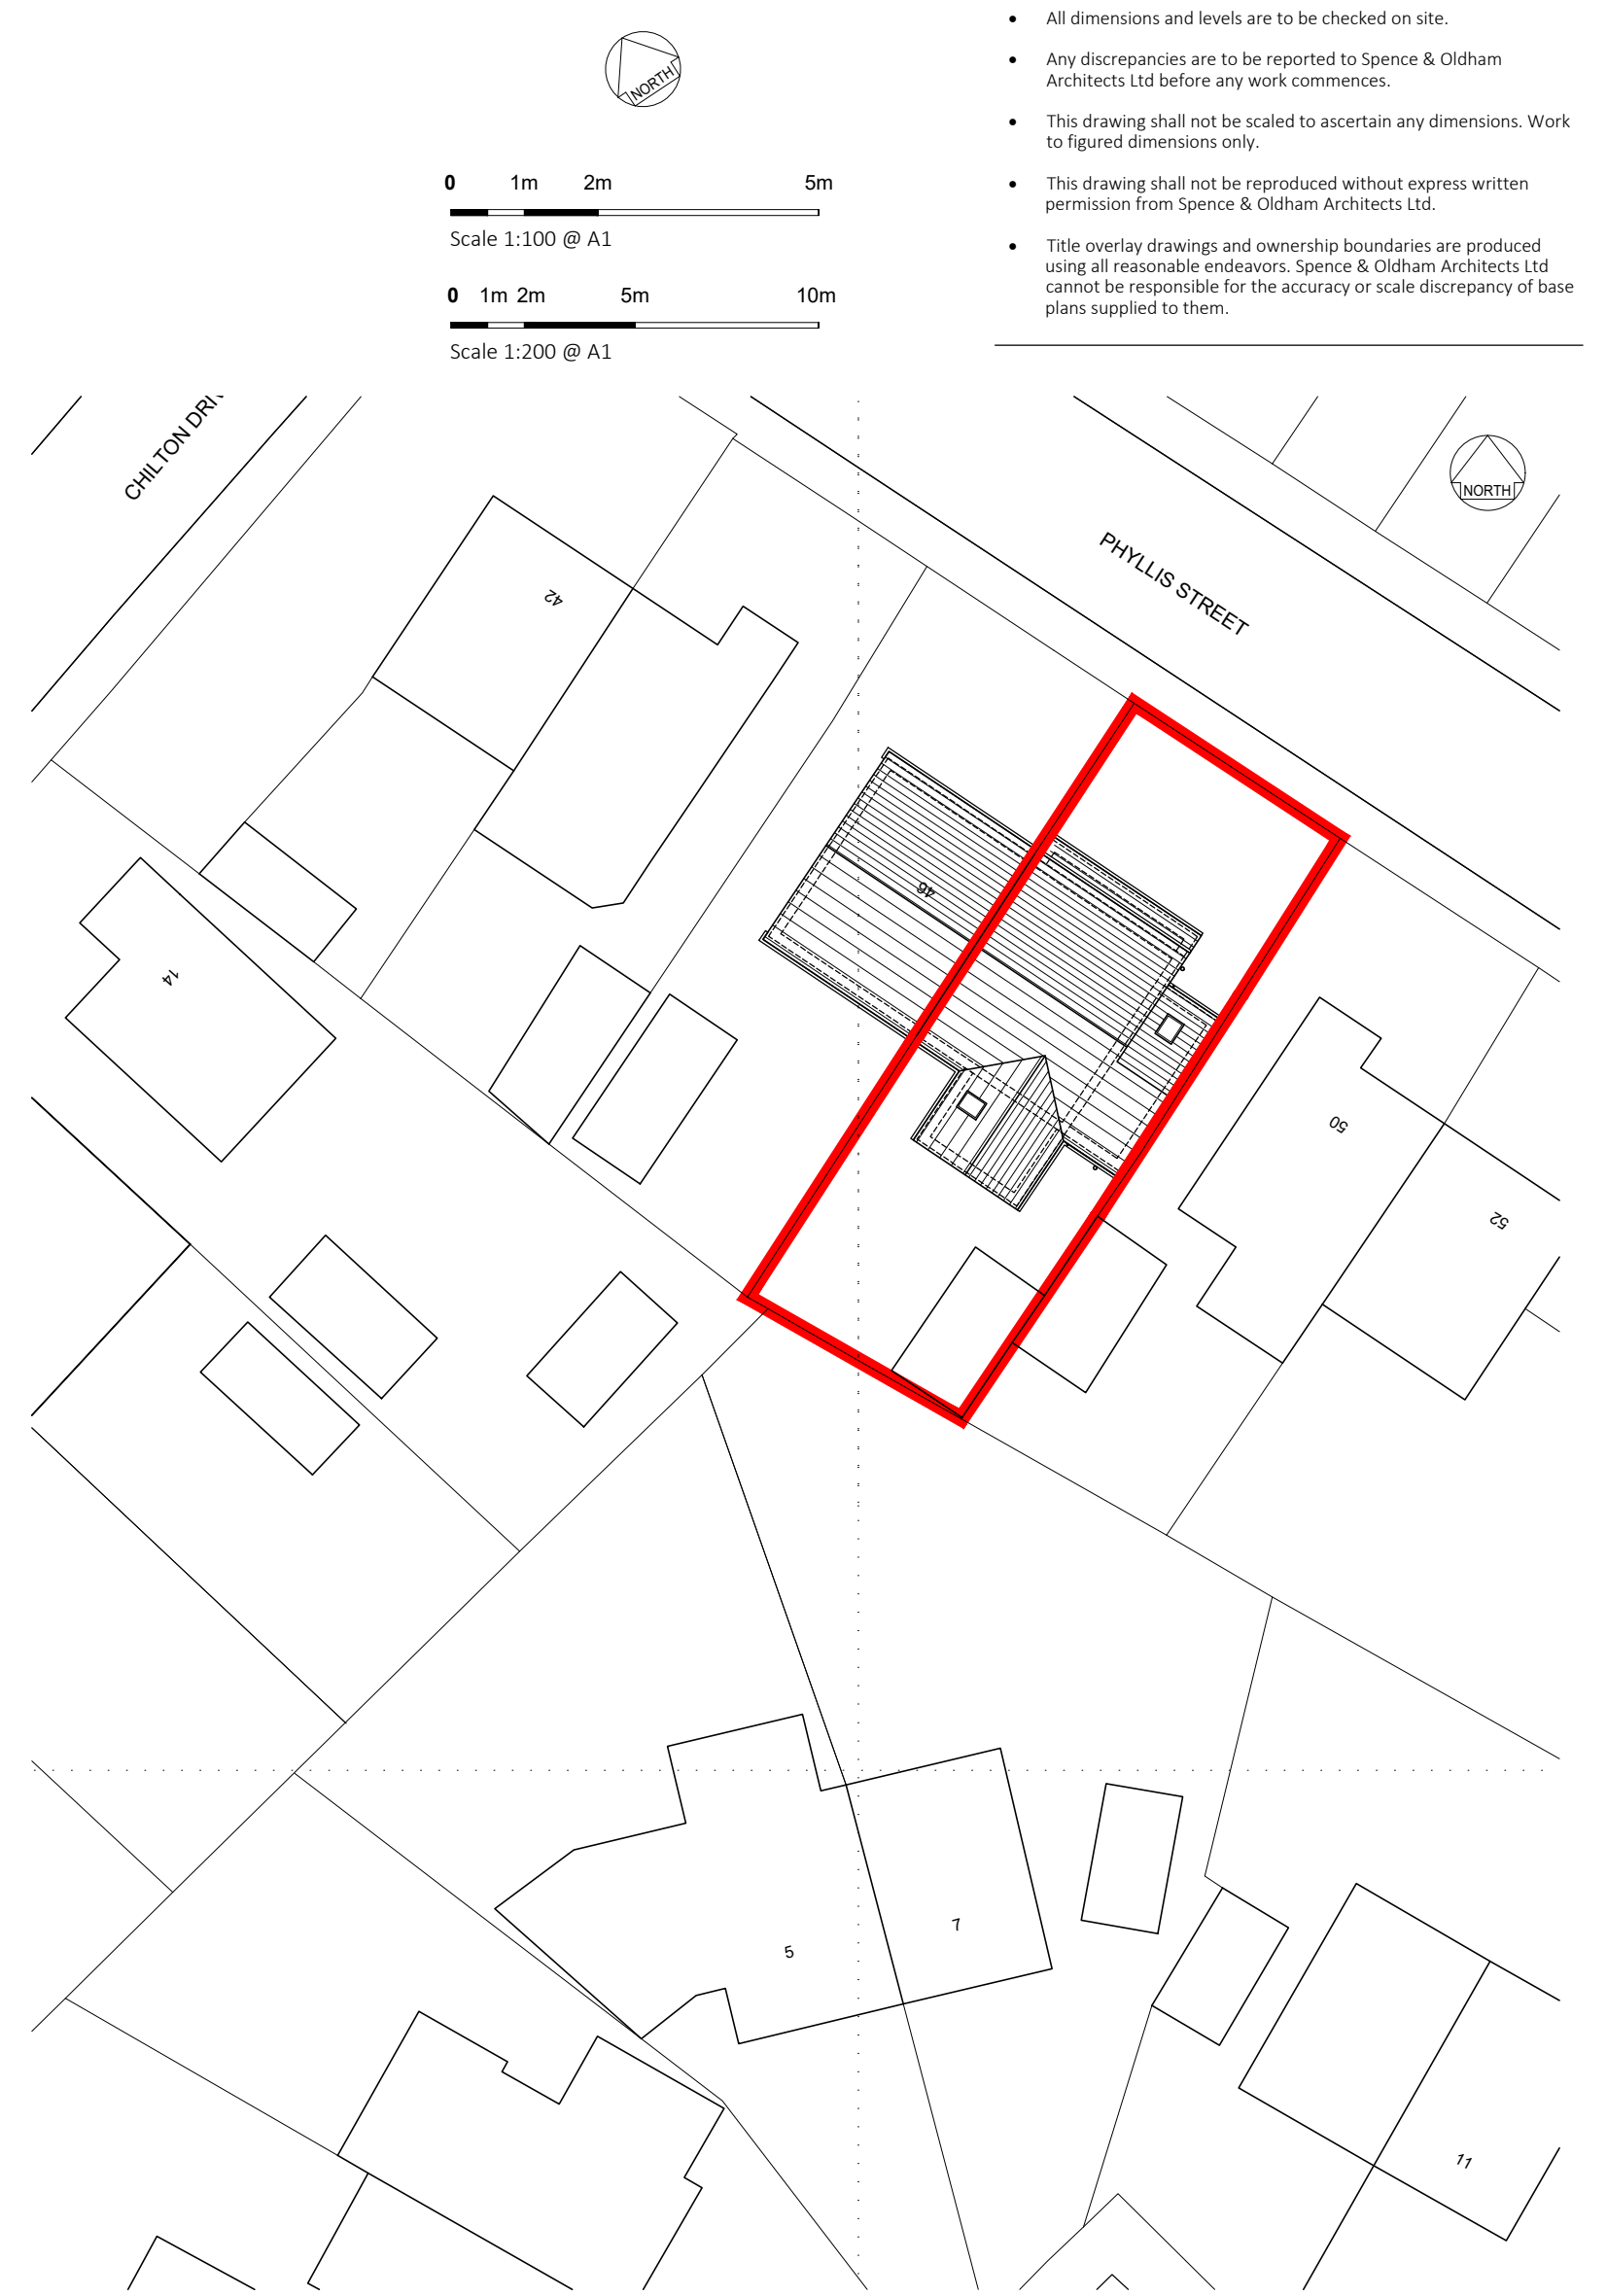


04 EXISTING SITE PLAN
Scale 1:200 @ A1

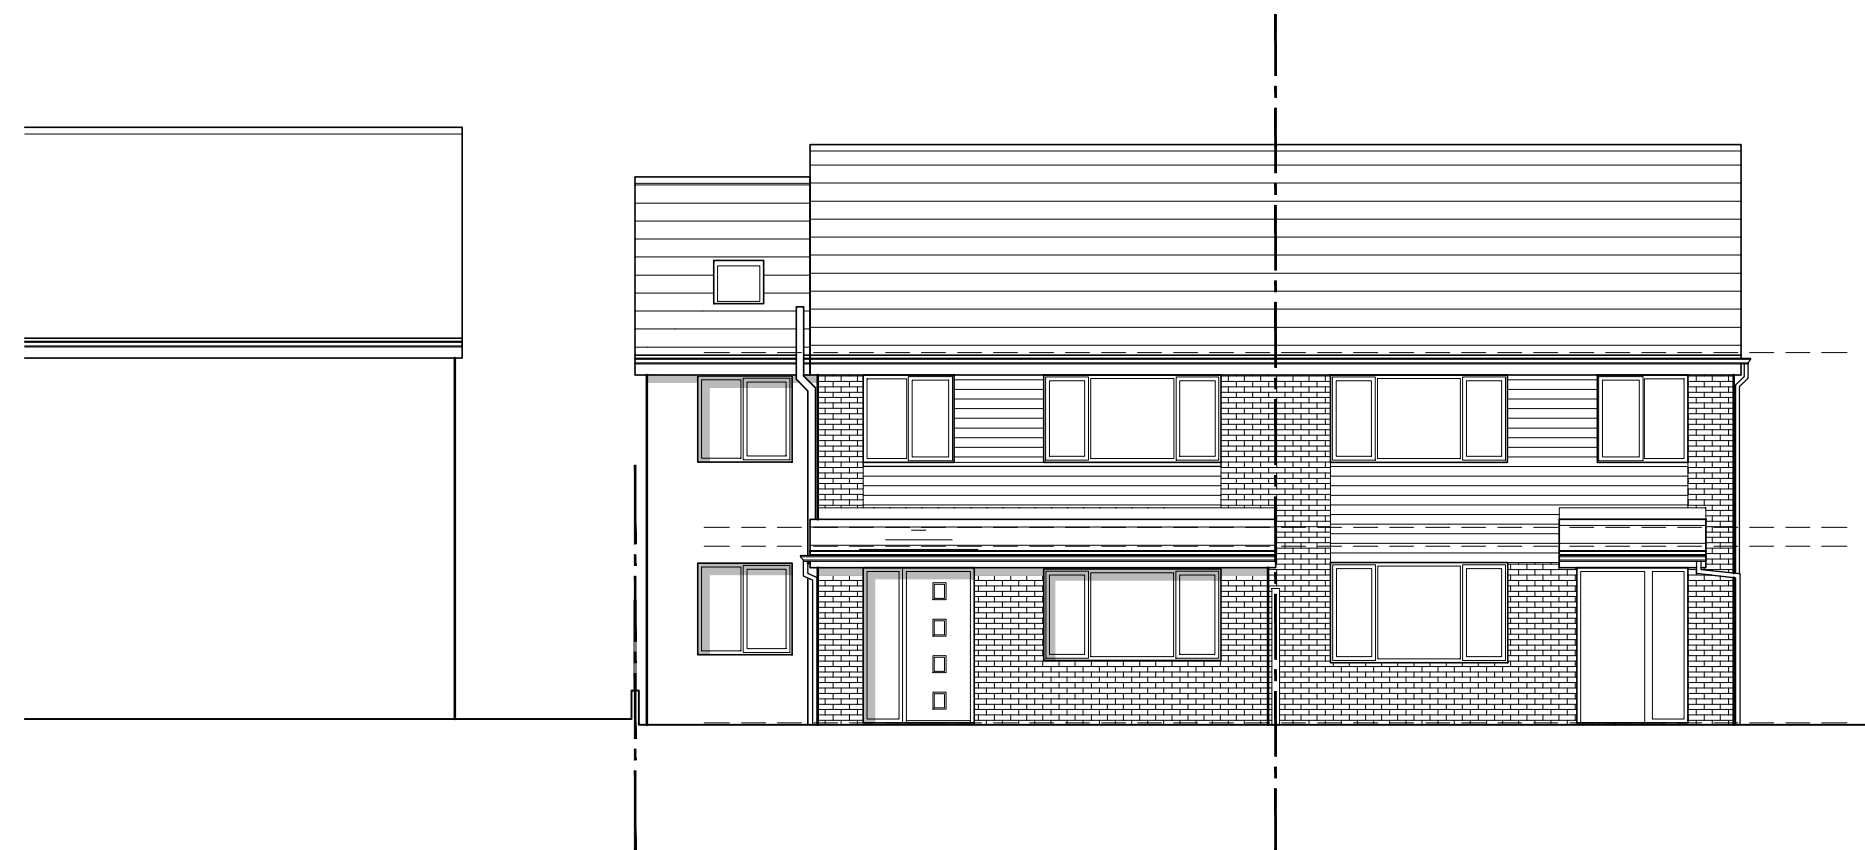

05 EXISTING FRONT ELEVATION
Scale 1:100 @ A1

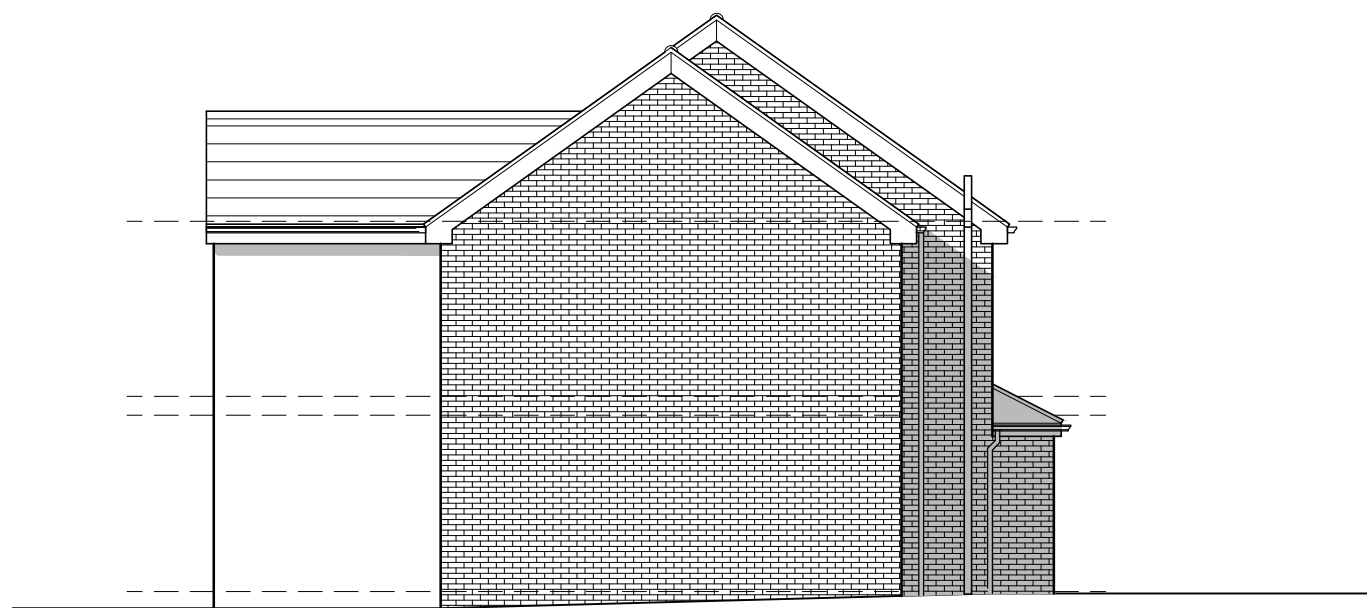


06 EXISTING SIDE ELEVATION
Scale 1:100 @ A1

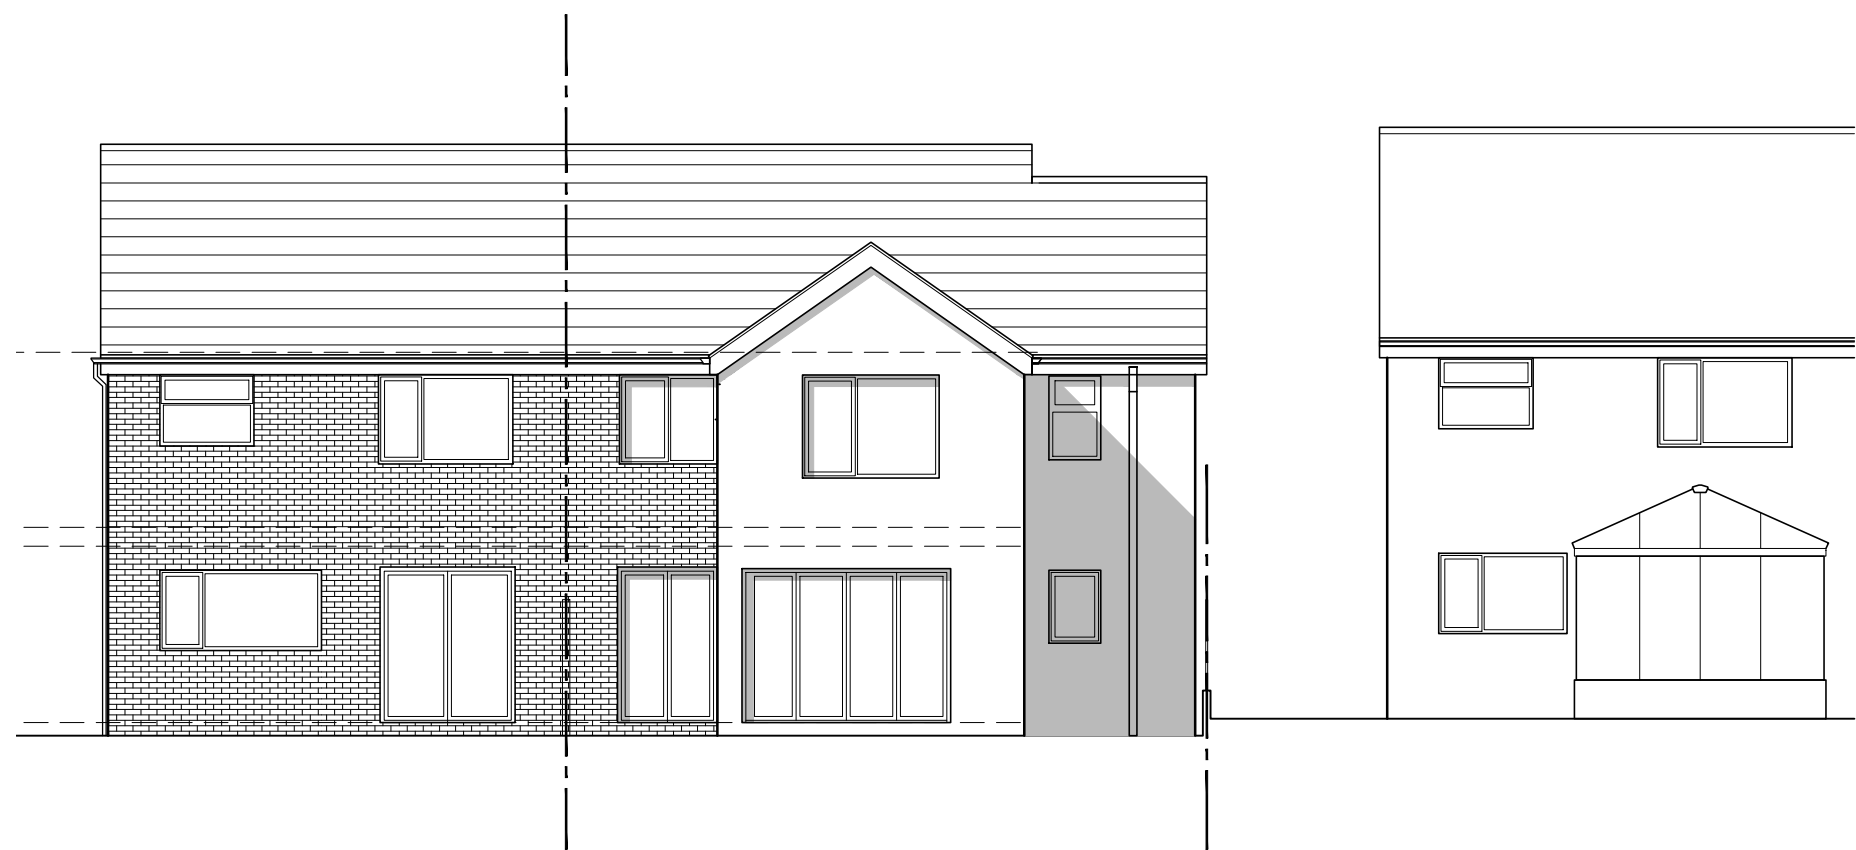

07 EXISTING REAR ELEVATION
Scale 1:100 @ A1

- NOTES
- All dimensions and levels are to be checked on site.
 - Any discrepancies are to be reported to Spence & Oldham Architects Ltd before any work commences.
 - This drawing shall not be scaled to ascertain any dimensions. Work to figured dimensions only.
 - This drawing shall not be reproduced without express written permission from Spence & Oldham Architects Ltd.
 - Title overlay drawings and ownership boundaries are produced using all reasonable endeavors. Spence & Oldham Architects Ltd cannot be responsible for the accuracy or scale discrepancy of base plans supplied to them.

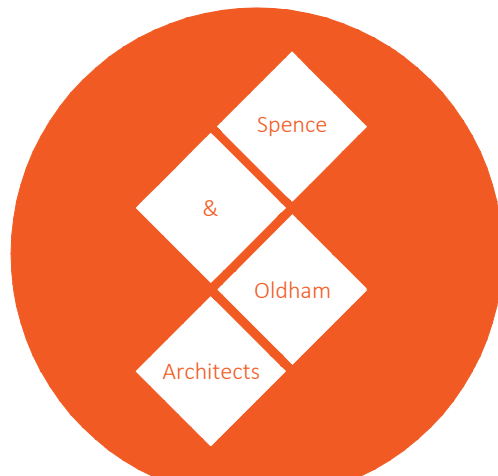stage	Planning		
status	Approval		
client	Private		
project	48 Phyllis Street Middleton, M24 2AQ		
title	Existing Plans & Elevations		
date	09/09/25	drawn	JSE
scale	Varies @ A1	checked	GO
			
25 Cosgrove Crescent Manchester M35 0JX info@SOarchitects.co.uk			
Job No	DWG No	Rev	
0052	(02)400	-	