





LOCATION PLAN scale 1:1250
Denotes: Curtilage of Existing dwelling

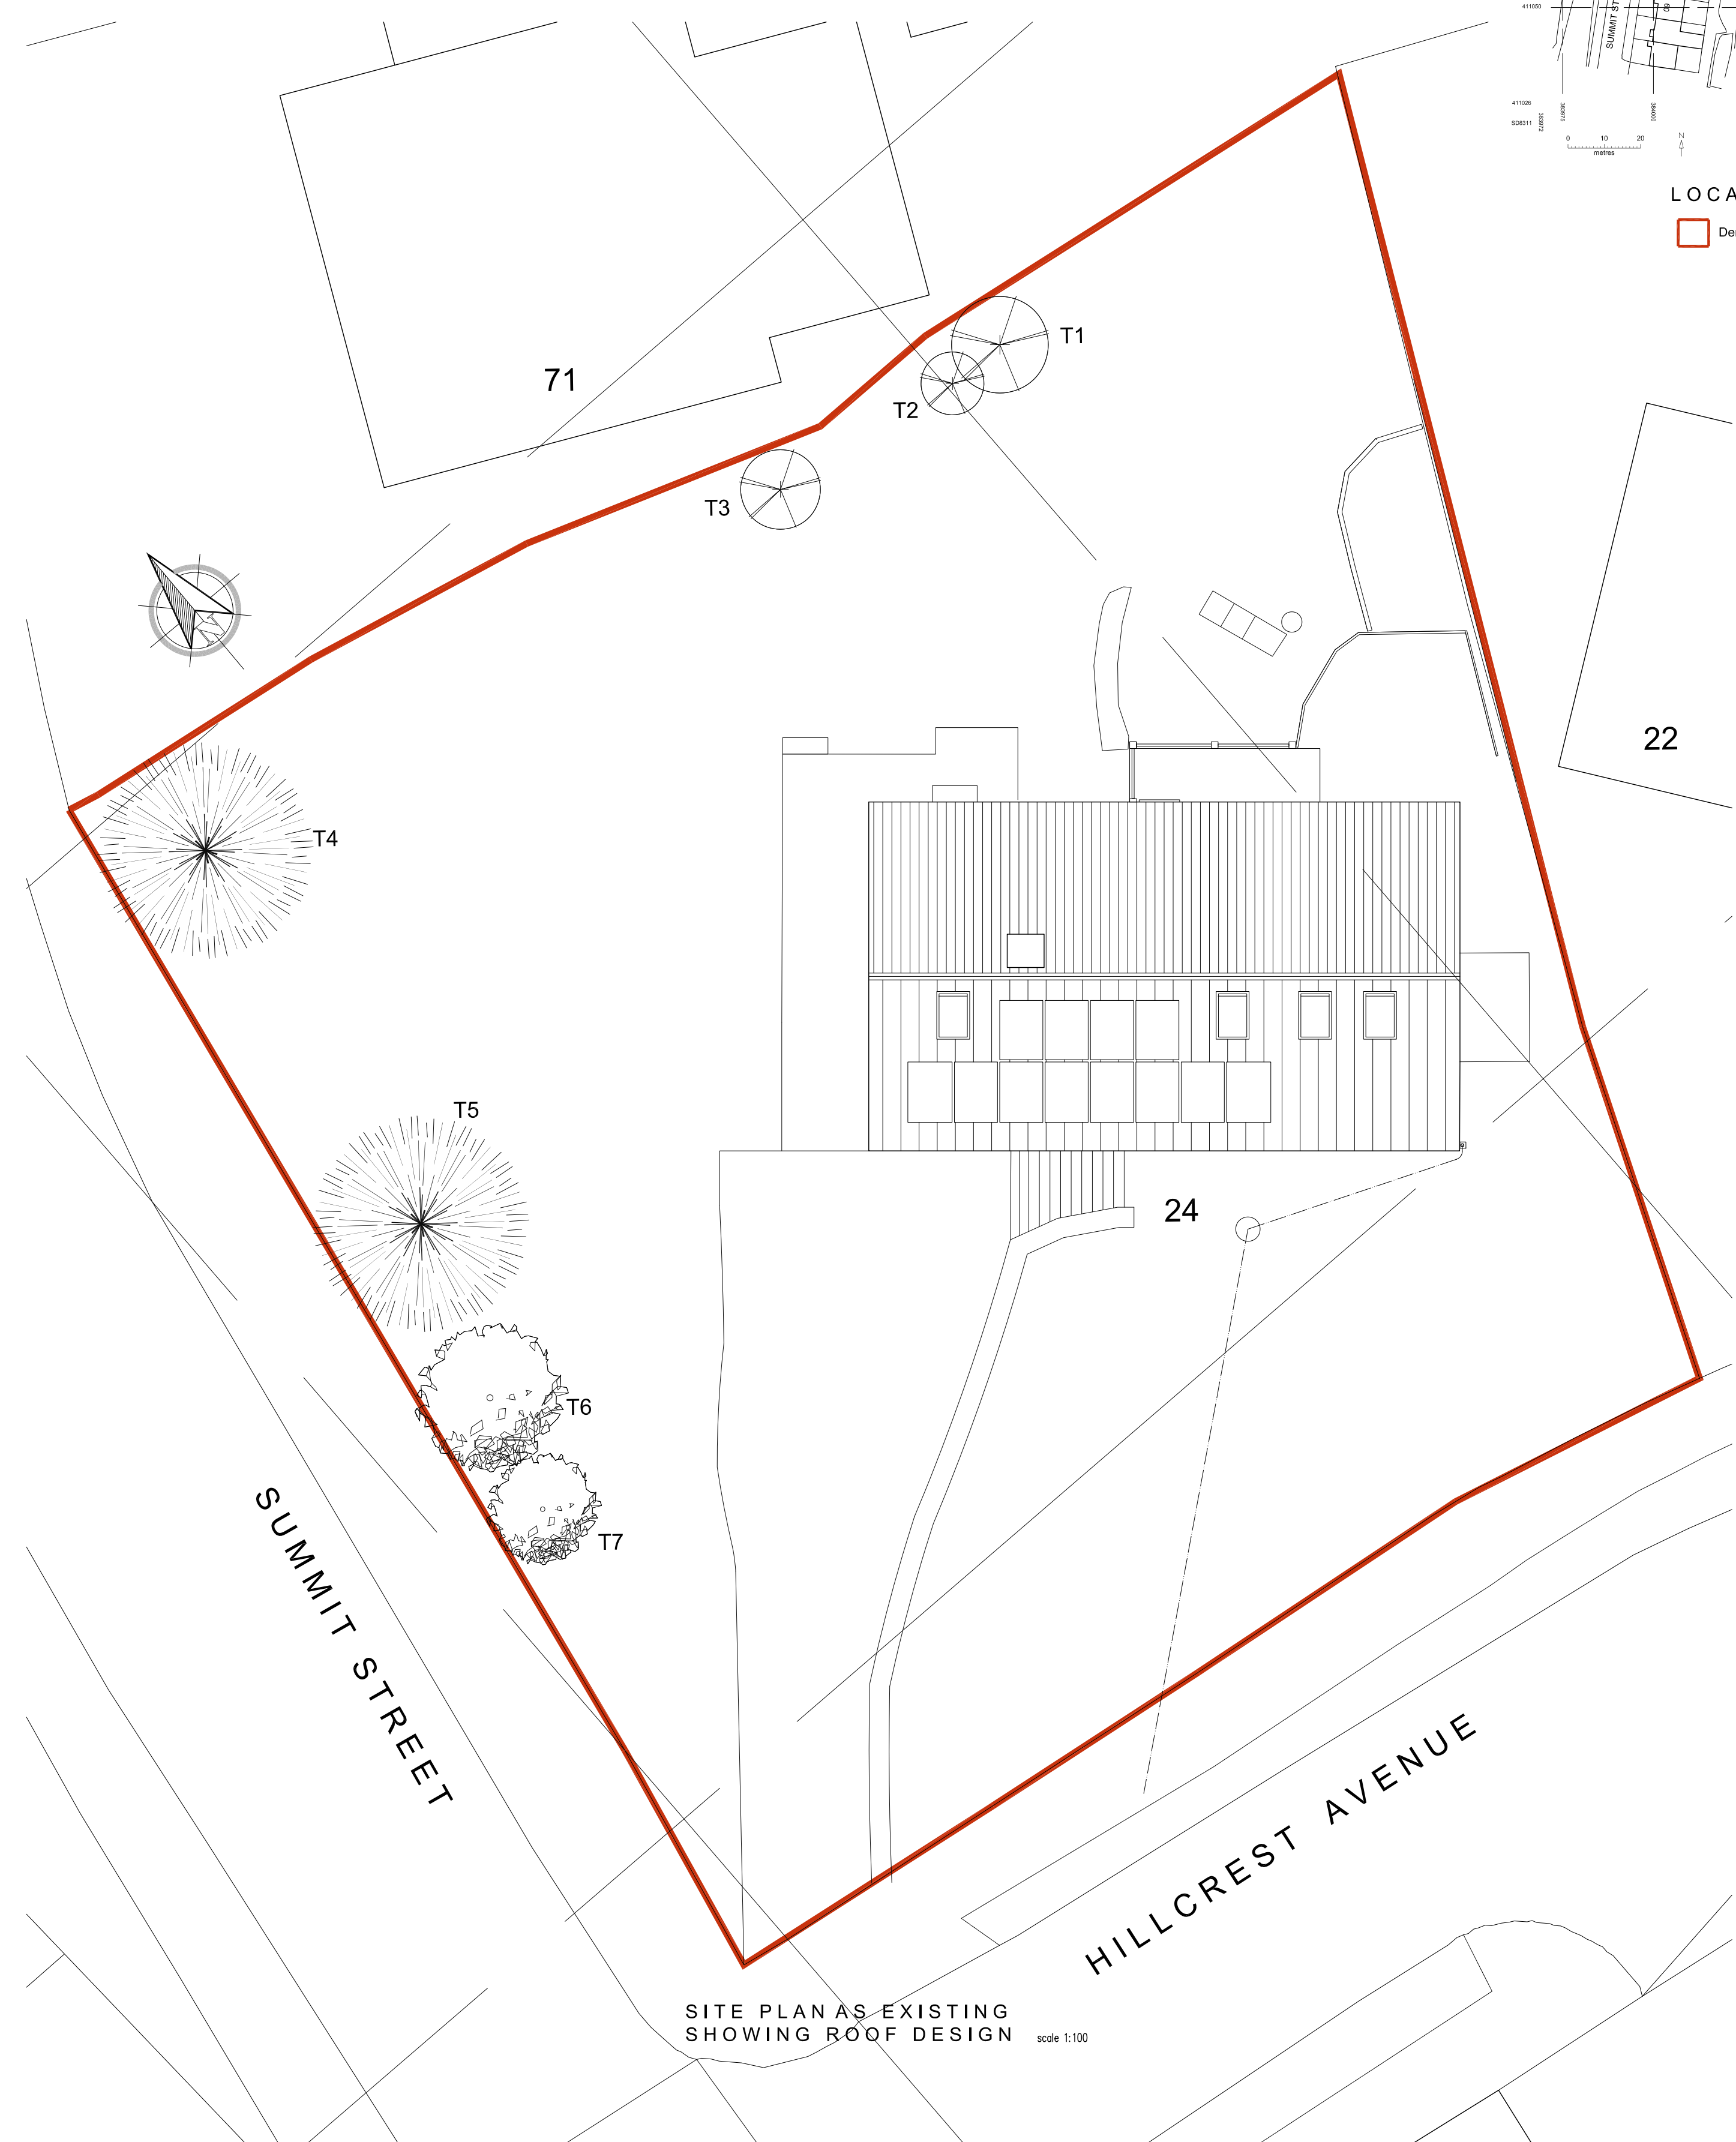

SITE PLAN AS EXISTING
SHOWING ROOF DESIGN scale 1:100

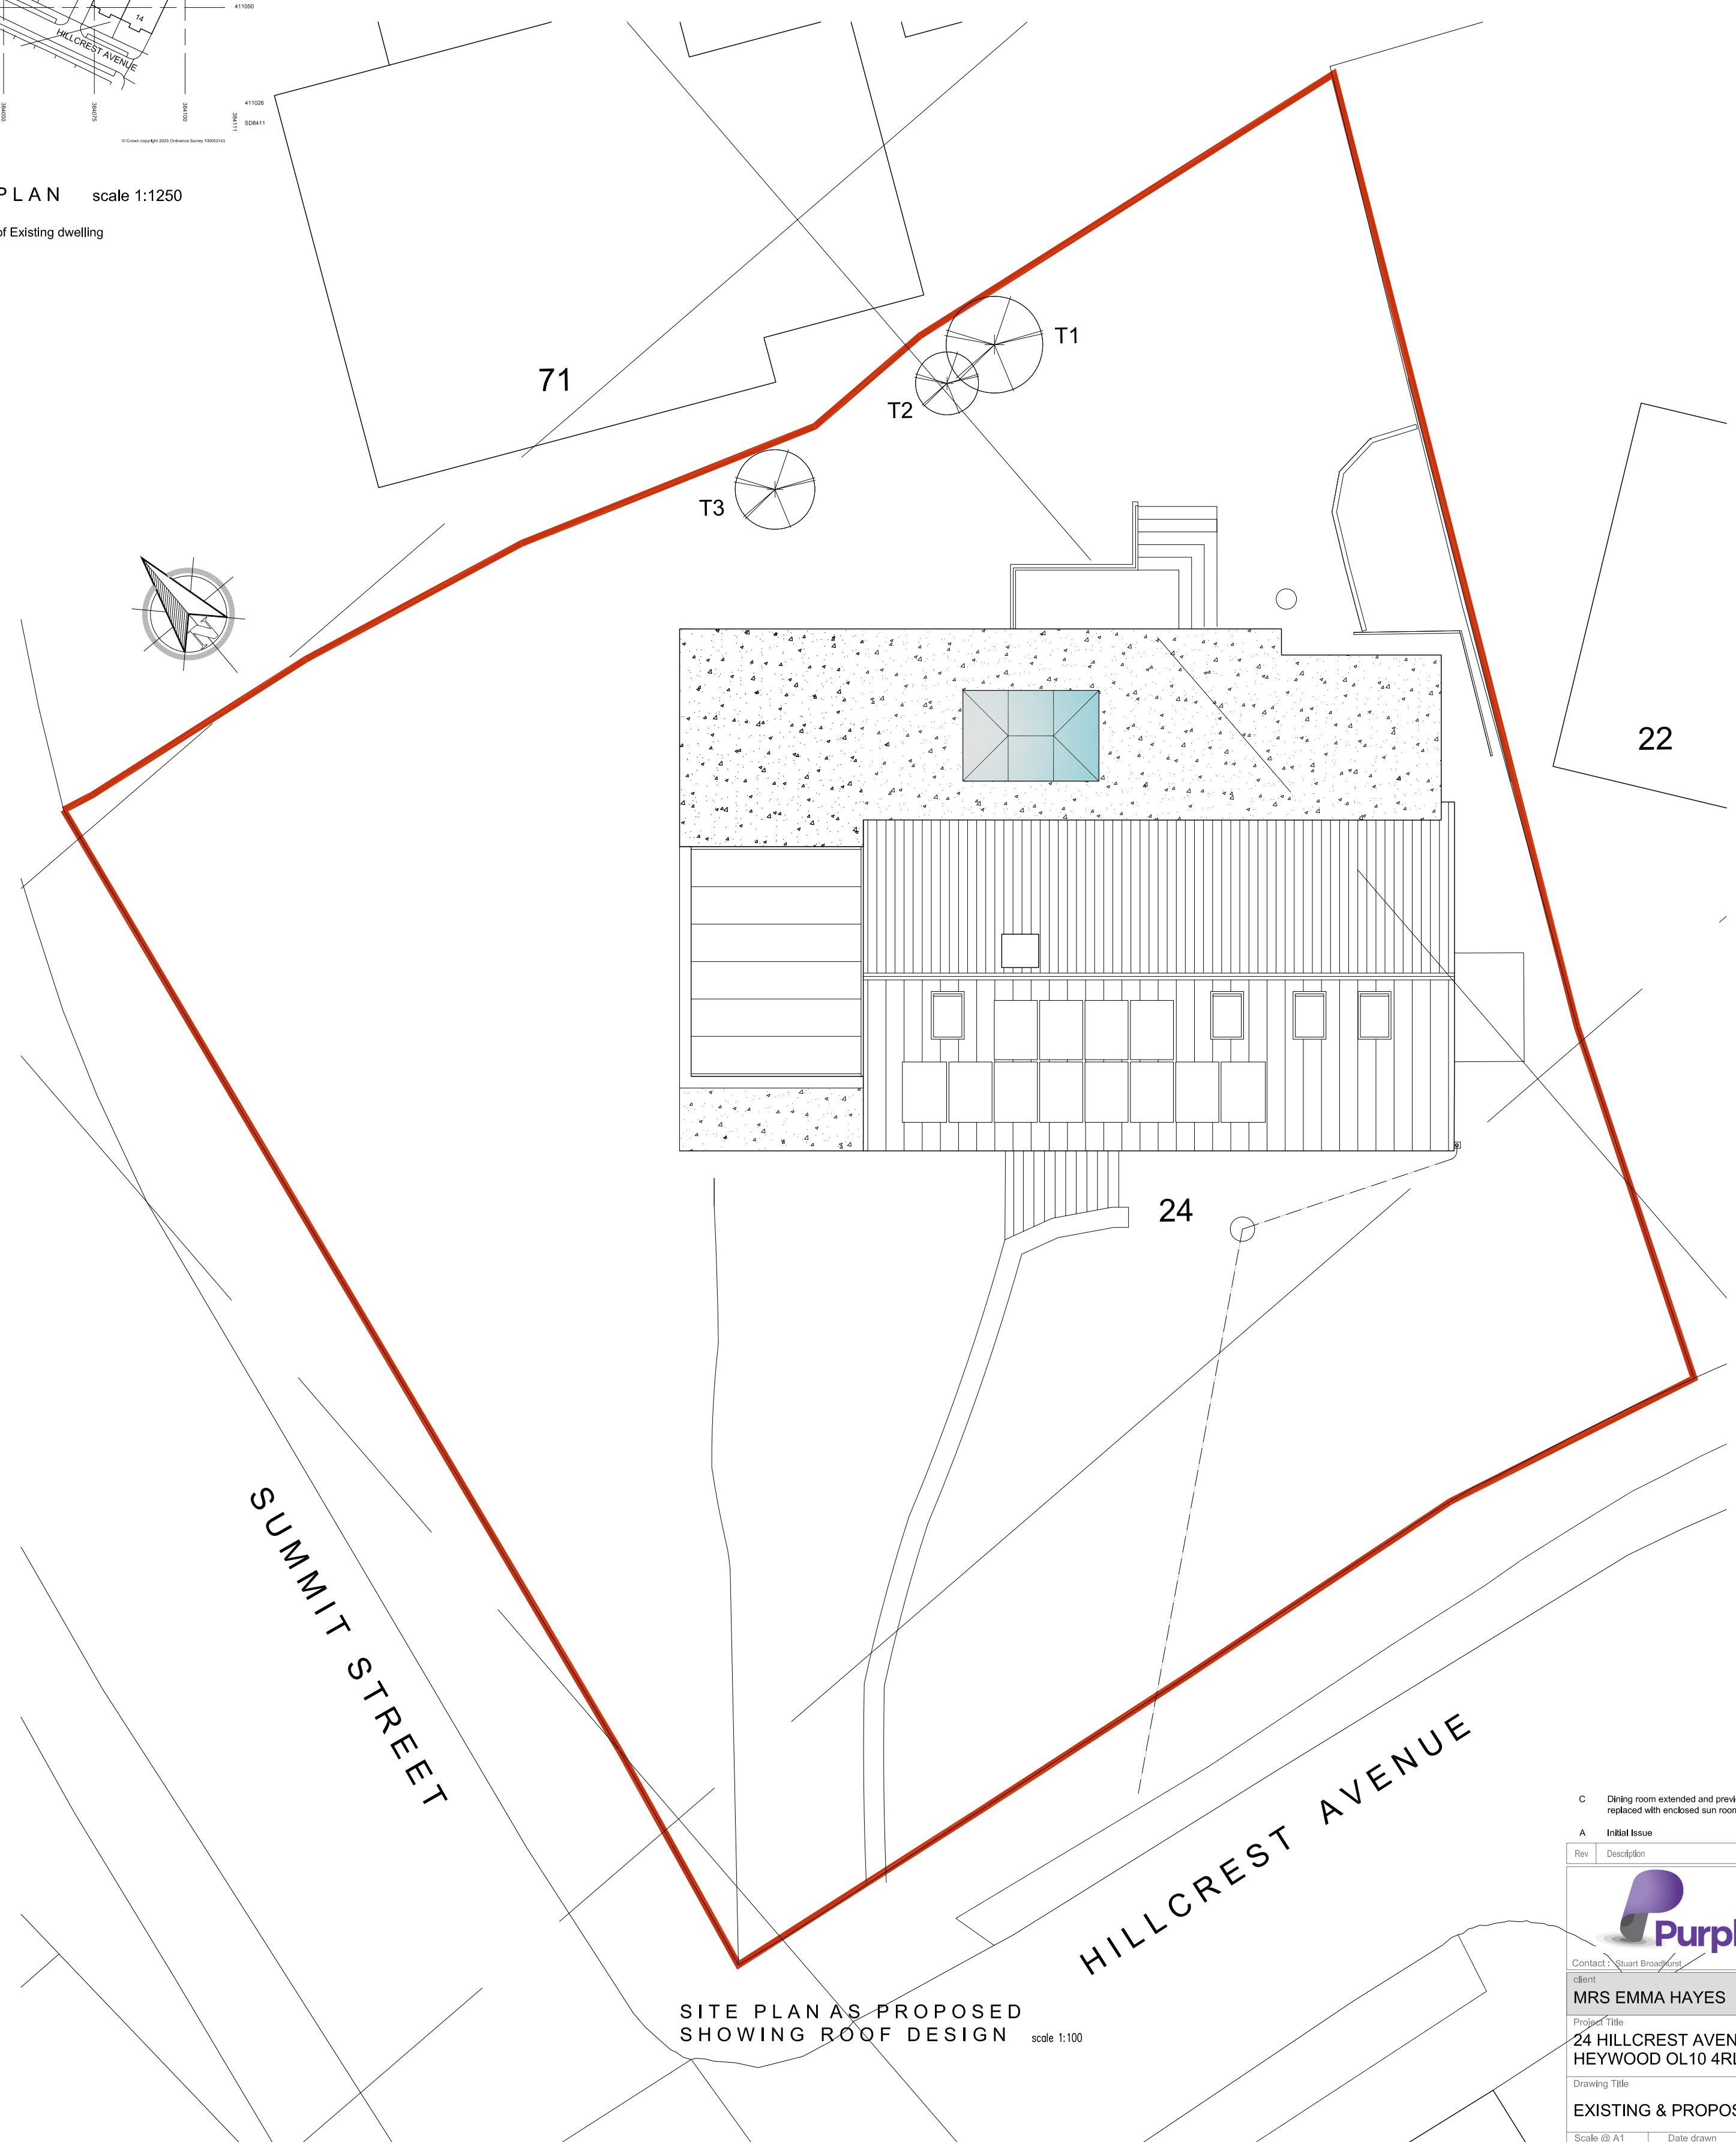

SITE PLAN AS PROPOSED
SHOWING ROOF DESIGN scale 1:100

C Dining room extended and previously show balcony replaced with enclosed sun room veranda 29.10.25

A Initial Issue 24.02.25

Rev	Description	Drawn	Chk	App	Date

PurplePlans
Contact: Stuart Broadbent Tel: 07783693374

MRS EMMA HAYES
Project Title: 24 HILLCREST AVENUE HEYWOOD OL10 4RL
Drawing Title: EXISTING & PROPOSED SITE PLANS

Scale @ A1	Date drawn	Status
1:50	24.02.2025	Planning

Drawing no.	Revision
988-25-03	C