




Note:
Studio OL3 Ltd shall have no responsibility for any use made of this document other than for that which it was prepared and issued. Do not scale from drawings unless for the purposes of planning. Work to figured dimensions only. All dimensions and levels to be checked on site. Any discrepancies should be reported to Studio OL3 Ltd. This drawing should not be reproduced without written permission from Studio OL3 Ltd.

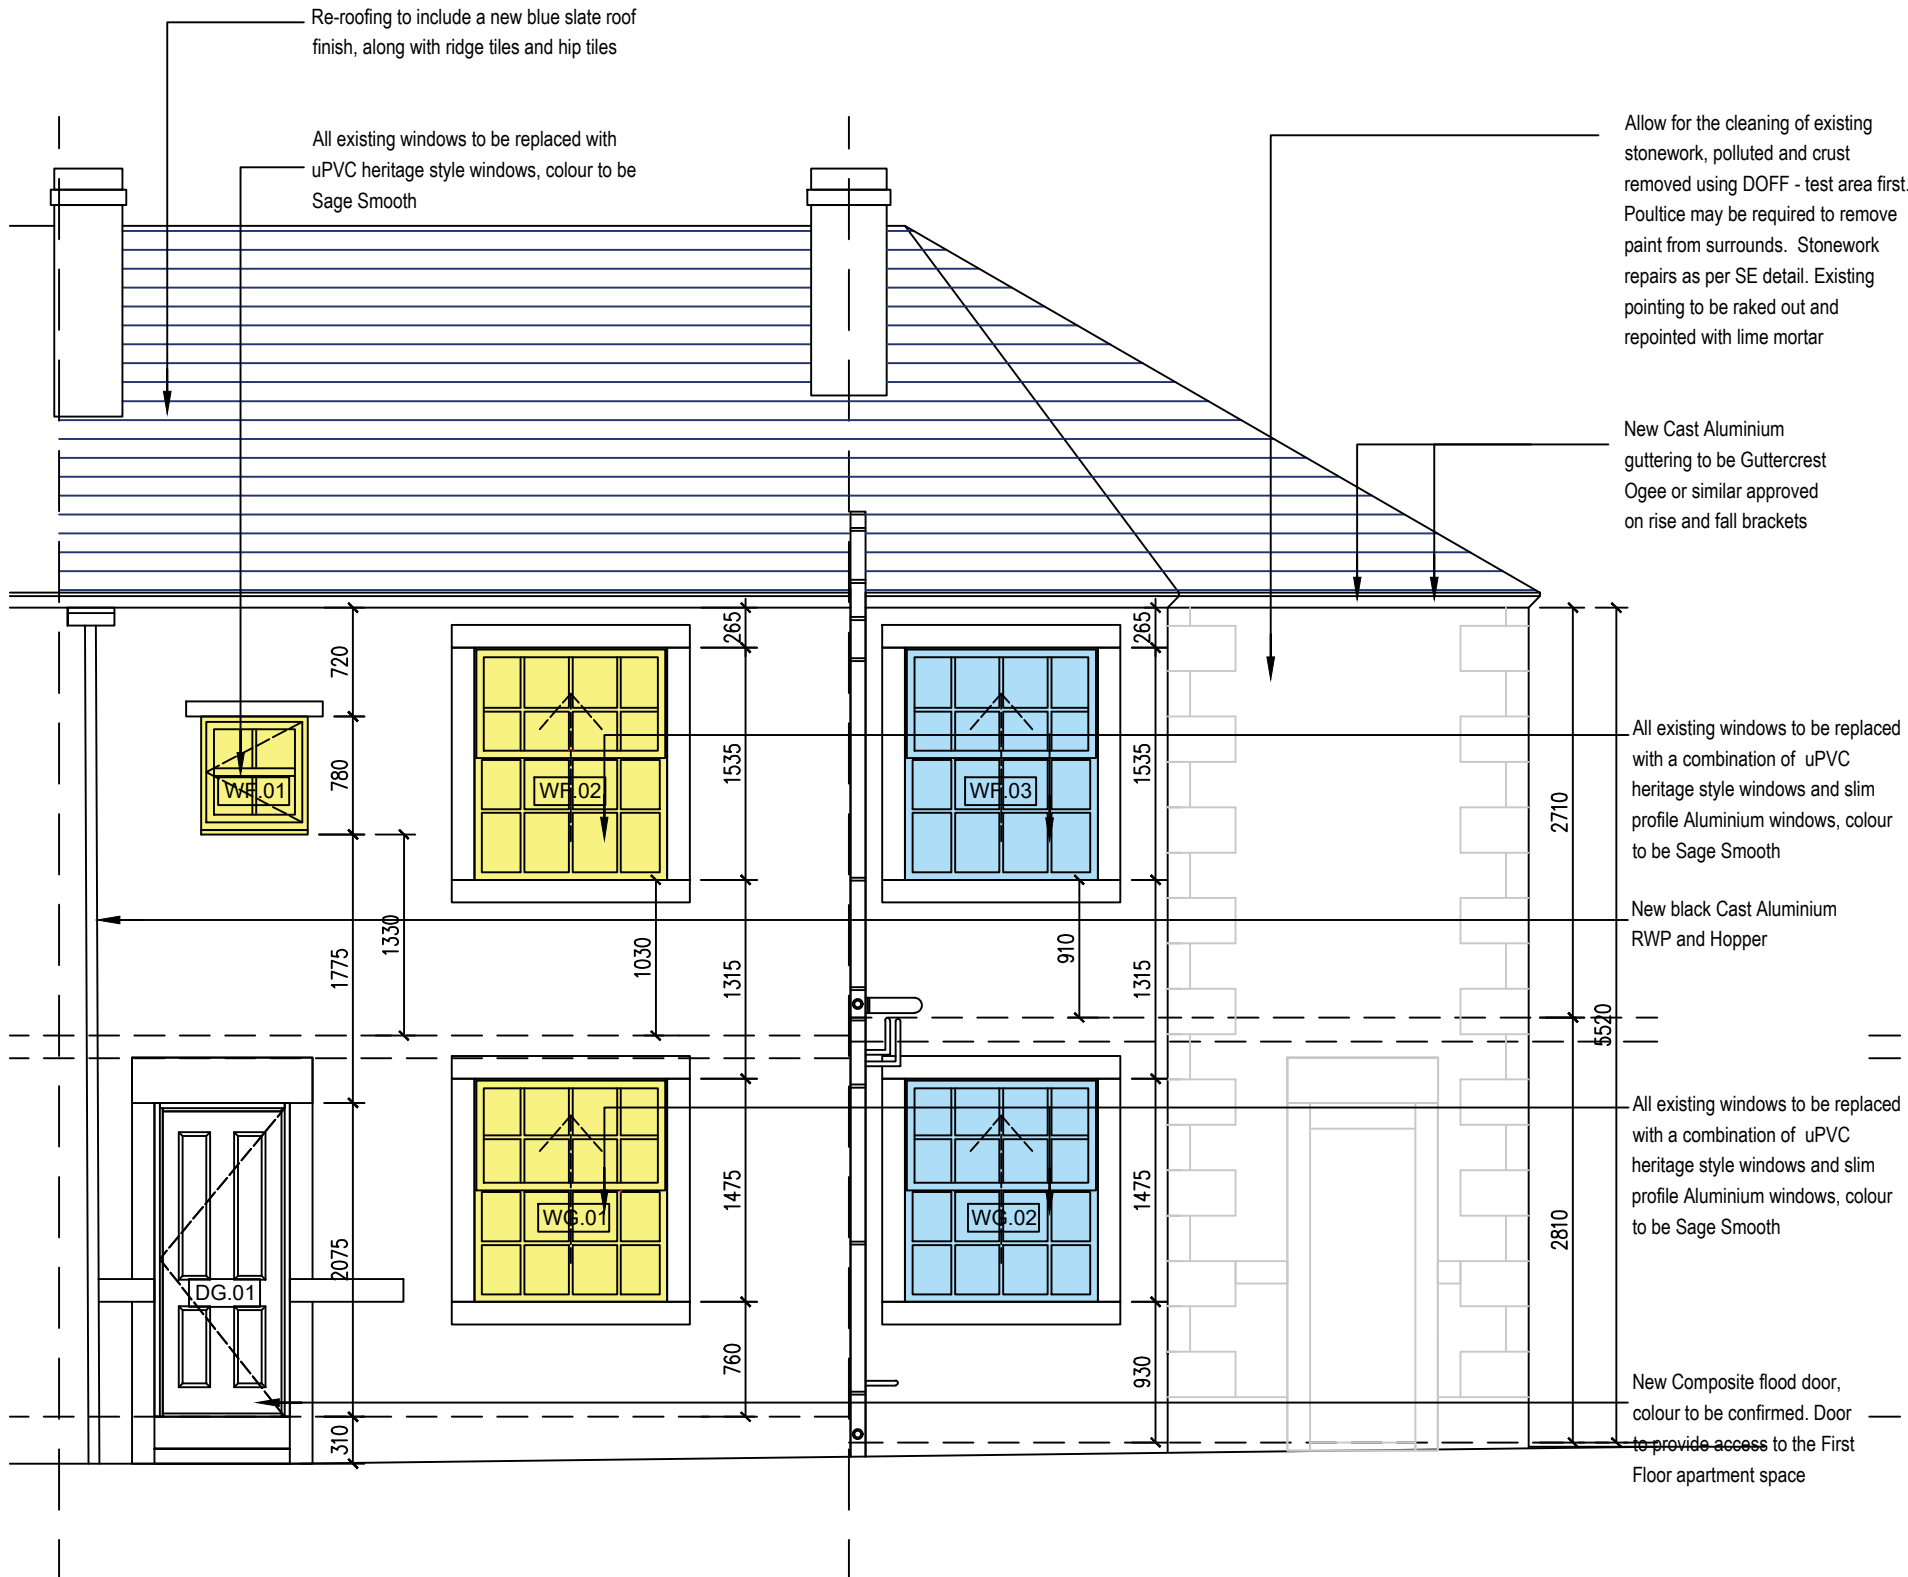


No2. Front Elevation as Proposed
Scale @ 1 : 50

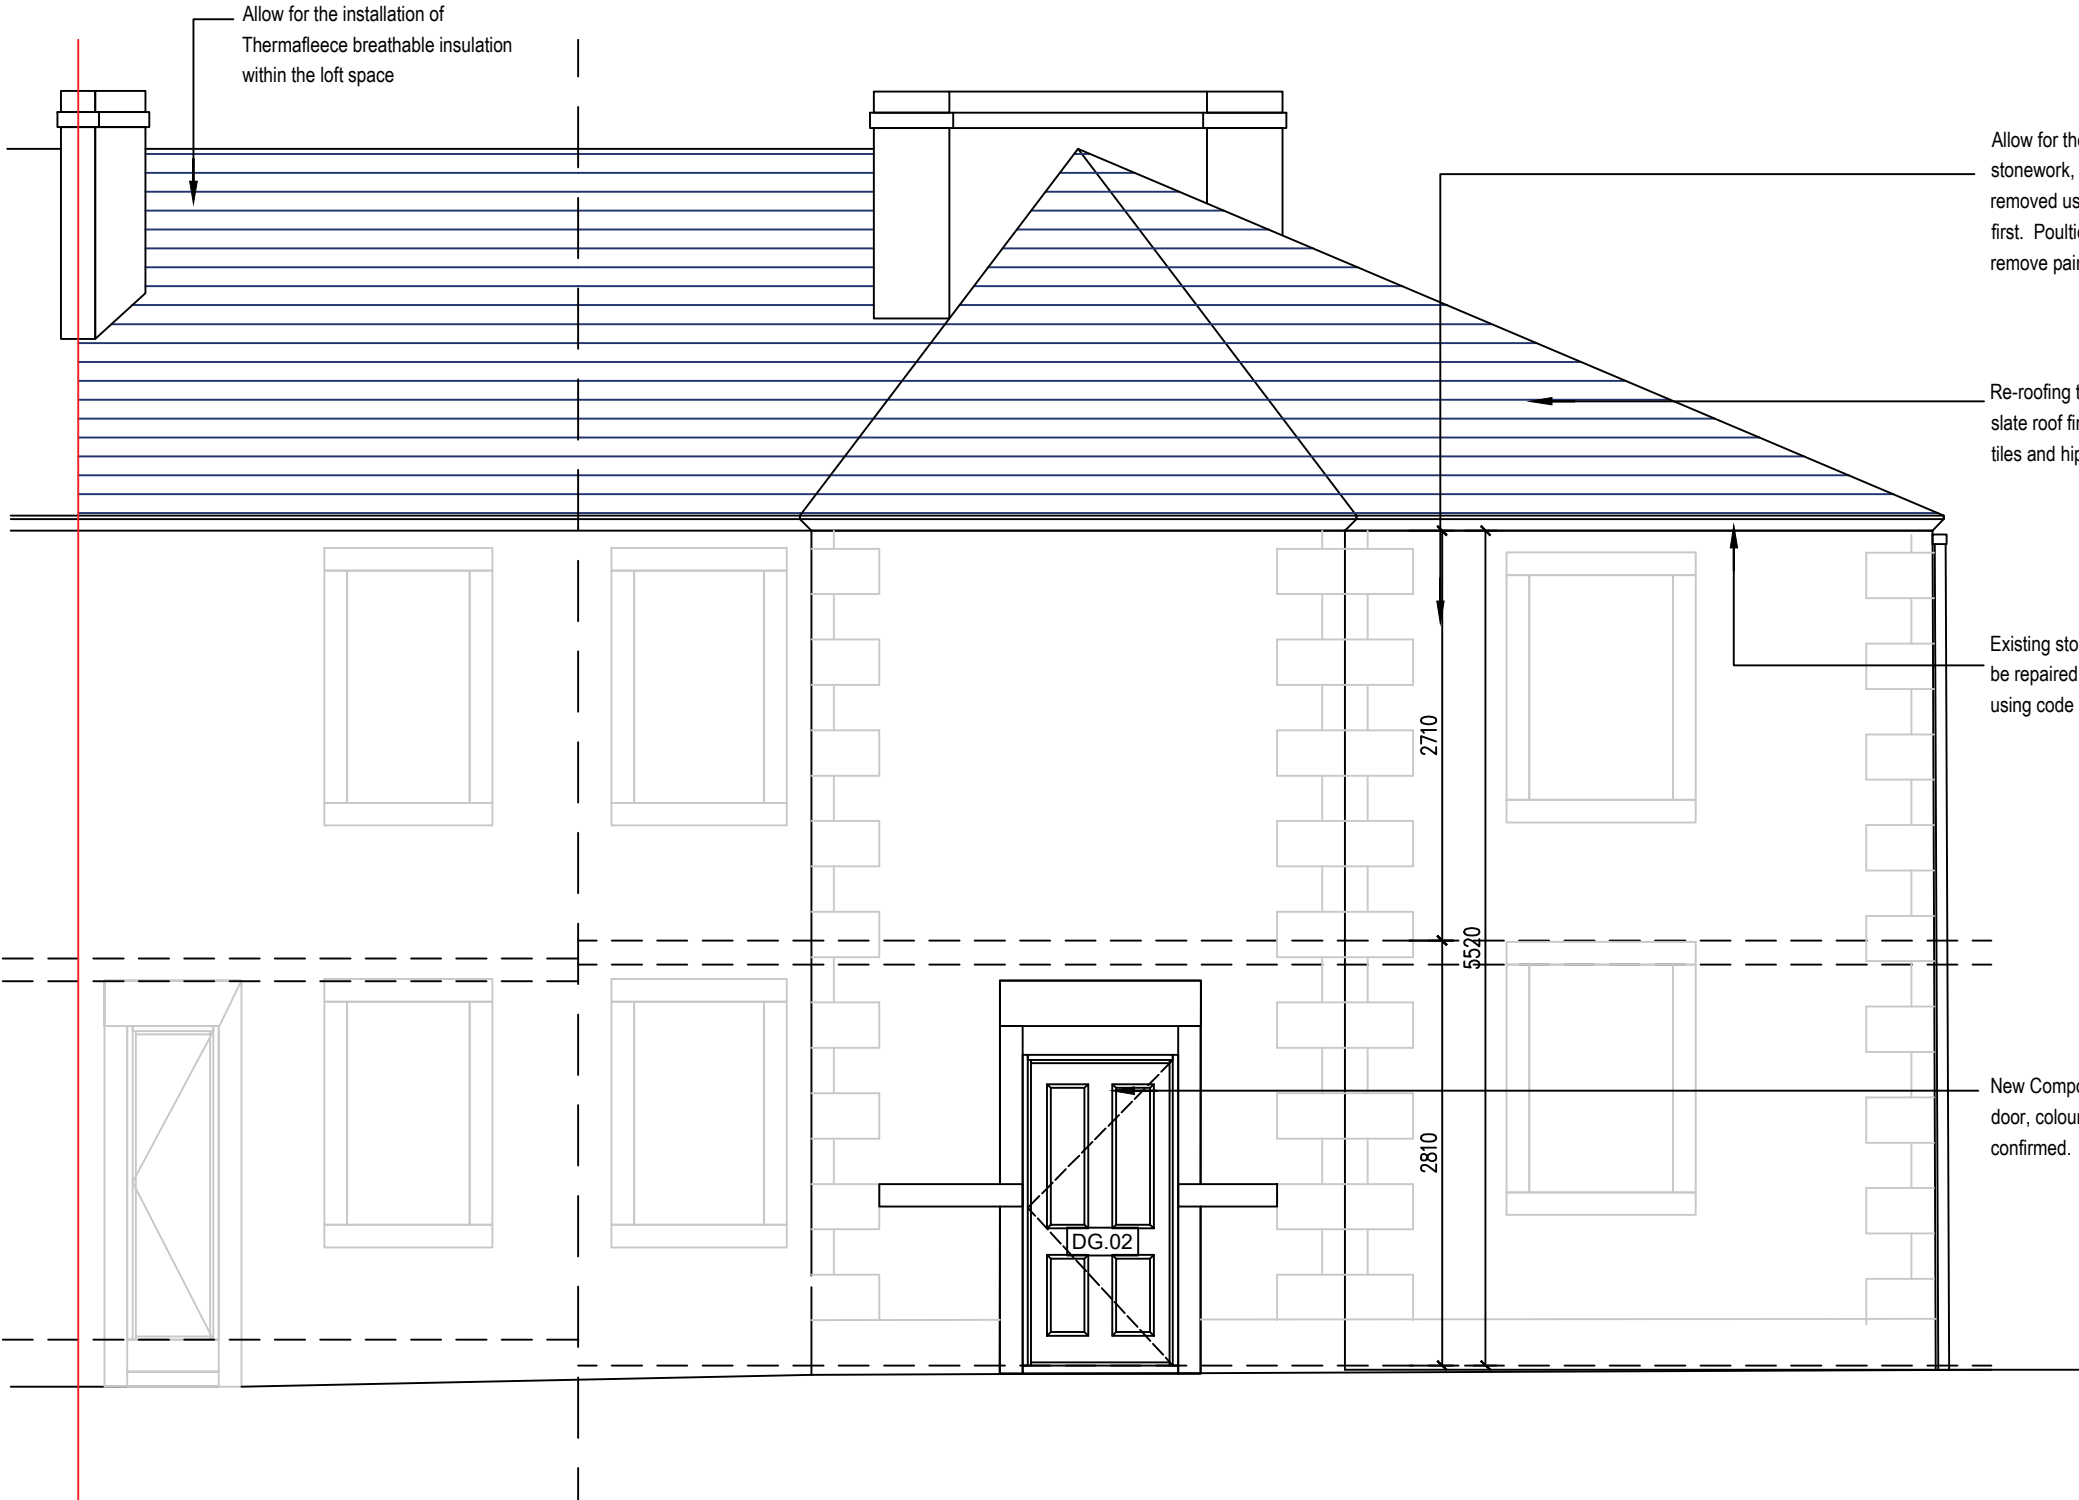


No6. Front Elevation as Proposed
Scale @ 1 : 50

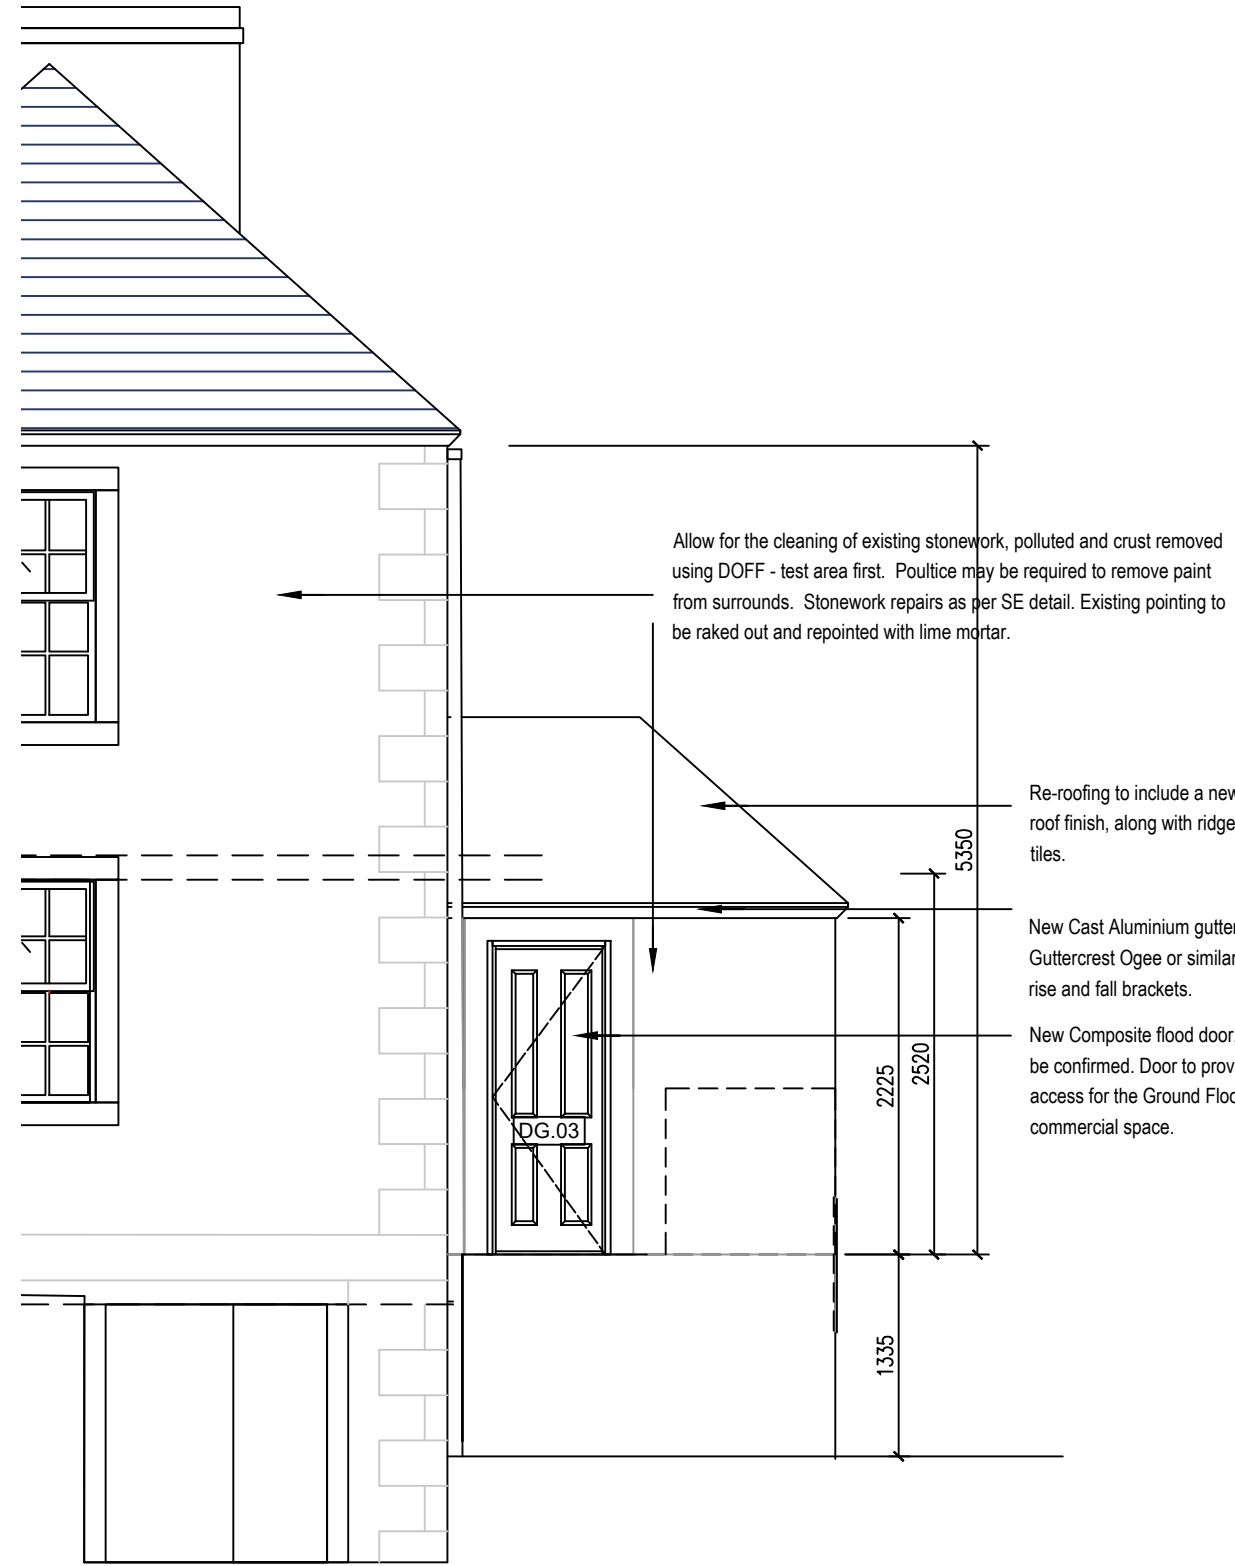


Side Elevation as Proposed
Scale @ 1 : 50

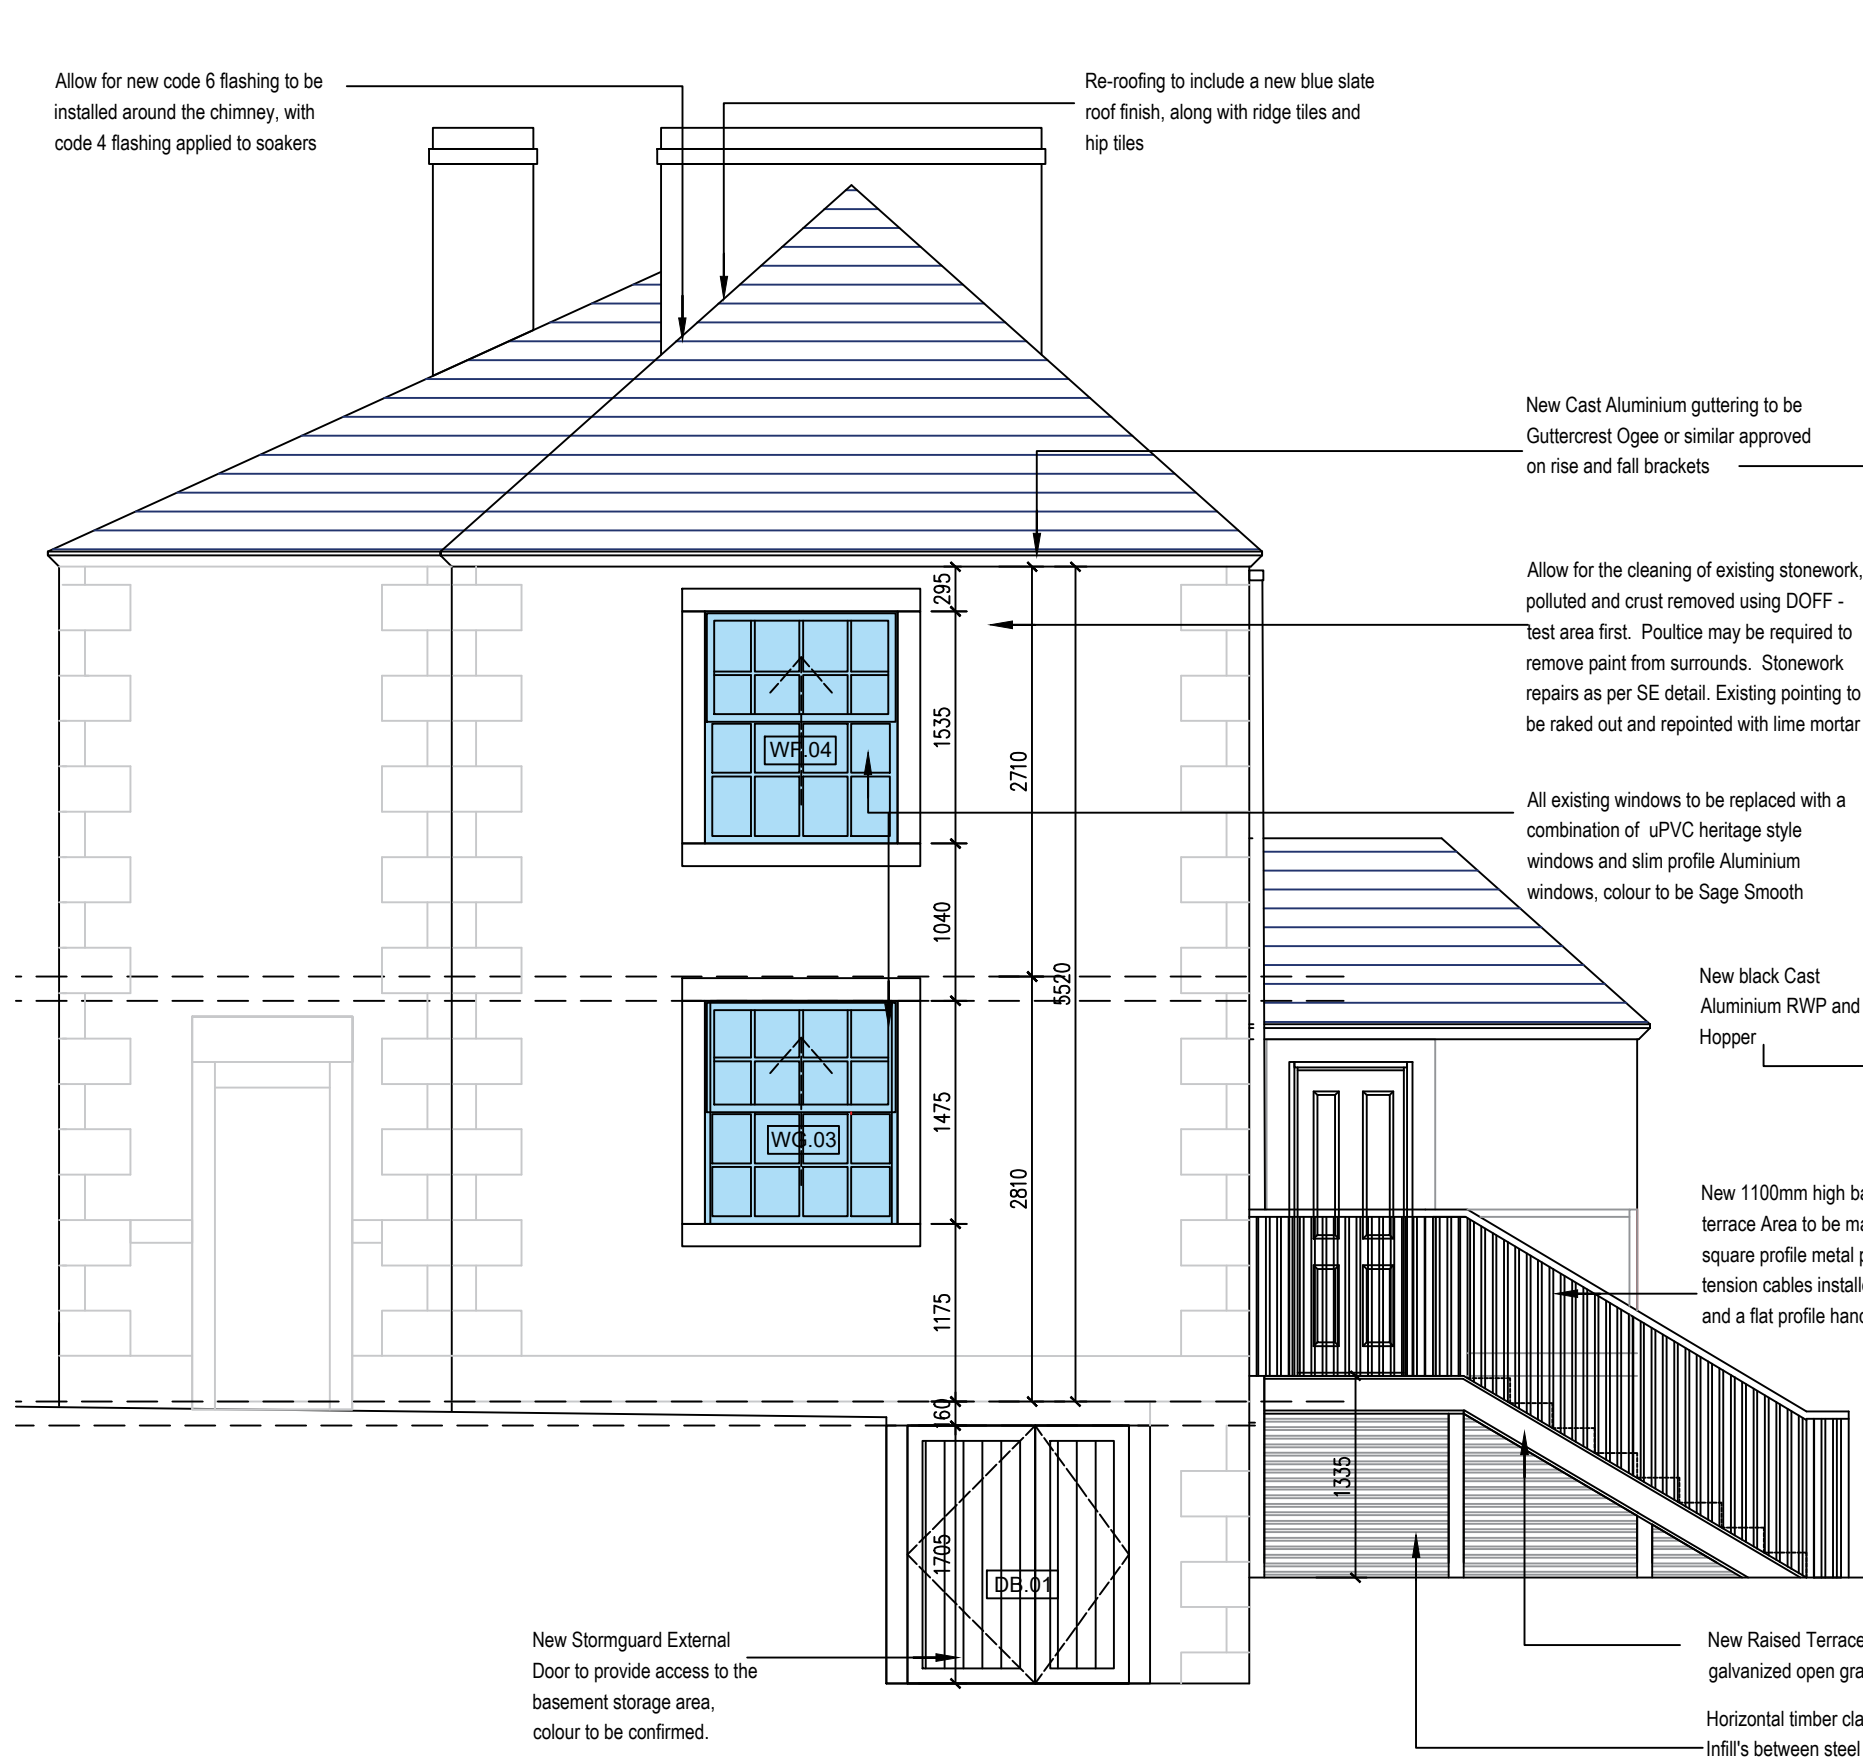

Side Elevation as Proposed
Scale @ 1 : 50

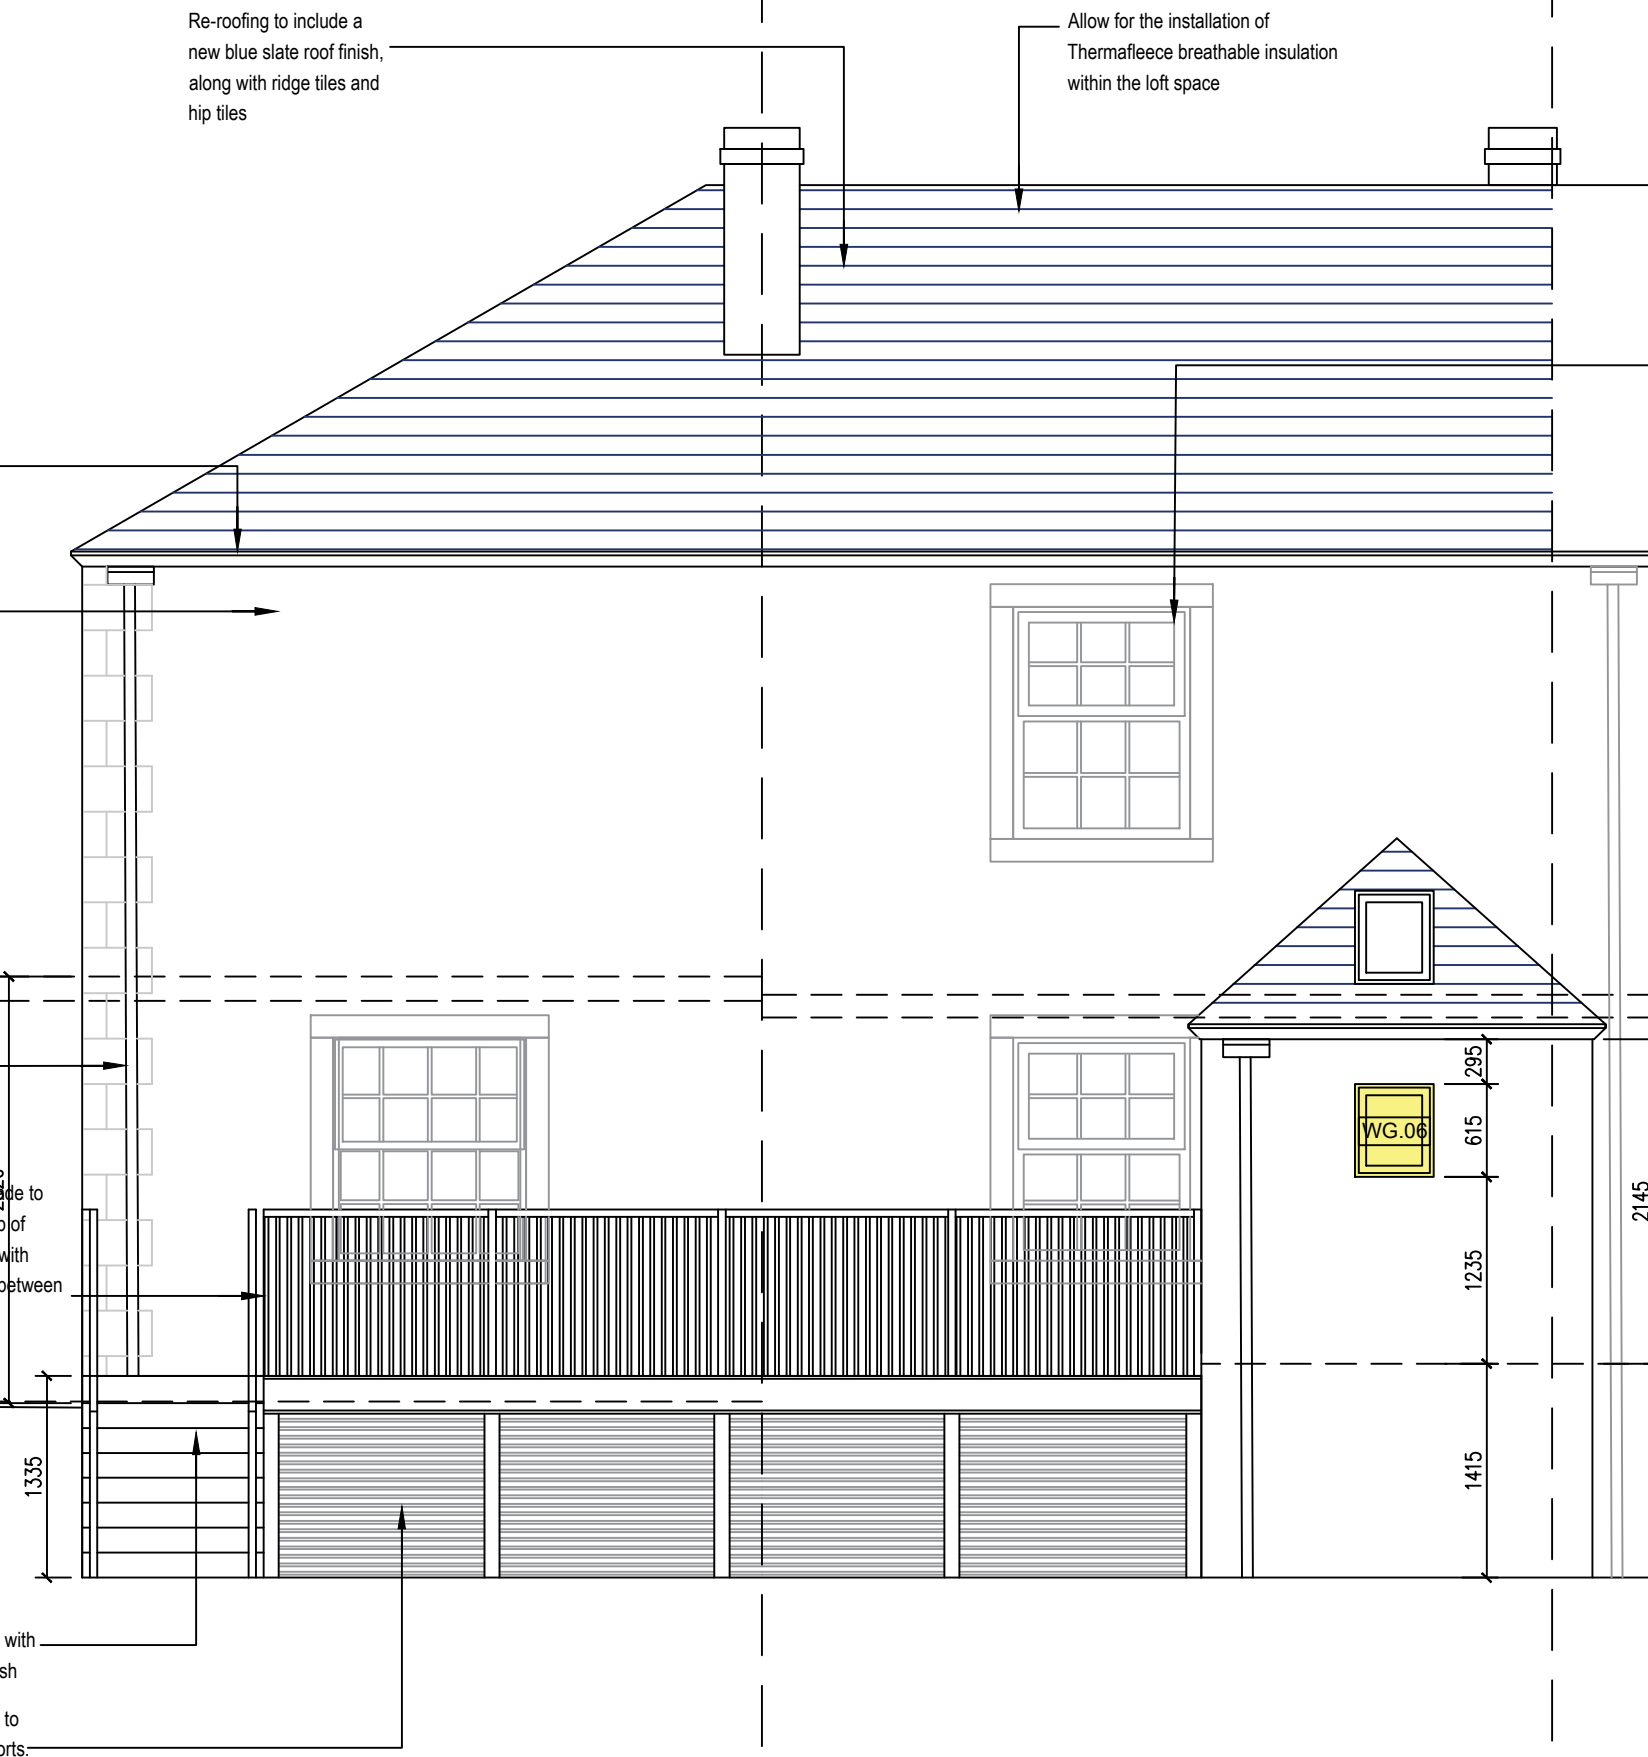

Rear Elevation as Proposed
Scale @ 1 : 50

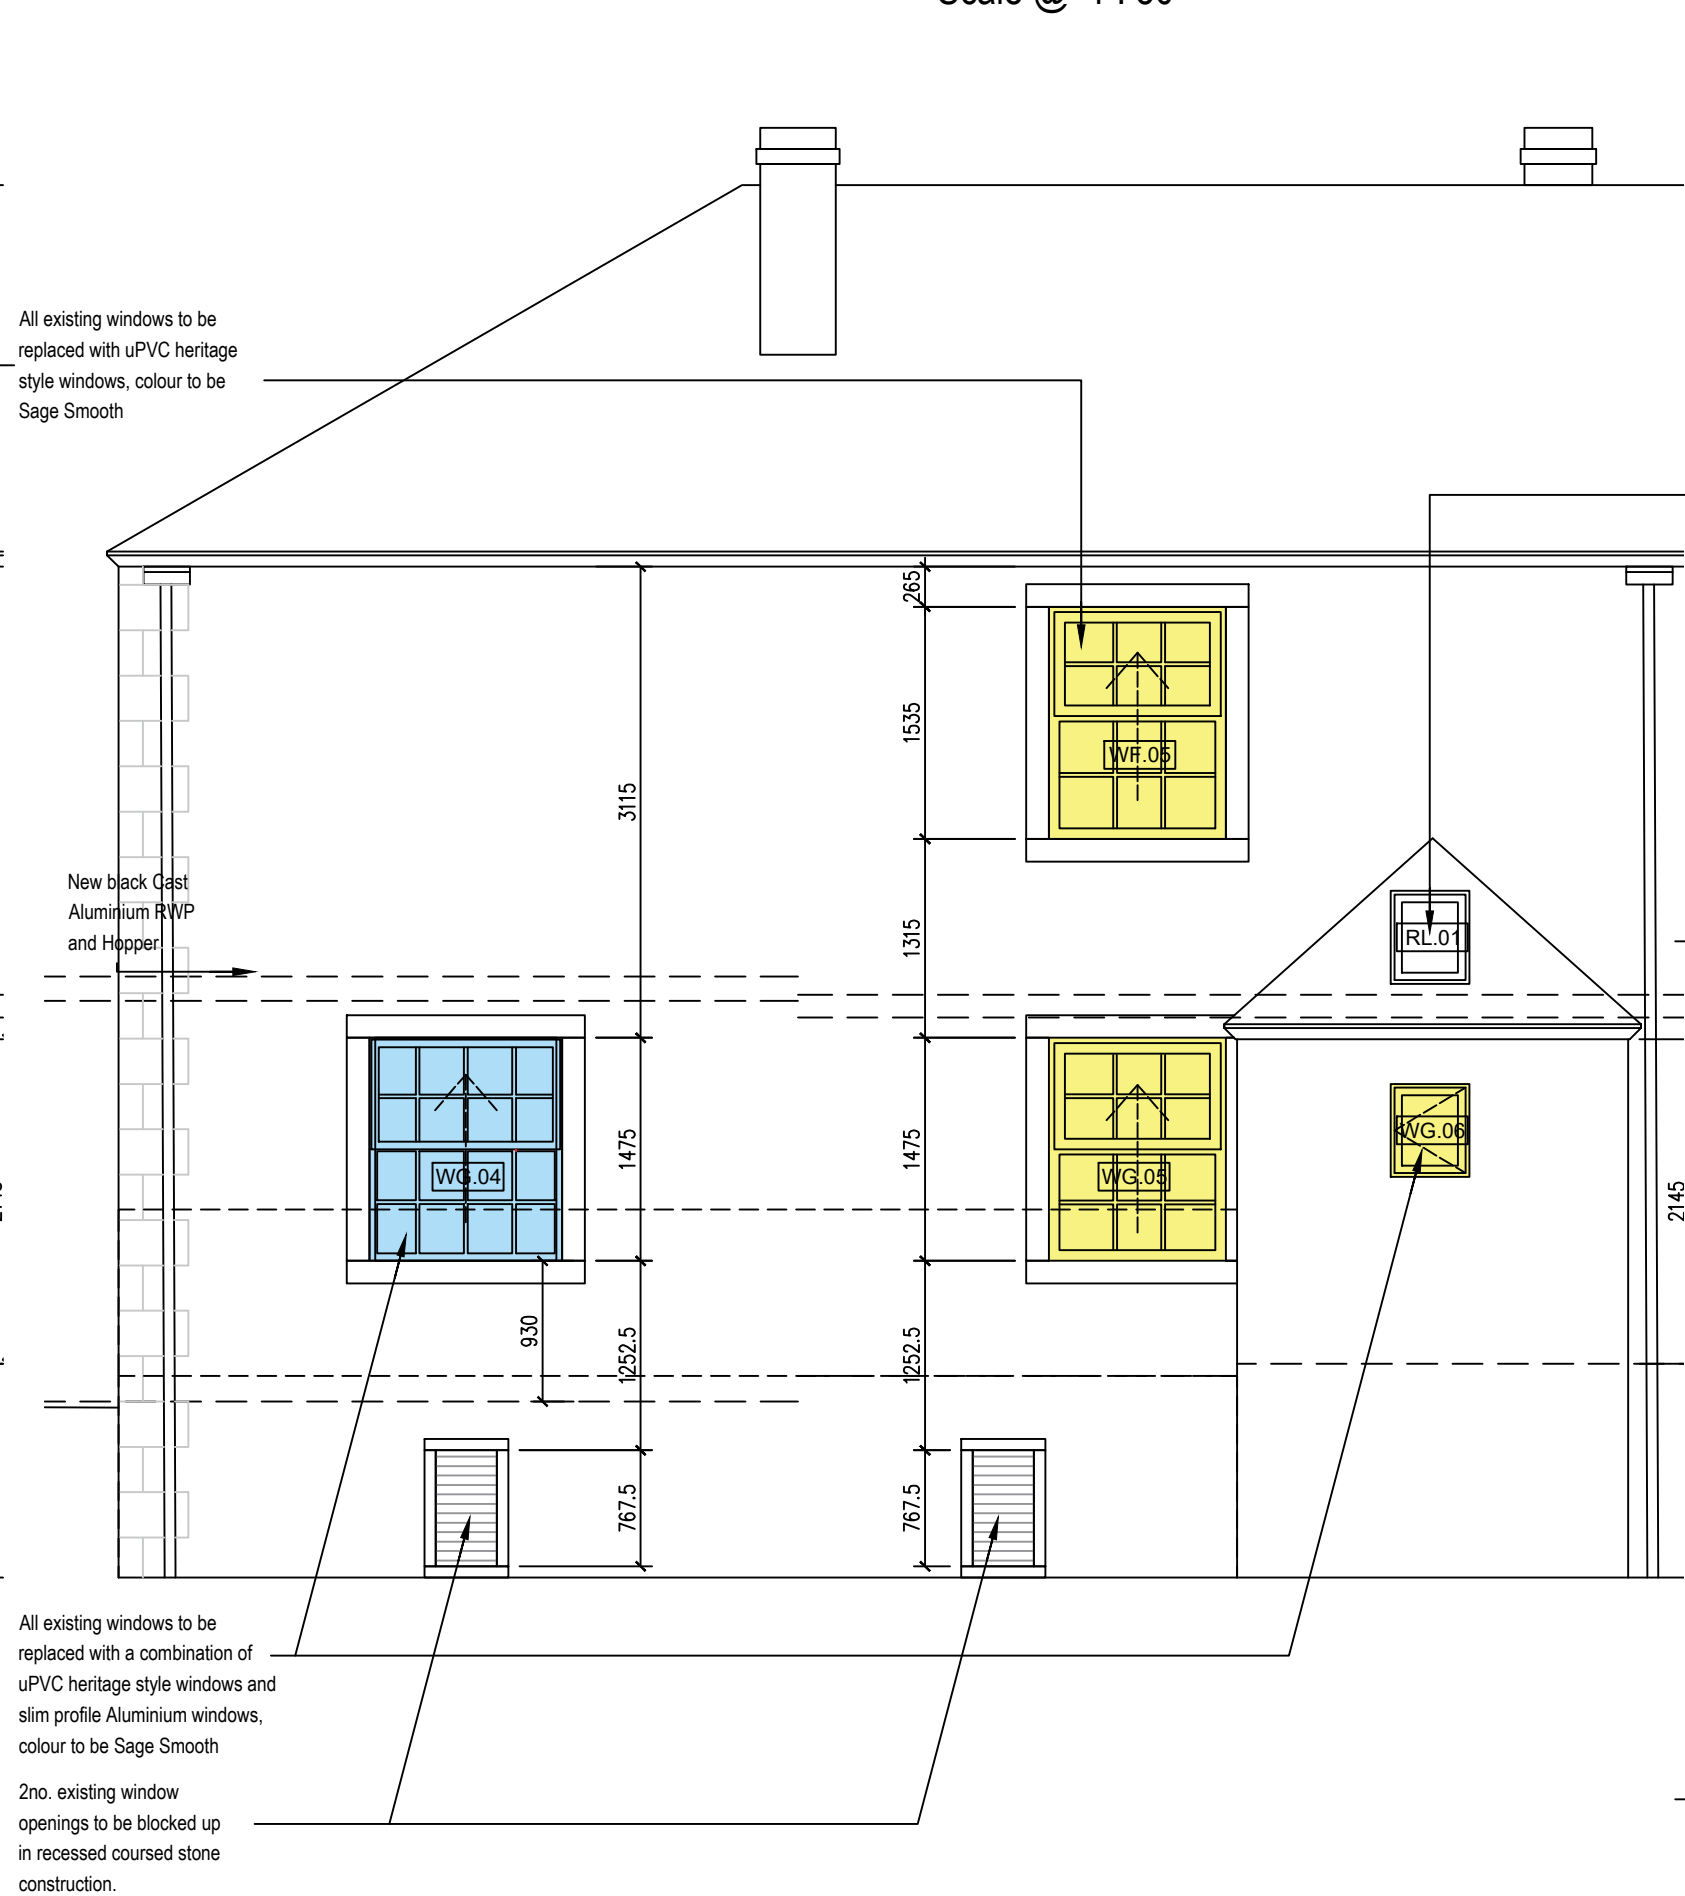

Rear Elevation as Proposed
Scale @ 1 : 50

KEY	
	Denotes new replacement windows which are to be slim profile Aluminium with Powder Coated Sage Green finish.
	Denotes new replacement windows which are to be slim profile uPVC Heritage Style windows with Sage Green finish.

TENDER

Rev.	Date	Description	Issued by
A	01.09.2025	Drawing Update	

TOLL HOUSE, 6 CHURCH STREET,
TODMORDEN ROAD, LITTLEBOROUGH
OL15 9AF

PROPOSED COMMERCIAL SPACE
AND FIRST FLOOR CONVERSION
TO APARTMENT

ELEVATIONS AS PROPOSED

Drawing Number	GA-07	Project number	995-01
Current Revision	A	Date	08.08.25
		Drawn by	SN
		Checked by	OL3
		Scale @ A1	1:50

STUDIO OL3
ARCHITECTURAL DESIGN

Unit 7, Whitegate Business Centre, Chadderton, OL9 9JT
Email - design@studio-ol3.co.uk - Web - www.studio-ol3.co.uk