

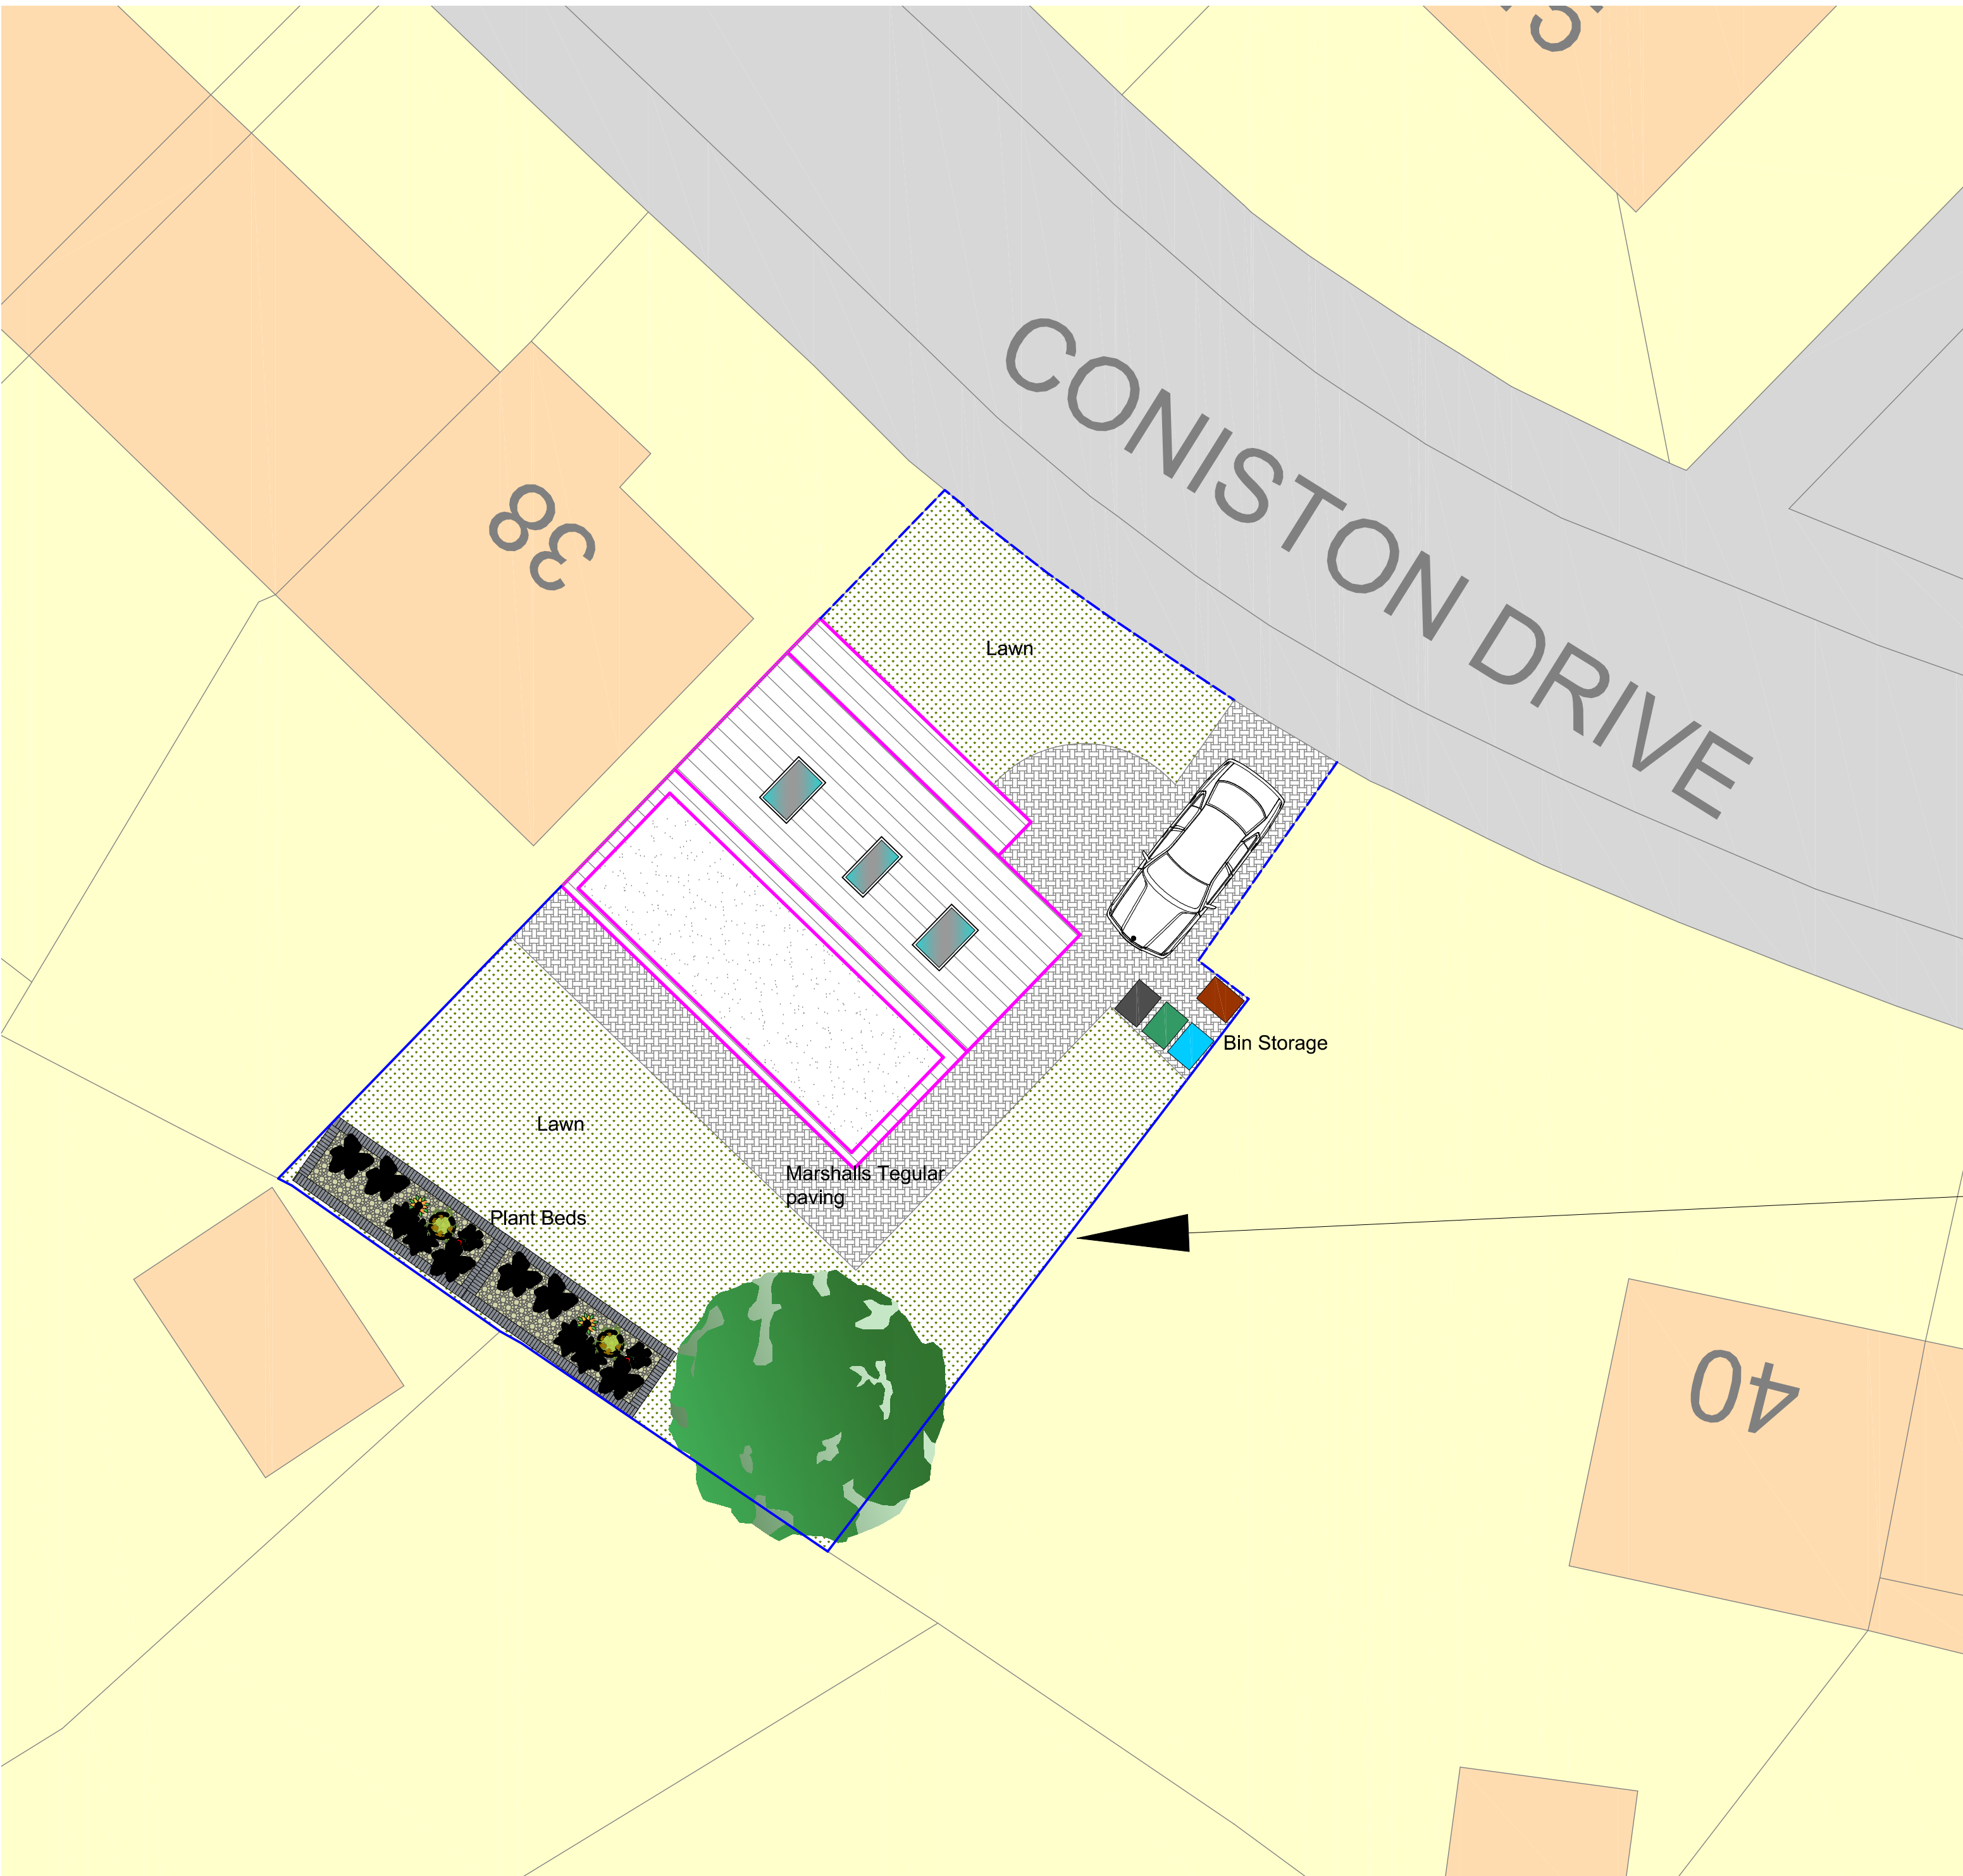


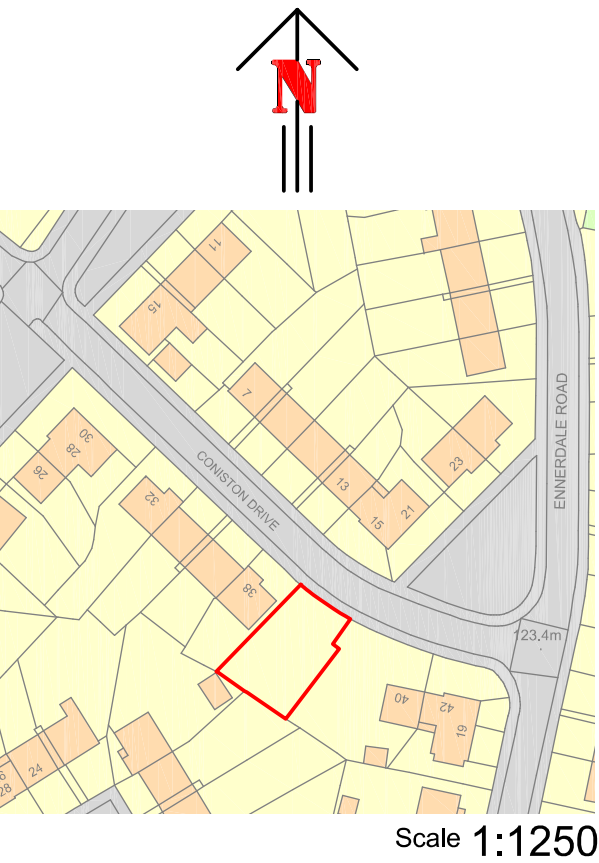

PROPOSED SITE PLAN @ 1:100

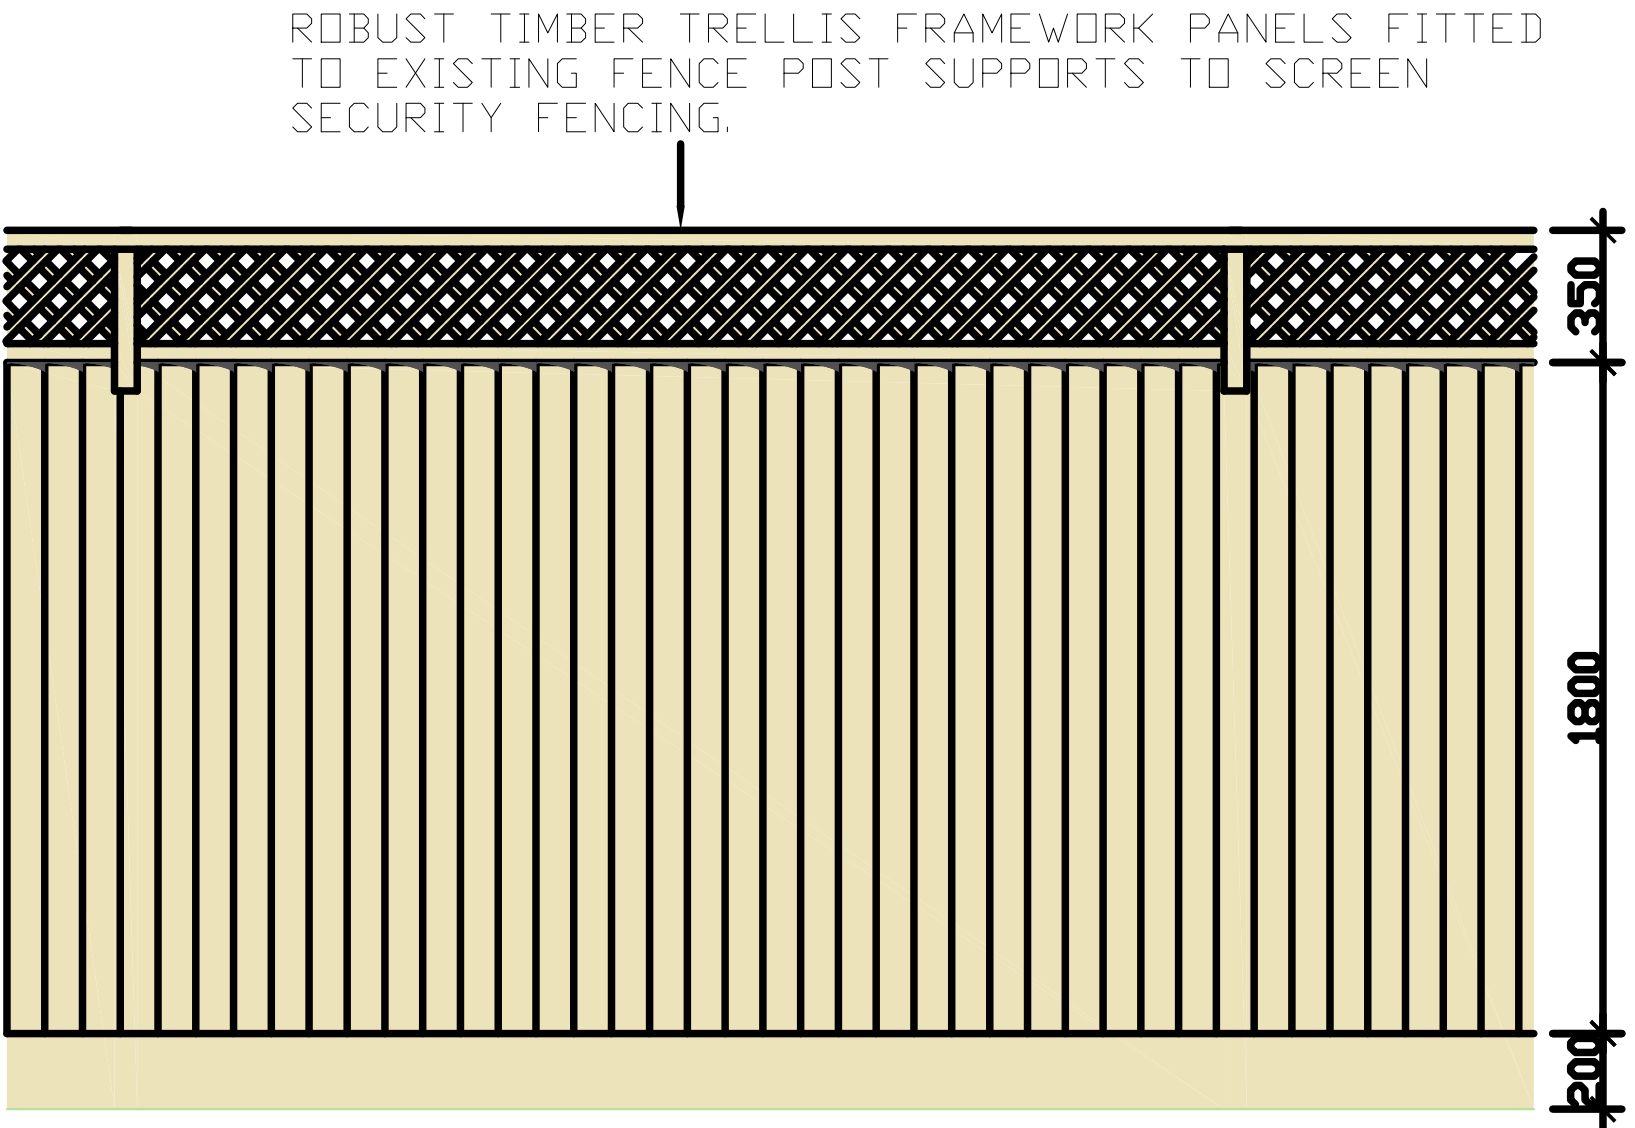

BIRD AND BAT BOXES AS SUPPLIED BY:
THE NESTBOX COMPANY,
EASTCOTE HOUSE,
BARNSTON LANE,
EASTCOTE,
SOLIHULL,
WEST MIDLANDS,
BG2 0HS

Project	NEW BUILD DETACHED PROPERTY		
Client	MR MOHAMMED YOUSAF		
	CONISTON DRIVE		
	MIDDLETON		
	M24 5RH		
Drawing	LOCATION & SITE PLANS		
Scale	Revision	Date 12.05.2025	
Drawing No. MY230325			

This drawing and design is copyright and must not be reproduced in part or in whole without prior written consent. Contractors must verify all dimensions on site before commencing work or preparing shop drawings.