



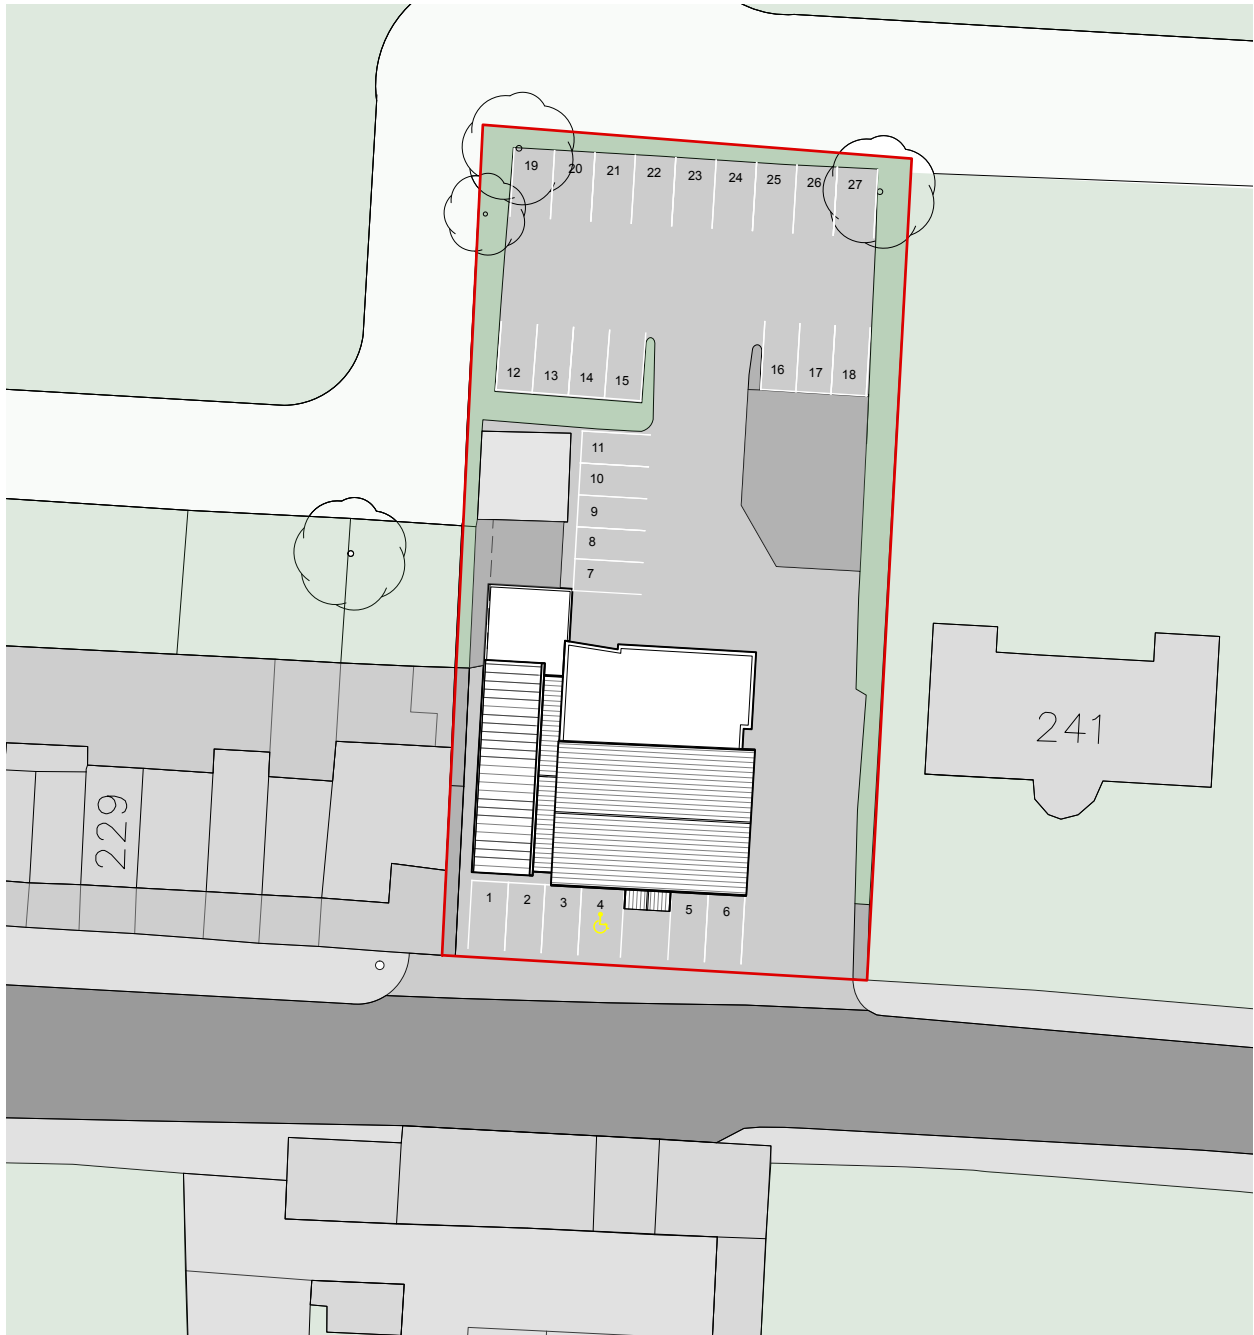

0 5 15 25m
Scale 1:500

Reproduced by permission of Ordnance Survey on
behalf of The Controller of His Majesty's Stationery
Office.
© Crown Copyright. All rights reserved.
Licence number AR 169552

**Survey Drawing
NotForConstruction**

 

Revision

Project

The Bird at Birtle

Address

**239 Bury And Rochdale Old Rd
Heywood OL10 4BQ**

Client

Prosperity Children's Services

Drawing

Existing Site Plan

storaharchitecture

Chartered Architects
RIBA Chartered Practice

www.storah.com

mail@storah.com

01706 813214

Scale

Sheet Size

Date

Drawn

1:500

ISO A4

Oct 16

AB

Drawing Number

Revision

25-057 - 002

© Storah Architecture Ltd.