


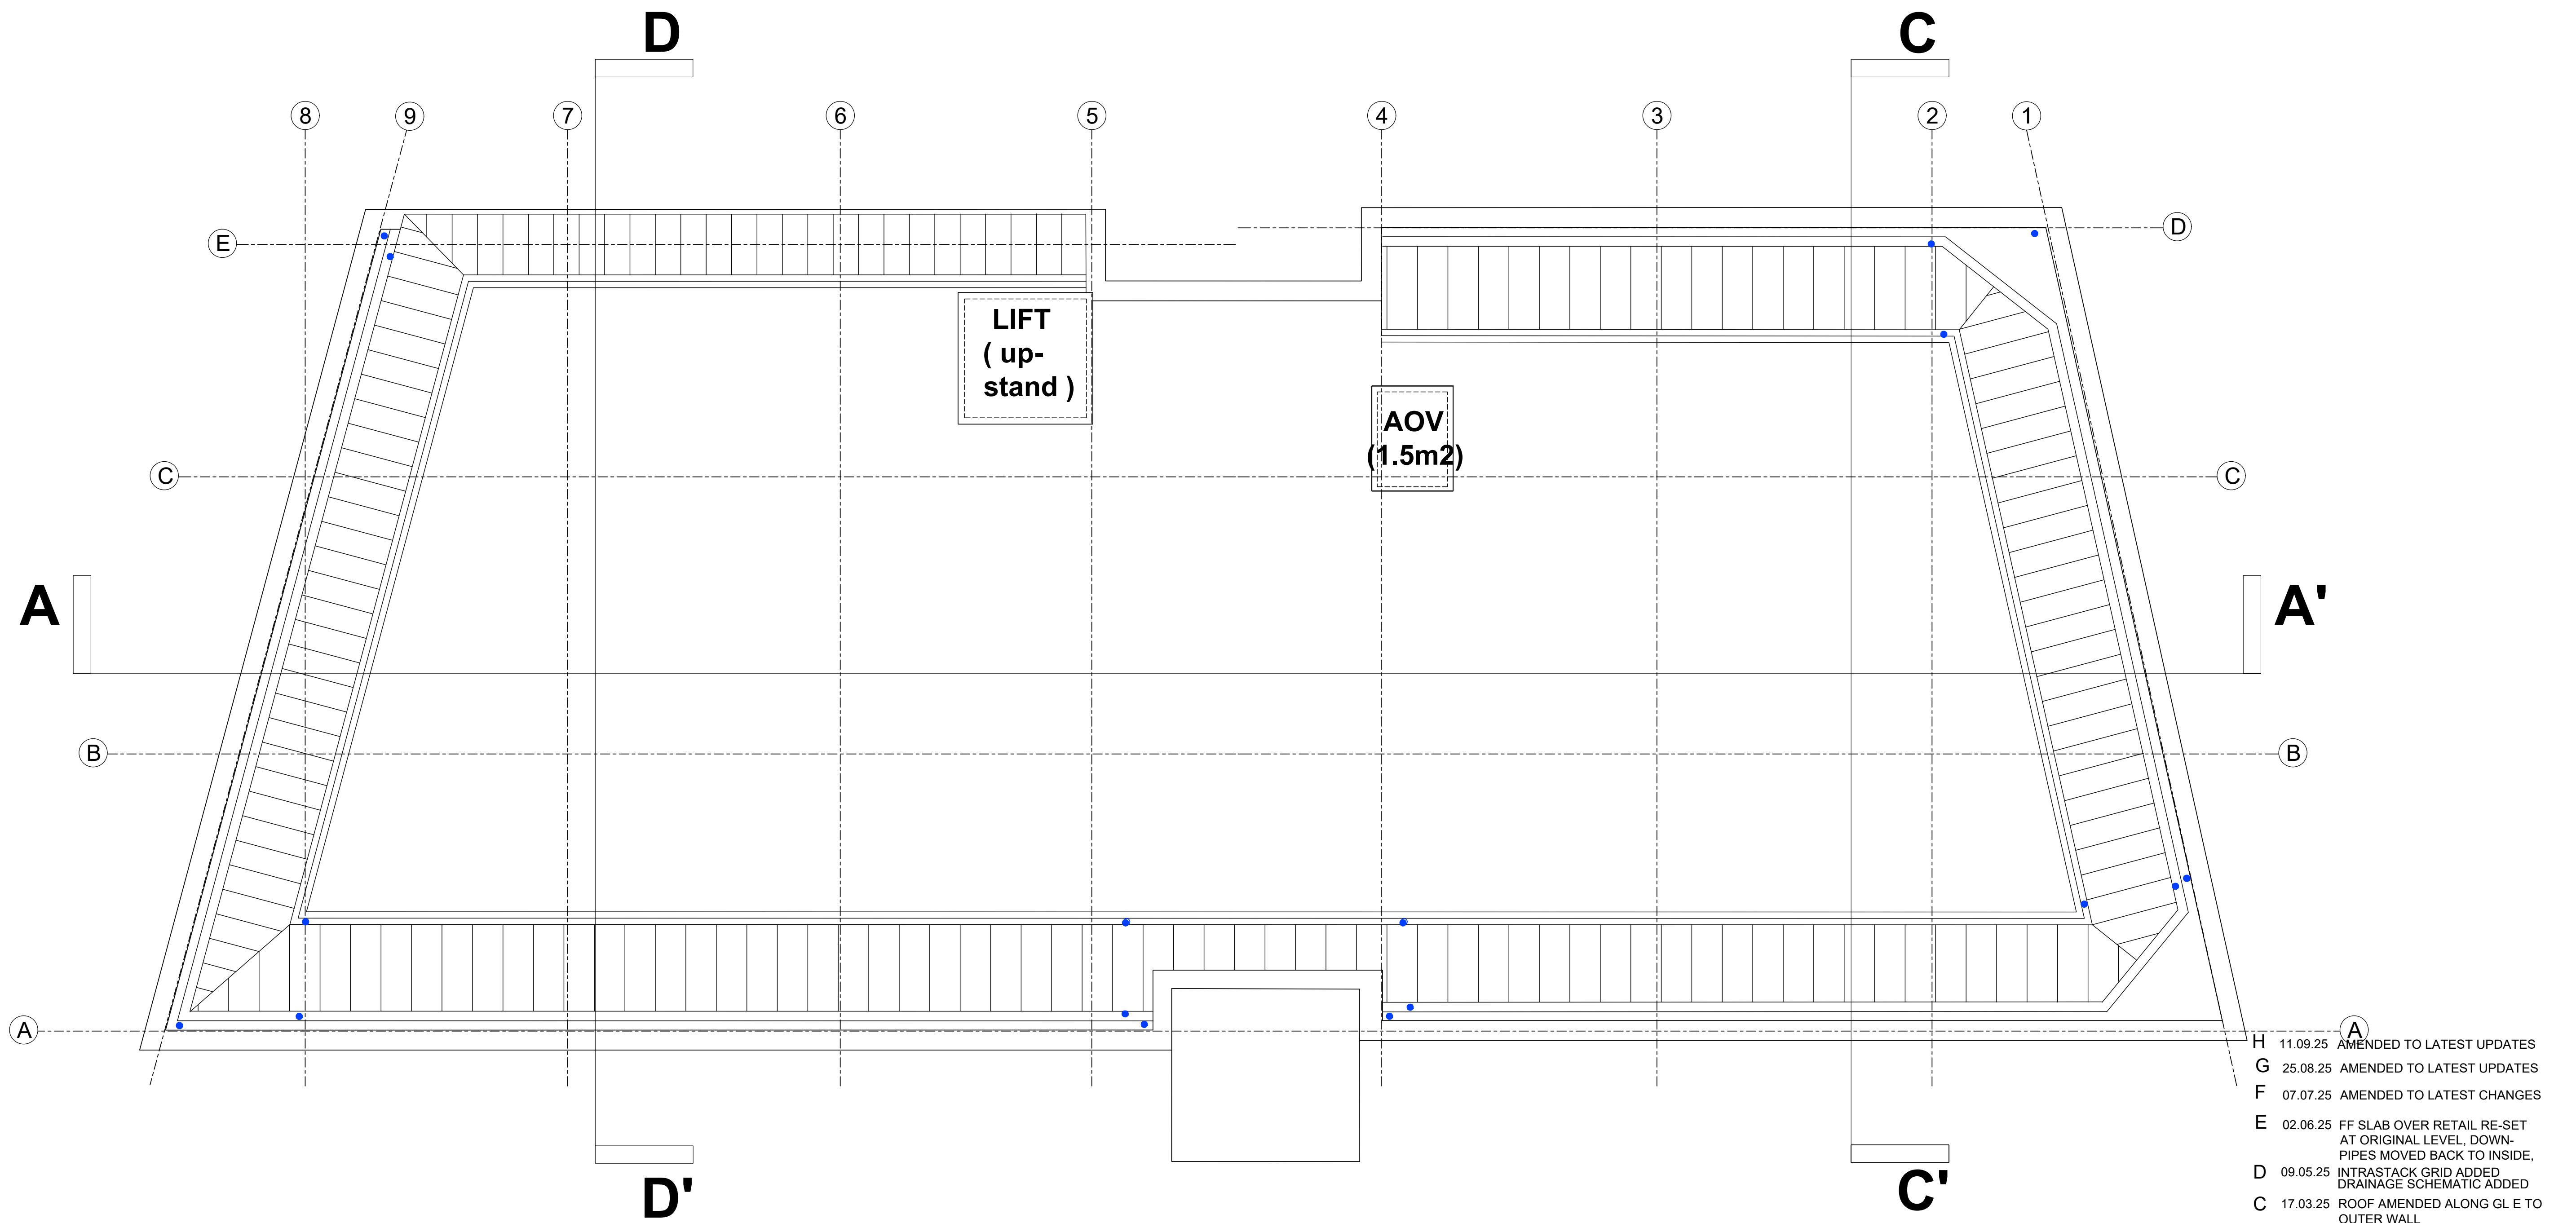

ROOF PLAN

H	11.09.25	AMENDED TO LATEST UPDATES
G	25.08.25	AMENDED TO LATEST UPDATES
F	07.07.25	AMENDED TO LATEST CHANGES
E	02.06.25	FF SLAB OVER RETAIL RE-SET AT ORIGINAL LEVEL, DOWN-PIPES MOVED BACK TO INSIDE,
D	09.05.25	INTRASTACK GRID ADDED DRAINAGE SCHEMATIC ADDED
C	17.03.25	ROOF AMENDED ALONG GL E TO OUTER WALL
B	05.03.25	WALLS ALONG GRID LINE A AMENDED
A	20.02.25	WINDOW AND EXTERNAL DOOR REFERENCES ADDED

REV.	DATE	DETAILS
------	------	---------

BM ARCHITECTURAL DESIGNS
APARTMENT 8
224 GREAT CLOWES STREET
MANCHESTER M7 2ZS
TEL: 07415 493002

PROJECT: 42-46 DRAKE STREET,
AND NELSON STREET,
ROCHDALE OL16 1NU

CLIENT: CASSEL AND FLETCHER
PROPERTY LTD

TITLE: ROOF PLAN

SCALE: 1:50@A1 DATE: 02/ 2025 DRAWN: BM

STATUS: BUILDING REGULATIONS

DRAWING NO: BM/0225/DRAKE/BR8 REV: H