


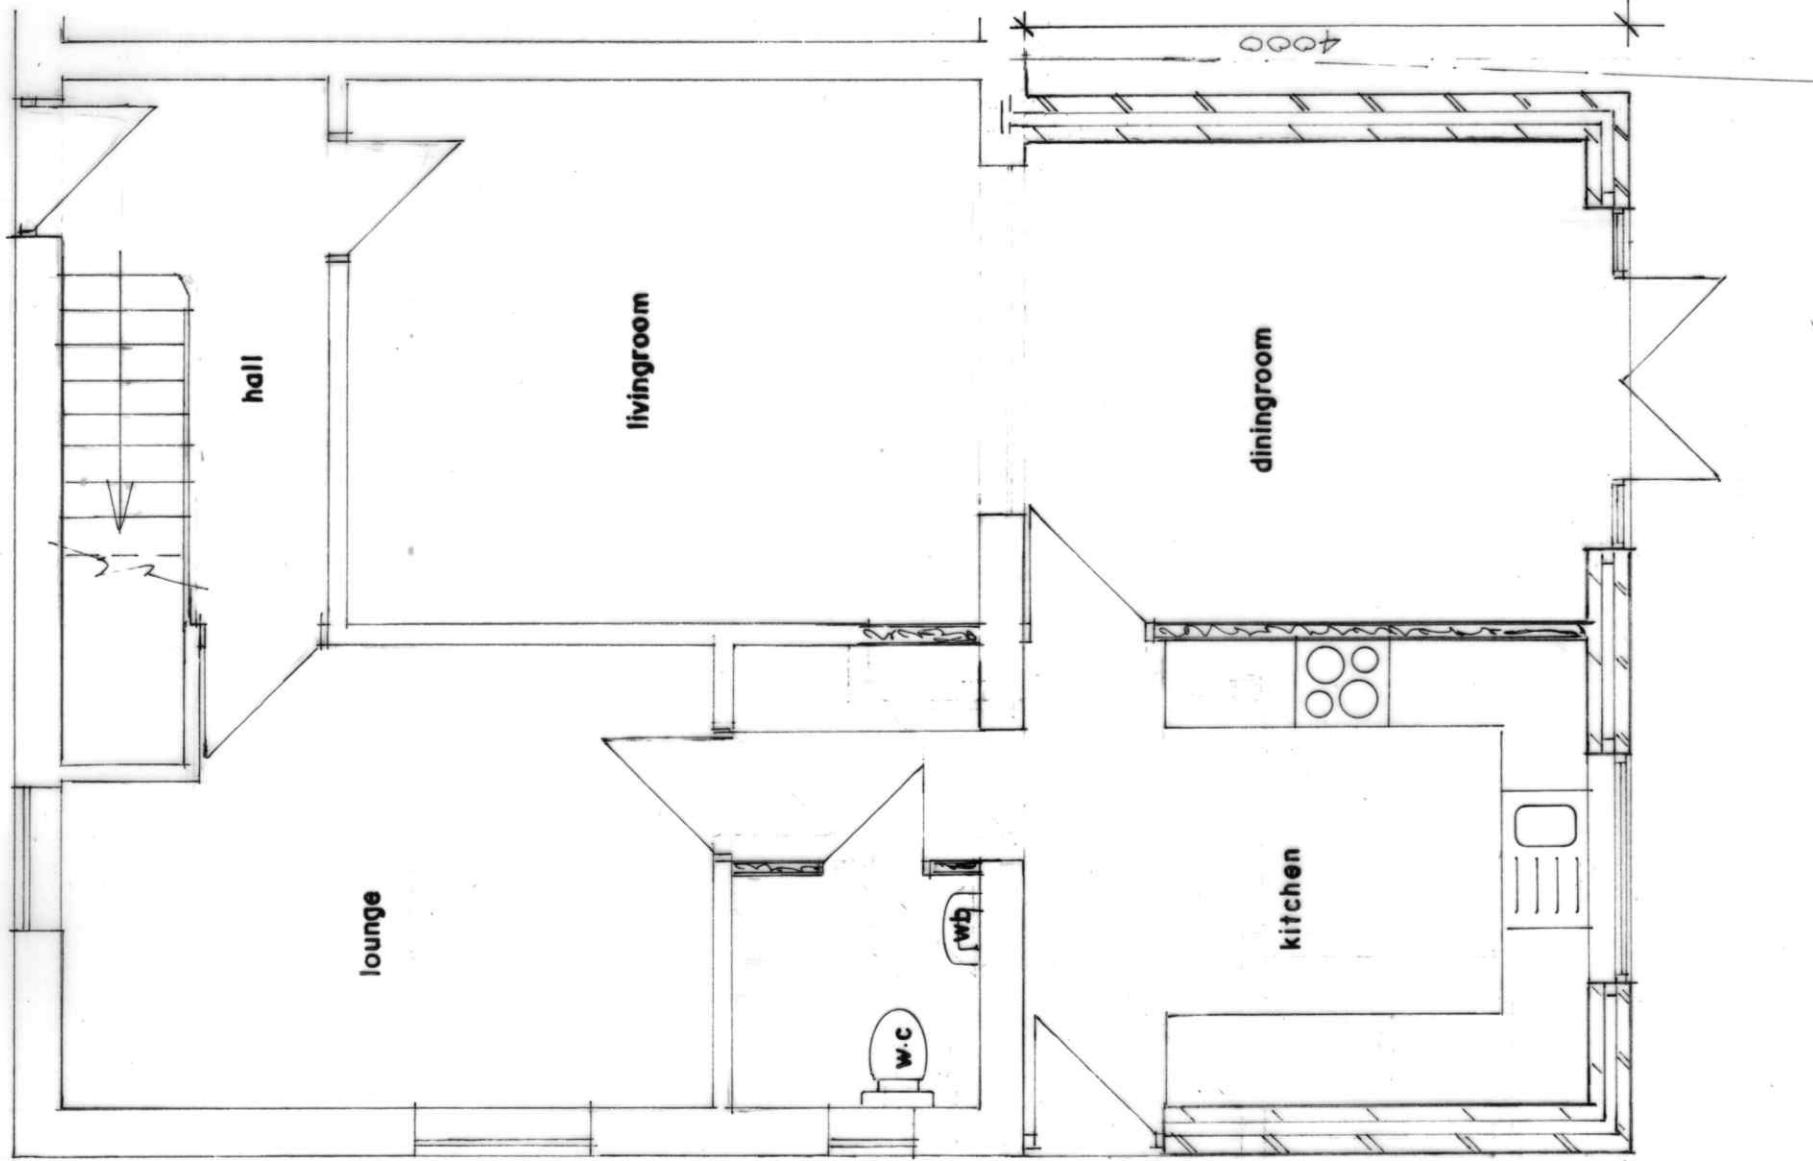

GROUND FLOOR PLAN
(PROPOSED)



SITE PLAN SCALE 1:500
(PROPOSED)

BUILDING DESIGN SERVICES	
M. FAROOQ	
418 Bury Road Rochdale OL11 5EU.	
Tel: 01706 712231 Mob: 07967605763	
PROPOSED SINGLE STOREY REAR EXTENSION	
AT 43 GREAVE AVENUE ROCHDALE OL11 5EN	
for: MR HARIS MALIK TAHIR	
Plan	Scale 1:50
	2343/2