



SOUTH ELEVATION (ROAD)

2.5m

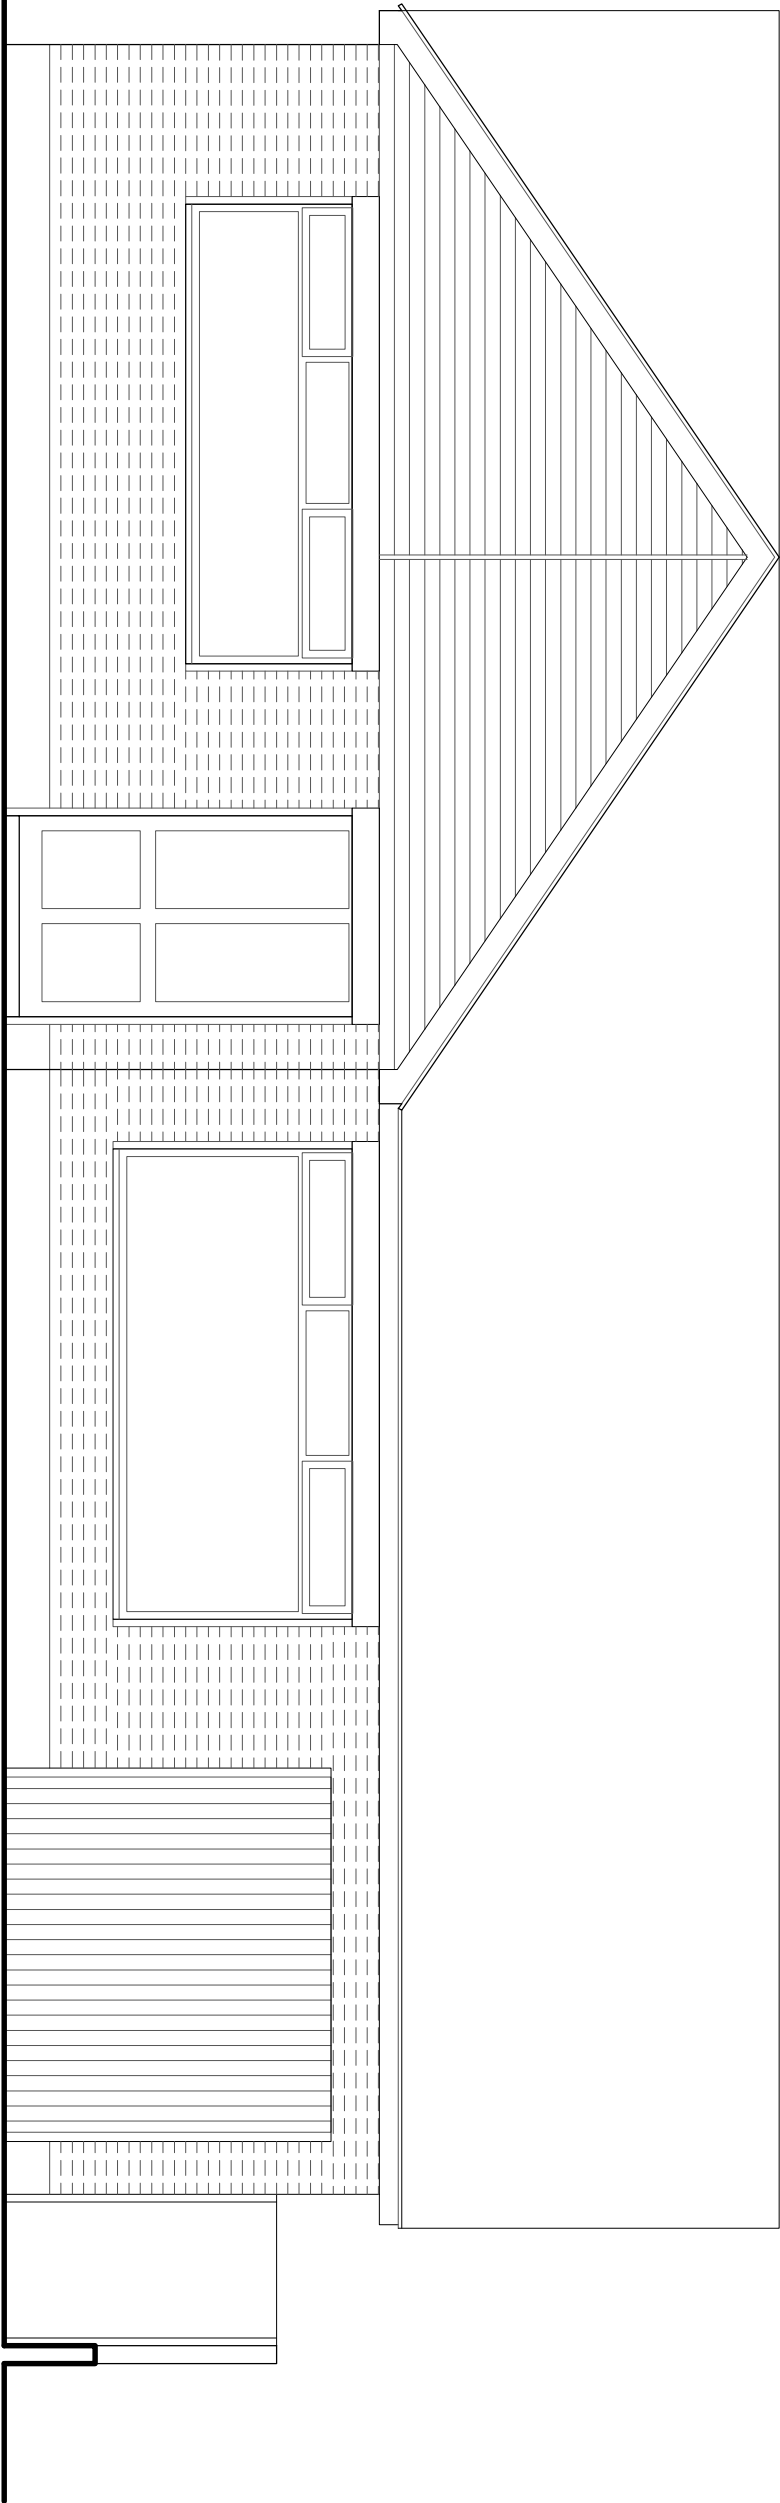

NORTH ELEVATION (GARDEN)

2.5m

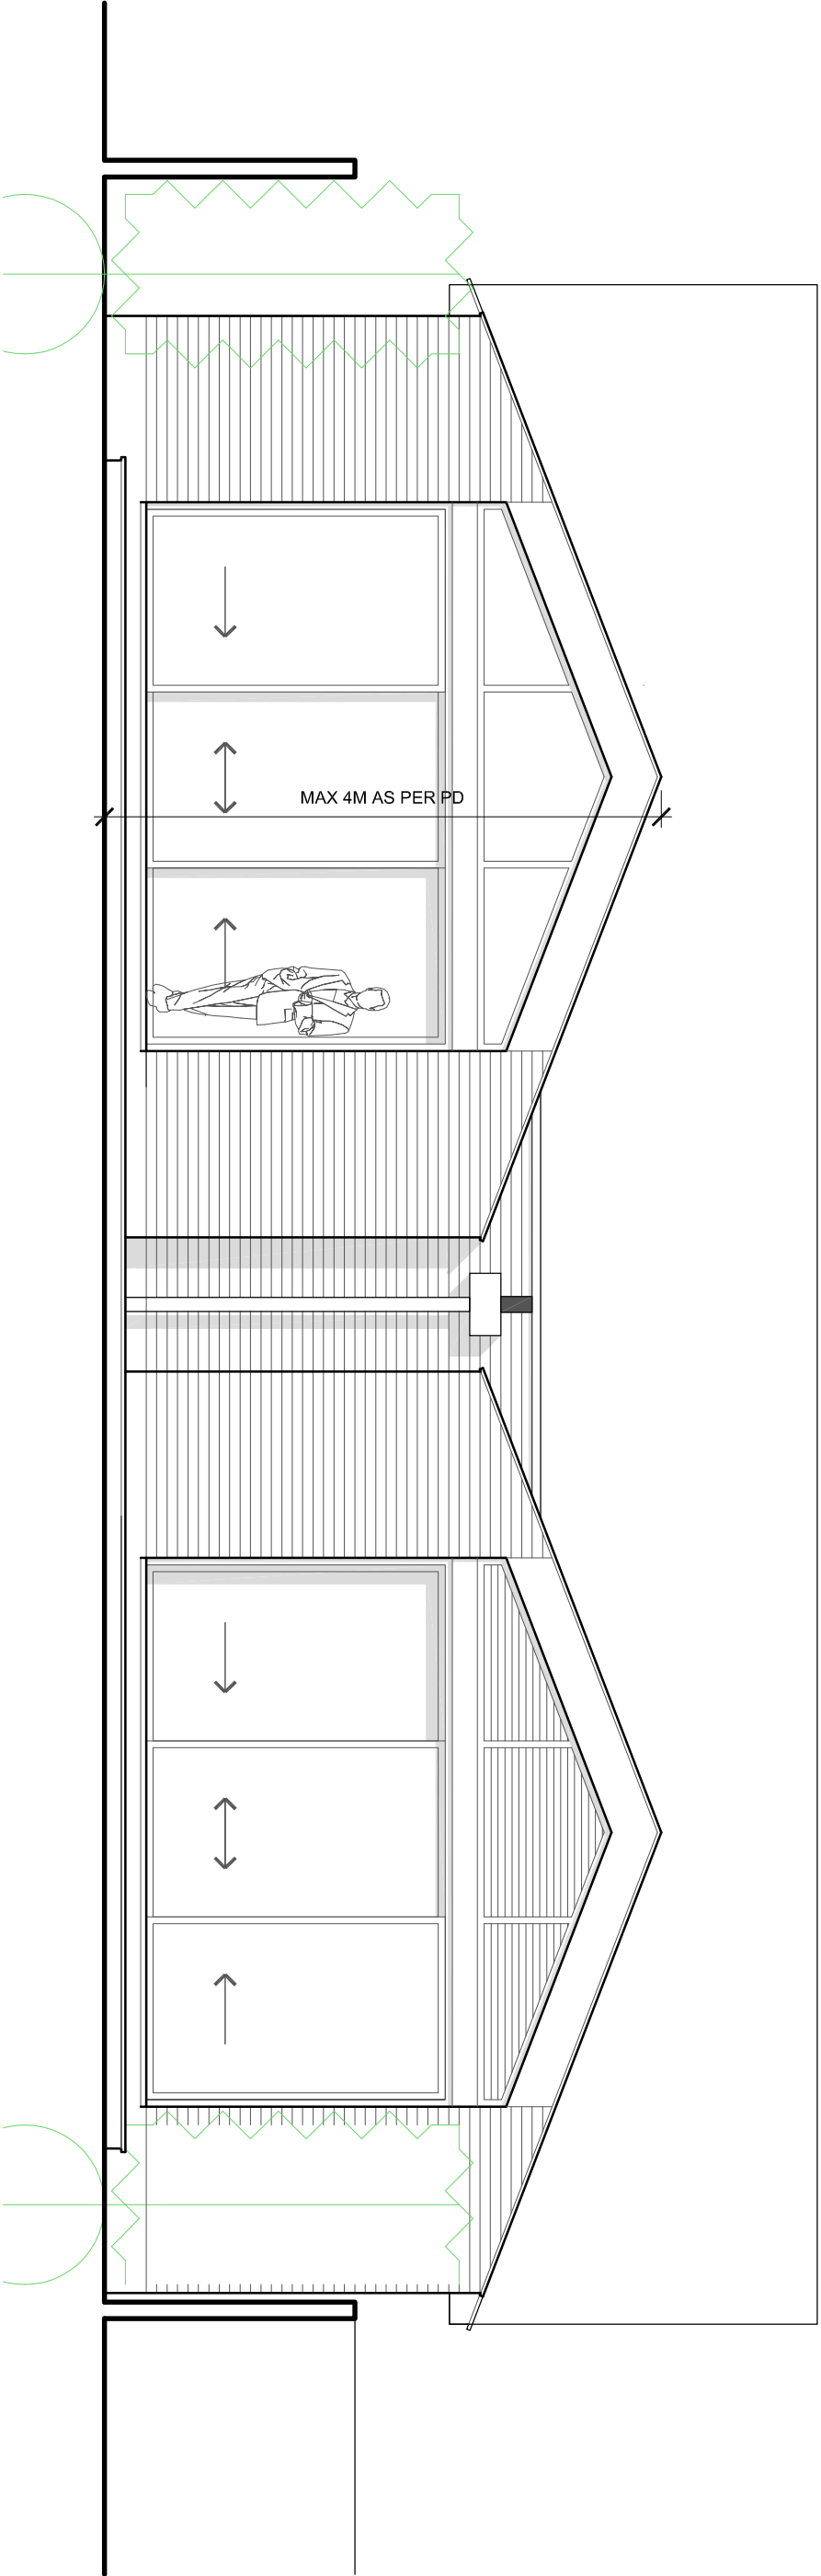


DWG 2521-P3401A	
SCALE 1:50 (A3)	DATE OCT 25


7 EVESHAM RD | MIDDLETON | M24 1PS
PROPOSED ELEVATIONS



WEST ELEVATION (No. 5)

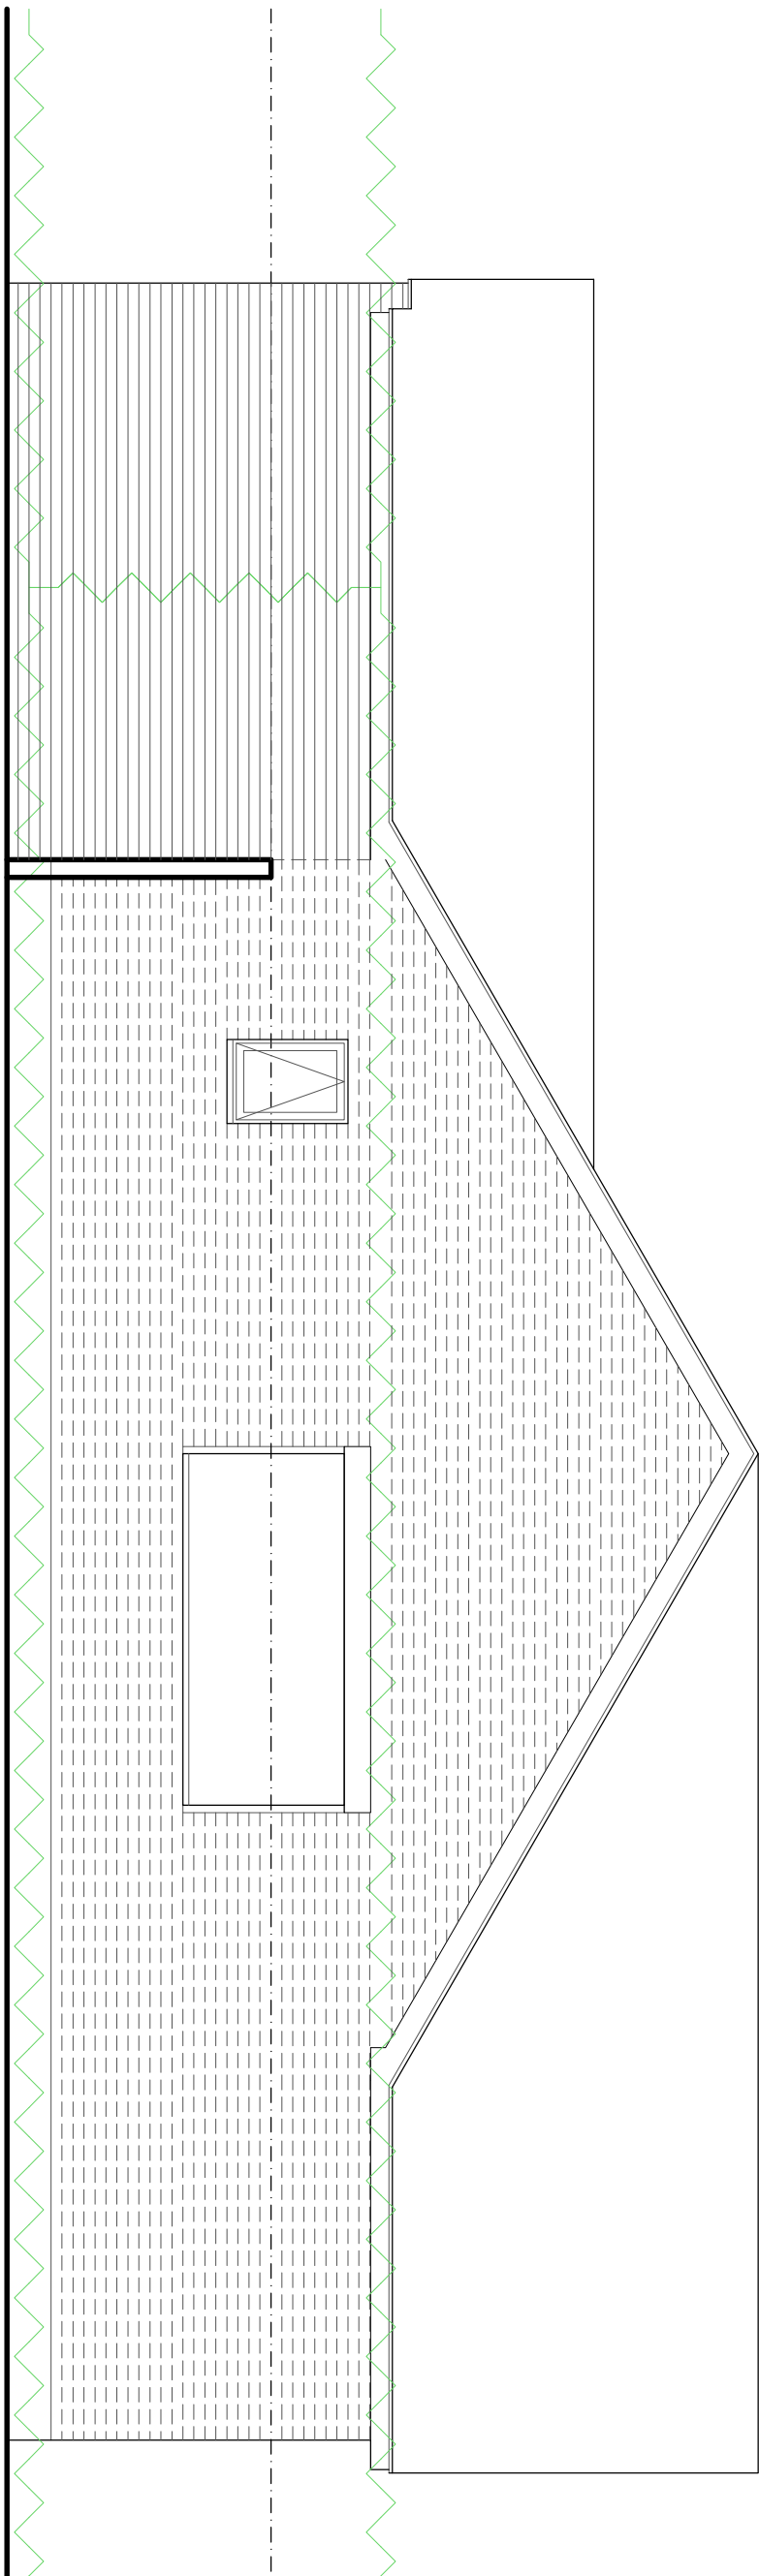

EAST ELEVATION (No. 9)

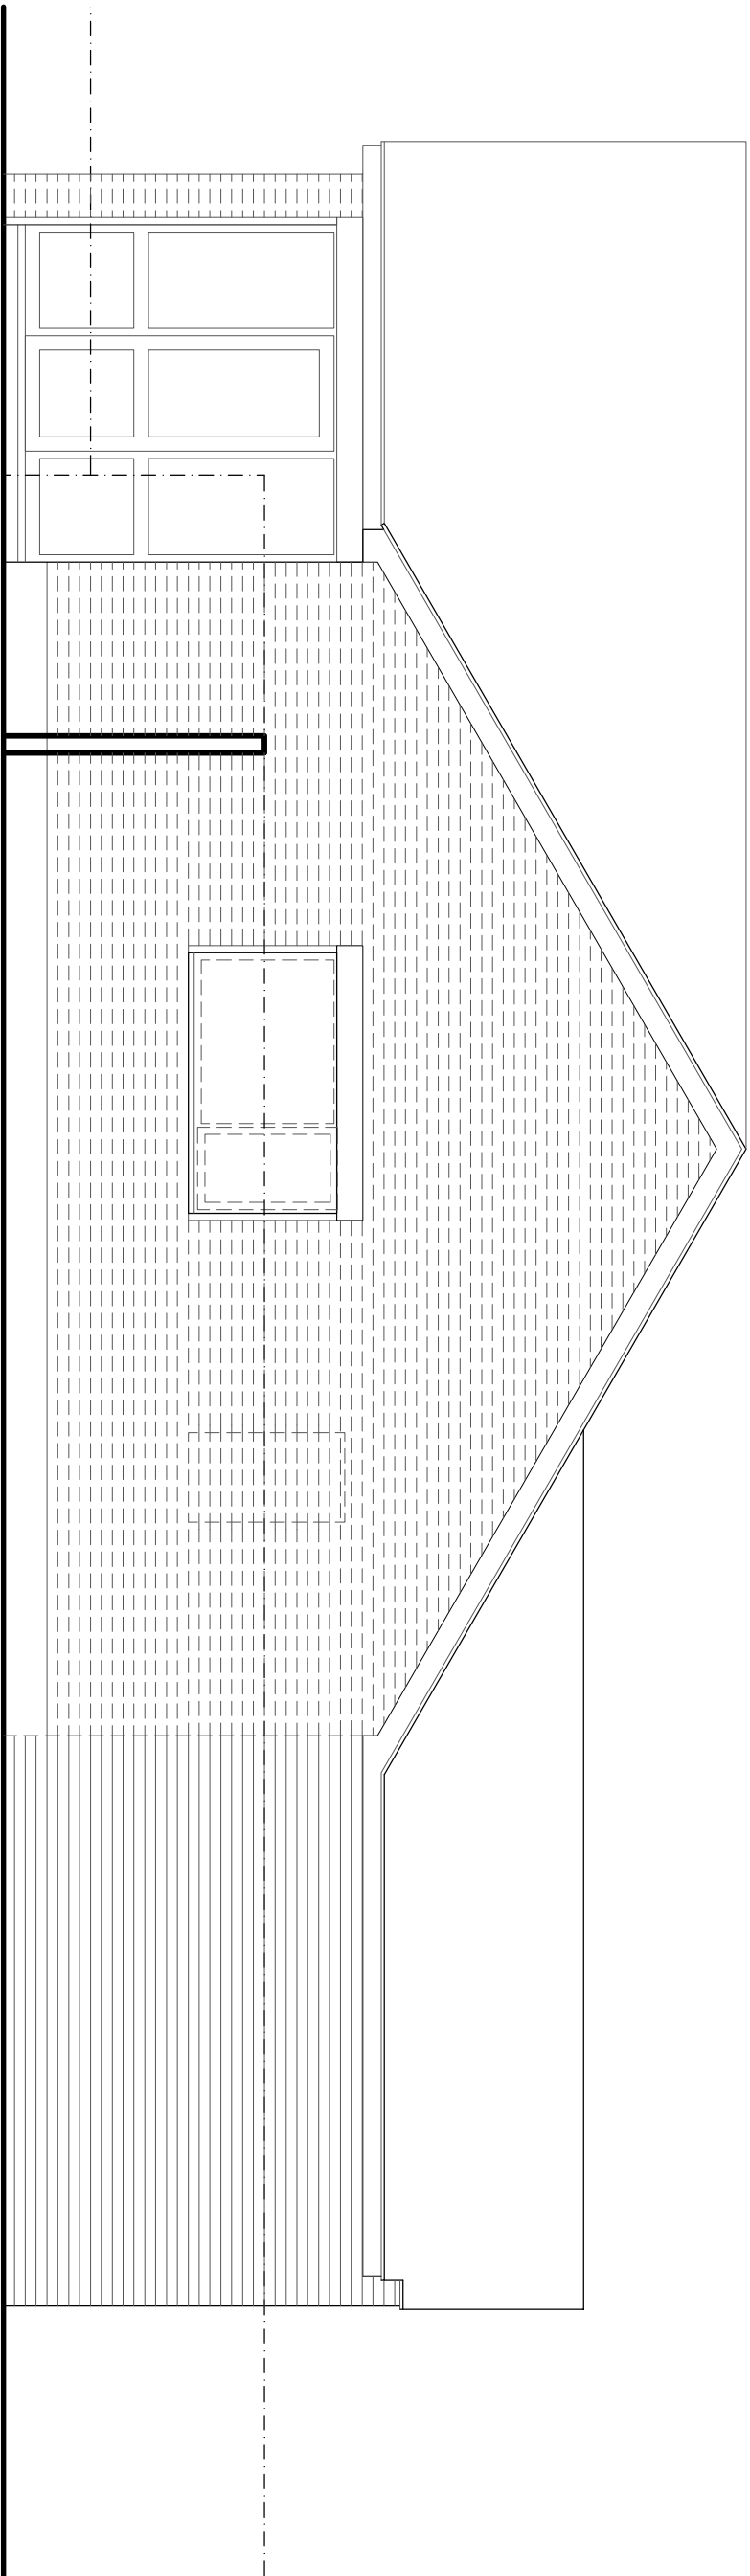

DWG 2521-P3402A	
SCALE 1:50 (A3)	DATE OCT 25

7 EVESHAM RD | MIDDLETON | M24 1PS
PROPOSED ELEVATIONS

