




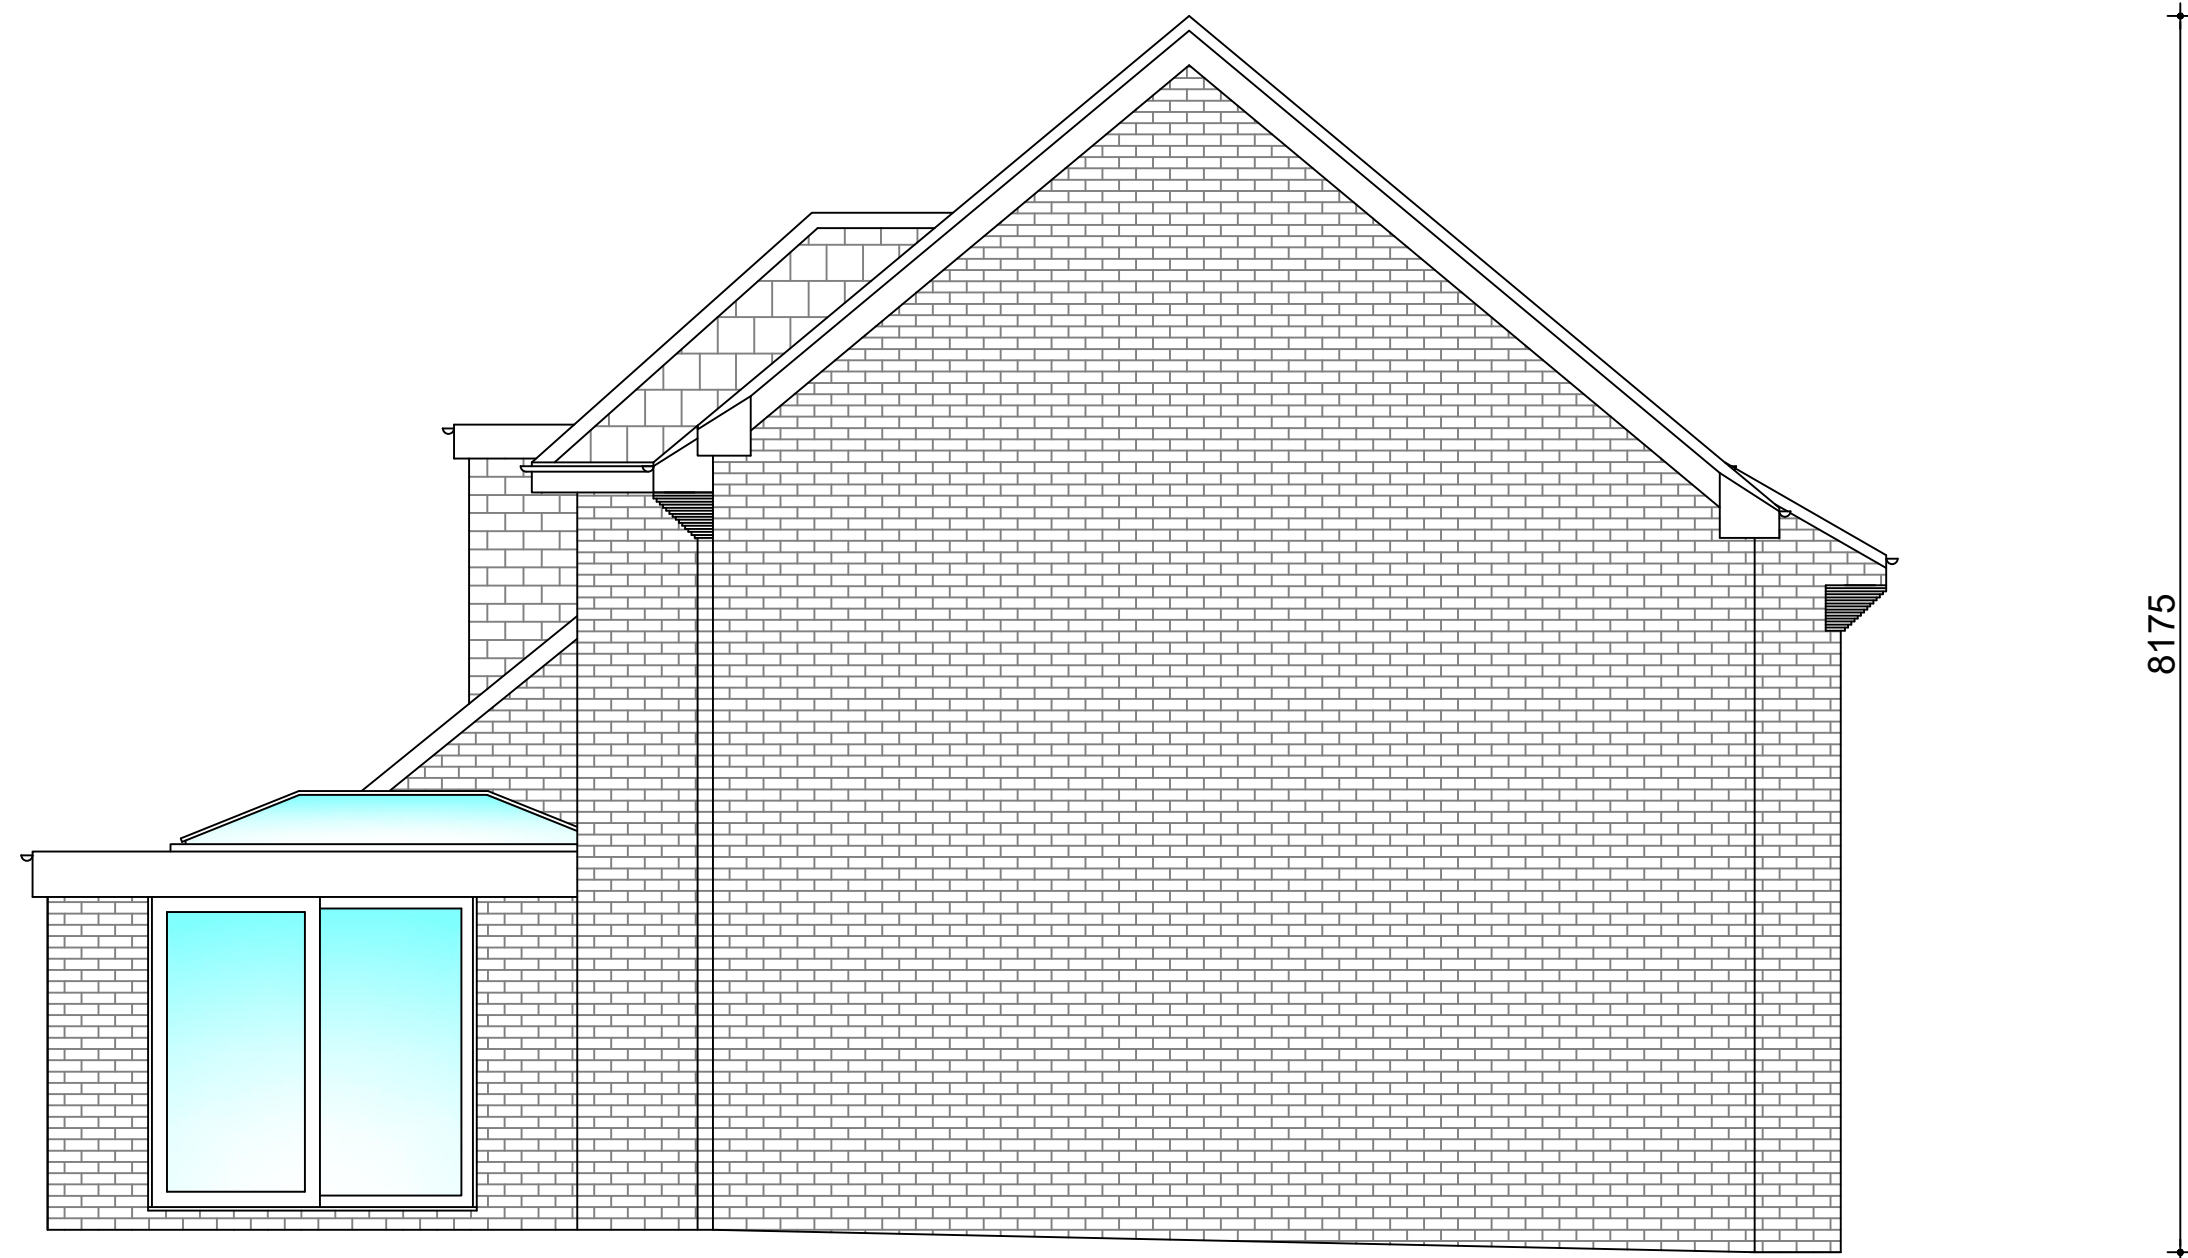

Existing Side Elevation (1:50)

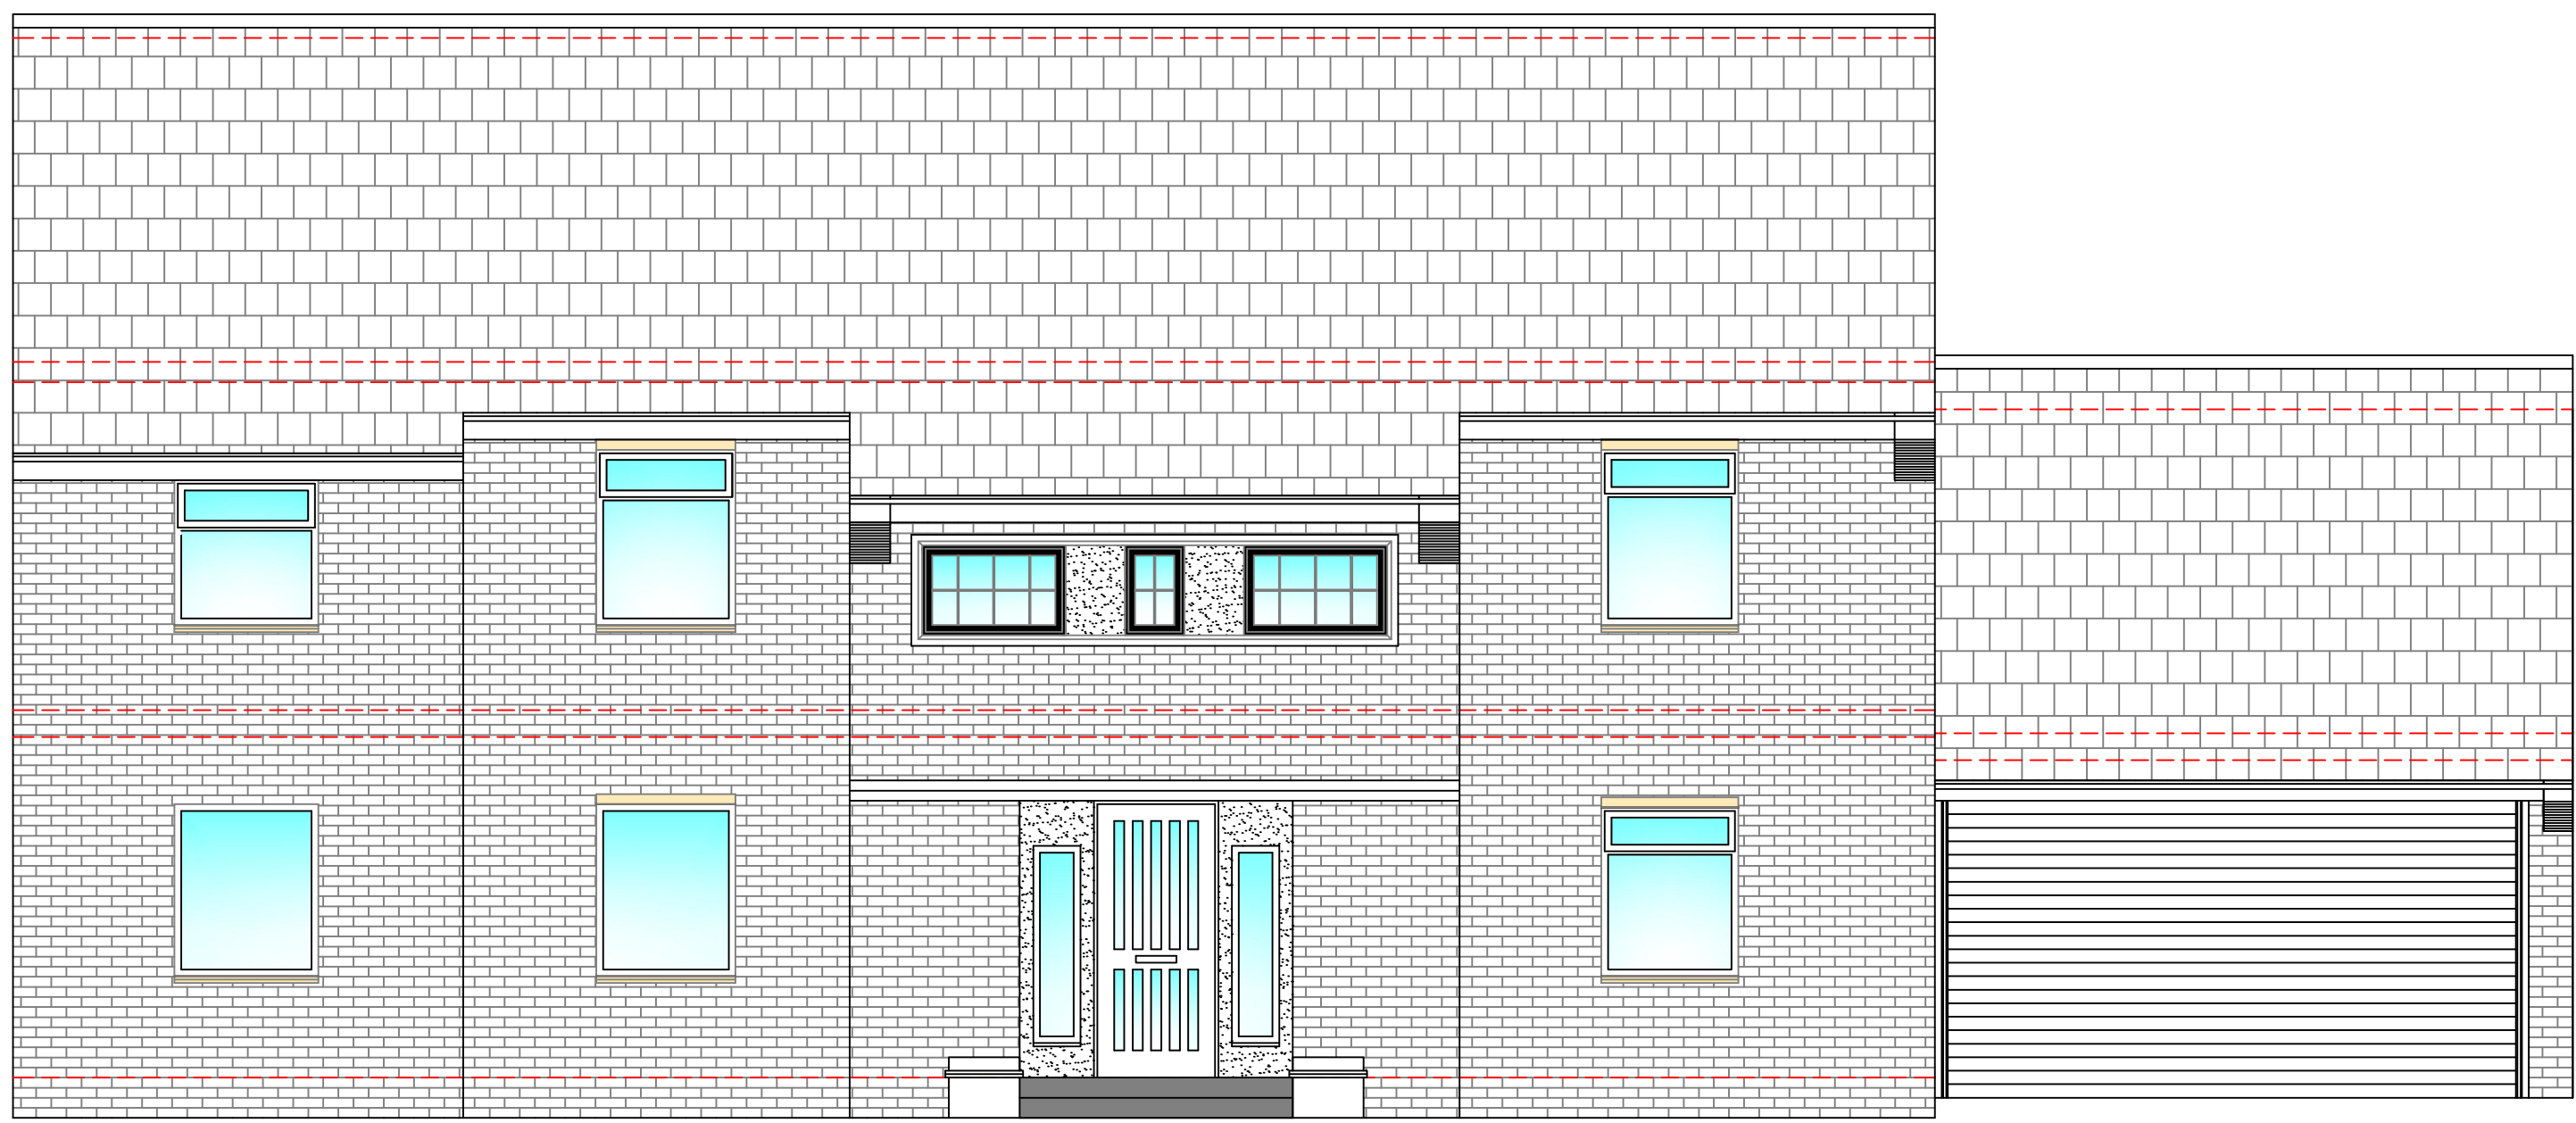

Existing Front Elevation (1:50)

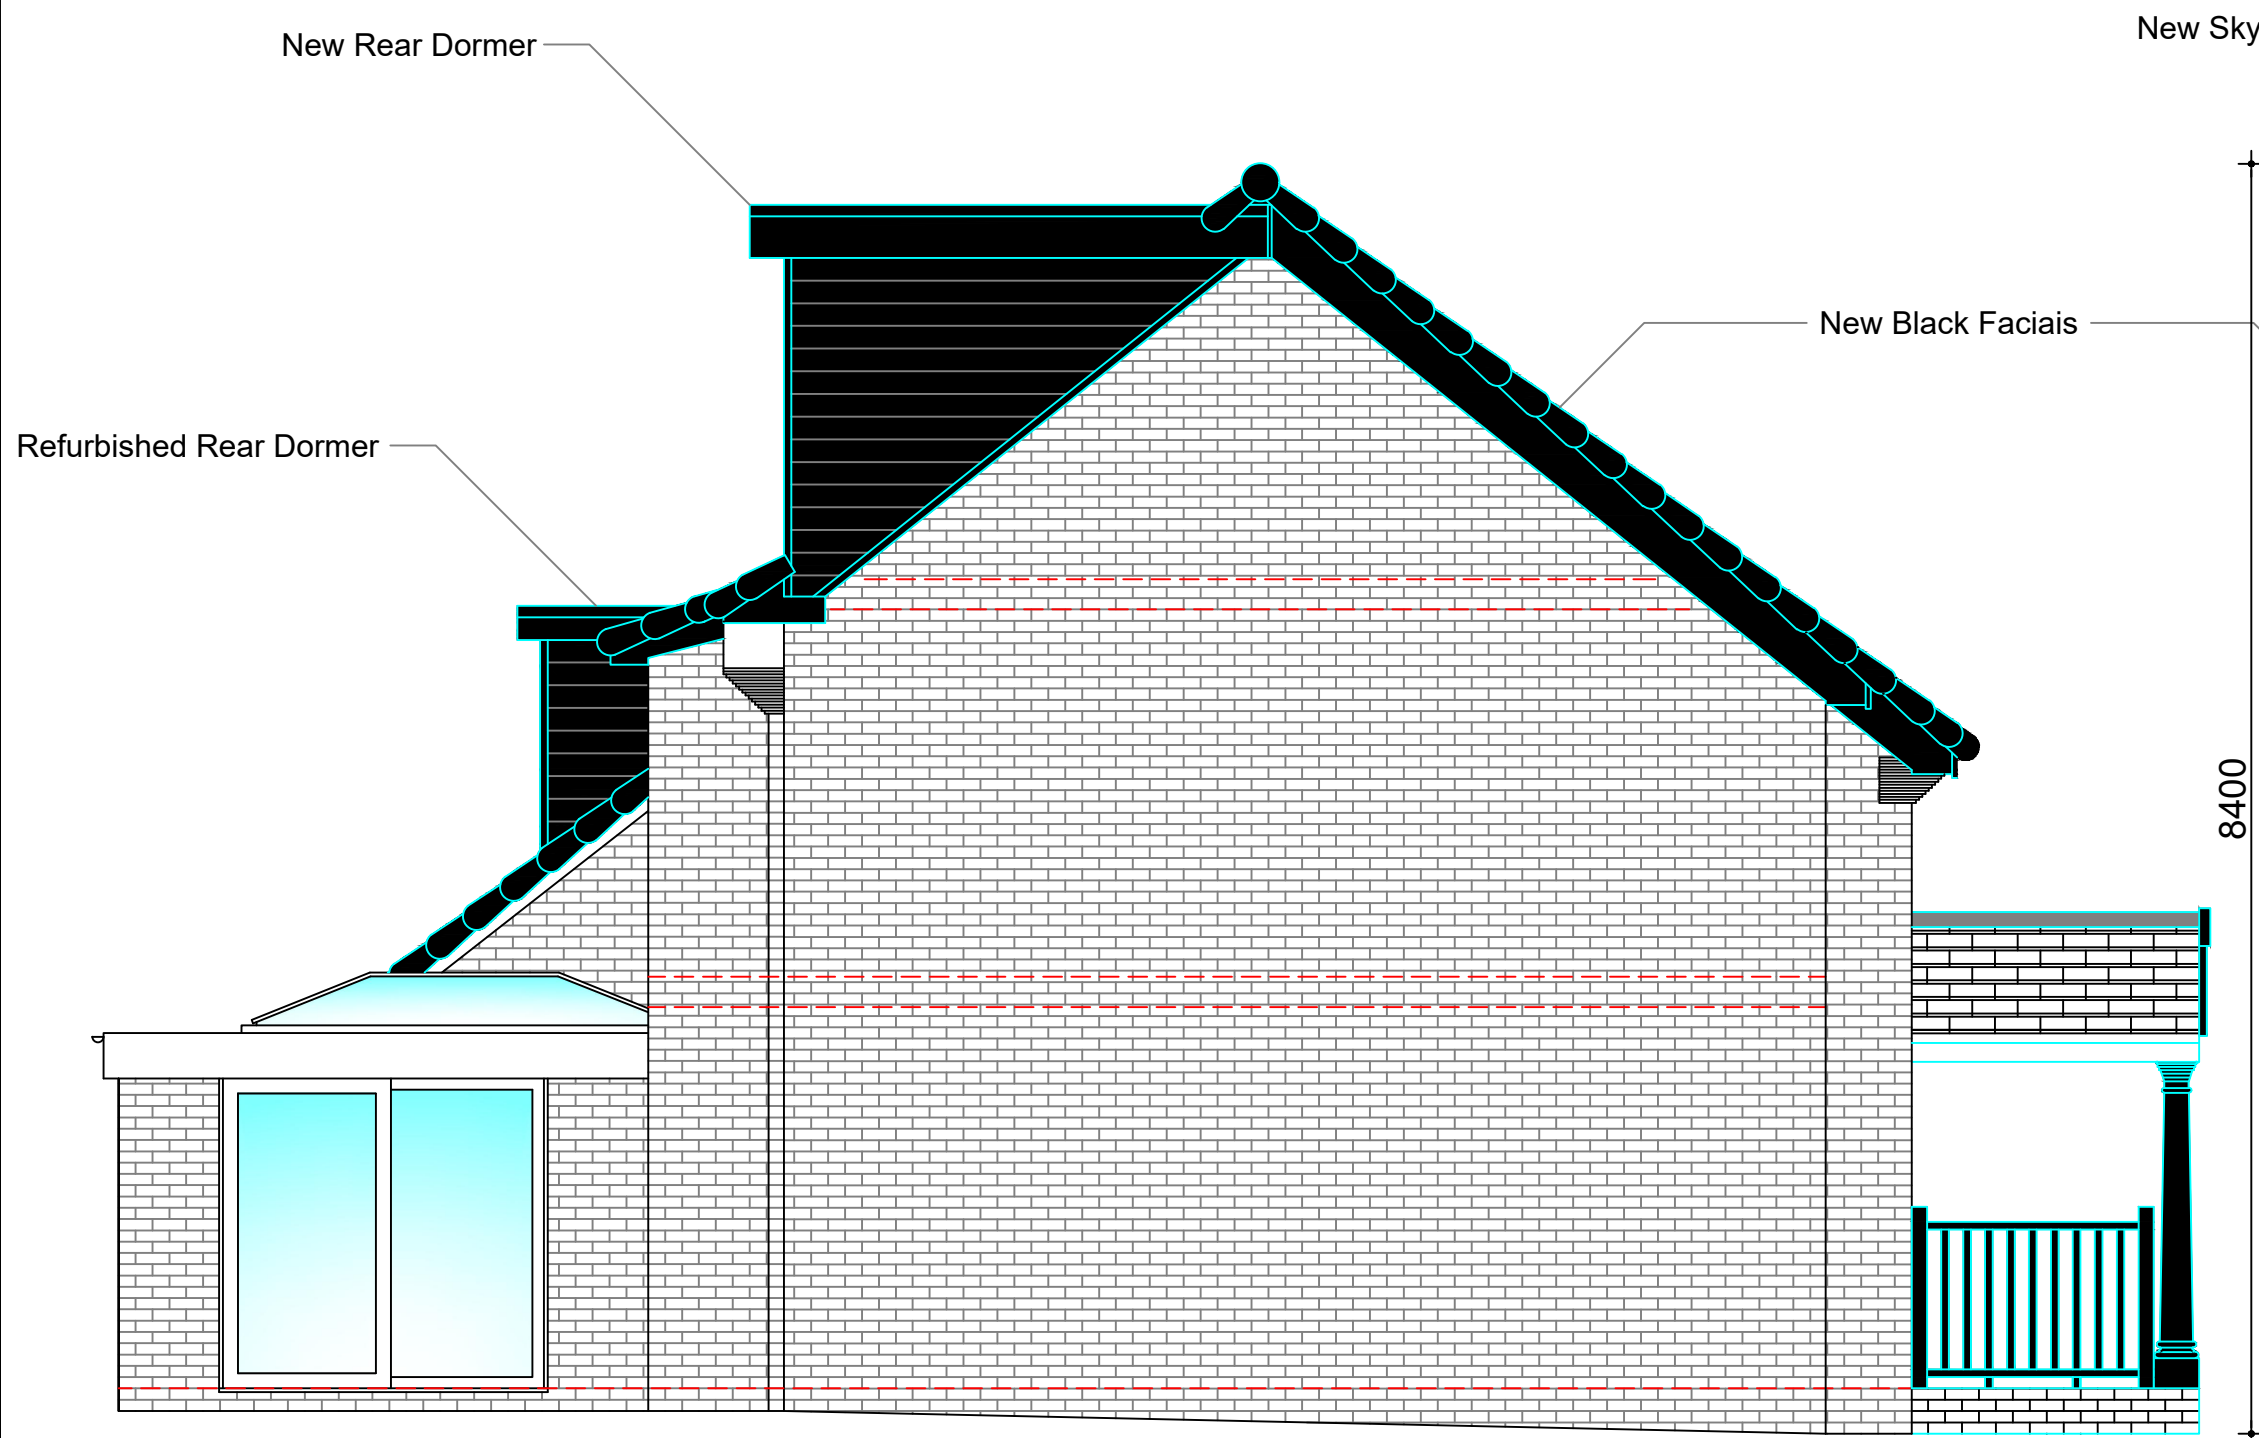

Proposed Side Elevation (1:50)



Proposed Front Elevation (1:50)

GENERAL NOTES

1. All dimensions are in millimetres unless otherwise noted.
2. This drawing is not to be copied or disclosed by or forwarded on to any unauthorised persons without prior written consent of Gamble King and Noone Limited.
3. Do not scale from this drawing and is only to be used for Local Authority Approval purposes only.

REFERENCE

	EXISTING FACING BRICK
	EXISTING CONCRETE ROOF TILES
	EXISTING SHINGLES
	EXISTING FLAT ROOF
	EXISTING RENDER

REFERENCE

	NEW BLACK EXTERNAL UPVC CLADDING
	NEW INTERLOCKING CONCRETE ROOF TILES
	NEW FLAT CONCRETE ROOF TILES
	NEW GRP FIRESTONE RUBBER ROOF

Client		
Naz Shahine		
Job		
181 Bolton Road Rochdale OL11 3LR		
Drg		
Existing and Proposed Elevations		
Drawn	Date	Scale
F.Cadell	Oct. 2025	As Shown
Job No.	Drg No.	
C25.06.07	P05	
Gamble King and Noone Ltd		
Consulting Structural Engineers & Building Surveyors.		
5 Queen Street Oldham OL1 1RD Tel: 0161 652 1183 Mobile: 07756 902 604 07725 145 369		