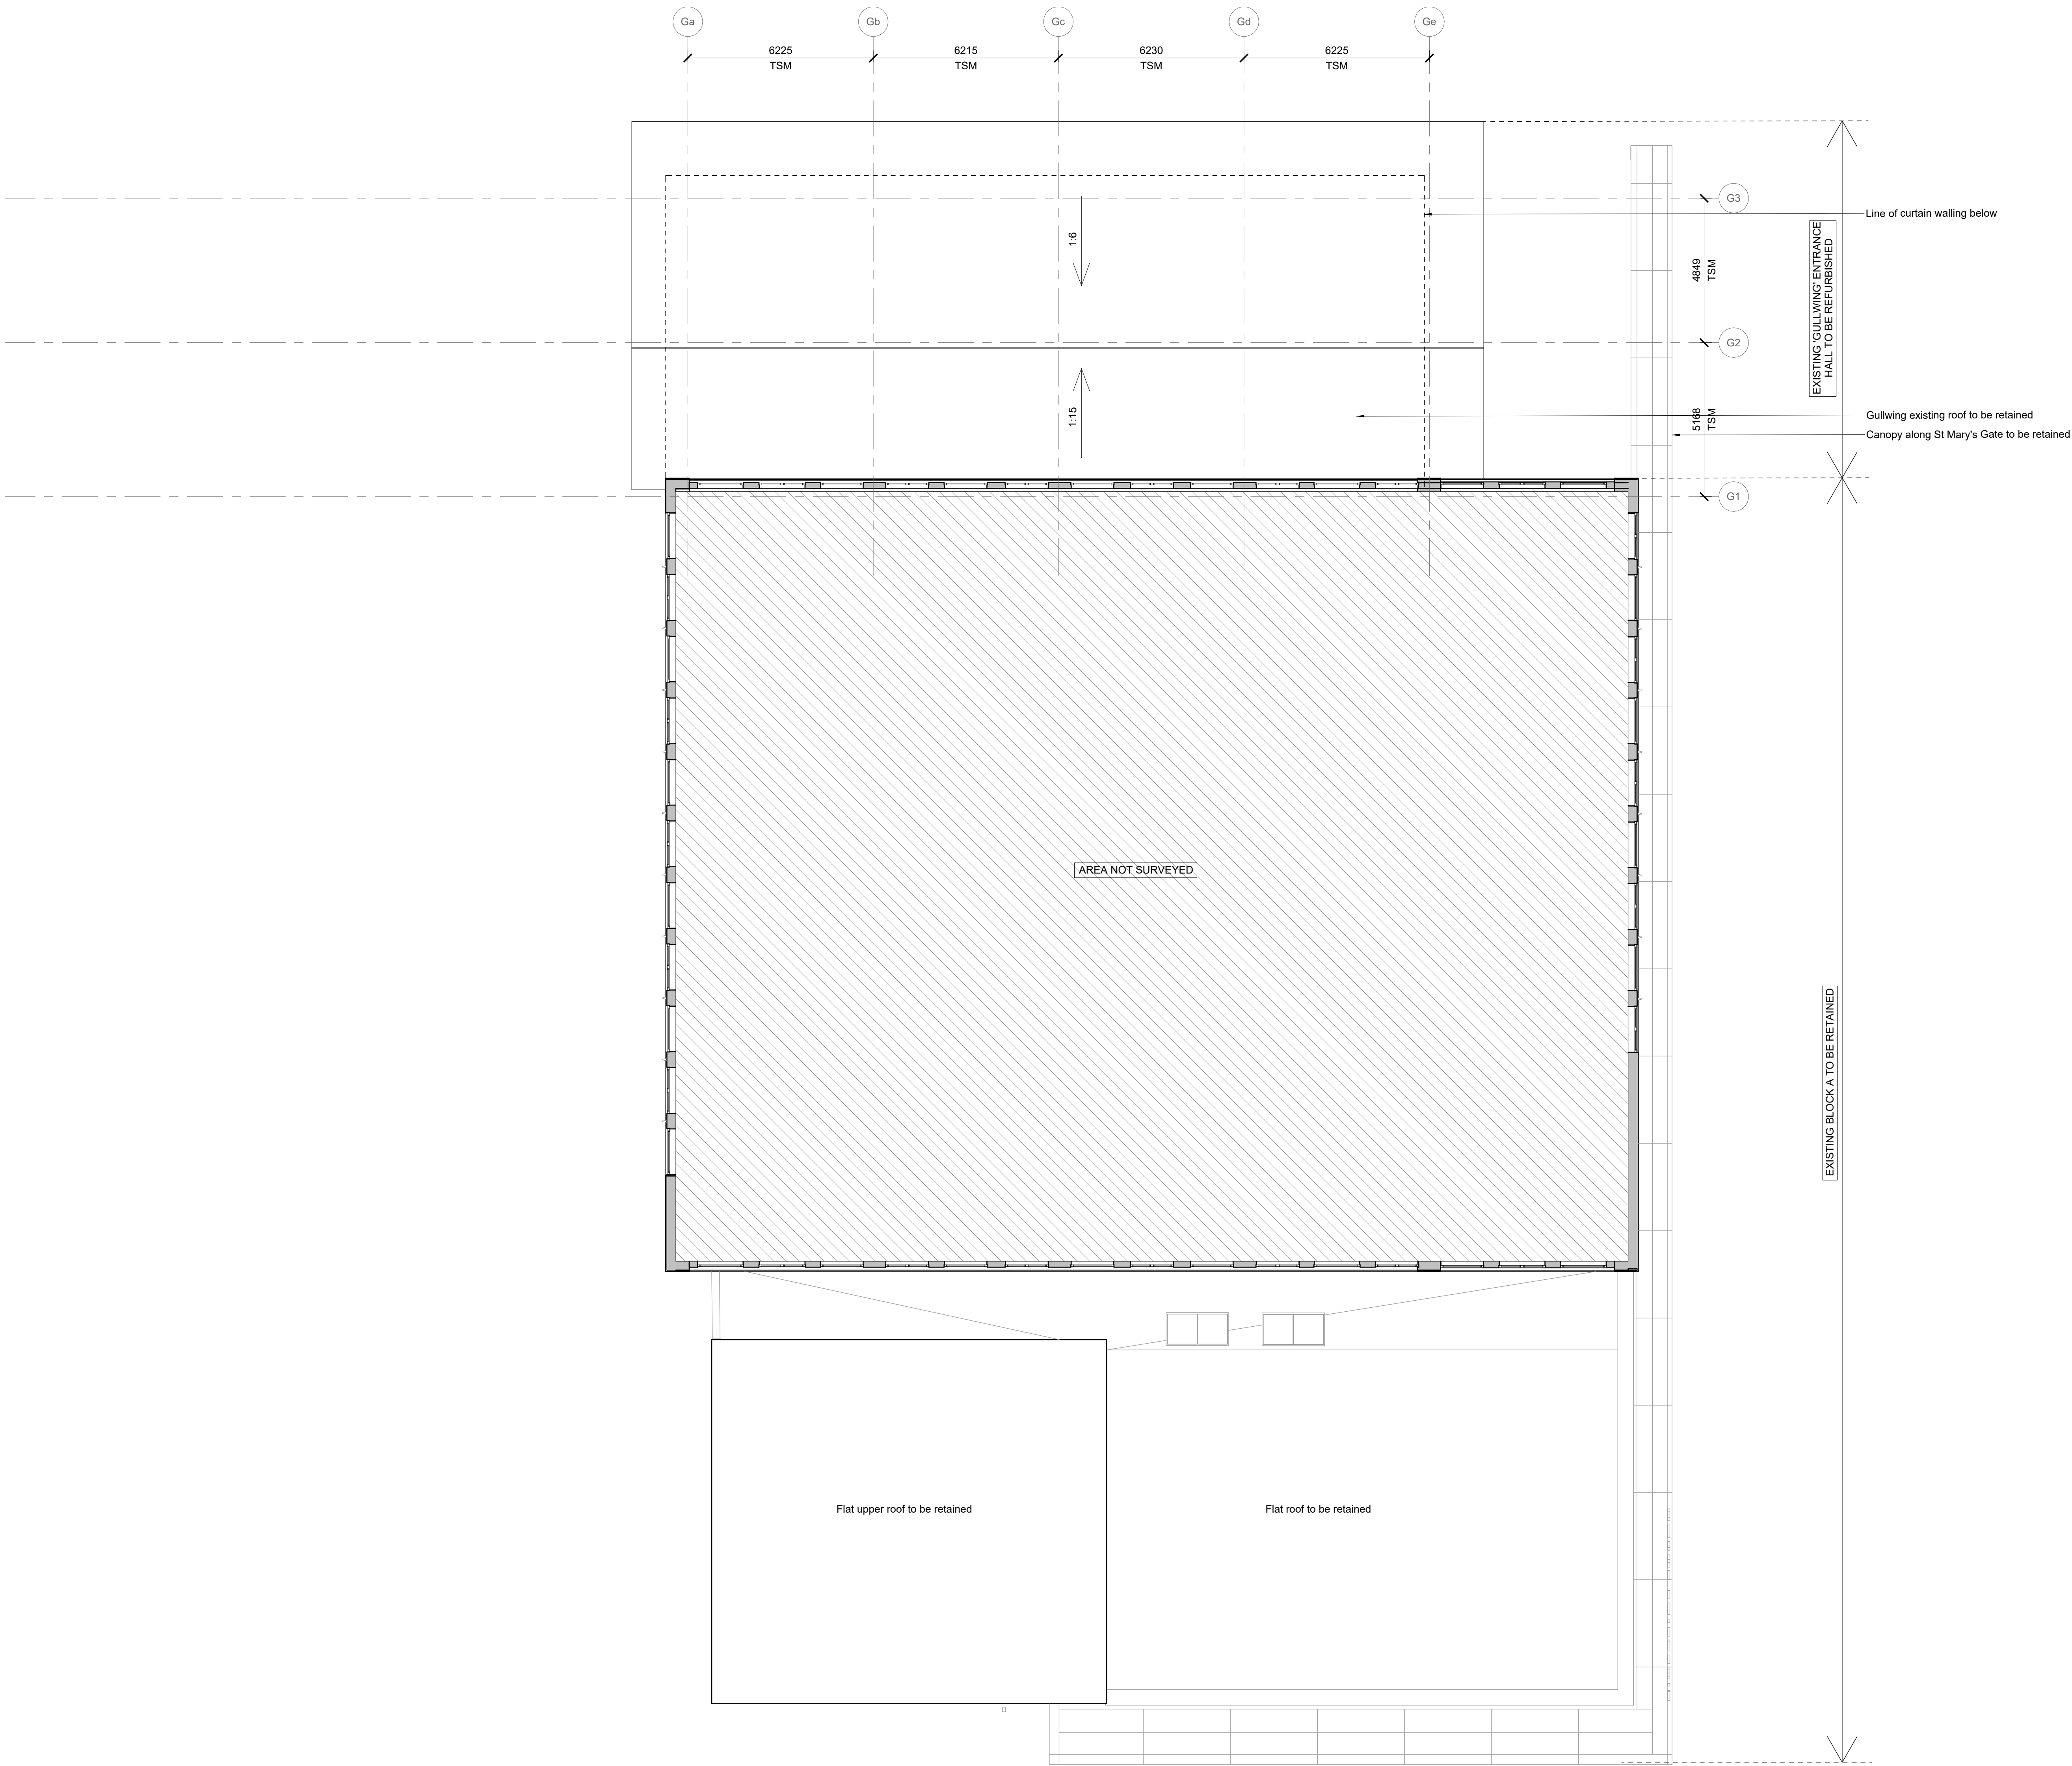


© COPYRIGHT
The copyright in this drawing is vested in Sheppard Robson and no license or assignment of any kind has been, or is, granted to any third party whether by provision of copies or originals or otherwise unless agreed in writing.

DO NOT SCALE FROM THIS DRAWING
The contractor shall check and verify all dimensions on site and report any discrepancies in writing to Sheppard Robson before proceeding work.



FOR ELECTRONIC DATA ISSUE
Electronic Data drawings are issued as "read only" and should not be interrogated for measurement. All dimensions and levels should read, only from those values stated in text on the drawing.

HAZARD IDENTIFICATION
To be read with CDM Risk Assessment FE0012-SRA-XX-XX-T-A-0094.

NOTES

REV.	DATE	AMENDMENT
P01	07/03/2025	Issued for Planning
P02	07/05/2025	Issued for Planning
P03	22/10/2025	Issued for Planning

KEYPLAN

 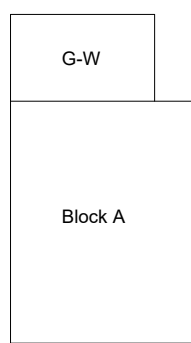

PROJECT
Hopwood Hall College Rochdale

SCALE@AD
1 : 100

DATE
22/10/2025

ORIGINATOR
DC

CHECKED
DC

AUTHORISED
HI

DESCRIPTION
Block A & Gullwing
General Arrangement
First Floor Plan

CLASSIFICATION
PM_40_40_34: General arrangement drawings

STAGE
Stage 5

SR NO.
7254

**SHEPPARD
ROBSON**

77 Parkway Camden Town London NW1 7PU
T: +44 (0)20 7504 1700 E: enquiries@sheppardrobson.co.uk

STATUS **PURPOSE FOR ISSUE**

S2 **Planning**

DRAWING NO. **FE0012-SRA-02-01-D-A-0211**

REV. **P03**