


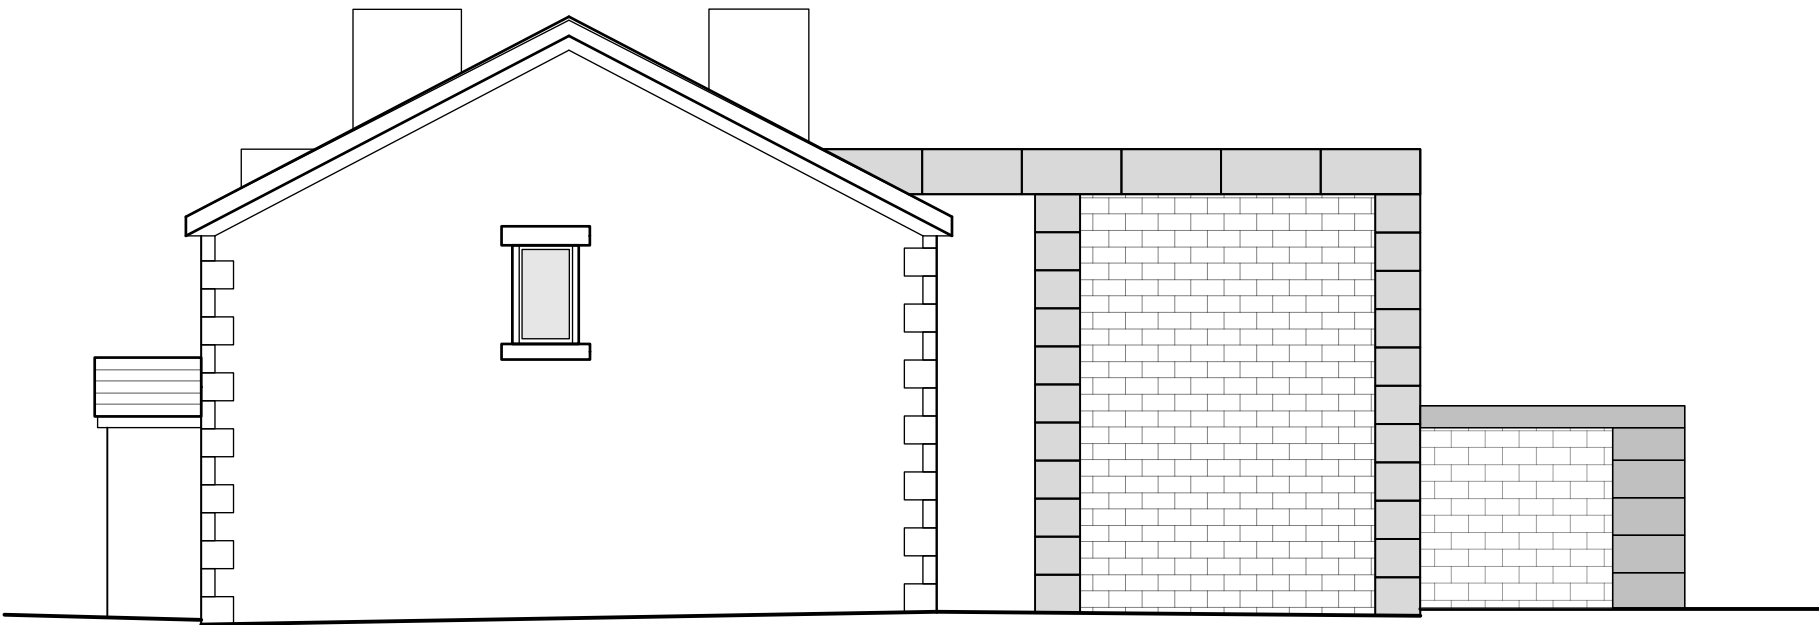
 


 




Existing North Elevation
Scale 1:100

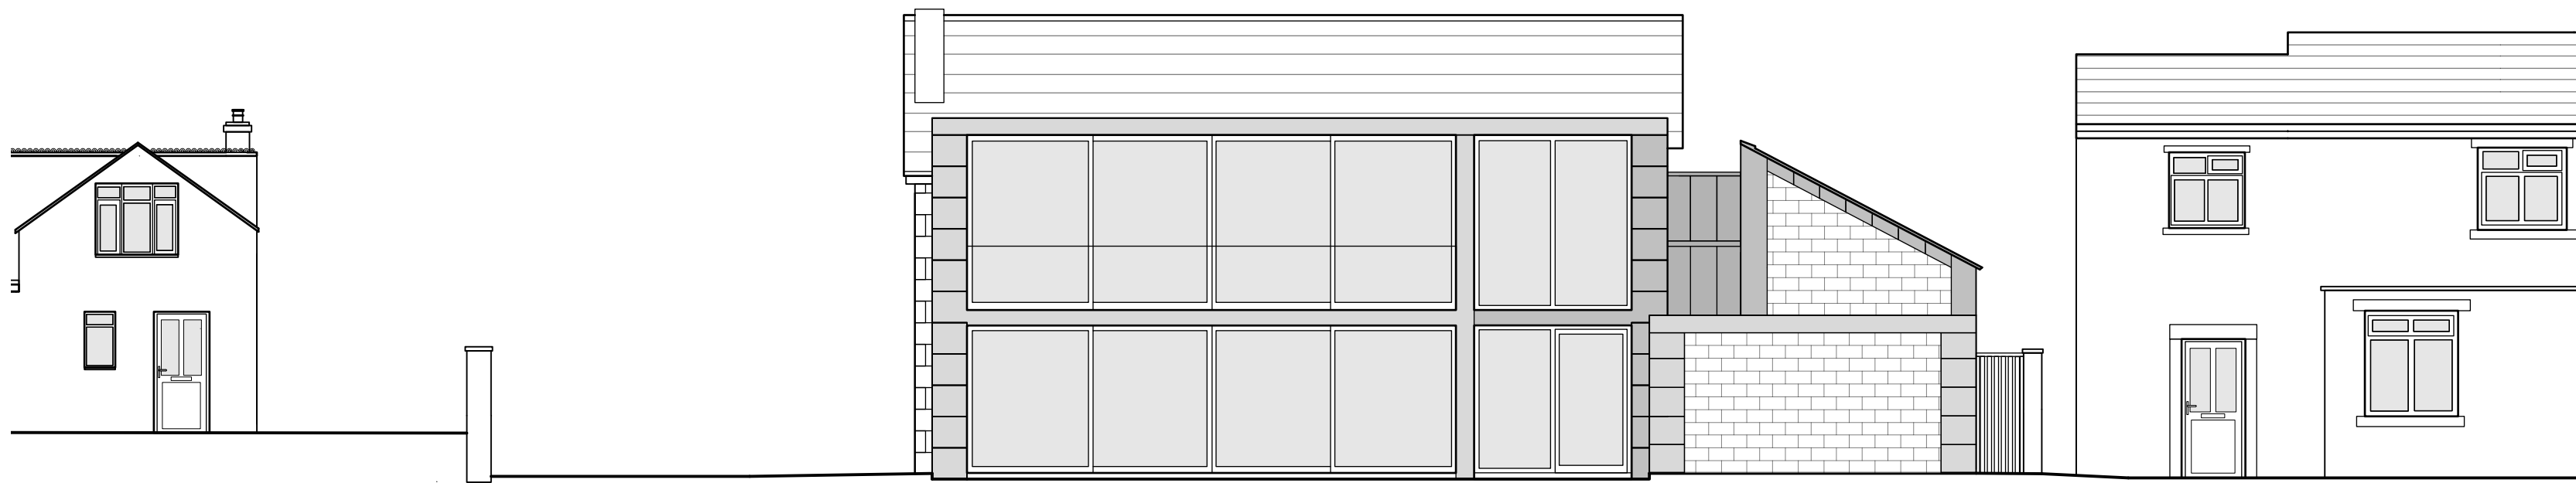



Existing East Elevation
Scale 1:100

 

Existing South Elevation
Scale 1:100

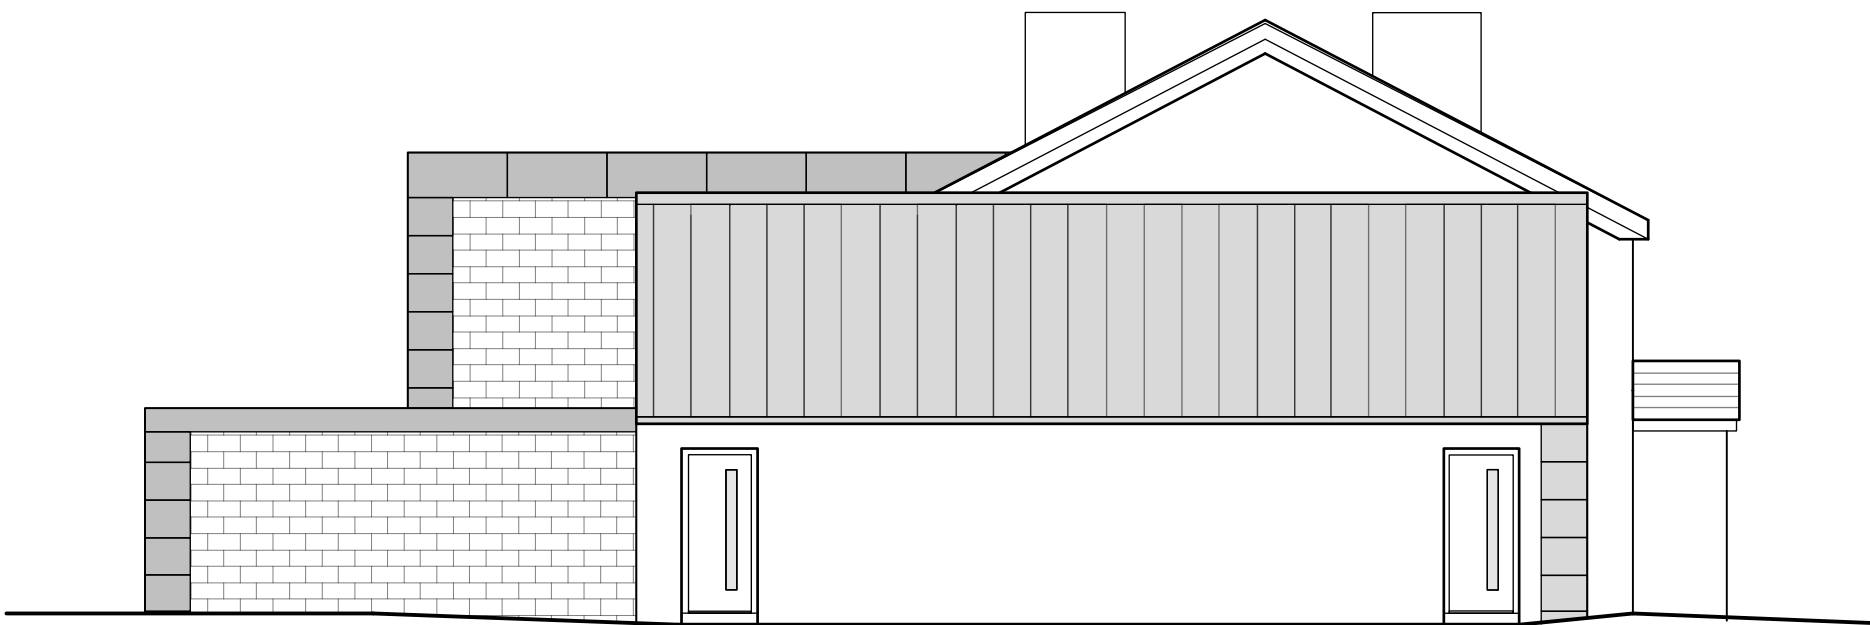  

Existing West Elevation
Scale 1:100

  

These drawings are intentionally the same as the existing elevations to demonstrate that there are no changes proposed to the property.

Revision
Project
The Bird at Birtle
Address
239 Bury And Rochdale Old Rd Heywood OL10 4BQ
Client
Prosperity Children's Services
Drawing
Proposed Elevations



www.storah.com	mail@storah.com	01706 813214	
Scale	Sheet Size	Date	Drawn
1:100	ISO A1		AB

Drawing Number Revision

25-057 - 302