


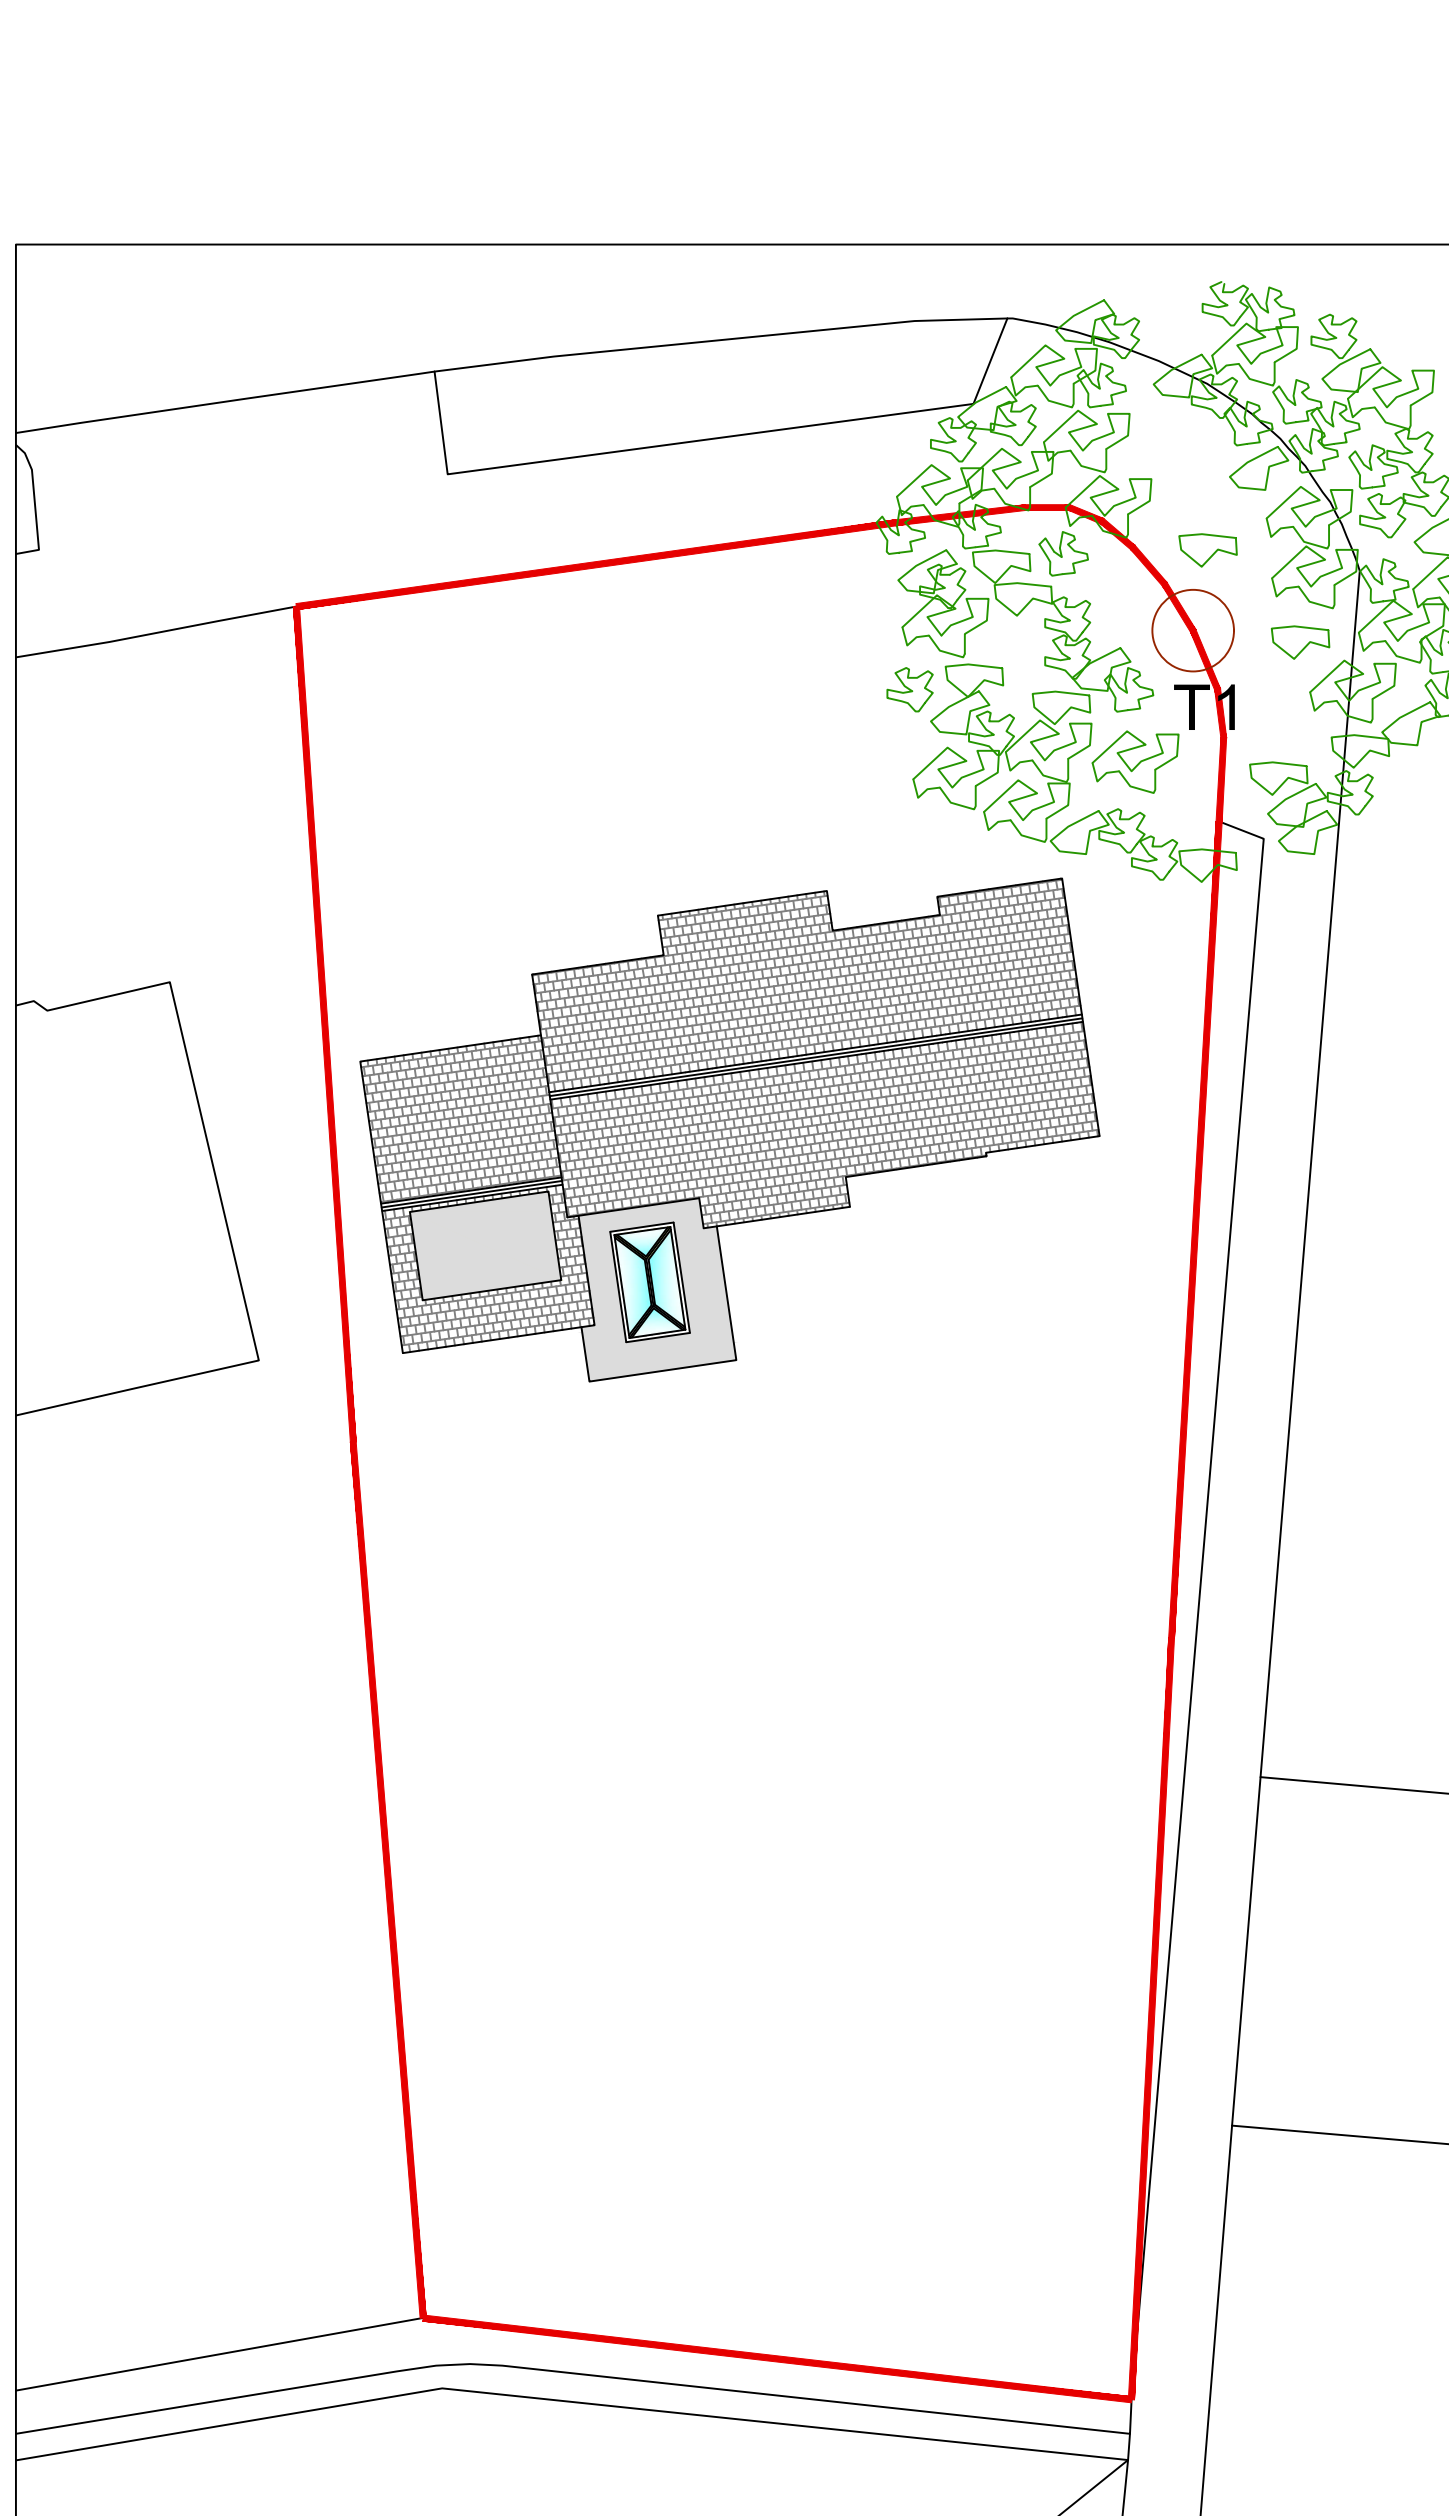
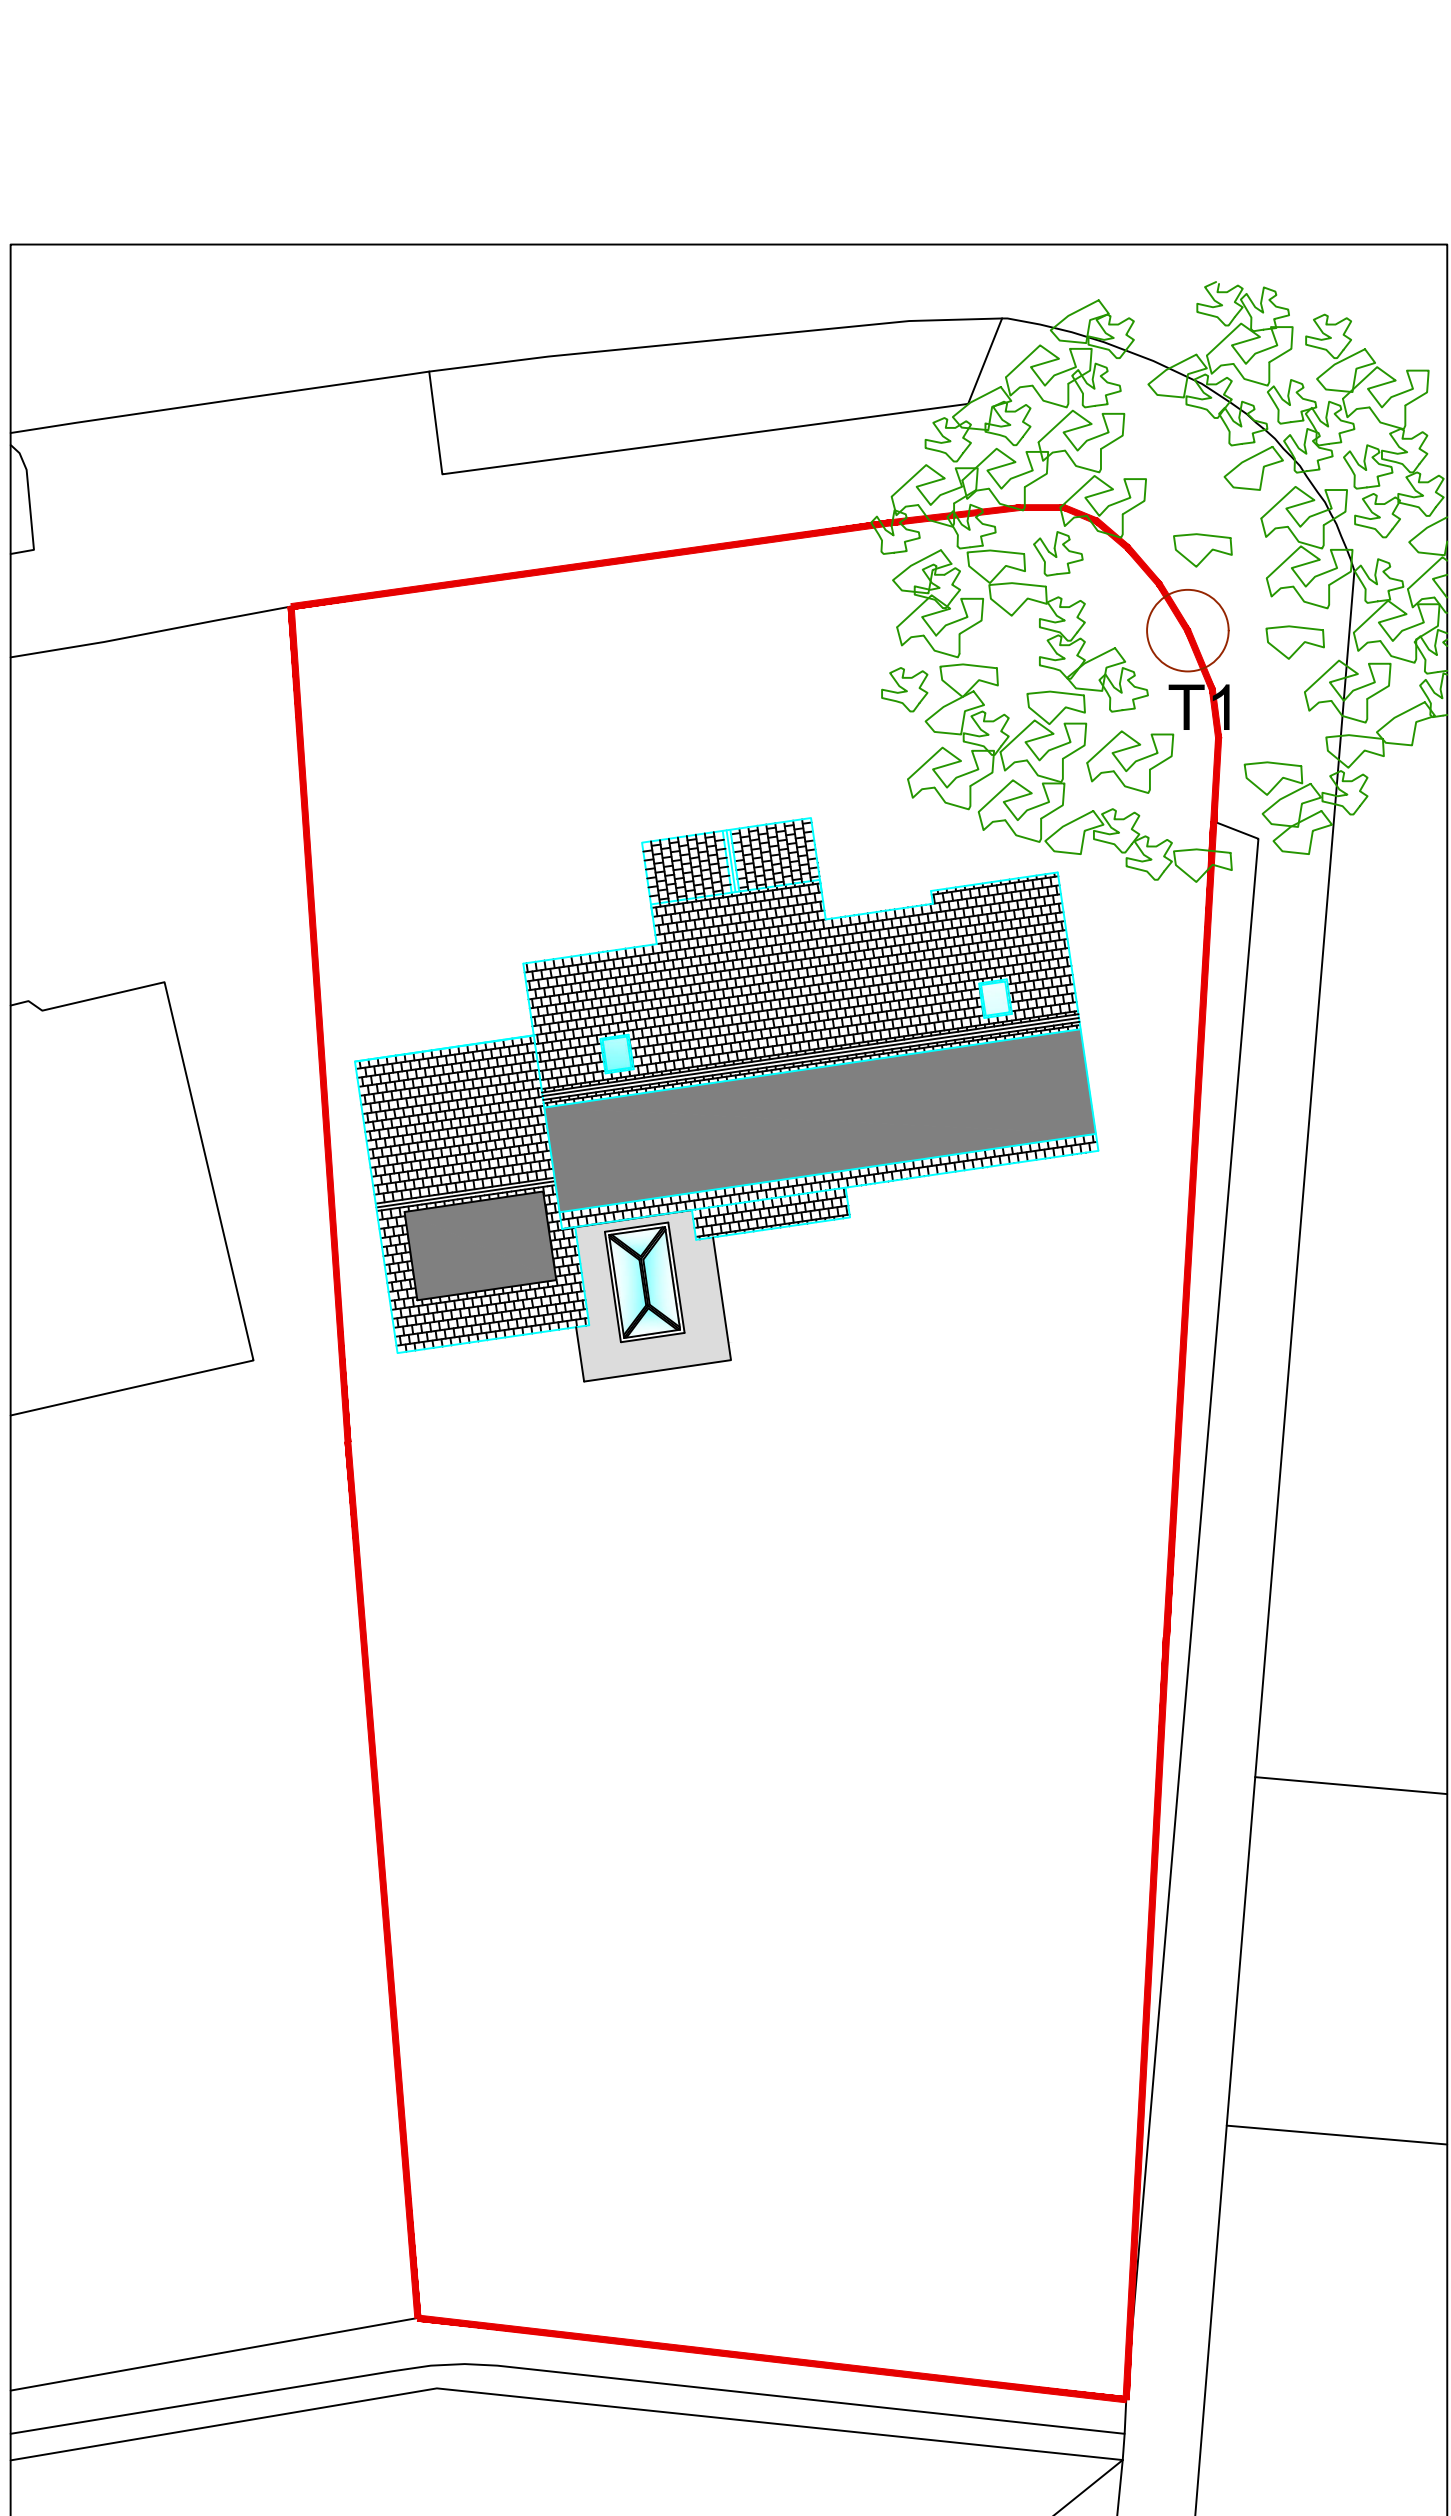


 


Existing Site Plan (1:200)

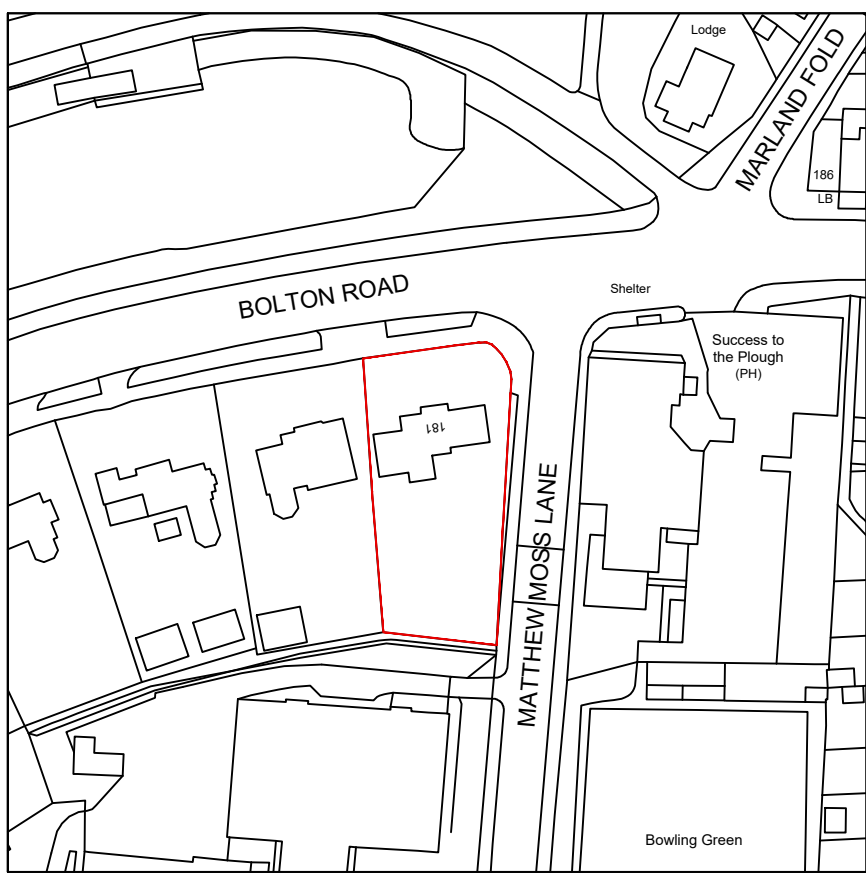

Proposed Site Plan (1:200)

 

Location Plan (1:1250)

 

GENERAL NOTES

1. All dimensions are in millimetres unless otherwise noted.
2. This drawing is not to be copied or disclosed by or forwarded on to any unauthorised persons without prior written consent of Gamble King and Noone Limited.
3. Do not scale from this drawing and is only to be used for Local Authority Approval purposes only.

Client		Naz Shahine	
Job		181 Bolton Road Olddale OL11 3LR	
Drg		Site and Location Plans	
Drawn	Date	Scale	
F.Cadell	Oct. 2025	As Shown	
Job No.	Drg No.		
C25.06.07	P07		
Gamble King and Noone Ltd			
Consulting Structural Engineers & Building Surveyors			
5 Queen Street Oldham OL1 1RD Tel: 0161 652 1183 Mobile: 07756 902 604 07725 145 369		