



AS PROPOSED

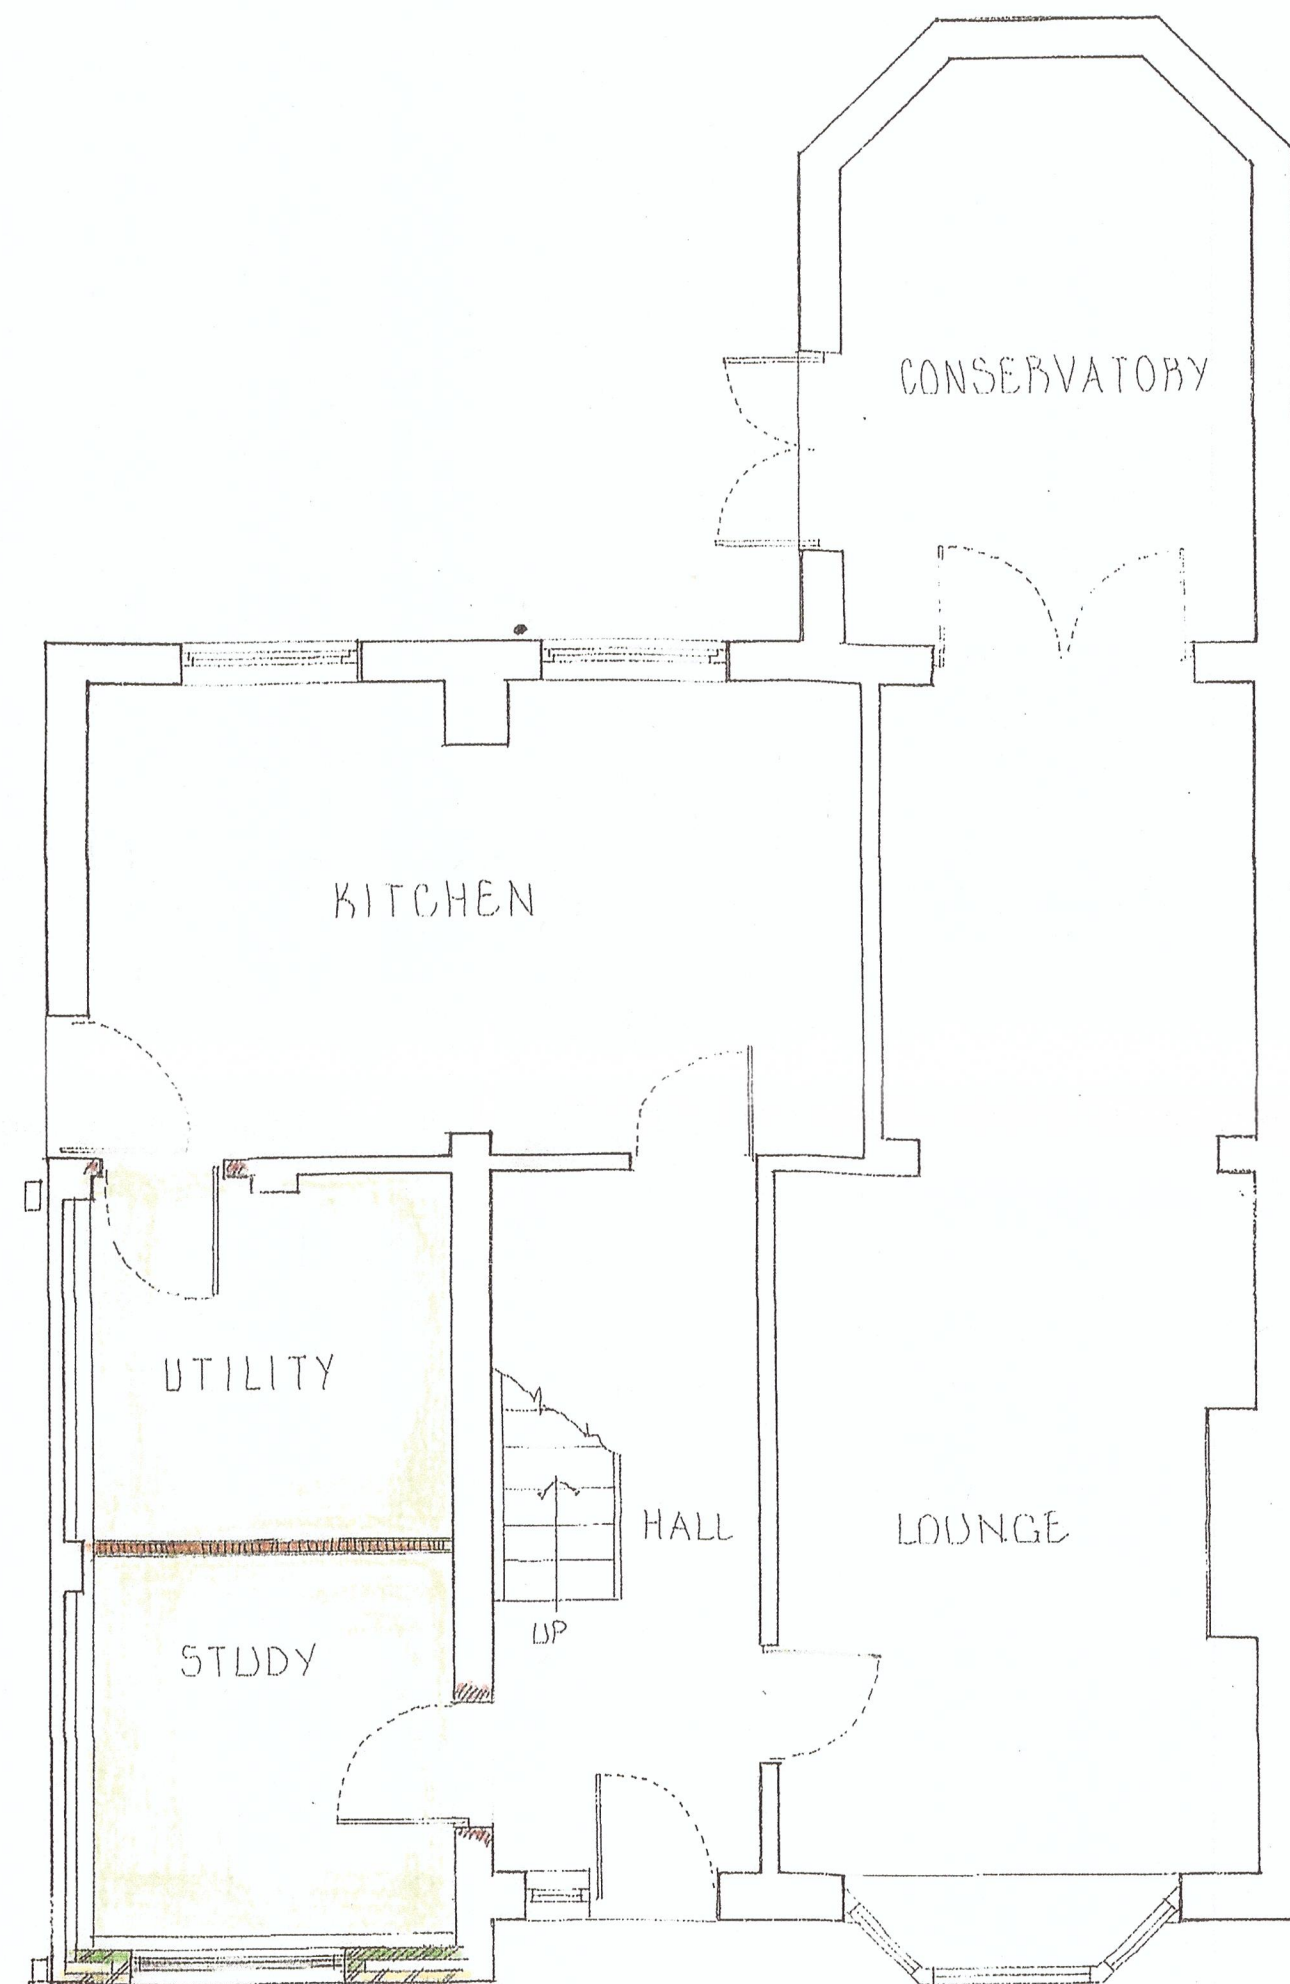

GROUND FLOOR PLAN.




FRONT ELEVATION

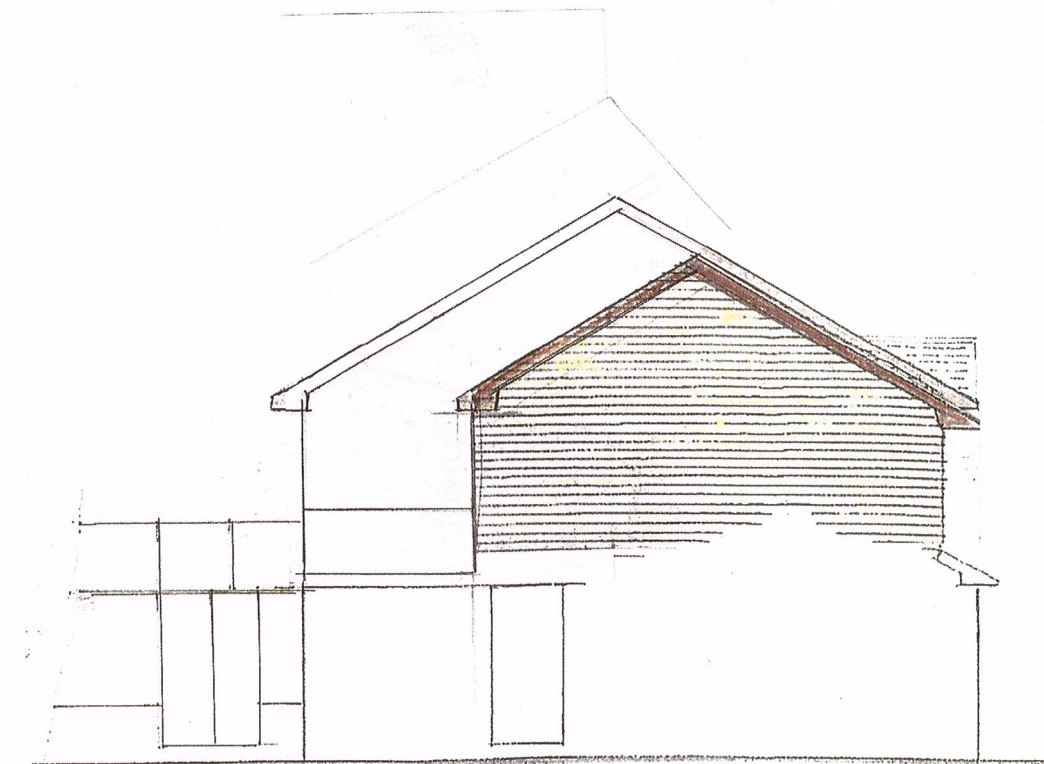


GABLE ELEVATION.



REAR ELEVATION

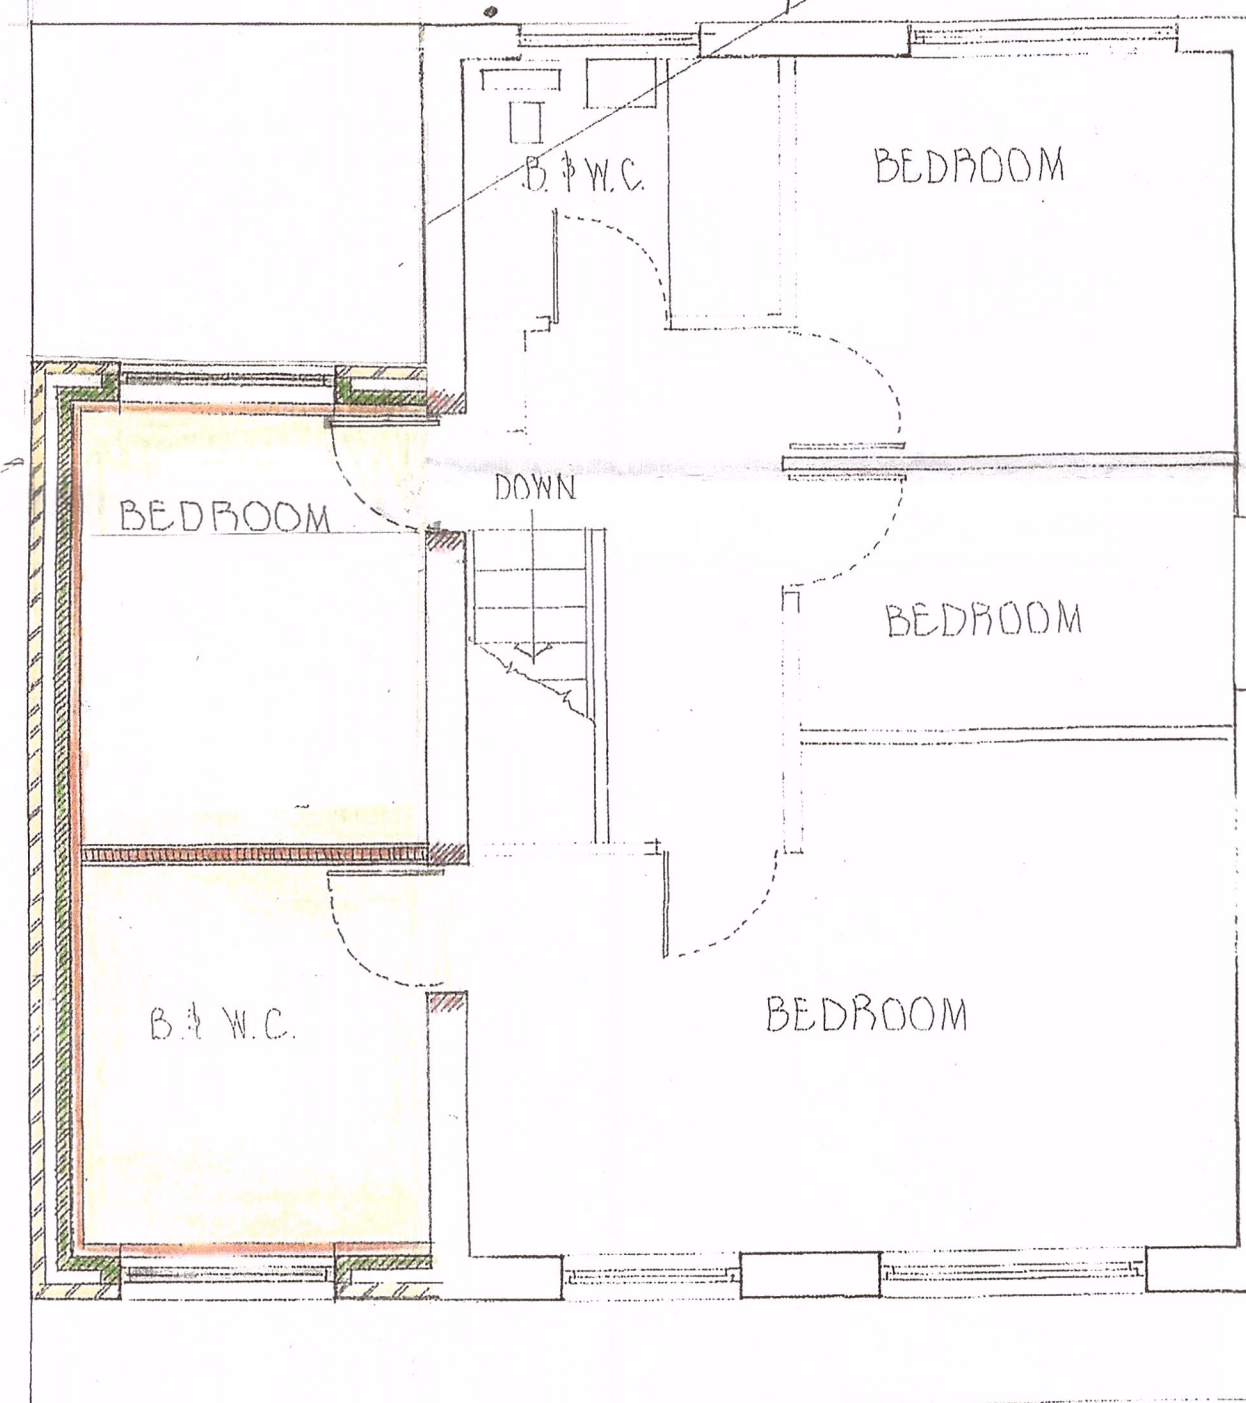

FIRST FLOOR PLAN

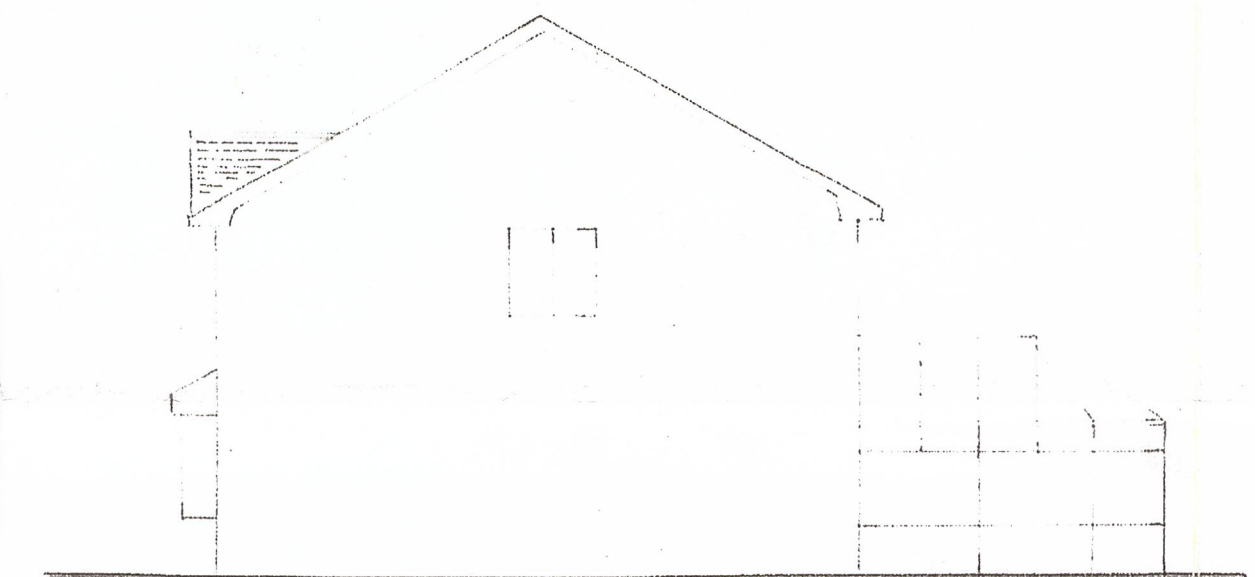

GABLE ELEVATION

CLIENT JAKE & LEAH CHAPMAN

PROJECT EXTENSION & ALTERATIONS

LOCATION 21, CRICKET VIEW
MILNROW OL16 4JB

S. INGRAM & ASSOCIATES
Building Surveyors & Design Consultants

CIVIC TRUST AWARD 2002 - COMMENDATION FOR GOOD DESIGN

DESIGN STUDIO
HEIGHTS LANE
HEIGHTS DELPH
OLDHAM OL3 5TU

Telephone: 0145 787 6500
Mobile: 07708910347

SCALES: 1:50 & 1:100

DRAWN BY: S. INGRAM

DATE: MARCH 2025 REV: OCT 2025

DRAWING No. 16 'B'

APPOINTED CONTRACTOR TO PRODUCE METHOD STATEMENT AND HEALTH & SAFETY PLAN FOR APPROVAL BY APPLICANT'S HEALTH & SAFETY ADVISOR TO ENSURE COMPLIANCE WITH C.D.M. REGULATIONS PRIOR TO COMMENCING ANY WORK.

CONTRACTOR TO CHECK ALL DIMENSIONS ON SITE PRIOR TO COMMENCING WORK ANY DISCREPANCIES TO BE DISCUSSED WITH STEVE INGRAM.