




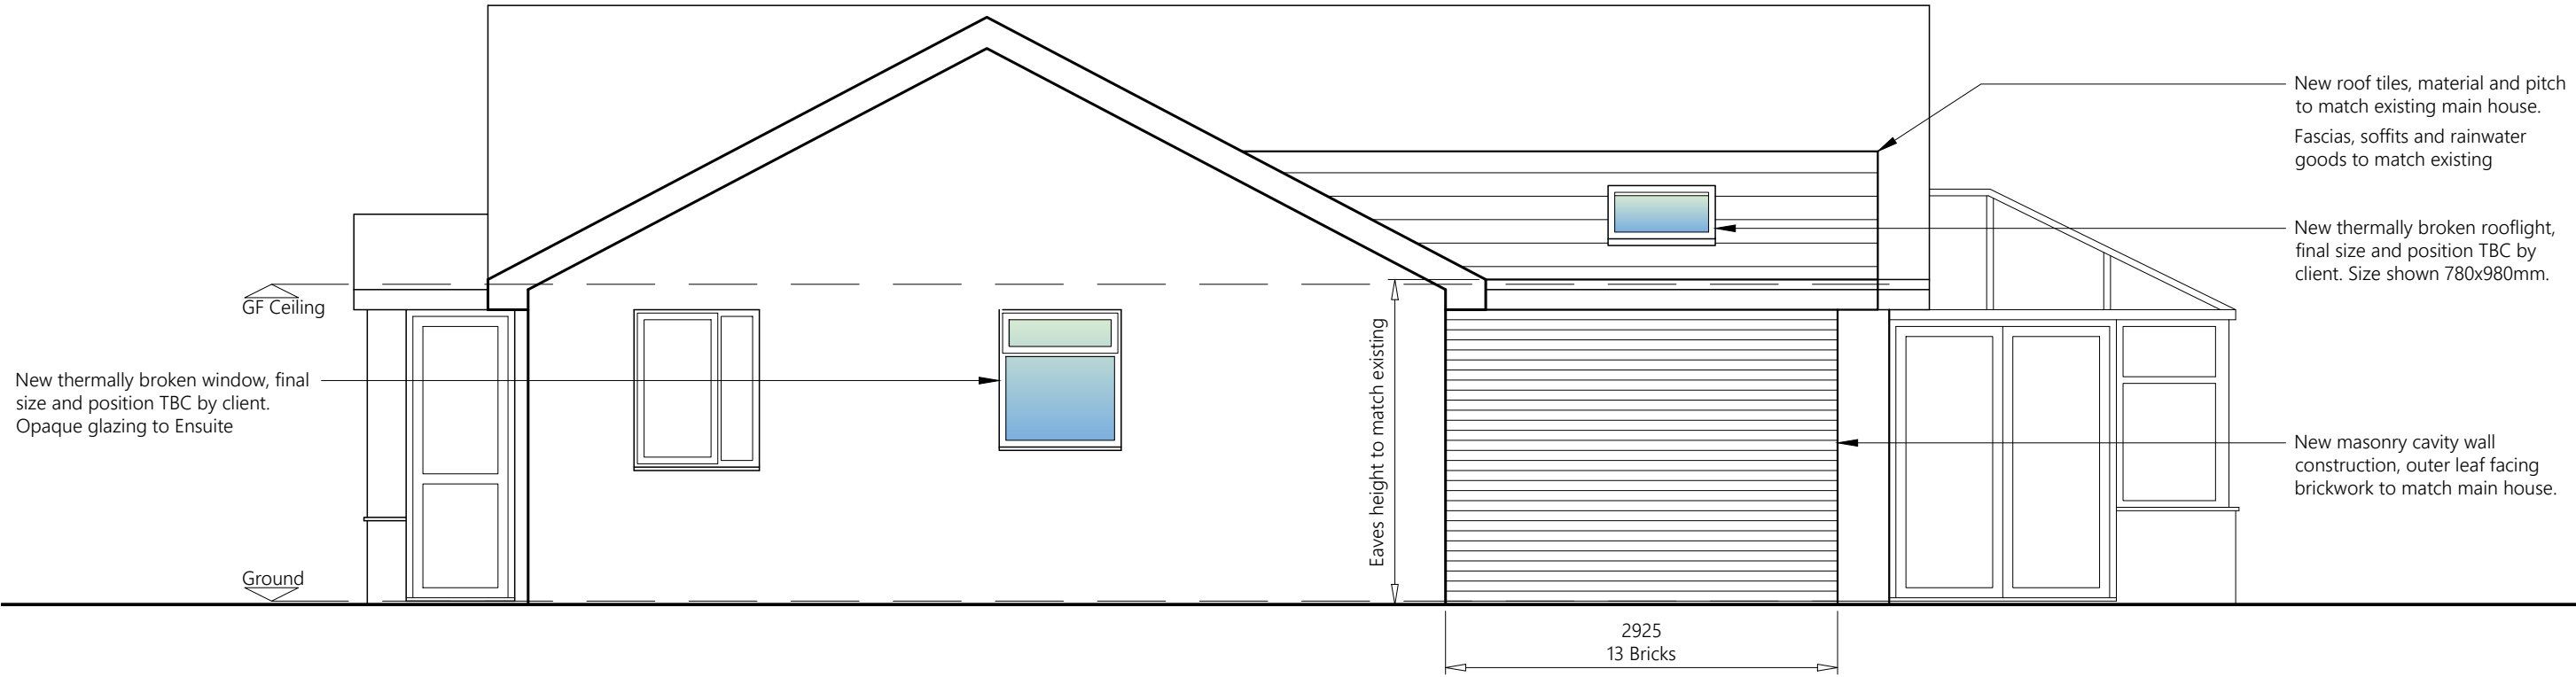


PROPOSED FRONT ELEVATION

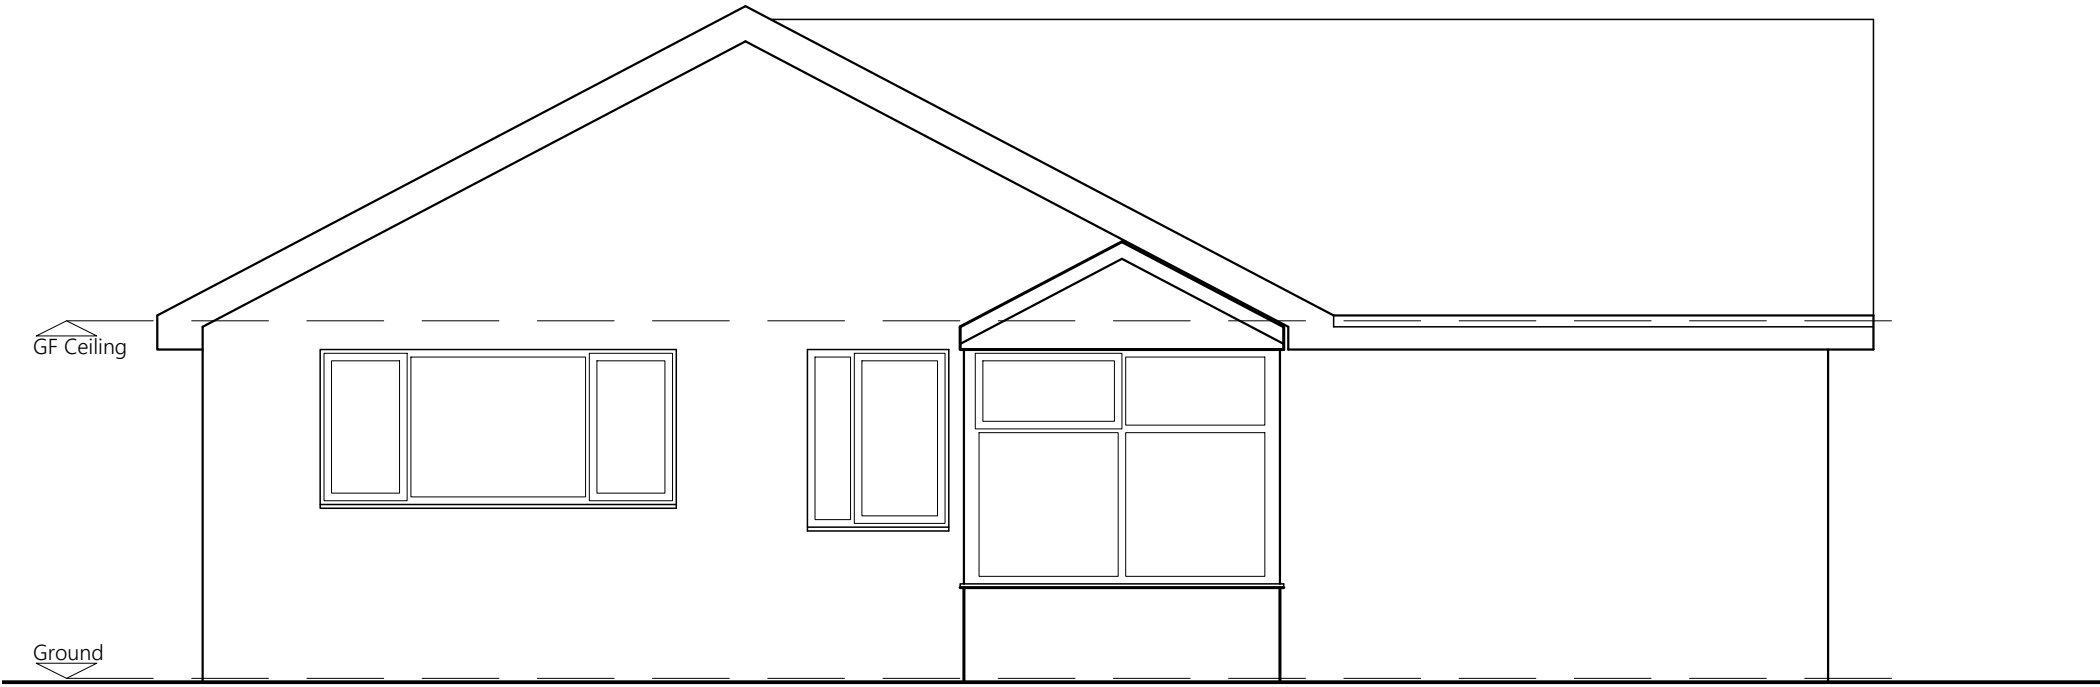

PROPOSED SIDE ELEVATION
NO CHANGE

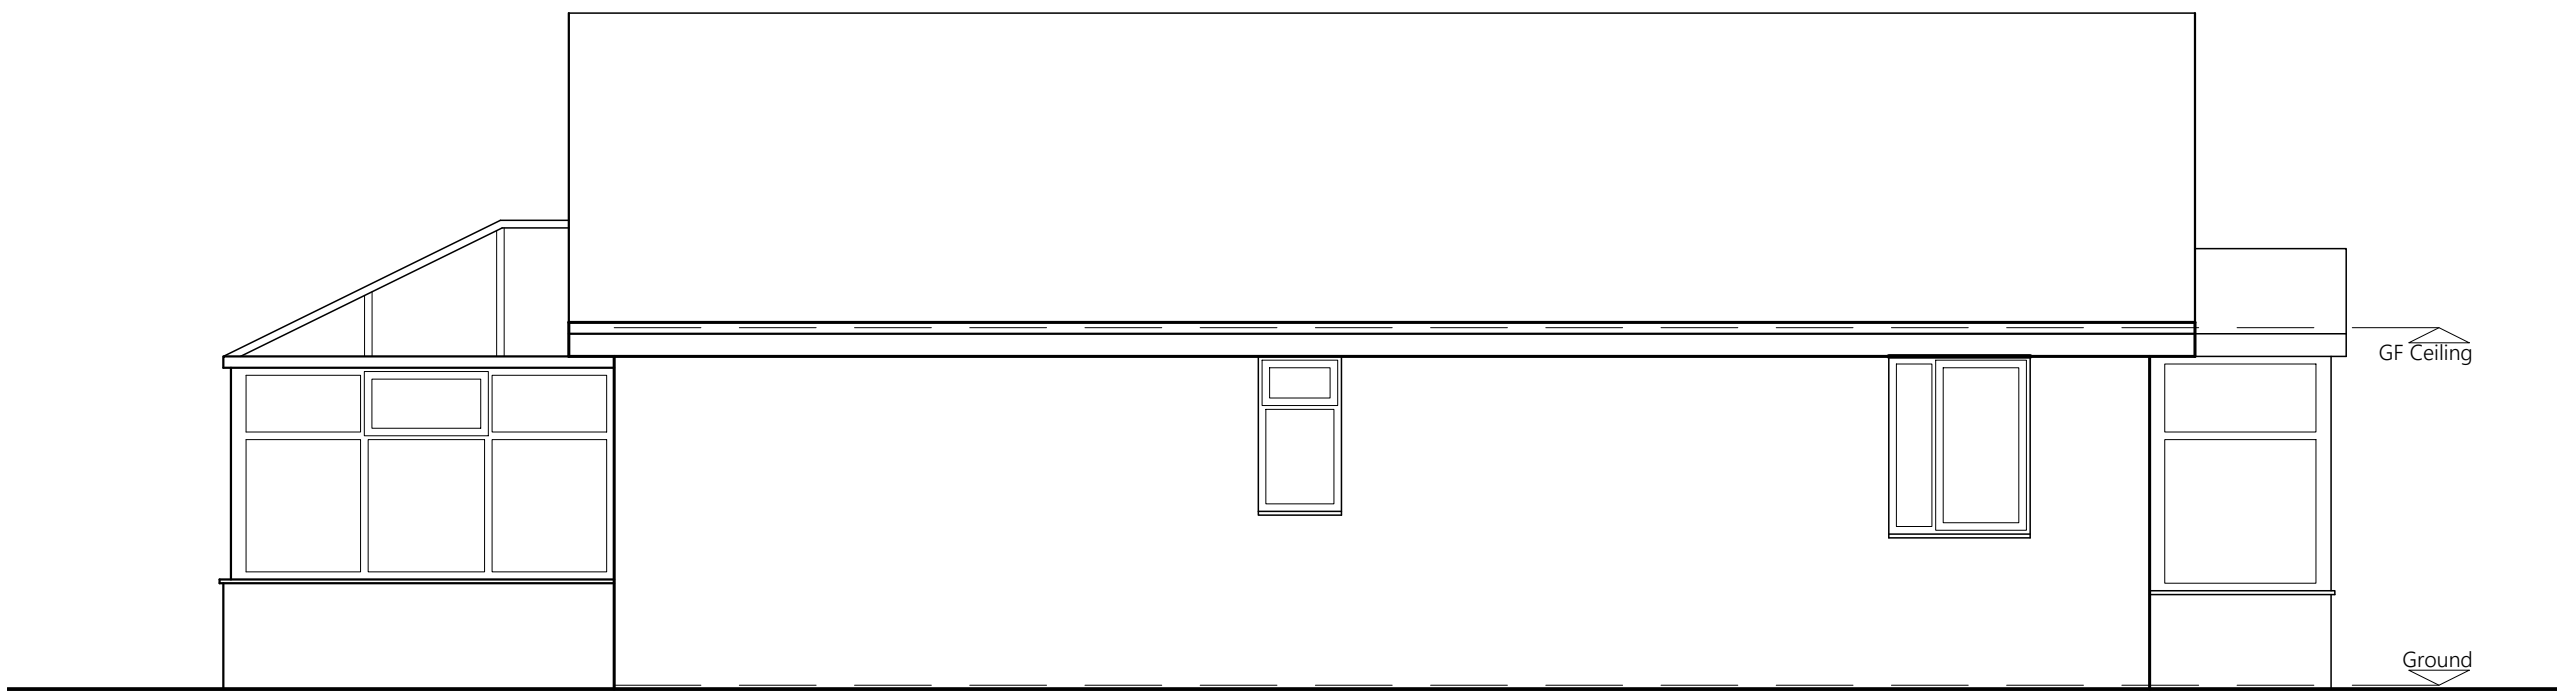

PROPOSED REAR ELEVATION
NO CHANGE

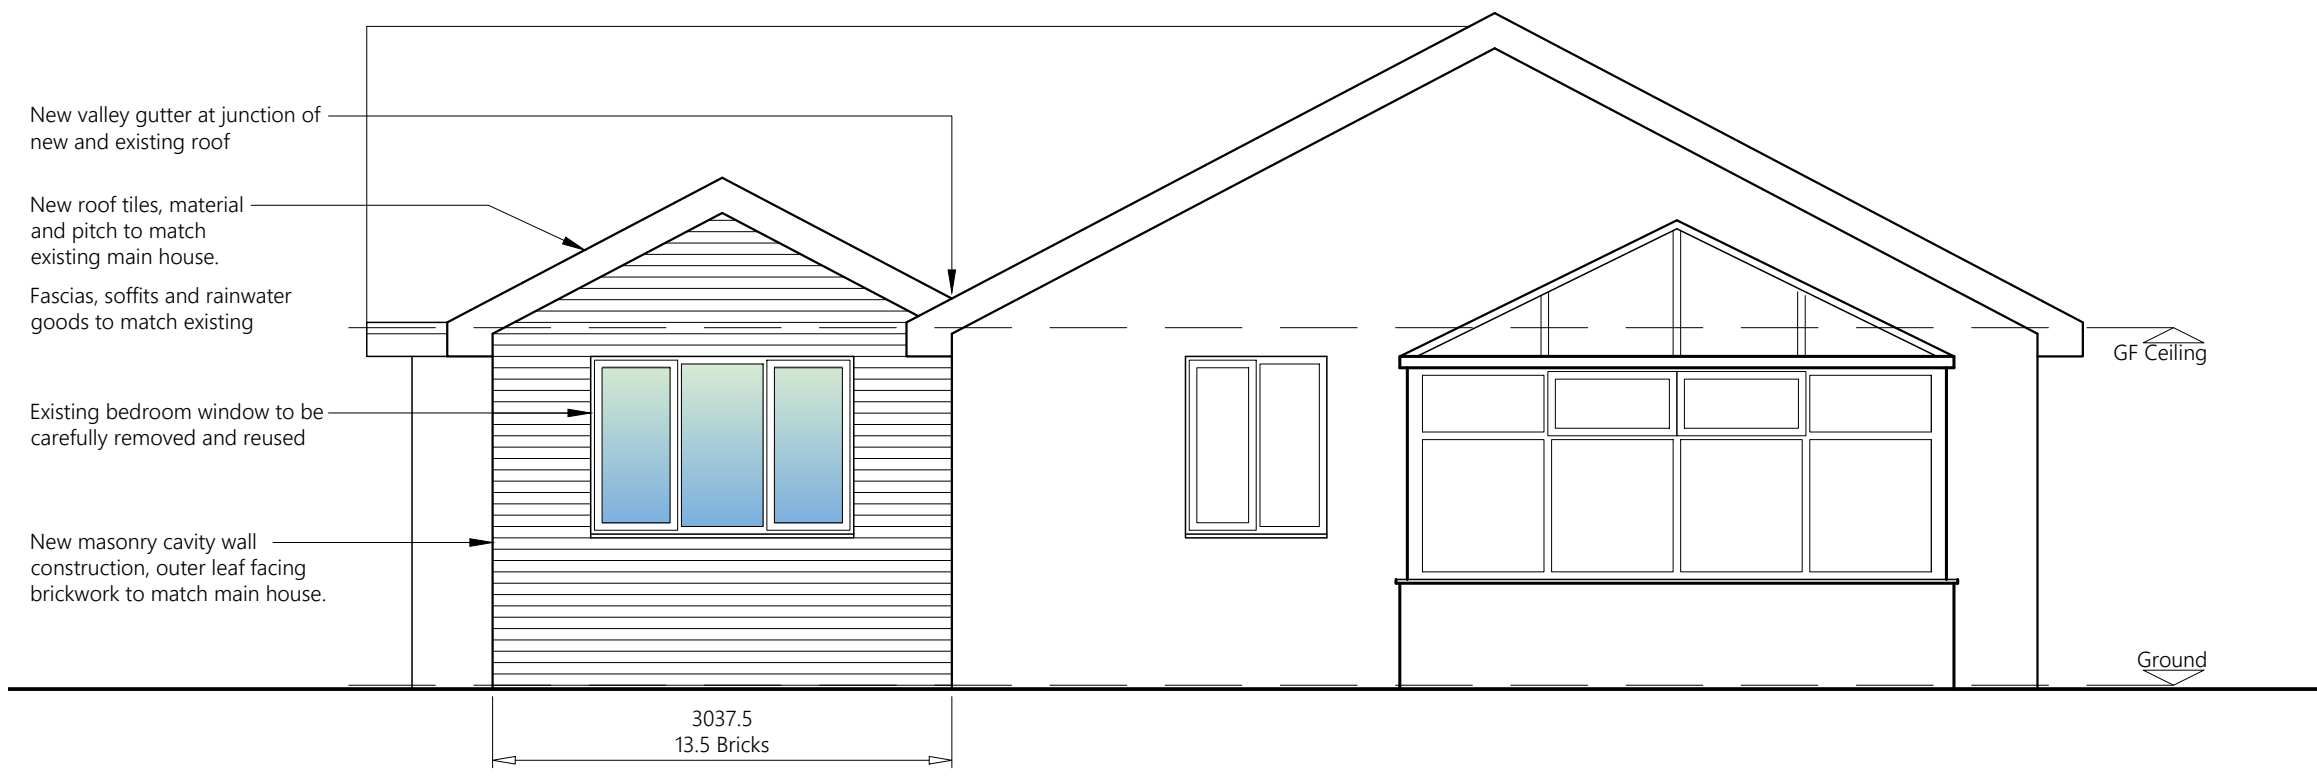

PROPOSED SIDE ELEVATION



PROJECT	23 North Parade Newhey OL16 3RD		
CLIENT	A Nichols		
STATUS	Information		
DRAWING	Proposed Elevations		
DWG No.	2566-05	REV	
SCALE	1:50@A1	DATE	Nov '25



website: www.agbcad.co.uk
email: info@agbcad.co.uk
telephone: 07912 090 125