



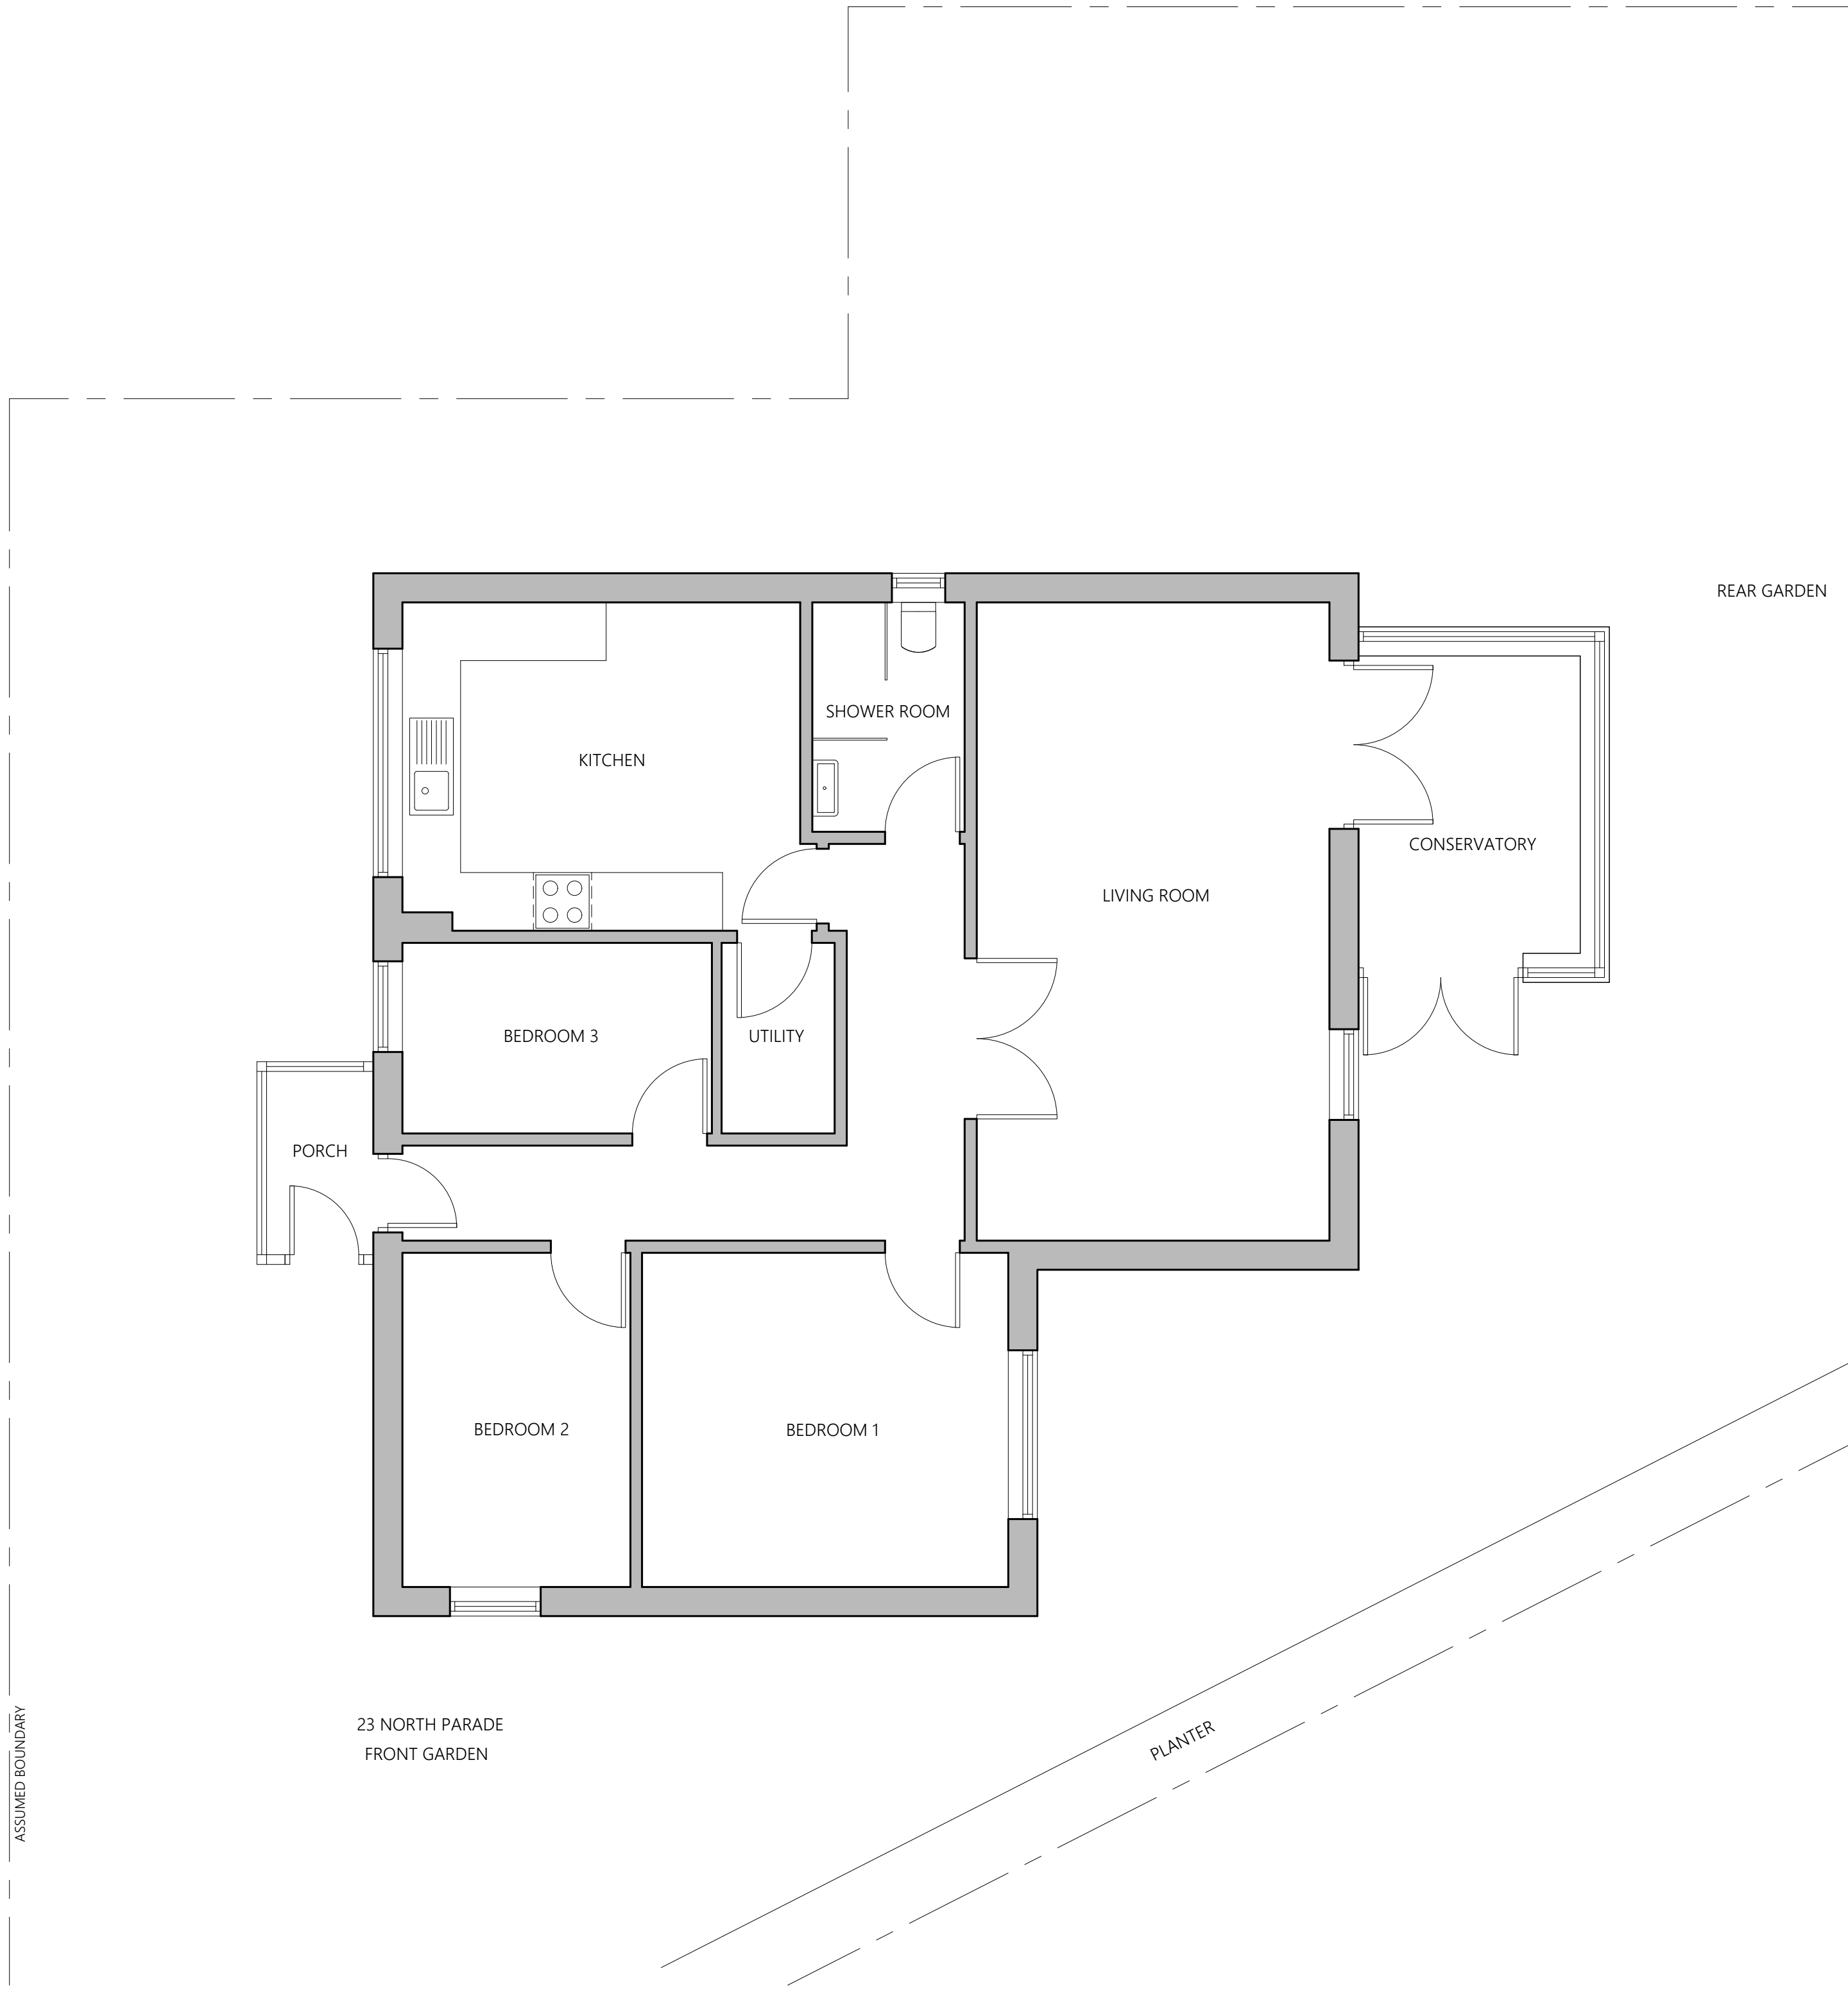

EXISTING GROUND FLOOR PLAN

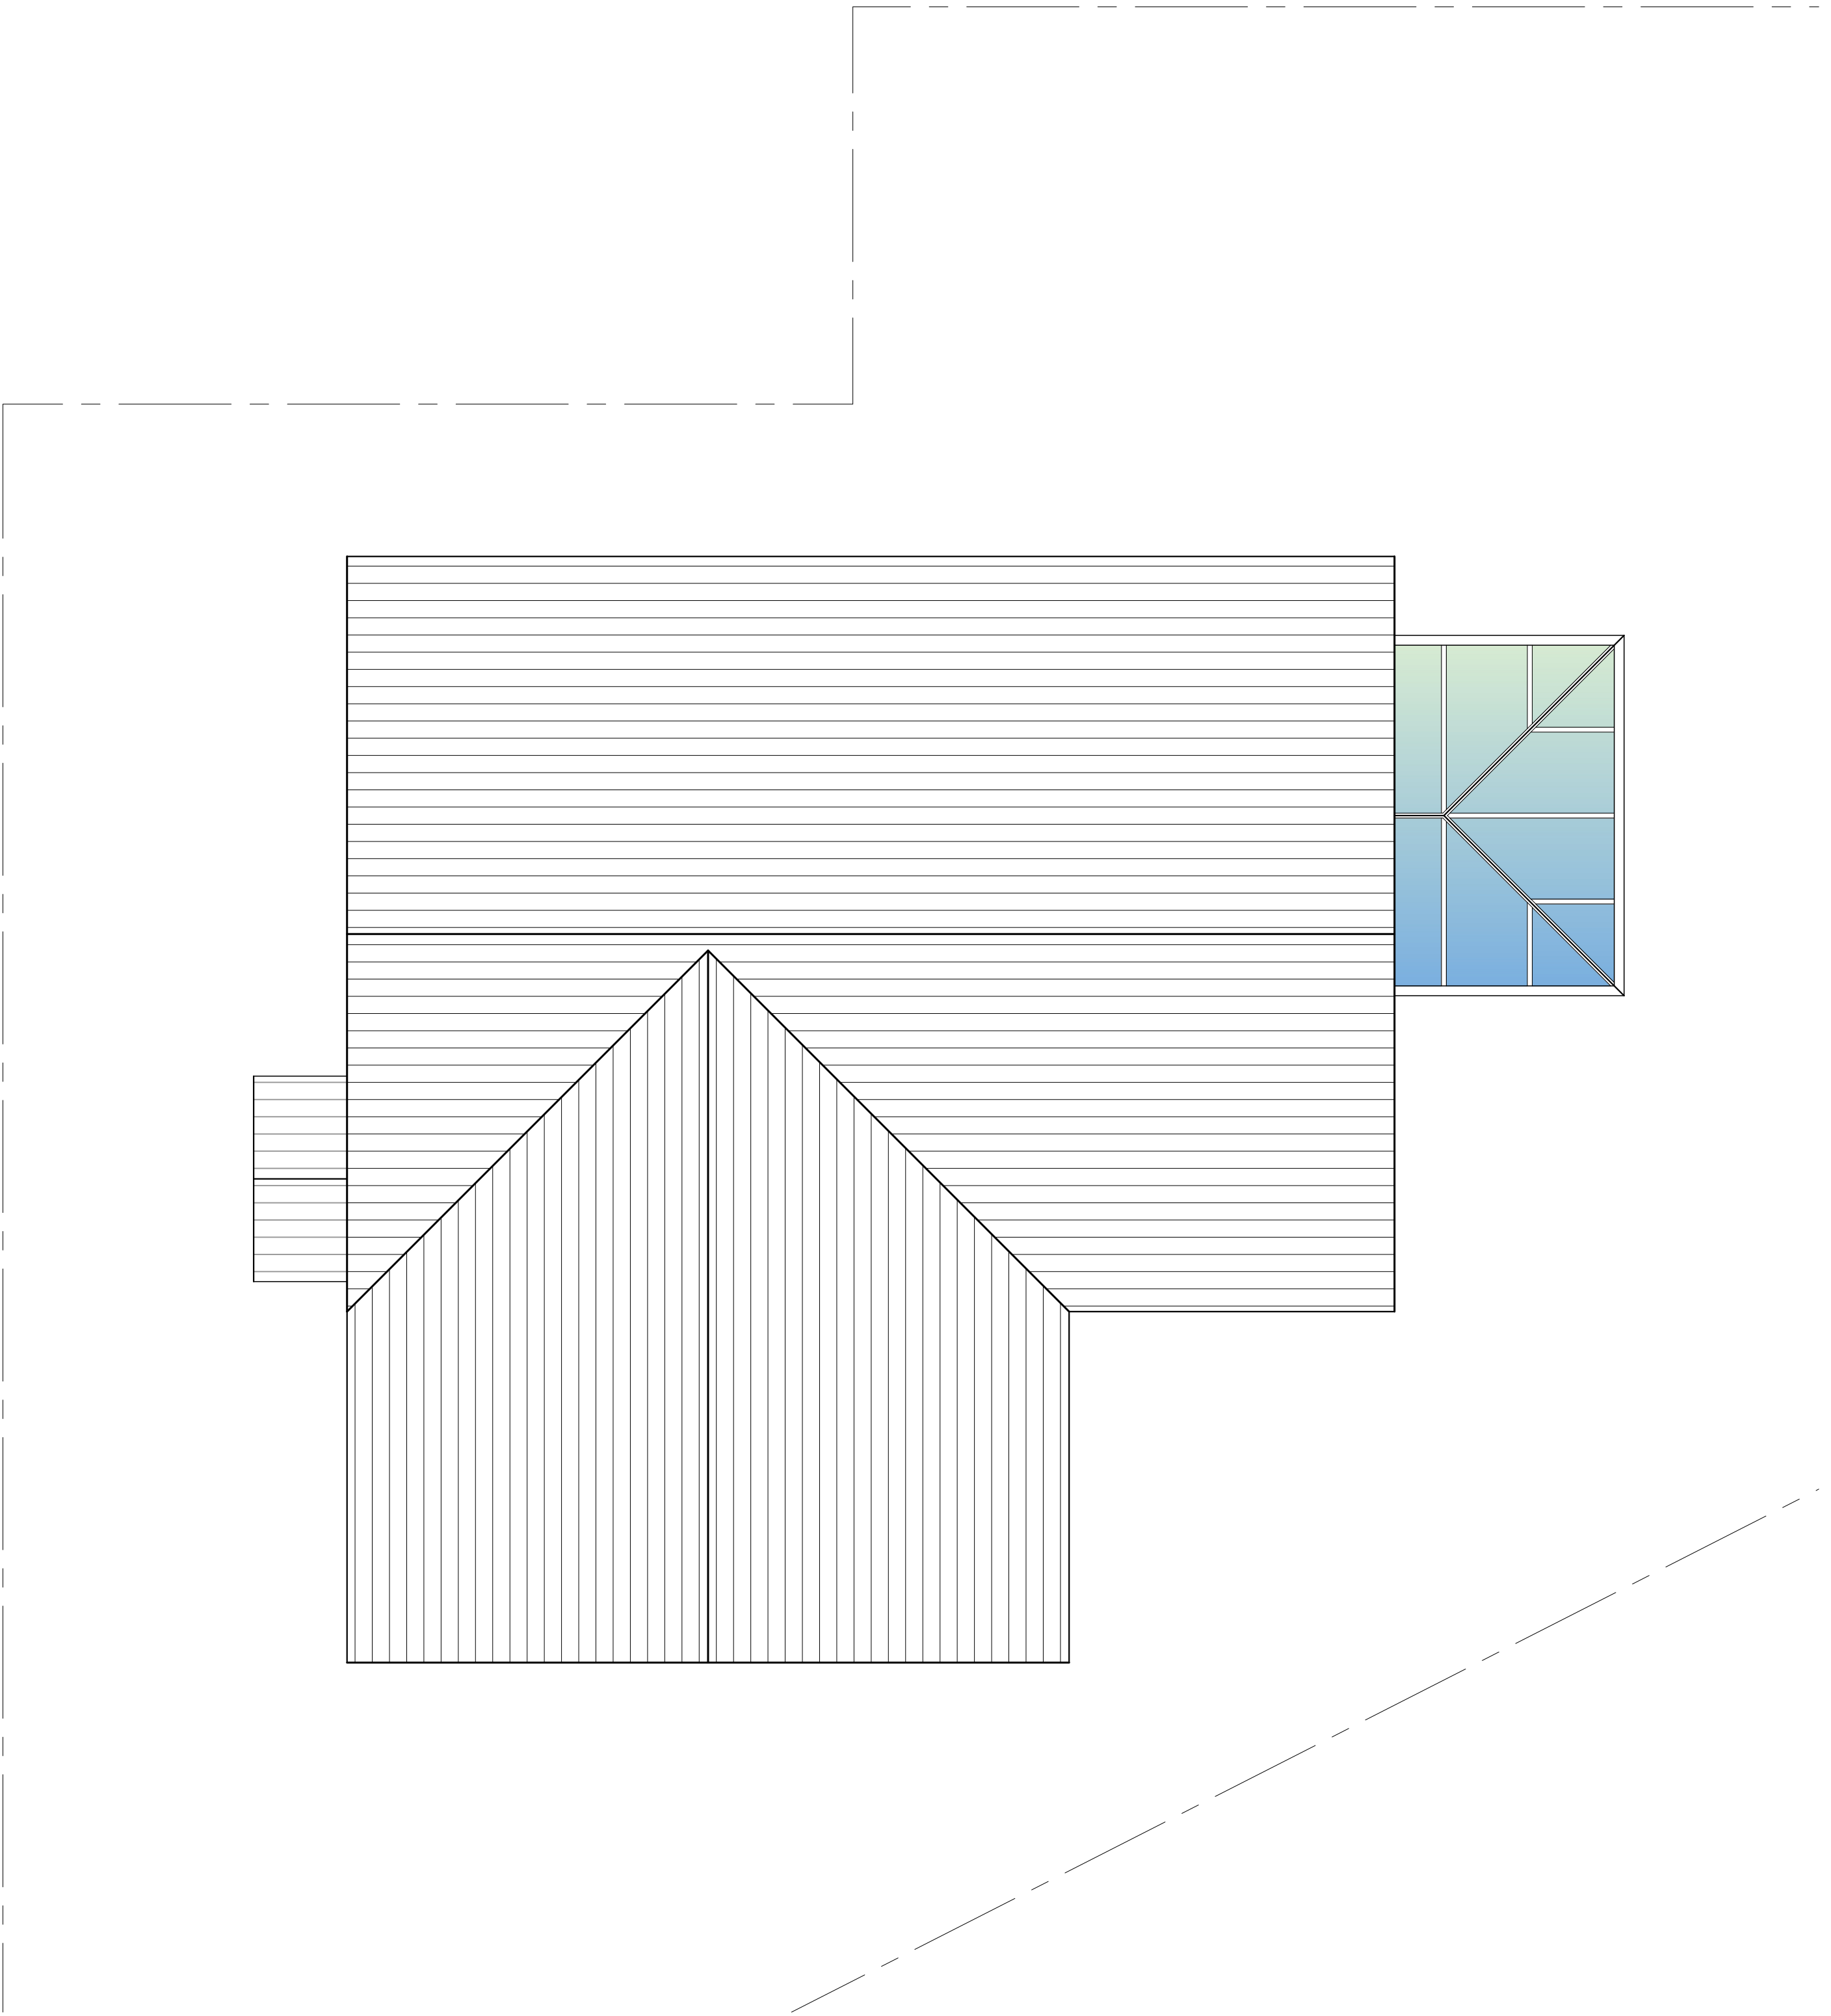

EXISTING ROOF PLAN



|         |                                       |      |         |
|---------|---------------------------------------|------|---------|
| PROJECT | 23 North Parade<br>Newhey<br>OL16 3RD |      |         |
| CLIENT  | A Nichols                             |      |         |
| STATUS  | Information                           |      |         |
| DRAWING | Existing Plans                        |      |         |
| DWG No. | 2566-02                               | REV  |         |
| SCALE   | 1:50@A1                               | DATE | Nov '25 |



website: [www.agbcad.co.uk](http://www.agbcad.co.uk)  
email: [info@agbcad.co.uk](mailto:info@agbcad.co.uk)  
telephone: 07912 090 125