


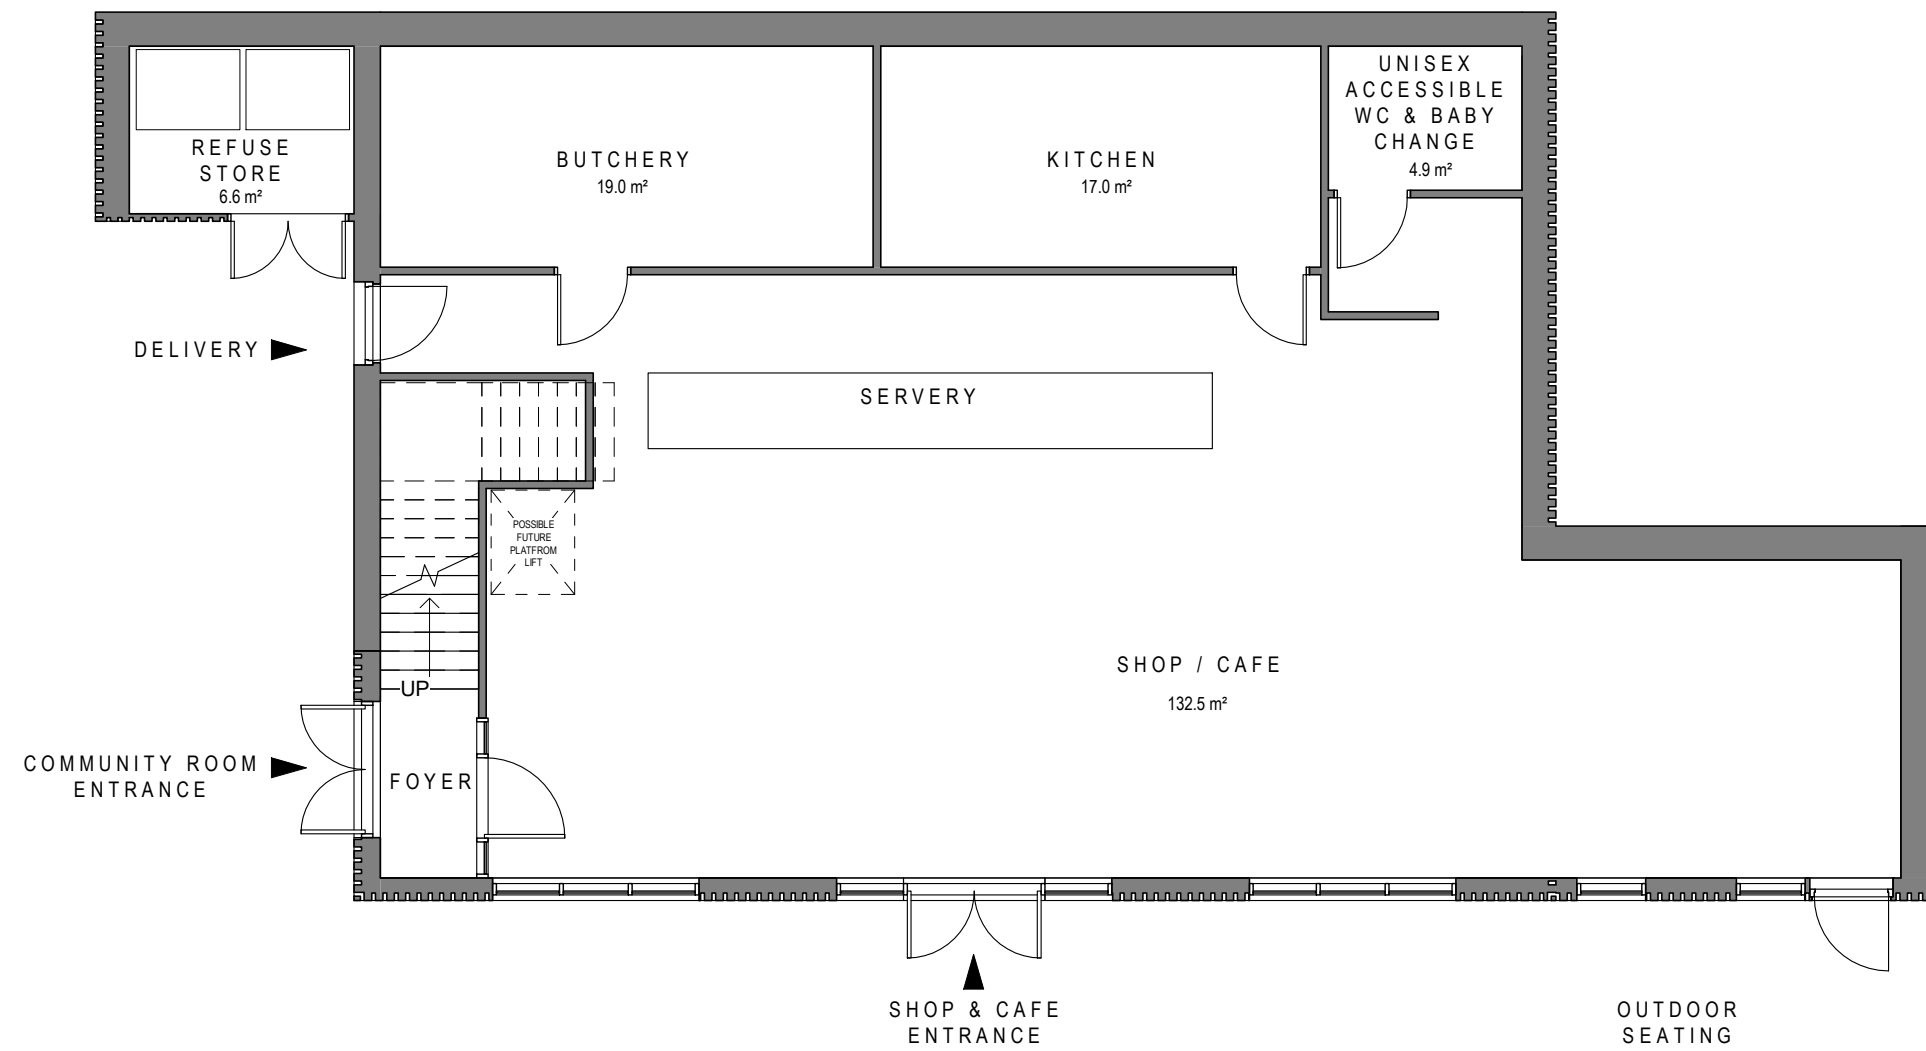


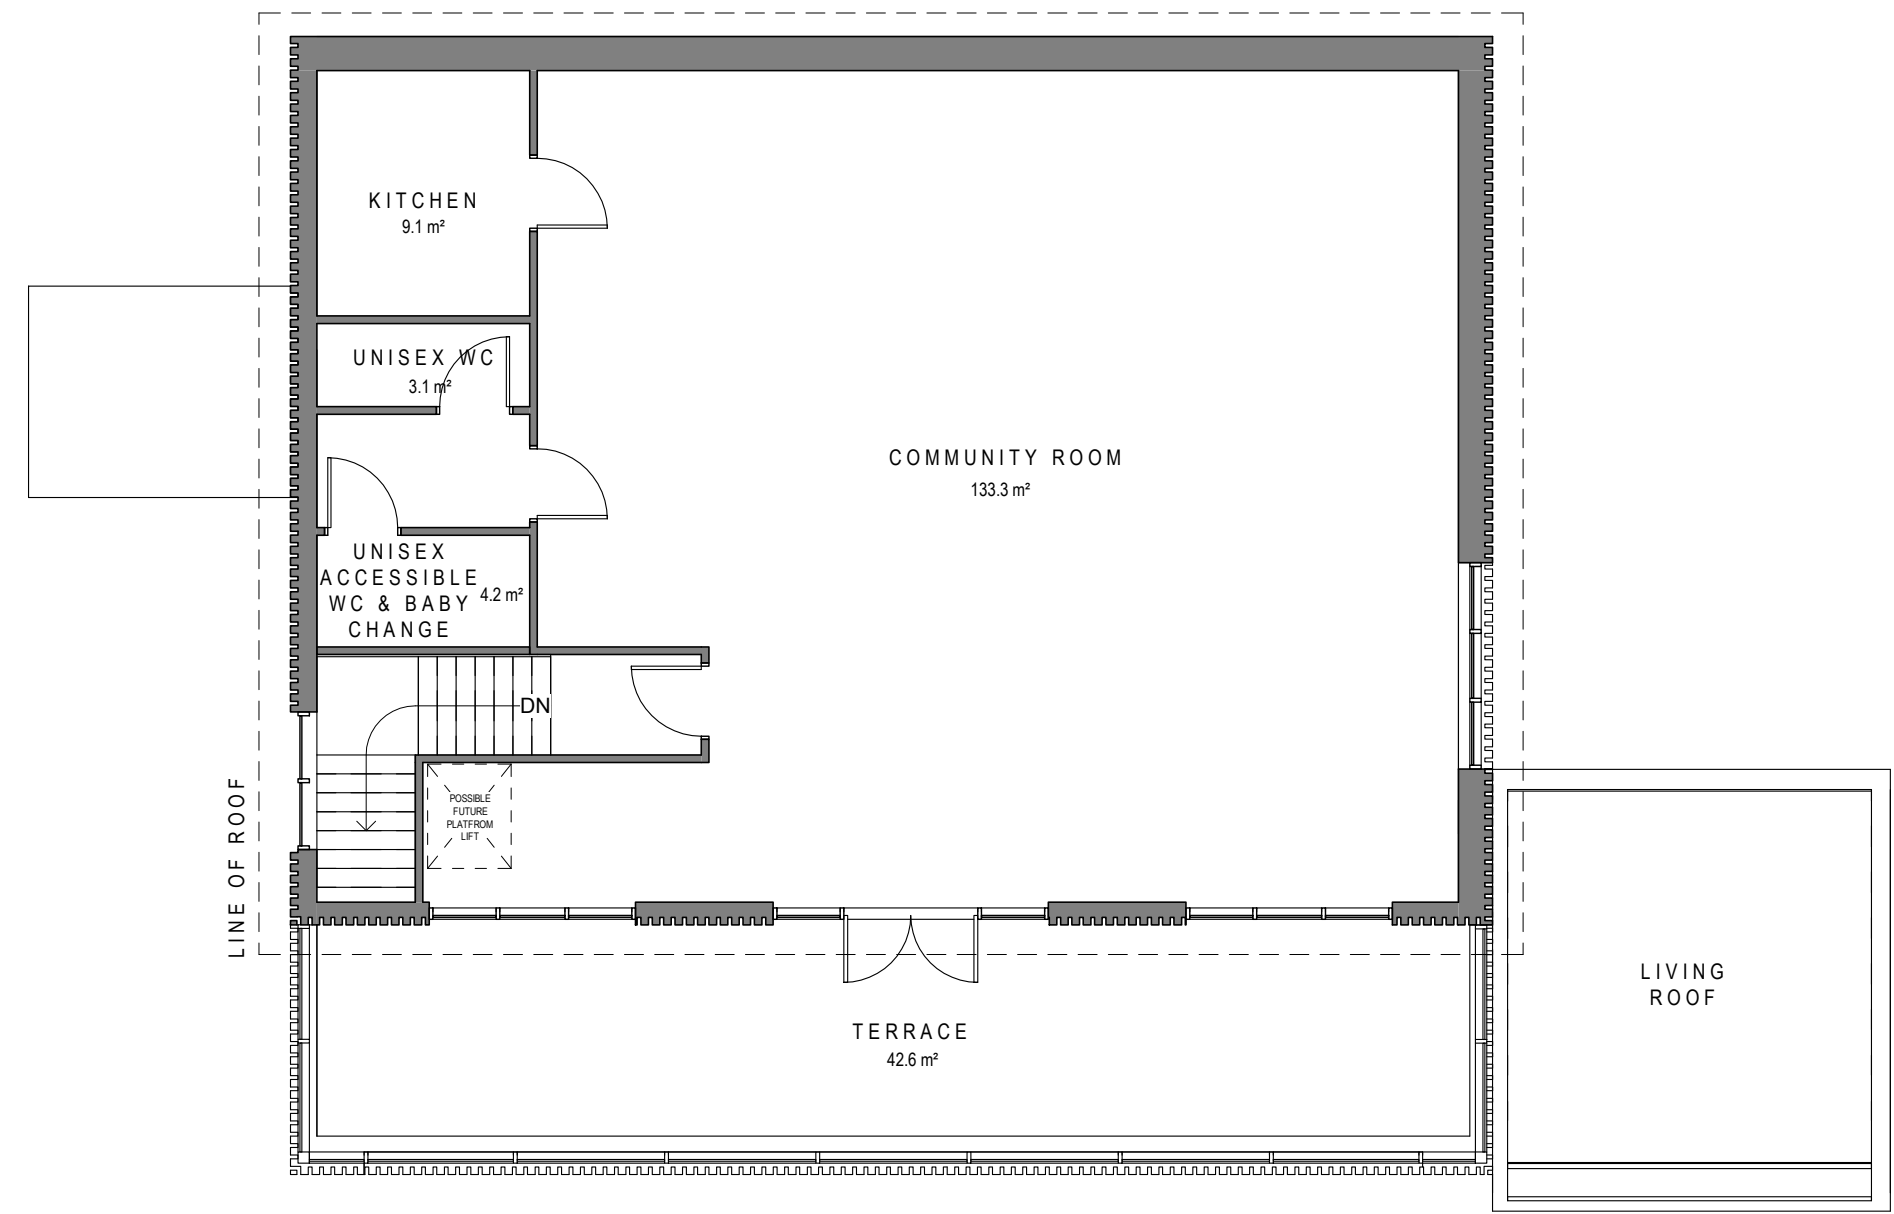

1 00 - GROUND FLOOR
1 : 100

 

2 01 - FIRST FLOOR
1 : 100

 

The copyright of this drawing is vested with Corstorphine & Wright Ltd and must not be copied or reproduced without the consent of the company.

Gross External Areas Schedule		
Level	Name	Area
Working - 00 - Ground Floor	Ground Floor	221 m²
Working - 01 - First Floor	First Floor	187 m²
Grand total		408 m²

01	PLANNING ISSUE	19.07.2022	JS	RE
00	FIRST ISSUE	23.05.2022	FG	RE
Rev.	Description	Date	Draw.	Chk.

Gross Internal Area Schedule		
Level	Name	Area
Working - 00 - Ground Floor	SHOP / CAFE	132 m²
Working - 00 - Ground Floor	KITCHEN	17 m²
Working - 00 - Ground Floor	ACCESSIBLE WC	5 m²
Working - 00 - Ground Floor	BUTCHERY	19 m²
Working - 00 - Ground Floor	REFUSE STORE	7 m²
Working - 00 - Ground Floor	FOYER	3 m²
		183 m²

Gross Internal Area Schedule		
Level	Name	Area
Working - 01 - First Floor	COMMUNITY	133 m²
Working - 01 - First Floor	KITCHEN	9 m²
Working - 01 - First Floor	UNISEX WC	3 m²
Working - 01 - First Floor	WC LOBBY	4 m²
Working - 01 - First Floor	ACCESSIBLE WC	4 m²
Grand total		154 m²
		337 m²

Client:
Bank Top Farm

Project:
Bank Top Farm, Littleborough

Drawing Title:
Proposed Floor Plans

Drawing Status:
PLANNING

Corstorphine & Wright

Manchester Studio
The Stables, Paradise Wharf, Ducie Street, Manchester, M1 2JN
0161 272 8100

corstorphine-wright.com

Drawing No. 21358-2001		Revision P-01	
Drawn FG	Checked RE	Paper Size A1	Scale 1 : 100

Date
06/05/22