



Ownership boundaries and title overlay drawings are produced using all reasonable endeavour and AGBCAD Services cannot be held responsible for any discrepancy of accuracy or scale of drawings supplied to them

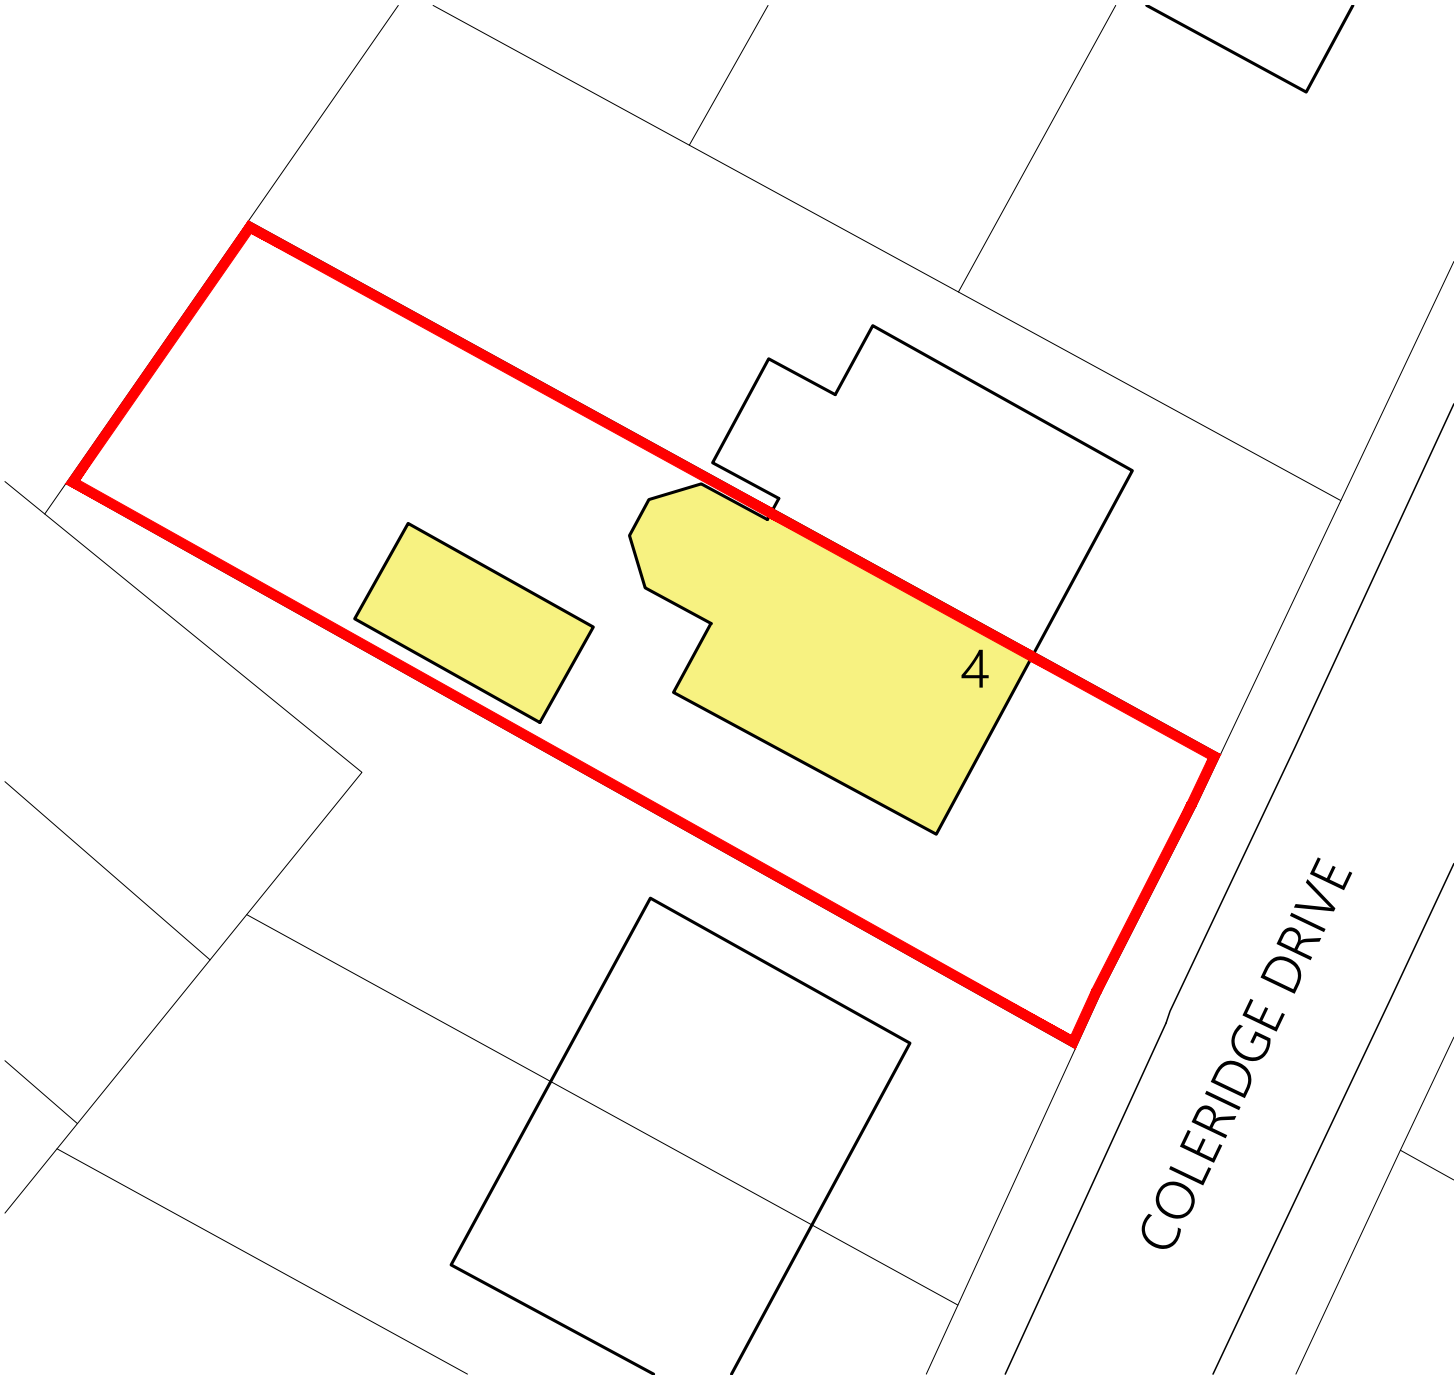


EXISTING BLOCK/SITE PLAN

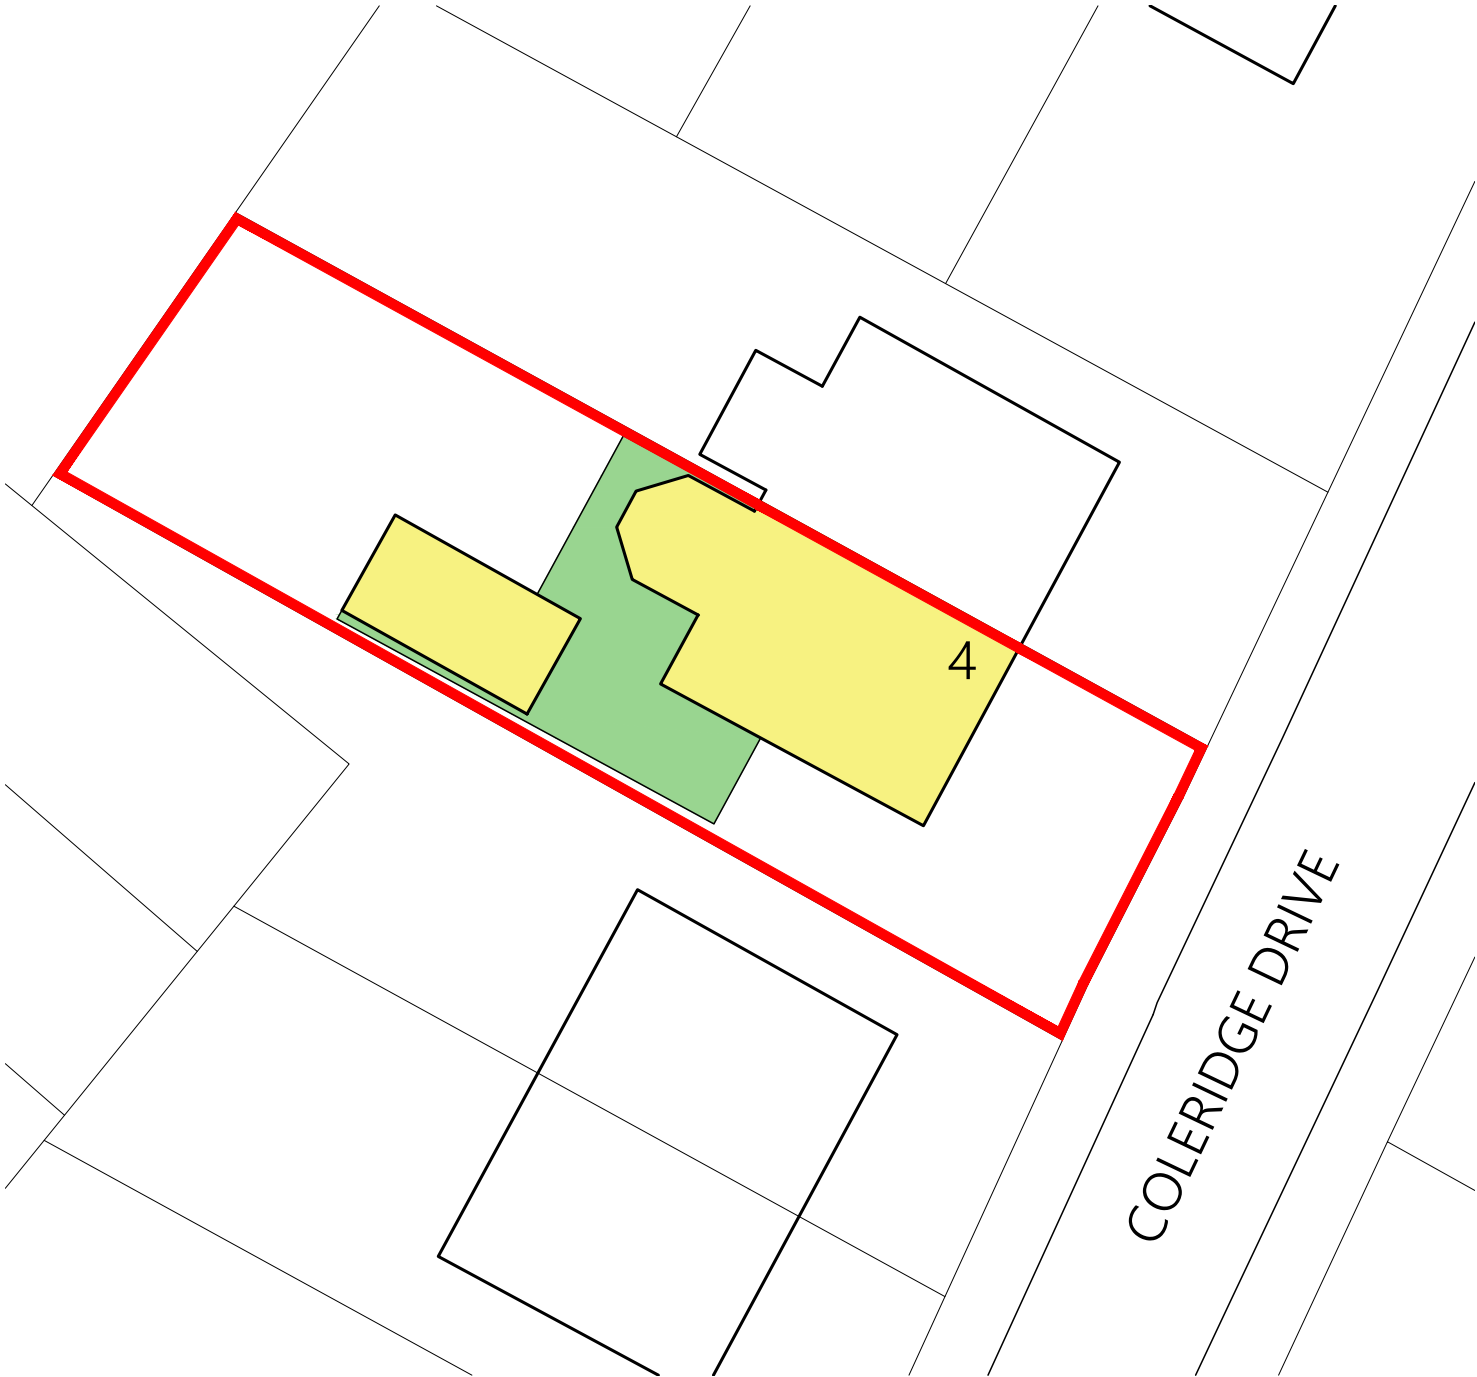

PROPOSED BLOCK/SITE PLAN

- KEY
-  EXTENT OF EXISTING PROPERTY
 -  EXTENT OF PROPOSED EXTENSION
 -  SITE BOUNDARY

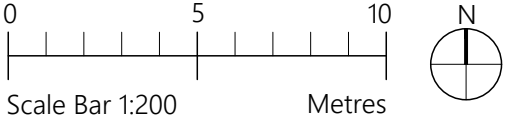

PROJECT	4 Coleridge Drive Smithy Bridge OL15 0RA		
CLIENT	A Dawson		
STATUS	Information		
DRAWING	Site/Block Plan		
DWG No.	2313A-04	REV	
SCALE	1:200@A1	DATE	July '23
		website: www.agbcad.co.uk email: info@agbcad.co.uk telephone: 07912 090 125 DO NOT SCALE FROM THIS DRAWING	