





Proposed Site Plan
1 : 500

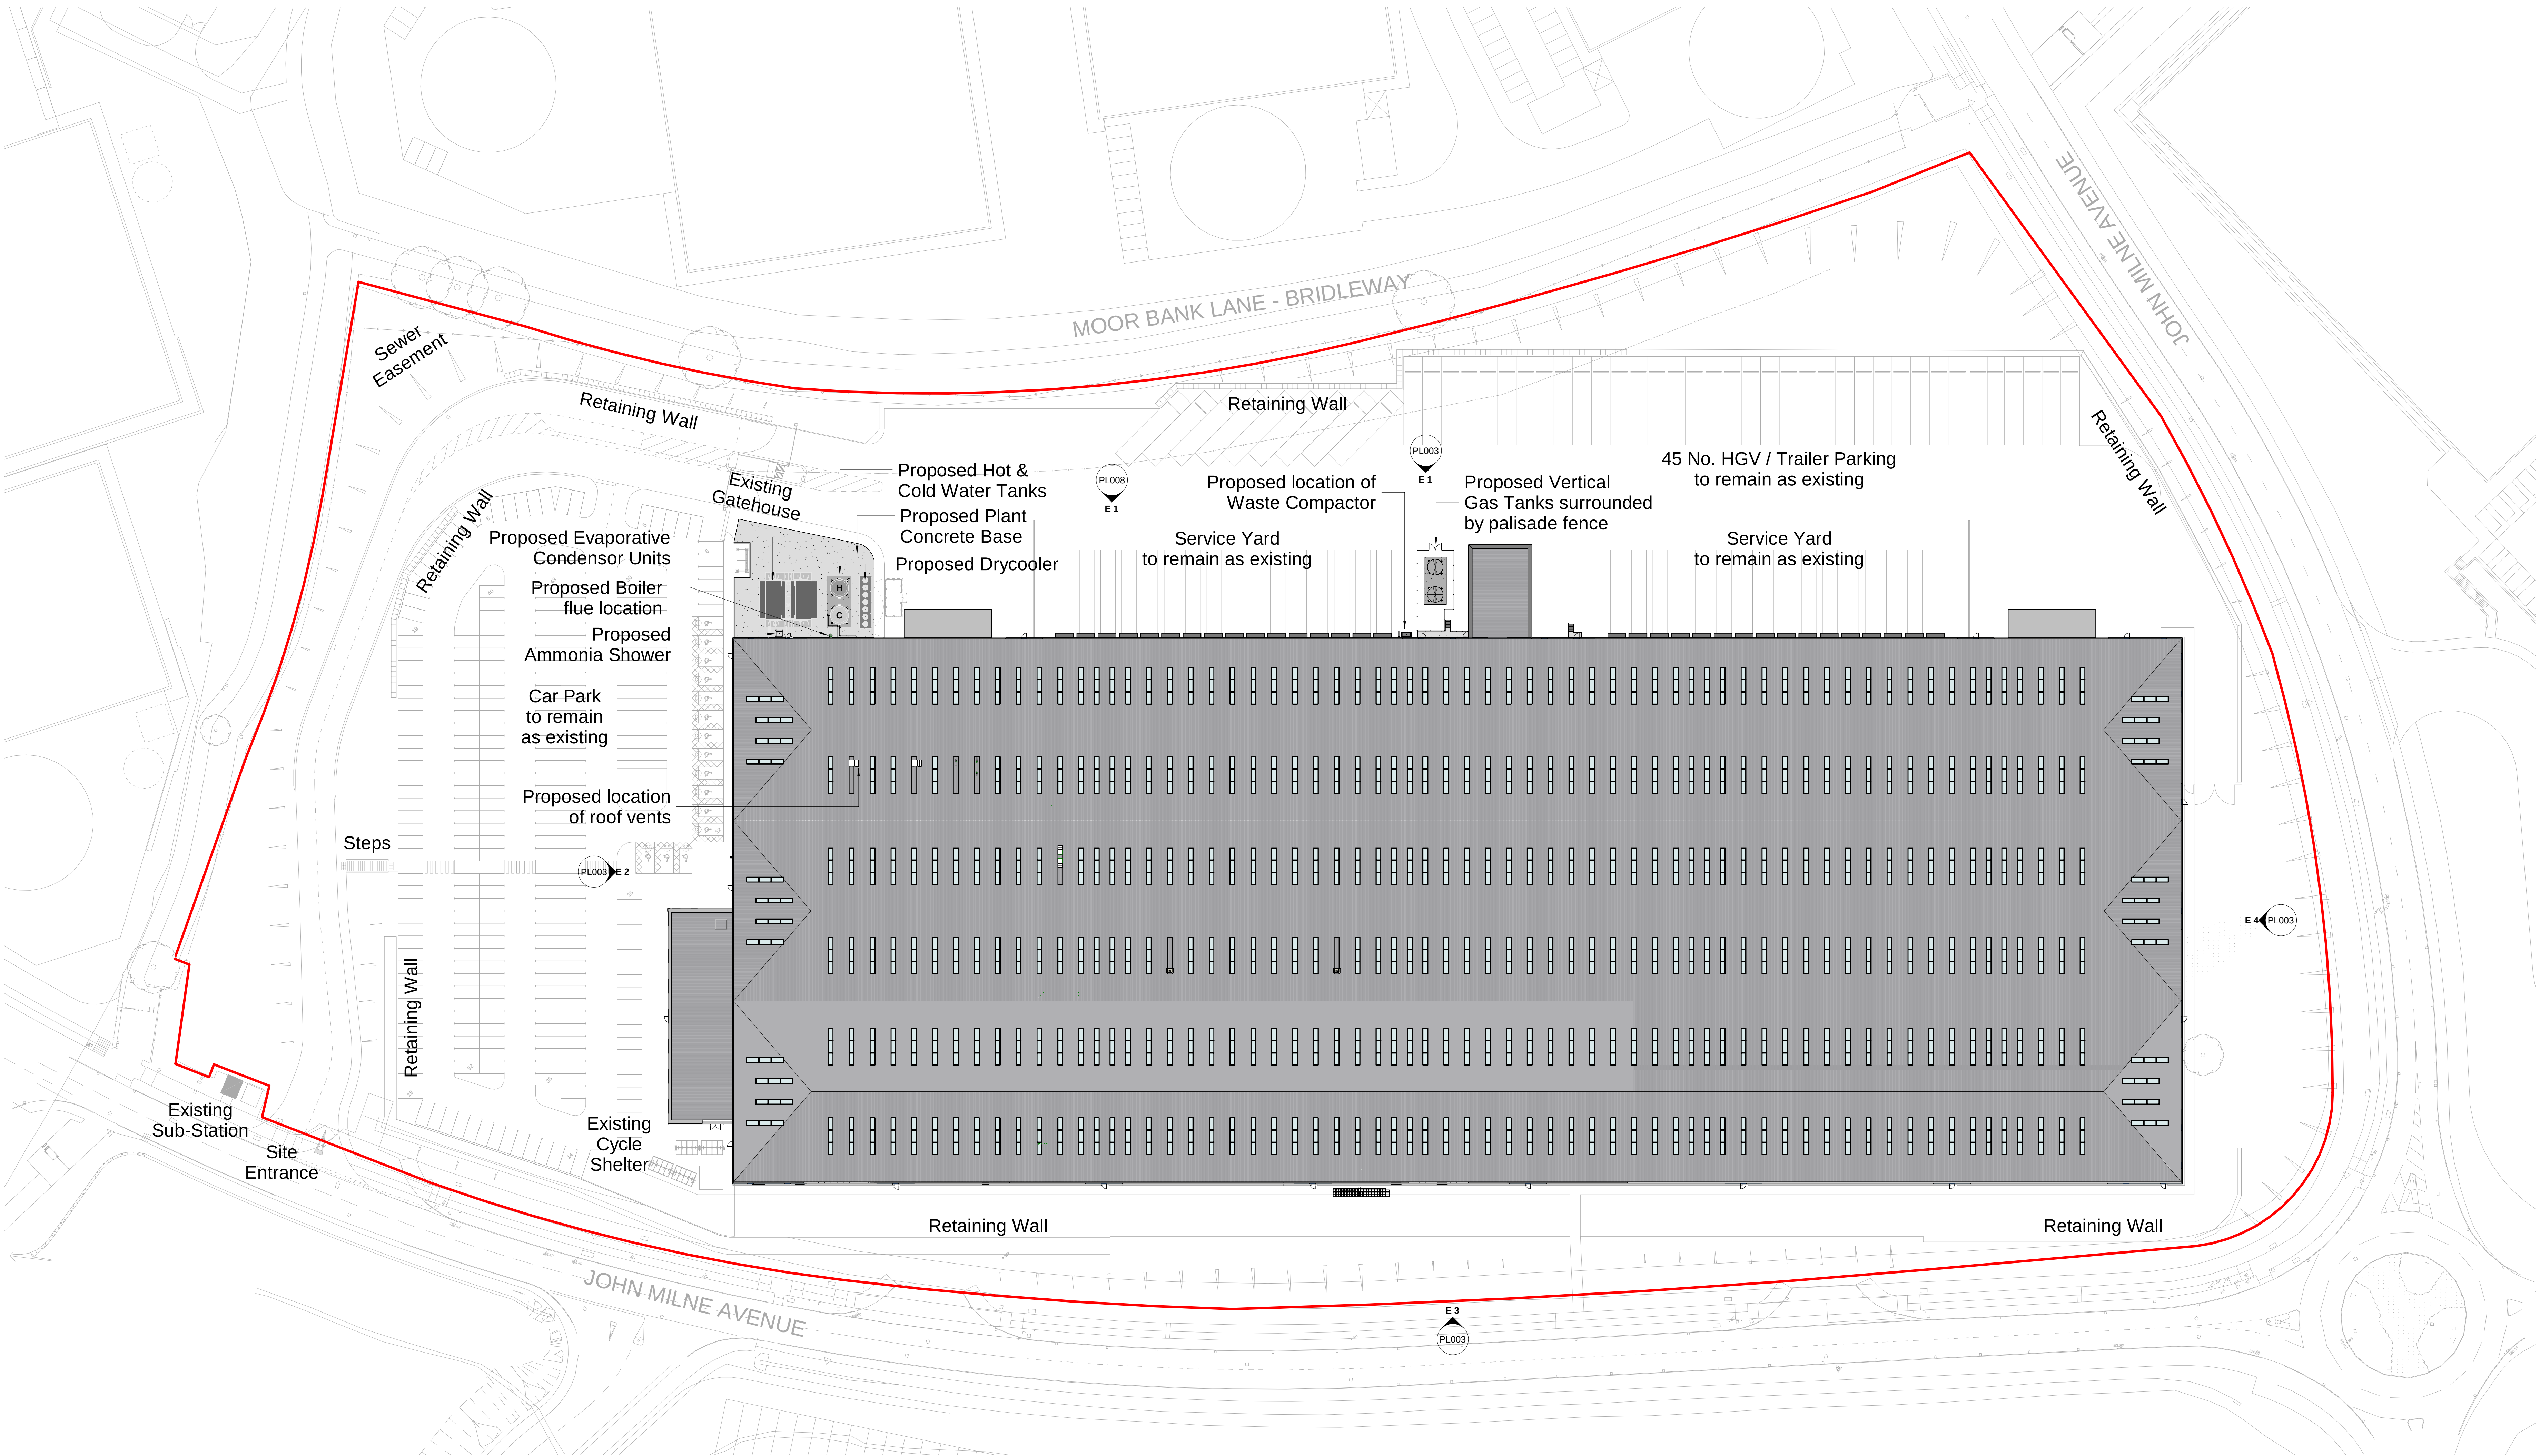

— - Development Boundary

 

S2	14.09.2022	External plant equipment removed	RPM	C/S
S1	15.08.2022	MEP and architectural interface validated and MEP equipment added	RPM	C/S
#	14.06.2022	Initial layout	RPM	C/S
Rev	Date	Description	By	CHK

PLANNING

NIRAS
ARCHITECTS
4001 PARK APPROACH
NOTTING HILL
LONDON
W1T 3JH
Tel: 020 7494 1000
Email: info@nirasarchitects.com

Danish Crown

PROJECT
NEW PACKING AND SLICING
FACILITY

TITLE
PROPOSED SITE PLAN

DRAWING NUMBER	STATUS	DRAWN BY	CHECKED BY	SCALE @ A4
DAN001 NIA B 00 DR A PL007 S2	DR	CS	CS	As indicated
PROJECT NO	DATE	BY	DATE	REVISION

FOR CONSTRUCTION OR APPROVAL