

NEXT

Rochdale - 092




Tuesday, 8th November

Revisions


23-06-2022_V1
26-06-2022_V2
07-11-2022_V3
28-11-2022_V4
15-12-2022_V5

Drawing State


Approved

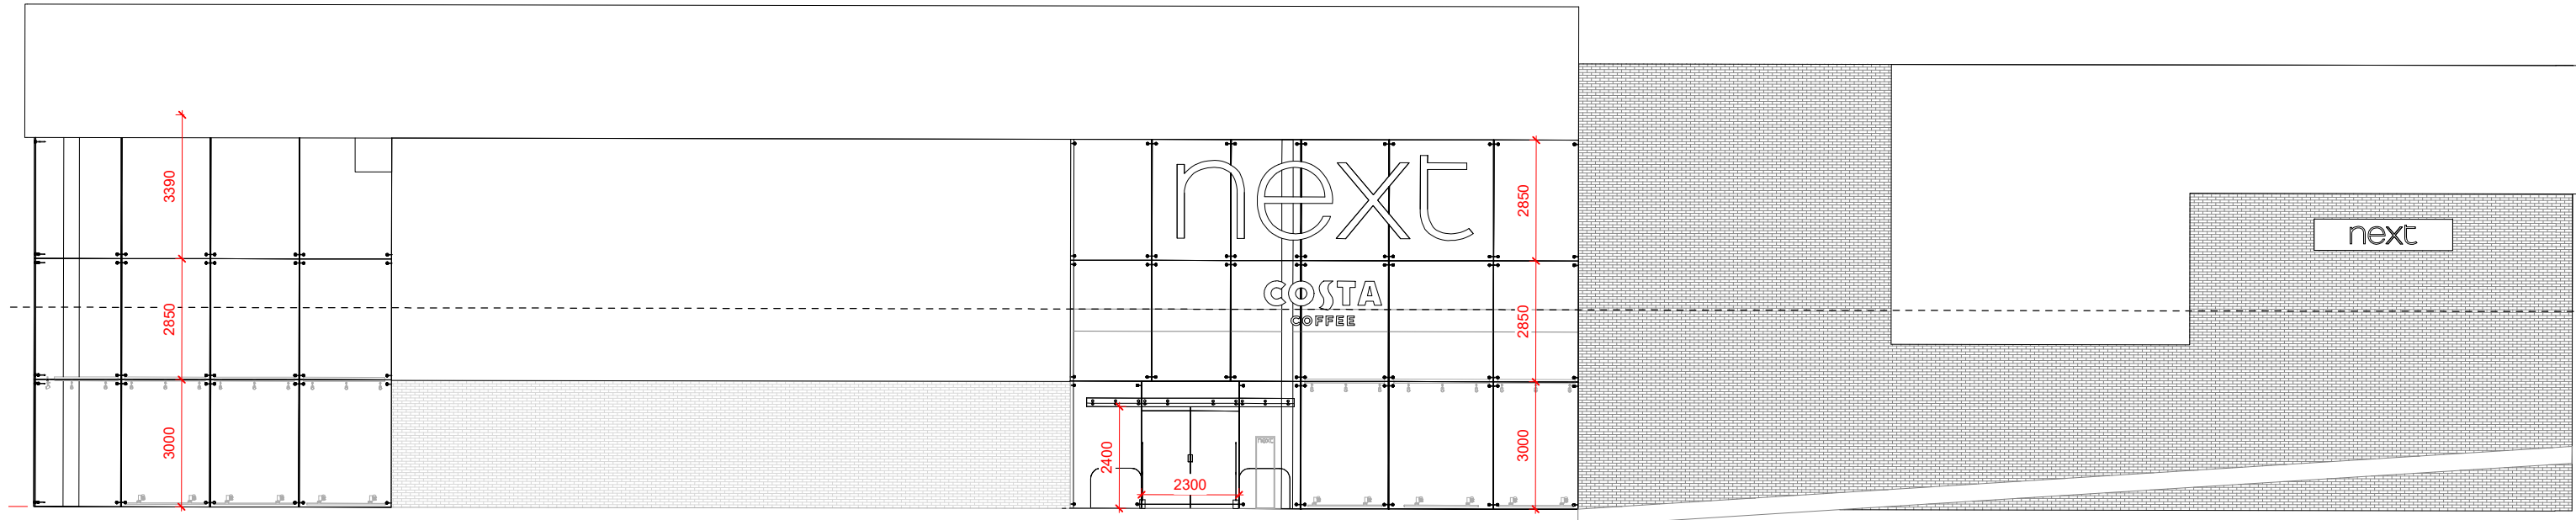


Existing Side Elevation 1 : 150

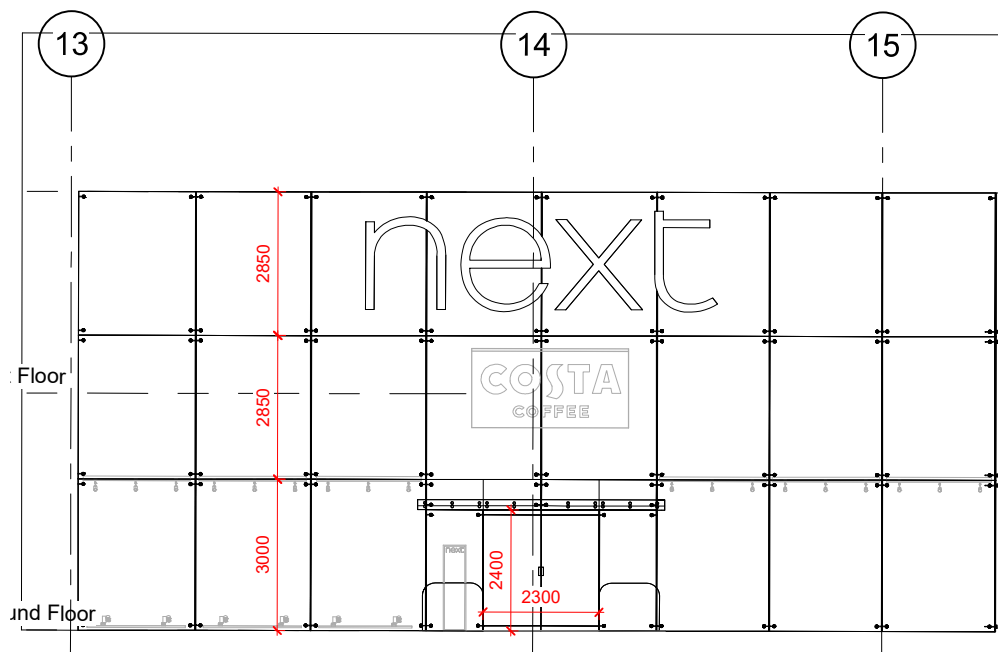

Existing Front Elevation 1 : 150

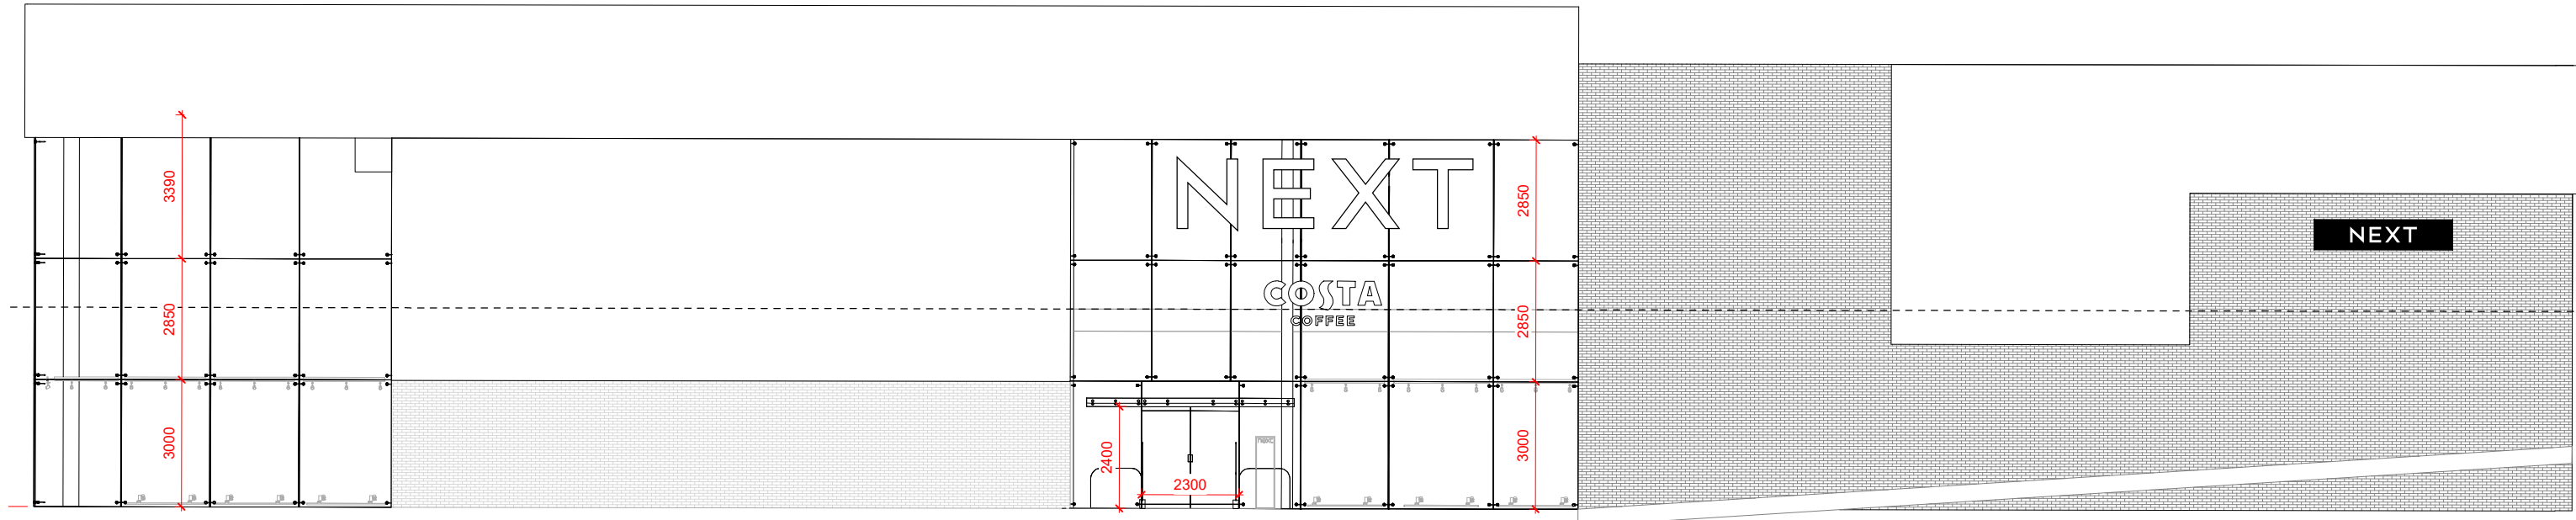


Proposed Side Elevation 1 : 150

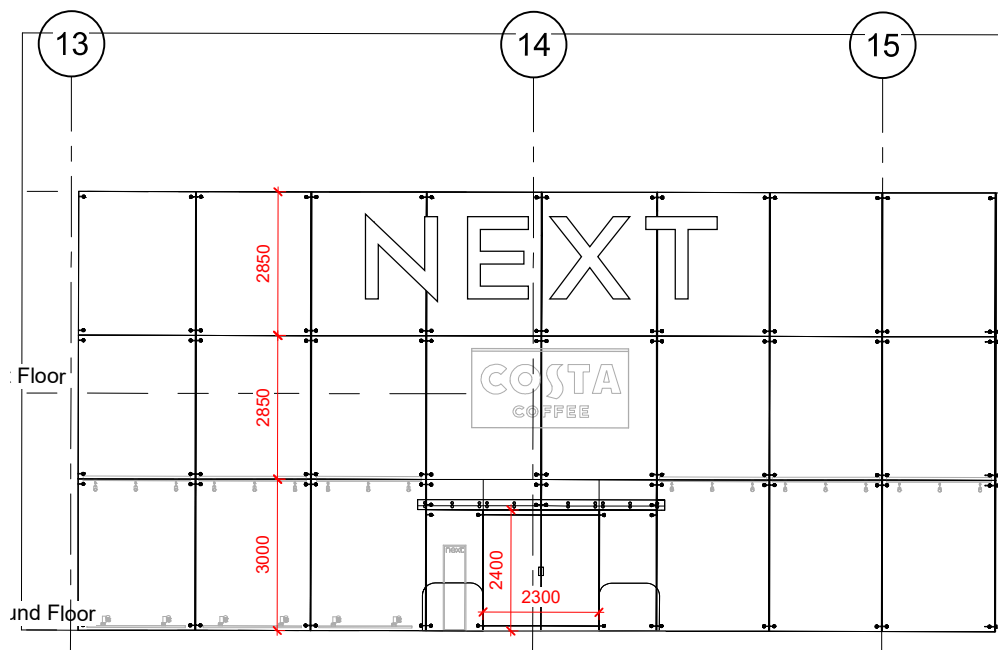

Proposed Front Elevation 1 : 150

01 - External Right Elevation Sign

- Built up internally illuminated logo
- Fitted to external glazing
- Size: 7205 x 1796 mm
- Quantity: 1
- FFL: 6270 mm

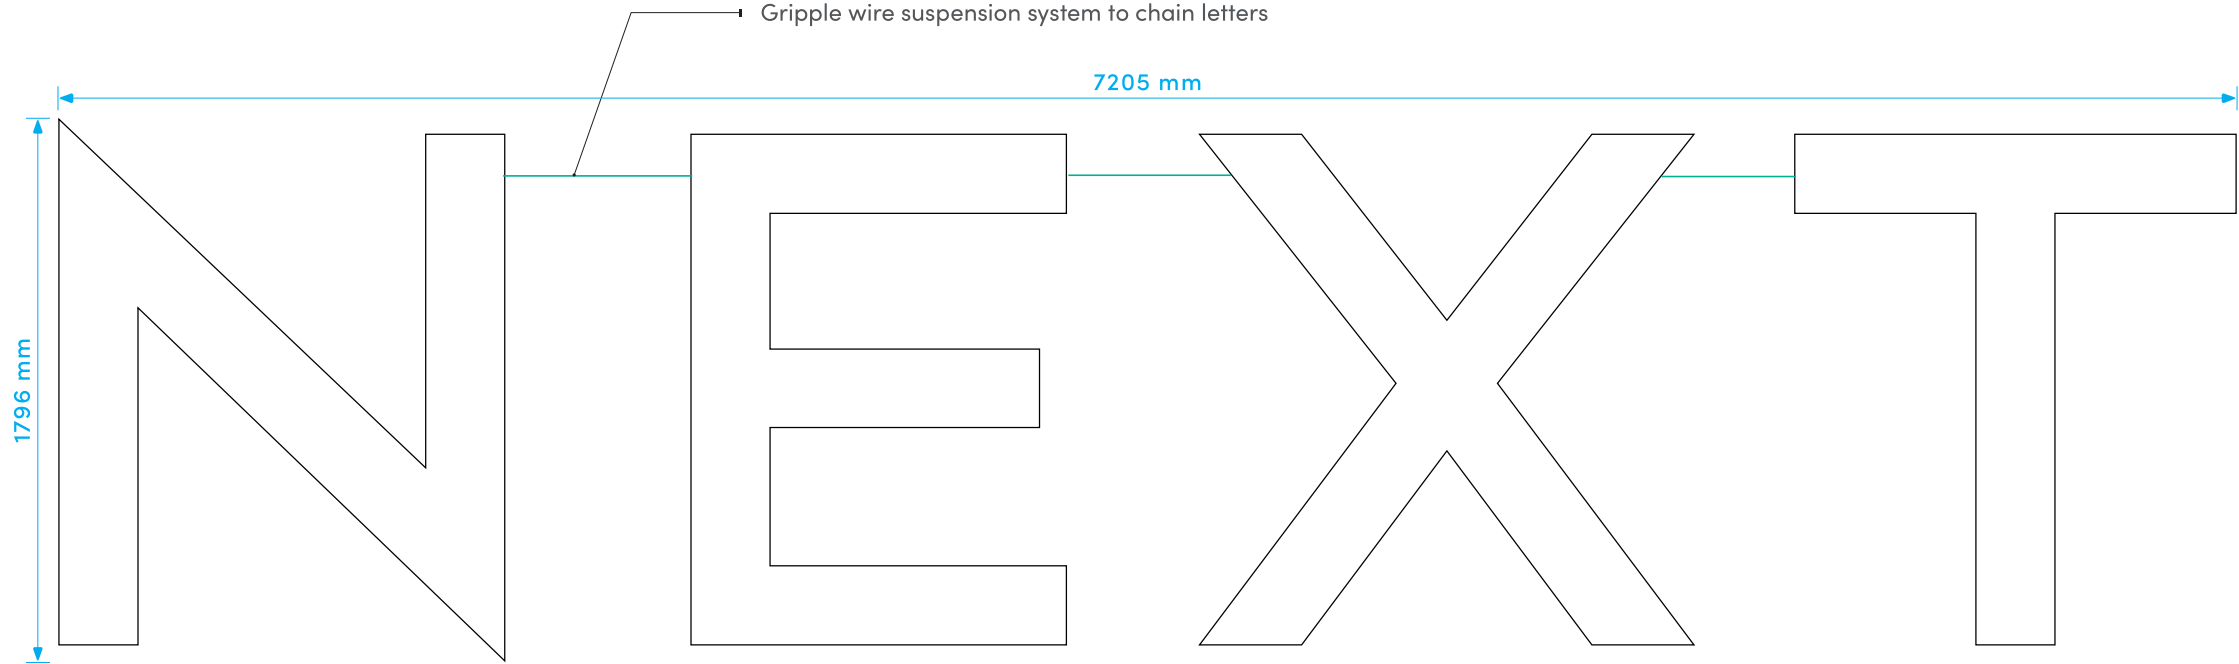



Existing



Proposed

Approved

- Vinyl NA
- Paint Black RAL 9005 Gloss
- Print NA
- Scale 1:25 @ A3
- Rev 1

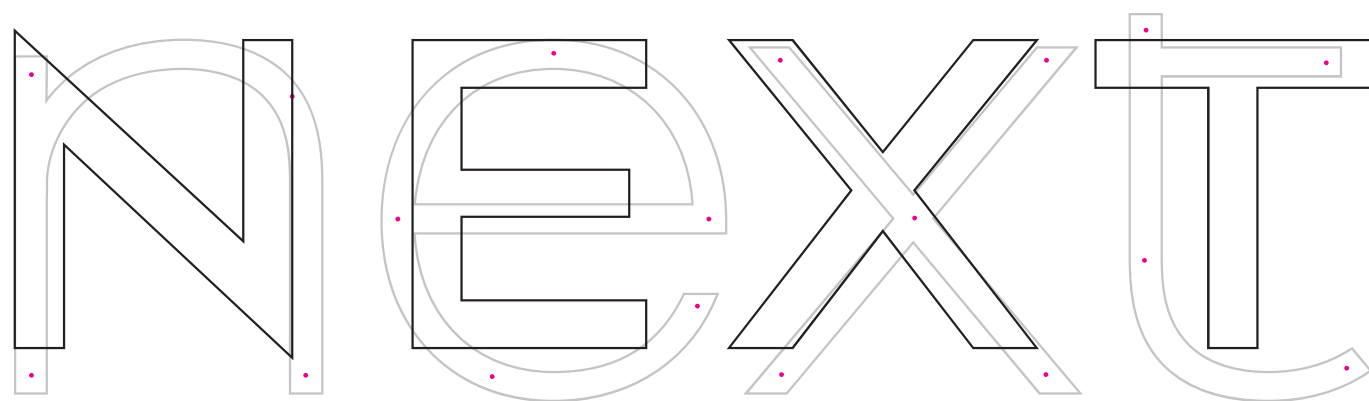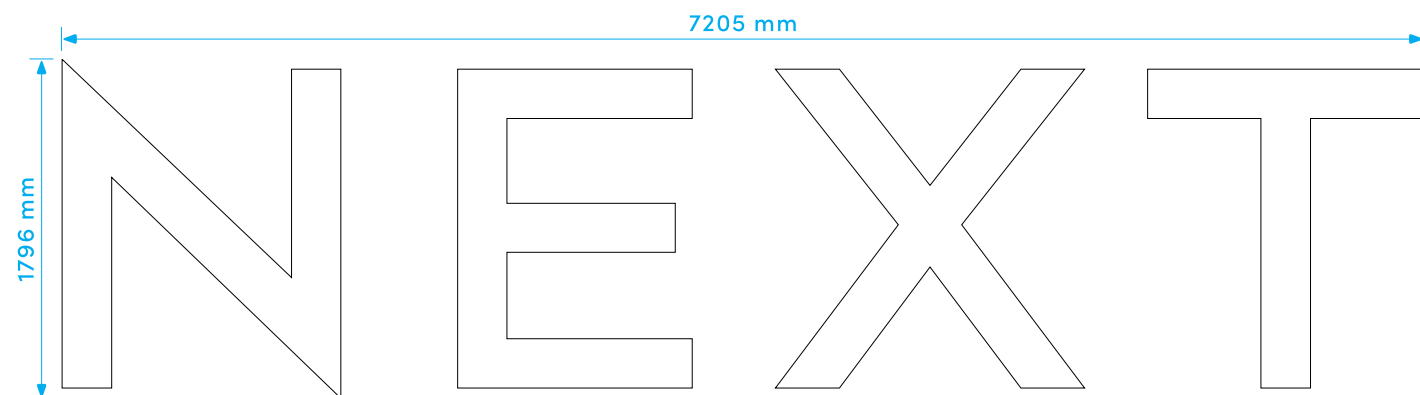

Survey existing hole locations

Scale 1:40

2.5mm aluminium returns paint finished externally RAL 9005 gloss black, internally RAL 9003 white matt

3mm black acrylic back plate, bonded to rear of foamex with Acrifix 150116

10mm white foamex back

5000K Sloane VL4 LED modules (330cd/m²)

Glazing

5mm Altuglass LED acrylic opal 10027100 faces


Returns bonded with Dichlorometane & beaded with Acrifix 150116

90

25

RUBBER RAWL-NUT DETAIL:

M8 hollow bolts sheathed in synthetic rubber sleeve where necessary to run cabling

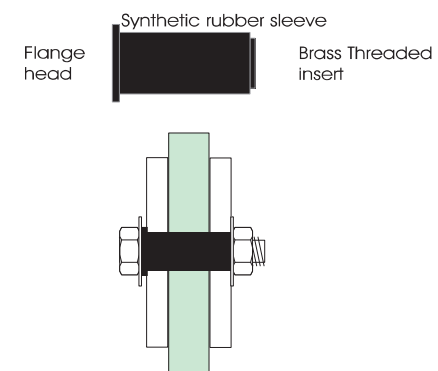

01 - External Right Elevation Sign

- Built up internally illuminated logo
- Fitted to external glazing
- Size: 7205 x 1796 mm
- Quantity: 1

• FFL: 6270 mm

Approved

Vinyl NA

Paint Black RAL 9005 Gloss


Print NA

Scale 1:40 @ A3

Rev 1

02 - External Main Entrance Logo

- Built up internally illuminated logo
- Fitted to external glazing
- Quantity: 1
- Size 7204 x 1796 mm
- FFL - 6270 mm

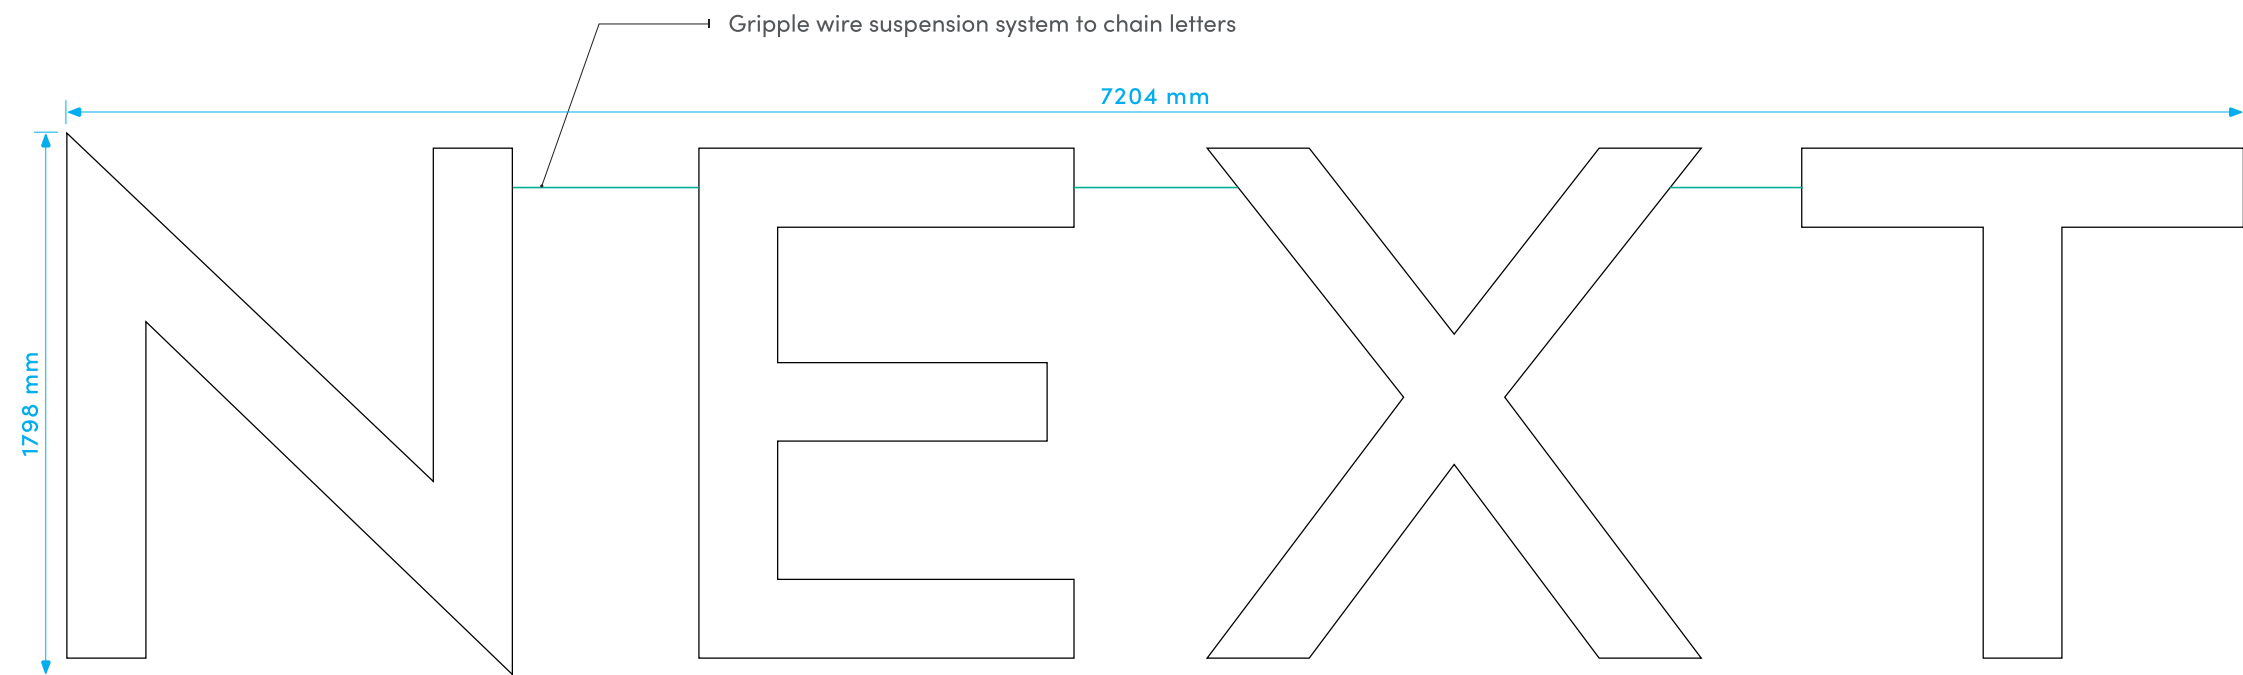



Proposed



Existing


Approved

- Vinyl NA
- Paint Black RAL 9005 Gloss
- Print NA
- Scale 1:25
- Rev 1

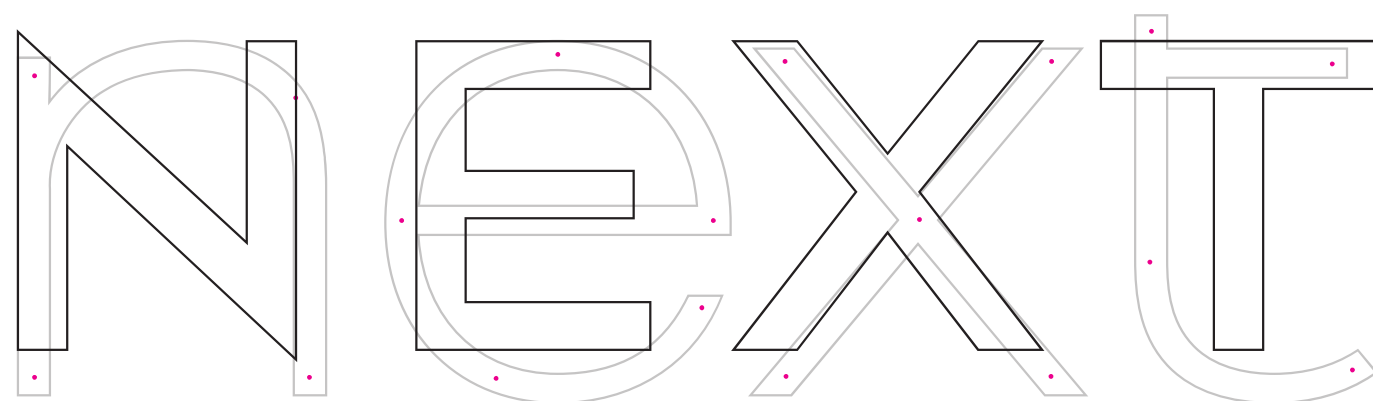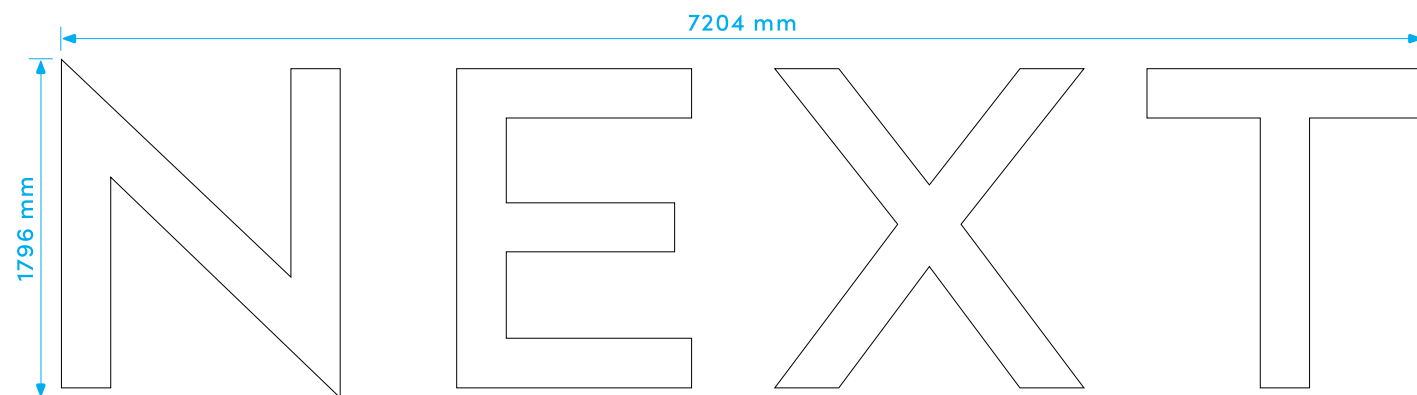


Survey existing hole locations

Scale 1:40

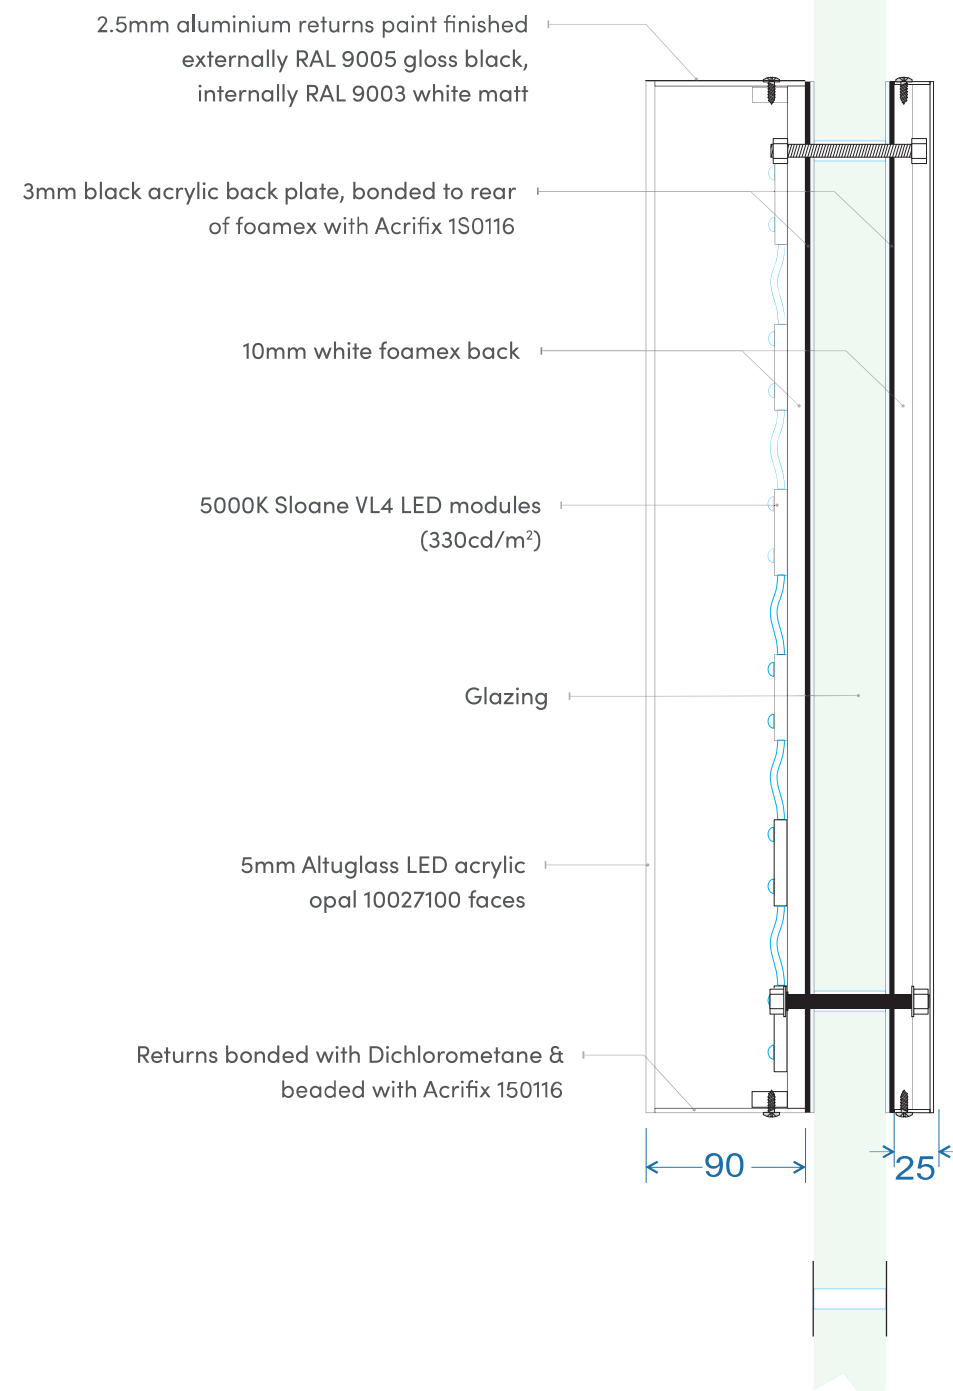

RUBBER RAWL-NUT DETAIL:

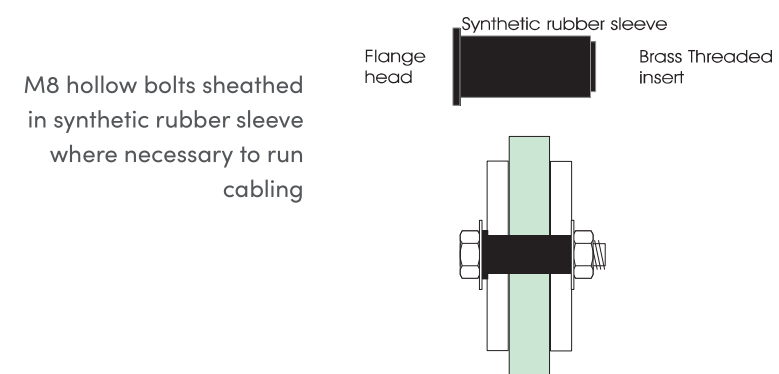

02 - External Main Entrance Logo

- Built up internally illuminated logo
- Fitted to external glazing
- Quantity: 1
- Size 7204 x 1796 mm

- FFL - 6270 mm

Approved

Vinyl NA

Paint Black RAL 9005 Gloss

Print NA

Scale 1:40 @ A3

Rev 1



- 03 - External Right Elevation Sign**
- New replacement flexbox system
 - New printed black skin
 - Quantity: 1
 - Size: 3270 x 740 mm
 - **FFL: 4600 mm**



Existing



Proposed

Approved


Vinyl NA

Paint NA

Print HP Latex 700w

Scale 1:15 @ A3


Rev 2

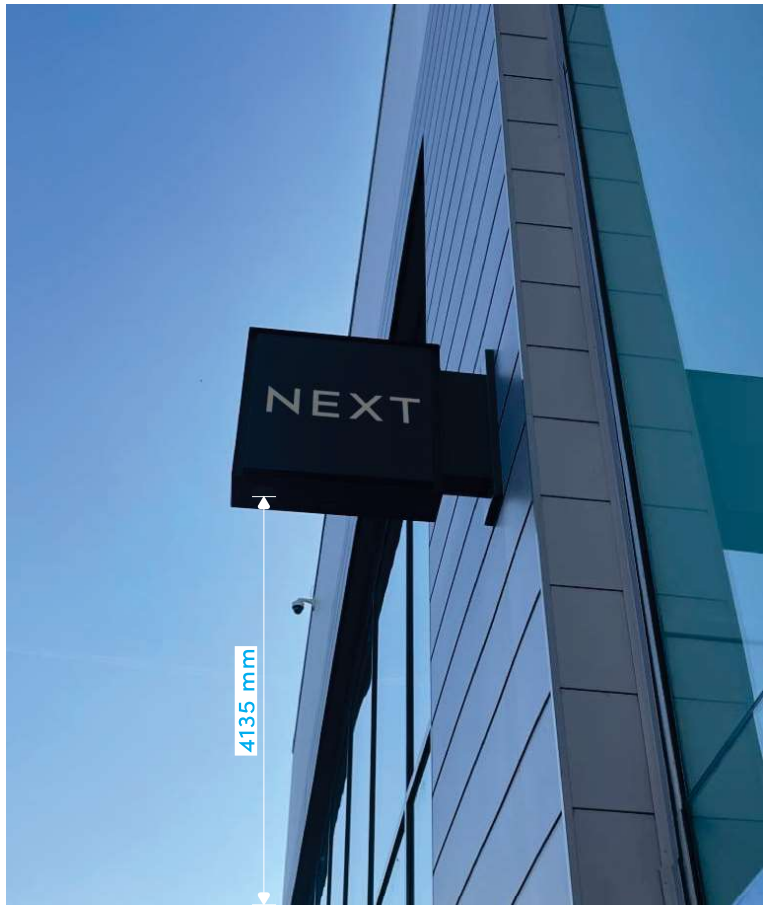


Proposed



Existing

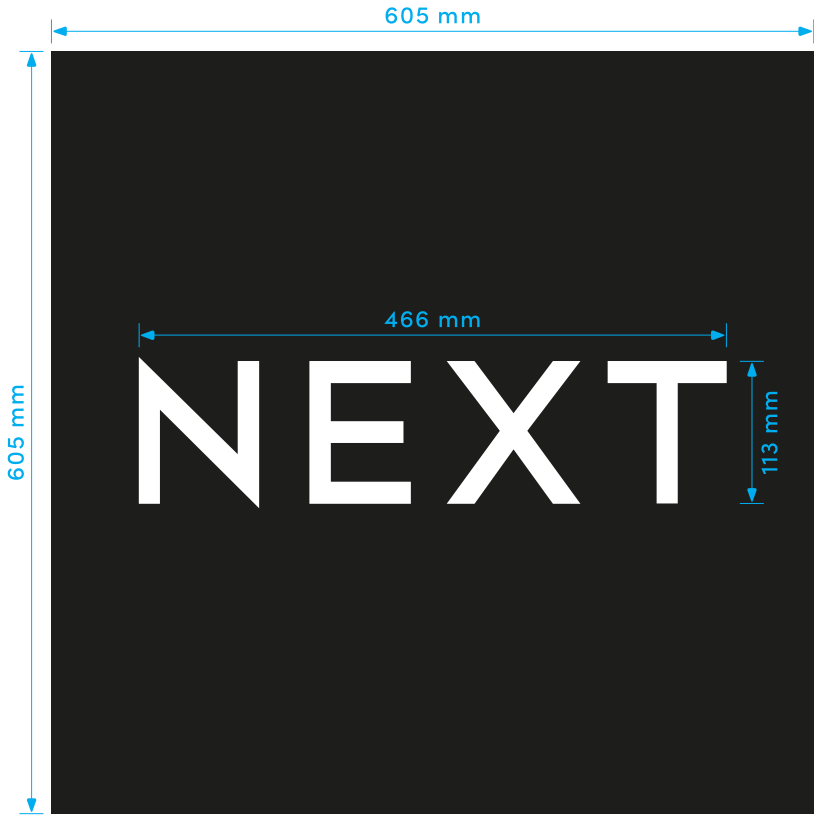


aluminium, paint finished
externally RAL 9005 gloss
black

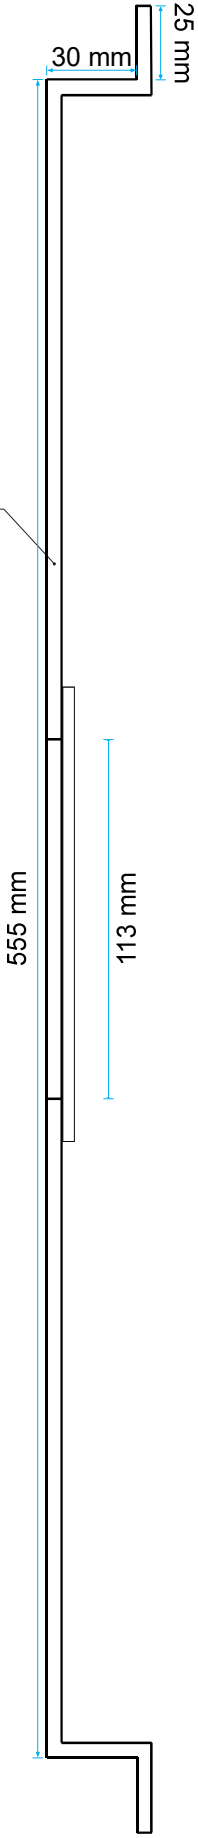

- 04 - Proface**
- Fabricated aluminium tray panels (pro sign)
 - Doublesided
 - Flush 5mm Opal internal lettering
 - New LED back panel
 - Finished in RAL 9005 satin black
 - Quantity: 2
 - **FFL: 4135 mm**

Approved

Vinyl NA
Paint Black RAL 9005 Satin
Print NA
Scale 1:6 @ A3
Rev 1

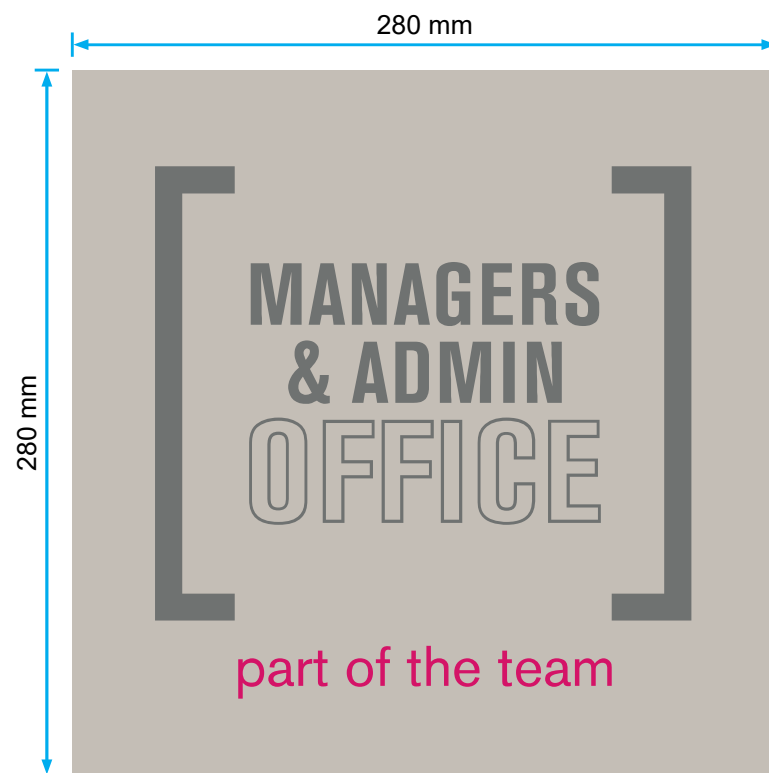

Existing

- 05 - Manager & Admin Office**
- 3mm Clear acrylic reverse printed panel
 - Matt laminate finish
 - Bonded to face of existing panel
 - Size 280 x 280 mm
 - Quantity: 1

- PMS 400C
- PMS 424C
- PMS 7579C
- PMS 7709C
- PMS 214C

Approved

Vinyl NA
Paint NA
Print HP Latex 700w
Scale 1:3 @ A3
Rev 0