



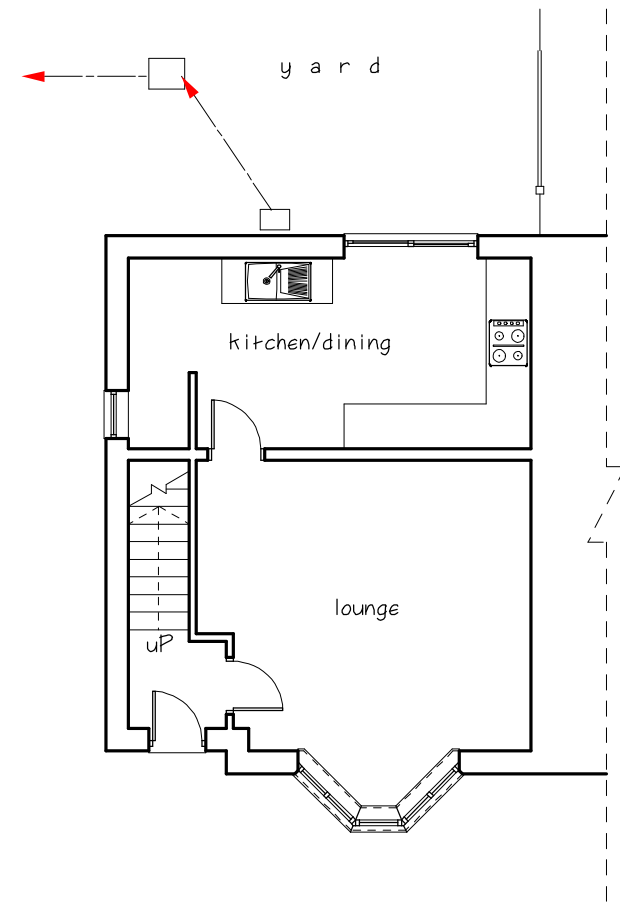

Existing ground floor plan

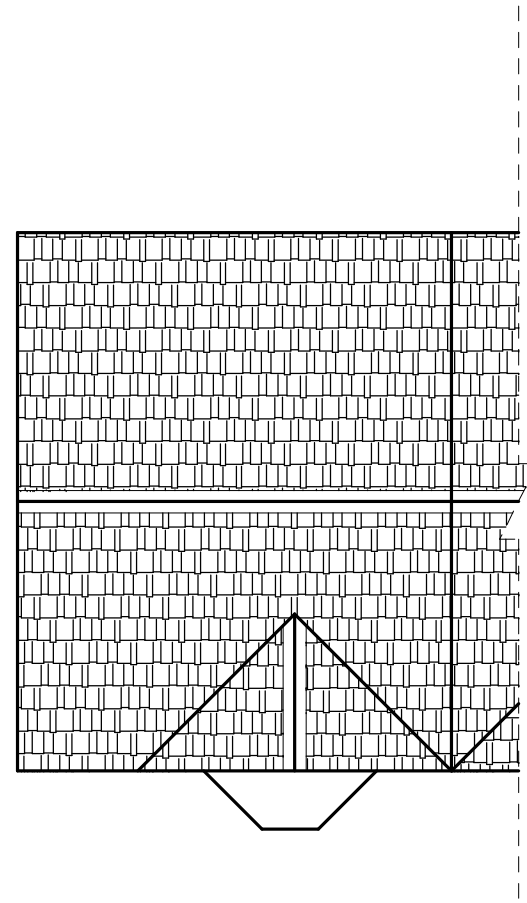


Existing roof plan




Existing front elevation




Block/site plan scale:1:200mm

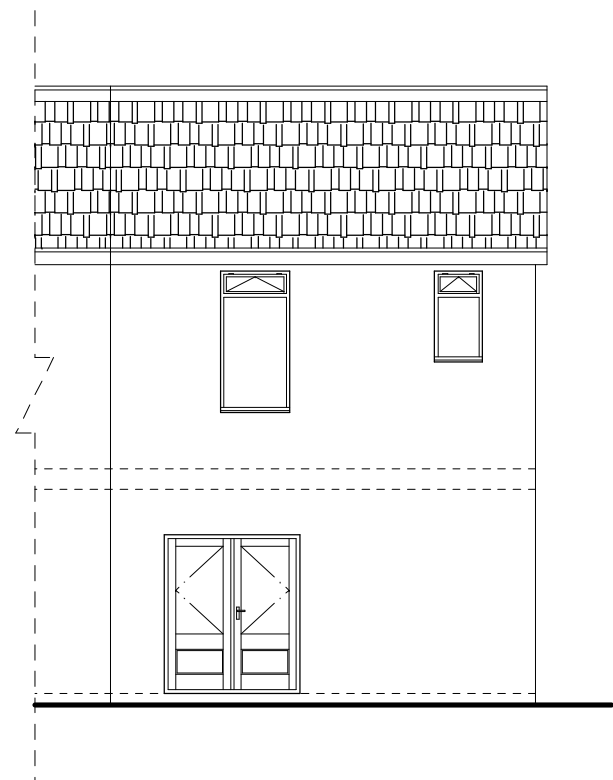


Existing rear elevation

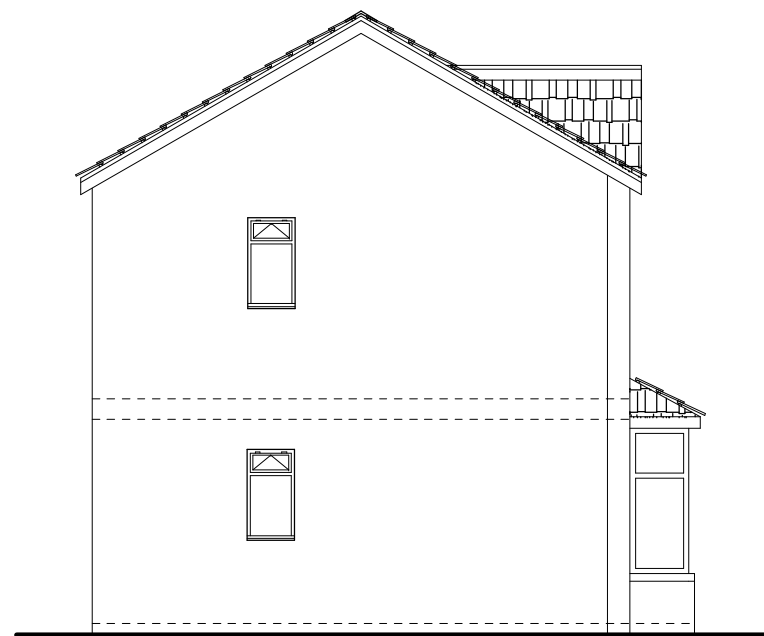


Existing side elevation (West)

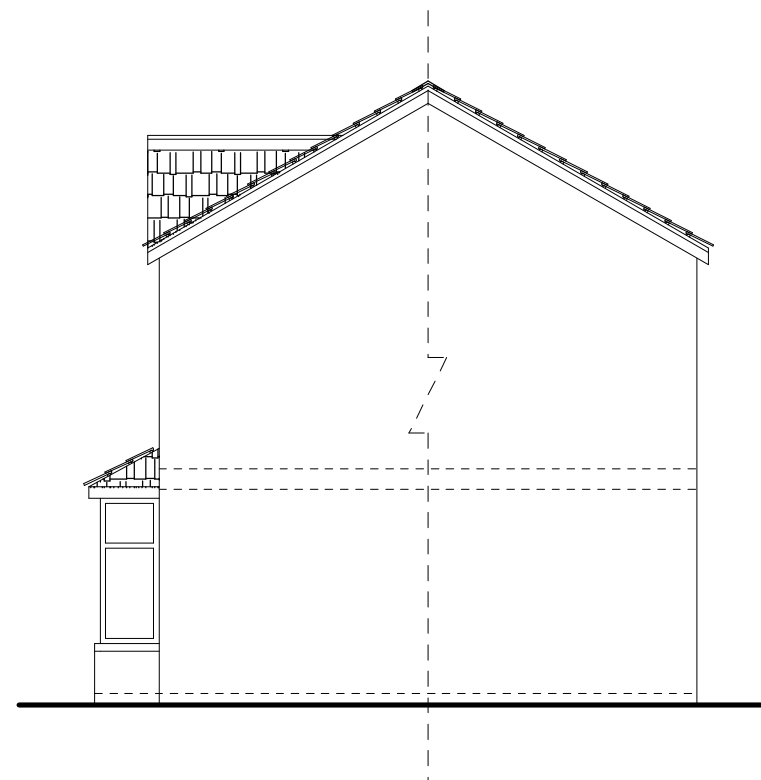

Existing side elevation (East)

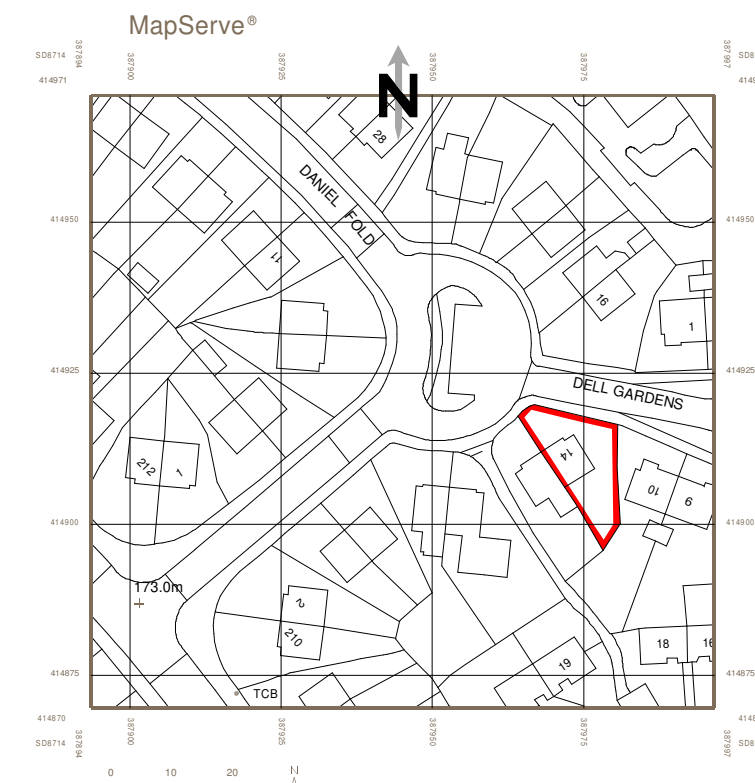

Location plan scale:1:1250mm

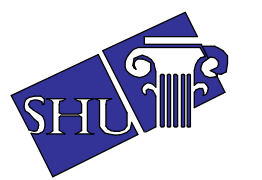

**Syed Helal Uddin
Architectural Services**

58 Southwood Drive, Baxenden,
Accrington, Lancashire. BB5 2PZ
Tel:01254 238202 Fax:0879 2352826
Mobile: 07879 261142
Email: syedhelaluddin@yahoo.com

Scale:1:100 Page 1/2 (A2)

Drawing no: 2047

Existing layout

Location: 14 Daniel Fold,
Rochdale, OL12 7JU

Prop:Rear single storey extension

Client: MR. ZAHED AHMED

Date: May 2024

please do not scale drawing