




SCALE 1:2500

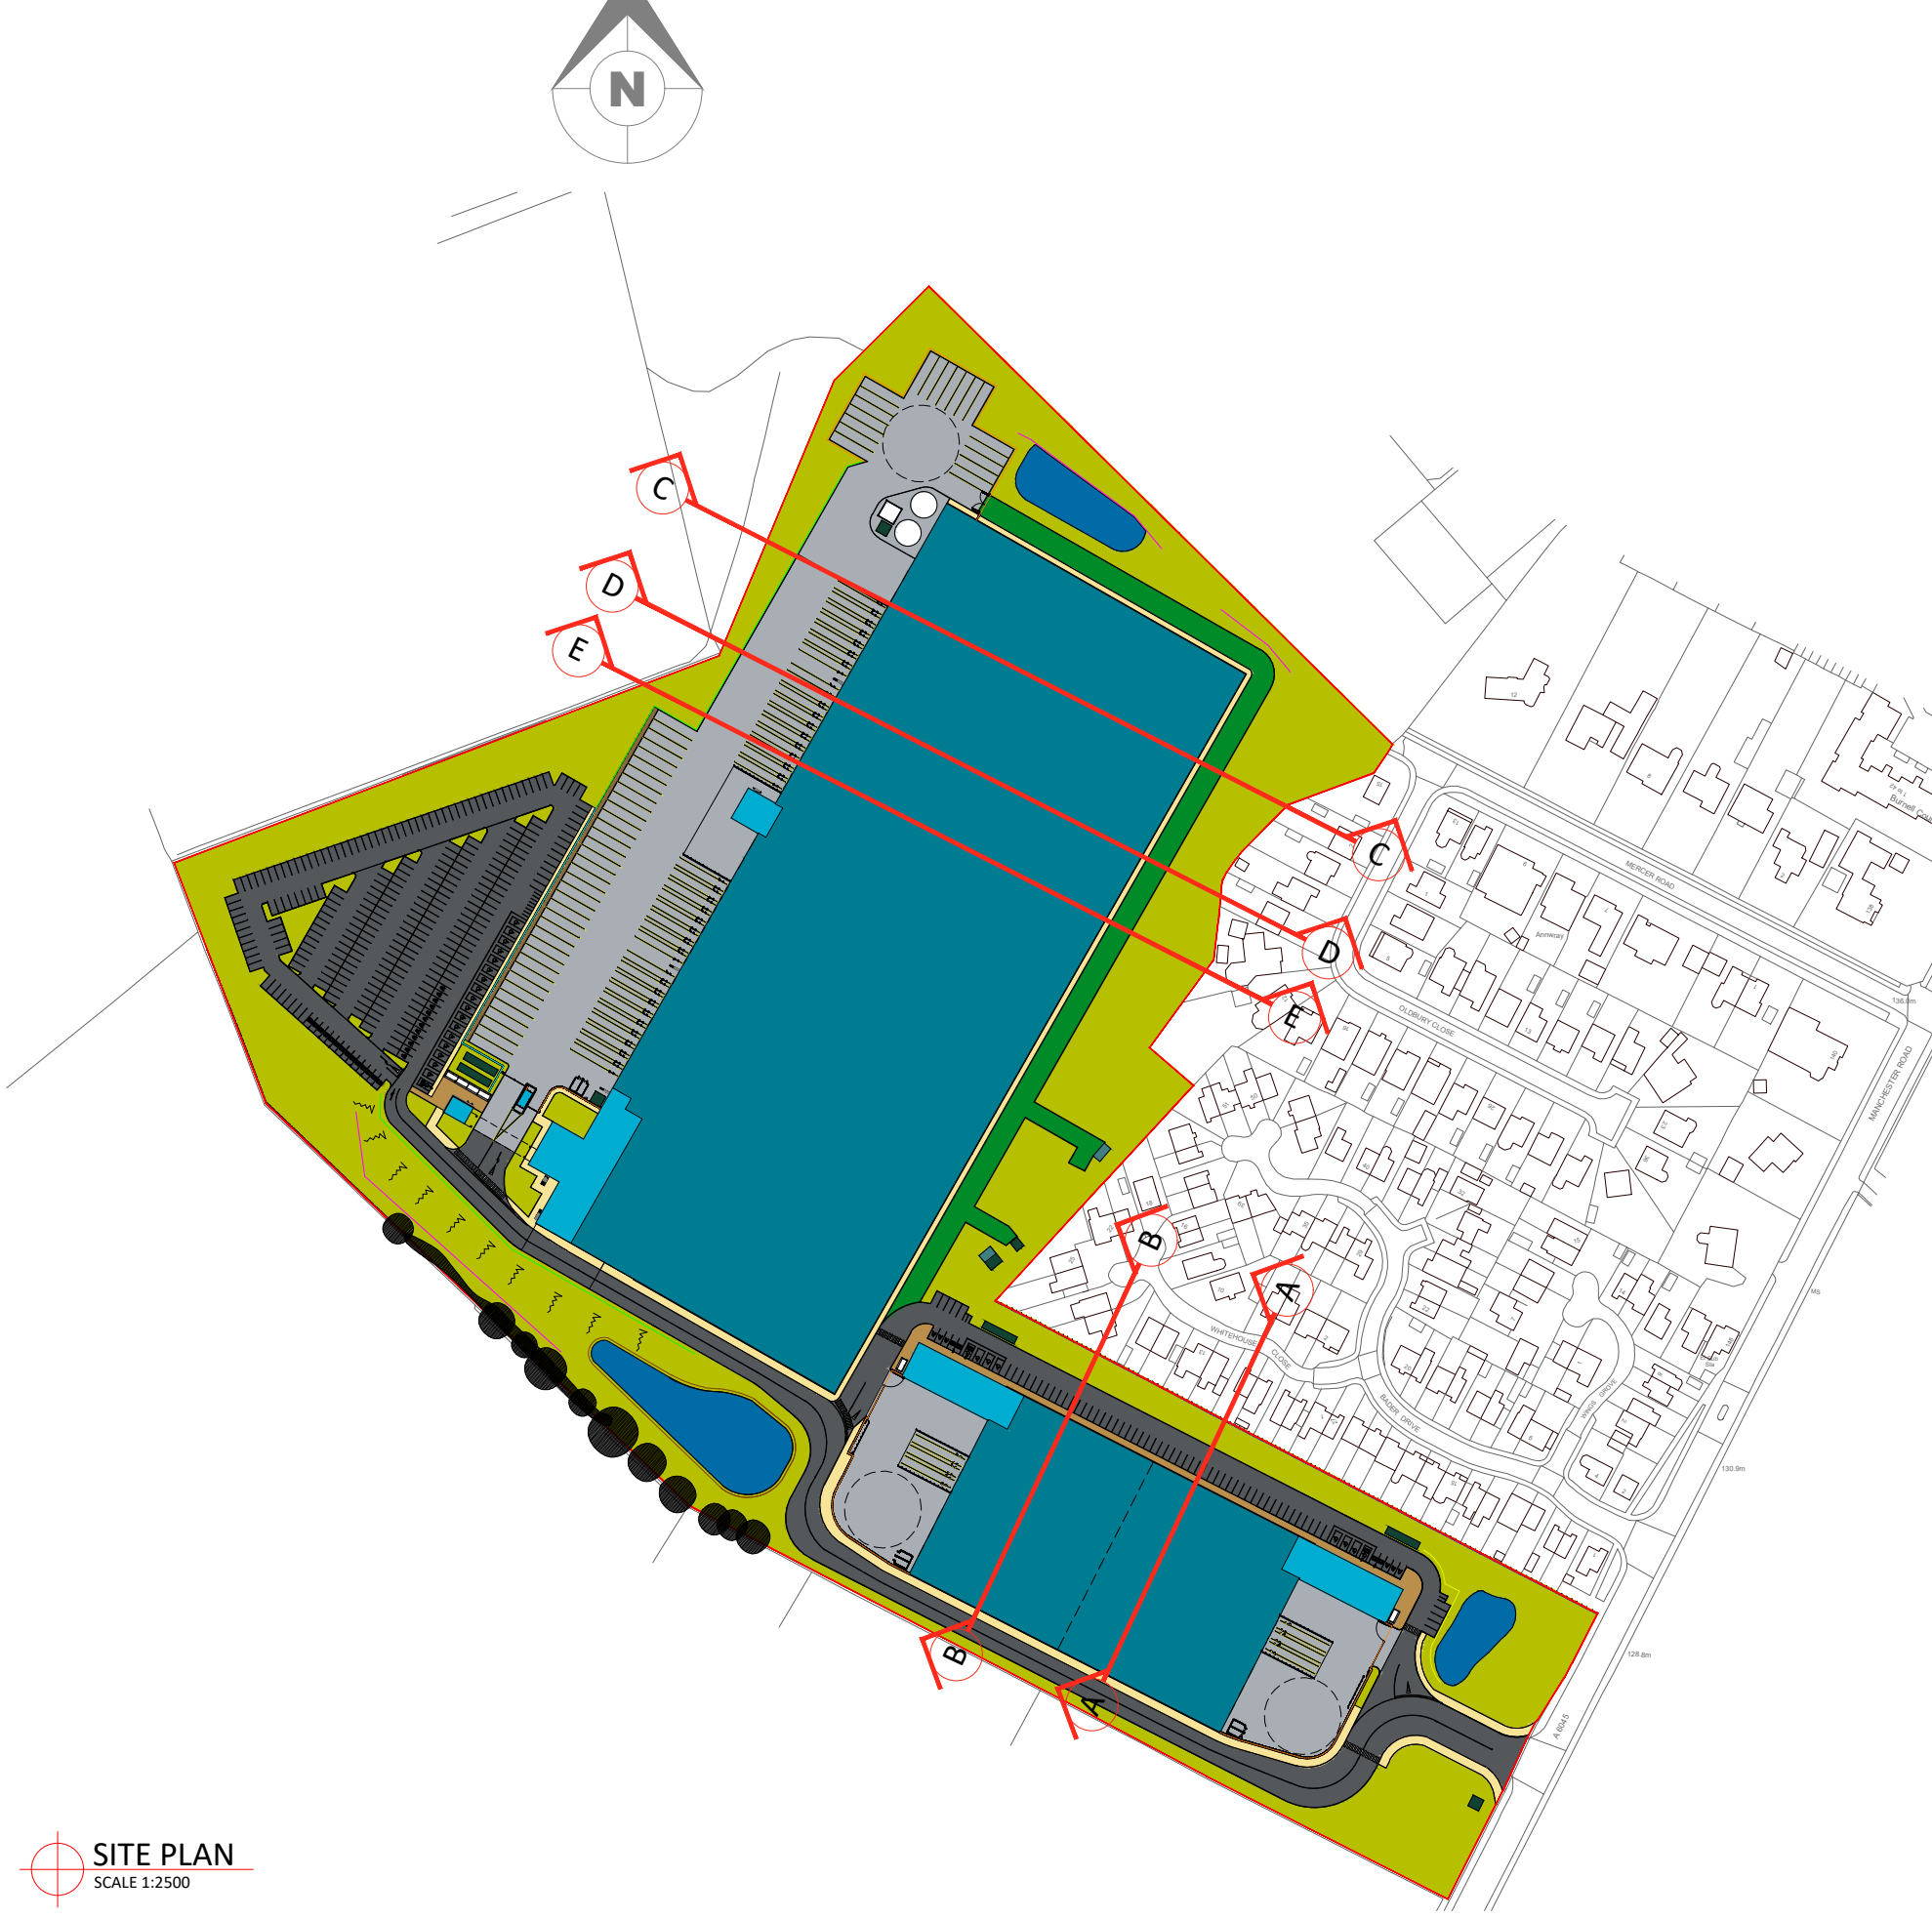


SITE PLAN
SCALE 1:2500

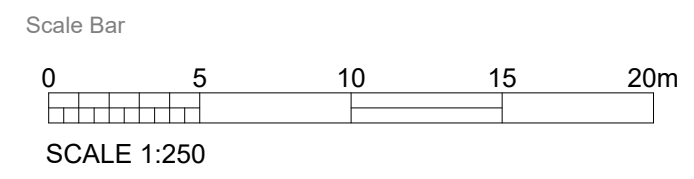


SCALE 1:250

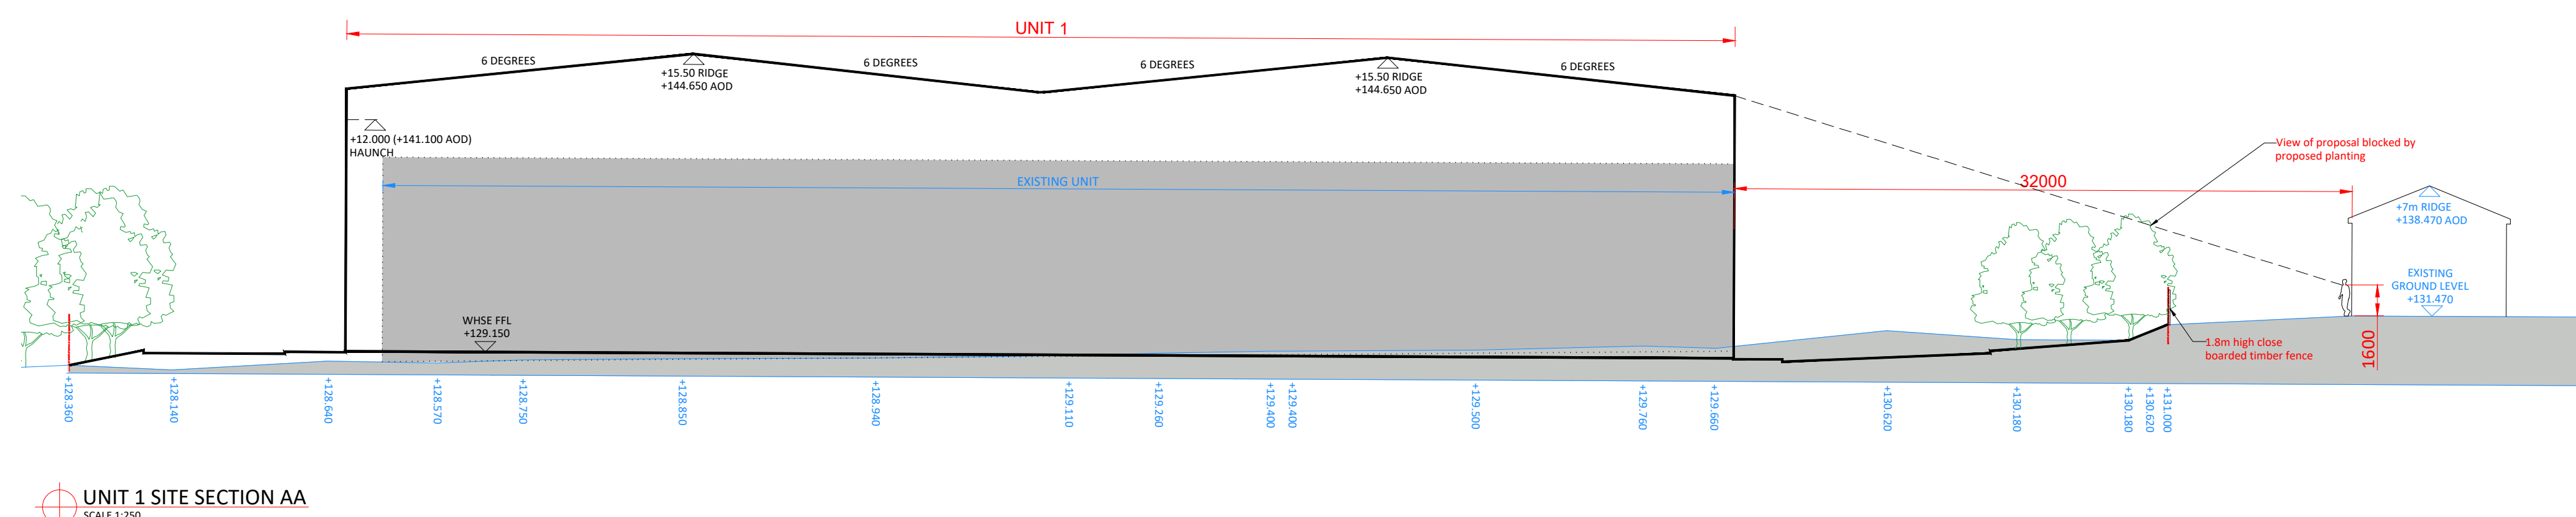


UNIT 1 SITE SECTION AA
SCALE 1:250

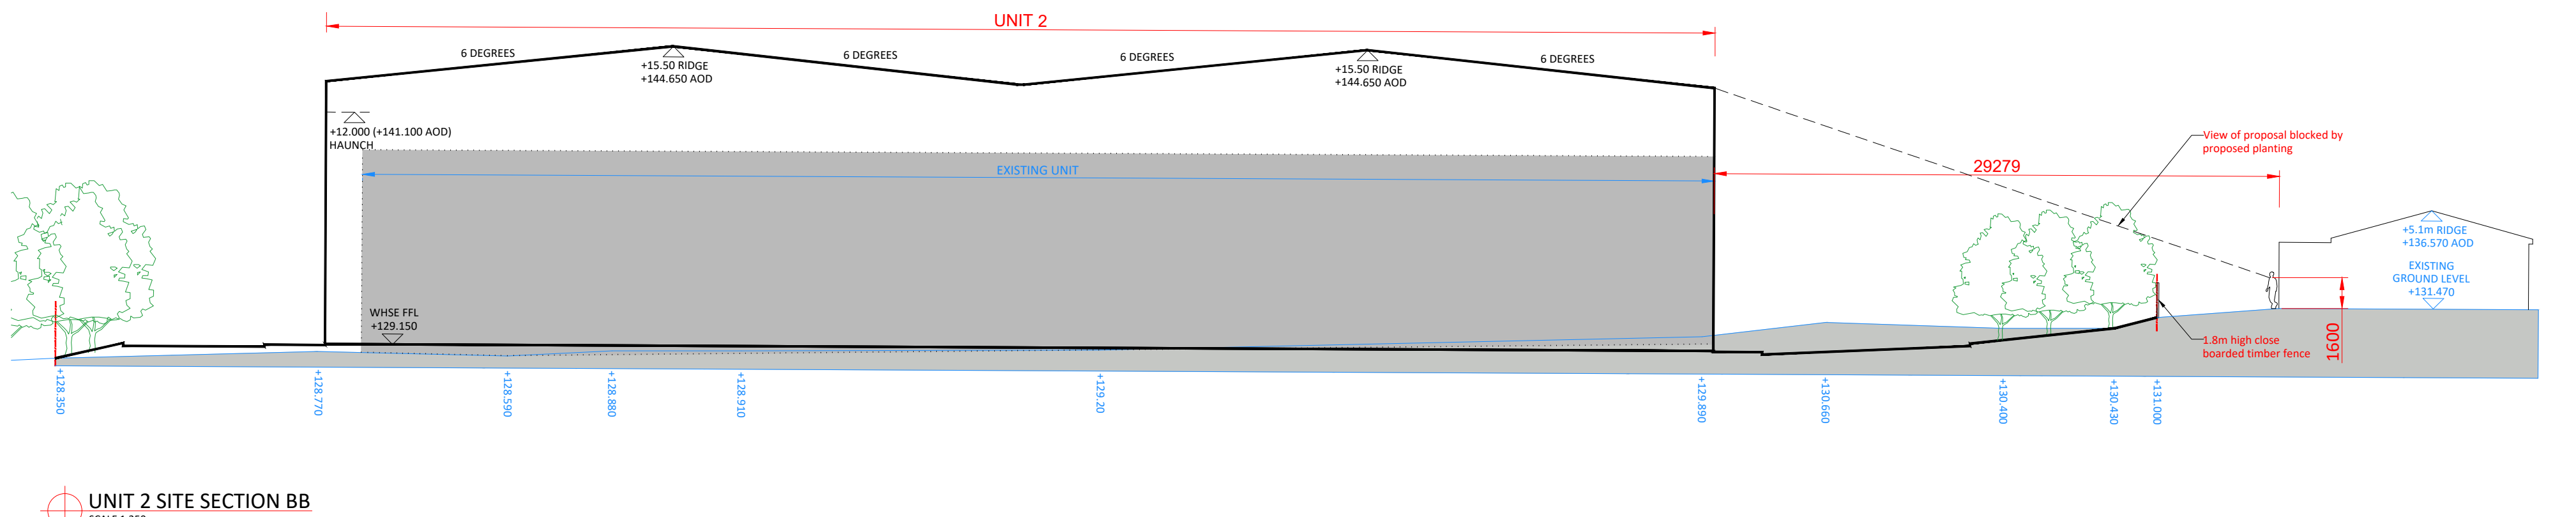


UNIT 2 SITE SECTION BB
SCALE 1:250

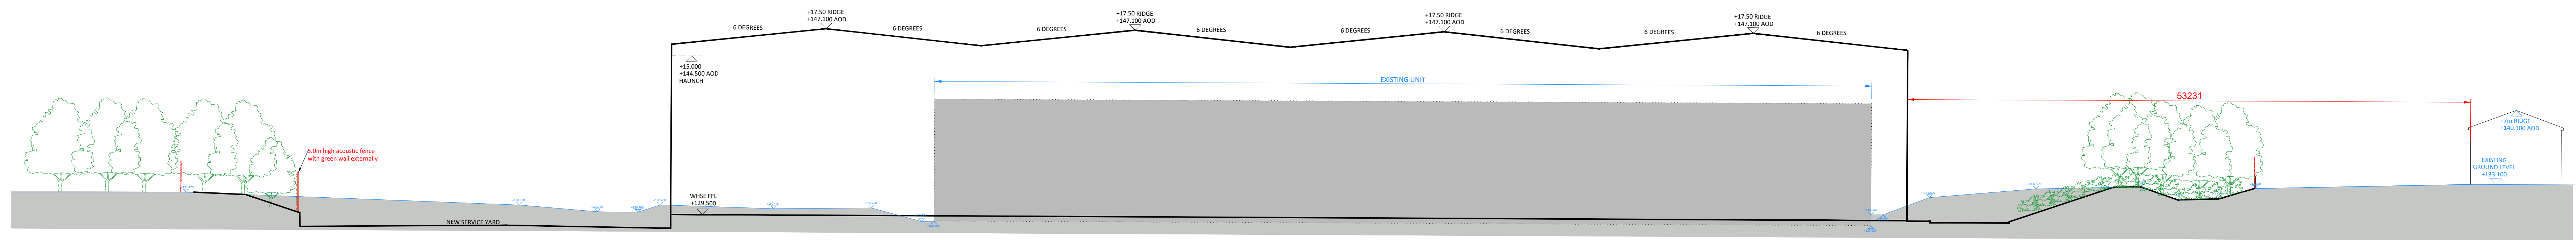

UNIT 3 SITE SECTION CC
SCALE 1:250

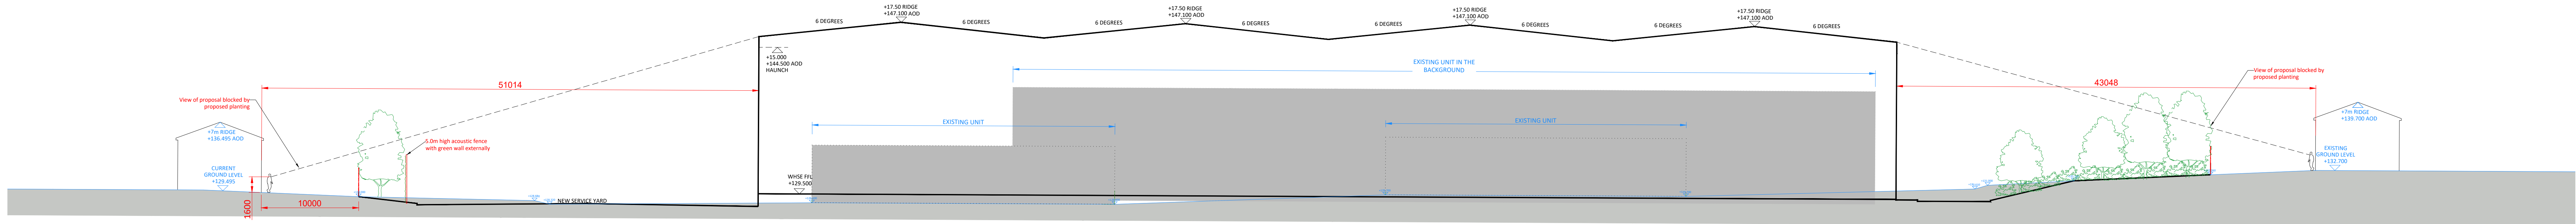

UNIT 3 SITE SECTION DD
SCALE 1:250

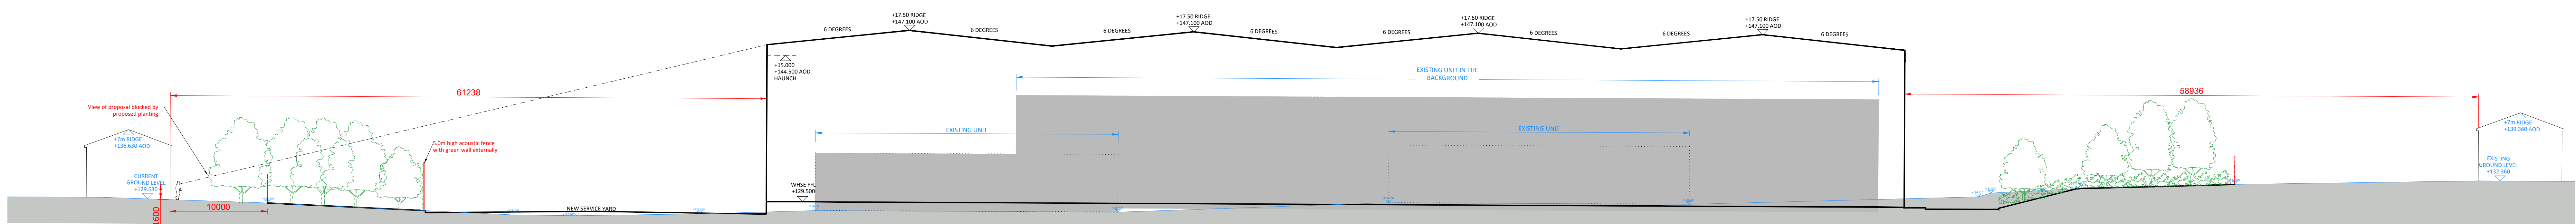

UNIT 3 SITE SECTION EE
SCALE 1:250

NOTES:

Site Boundary - 11.1152 hec / 27.46 acres

Existing Levels shown in Blue

Existing Building Profile

REV	DATE	DESCRIPTION
P13	23.04.24	Figure and view point added to sections. Additional A.O.D. levels added. Existing and proposed landscaping adjusted to suit. TMA existing natural house garden depth changed to 10m on section D-D and E-E. Unit 3 roof structure updated. Planning updated in length 5.50m, and increased in width 1m. Rotation plot 3 by 1 degree clockwise.
P12	14.07.23	Unit 3 roof structure updated.
P11	06.06.23	Unit 3 roof structure updated.
P10	01.03.23	Unit 3 roof structure updated.
P9	27.02.23	Unit 3 roof structure updated.
P8	23.02.23	Unit 3 roof structure updated.
P7	07.10.22	Unit 3 roof structure updated.
P6	13.09.22	Unit 3 roof structure updated.
P5	15.08.22	Unit 3 roof structure updated.
P4	15.08.22	Unit 3 roof structure updated.
P3	15.08.22	Unit 3 roof structure updated.
P2	15.08.22	Unit 3 roof structure updated.
P1	25.07.21	Initial drawing stage.

PROJECT TITLE

MANCHESTER ROAD, HEYWOOD

EXISTING AND PROPOSED SITE SECTIONS

1 OF 2

SHEET	SCALE	DATE	SUBMITALITY	REVISION
A0	1/250	25/07/2022	S3	P13

DRAWING NO. 21157 - ASA - 00 - ZZZZ - D - A - 0004_ (S3 - P13)

CLIENT

TrammellCrowCompany

AshtonSmith
Beyond Design

Ashton Smith, Belvedere House, 2 Victoria Avenue, Heywood, North Yorkshire, HG5 1EL.
Tel: 01423 523882 Fax: 01423 565268
www.ashtonsmith.co.uk