


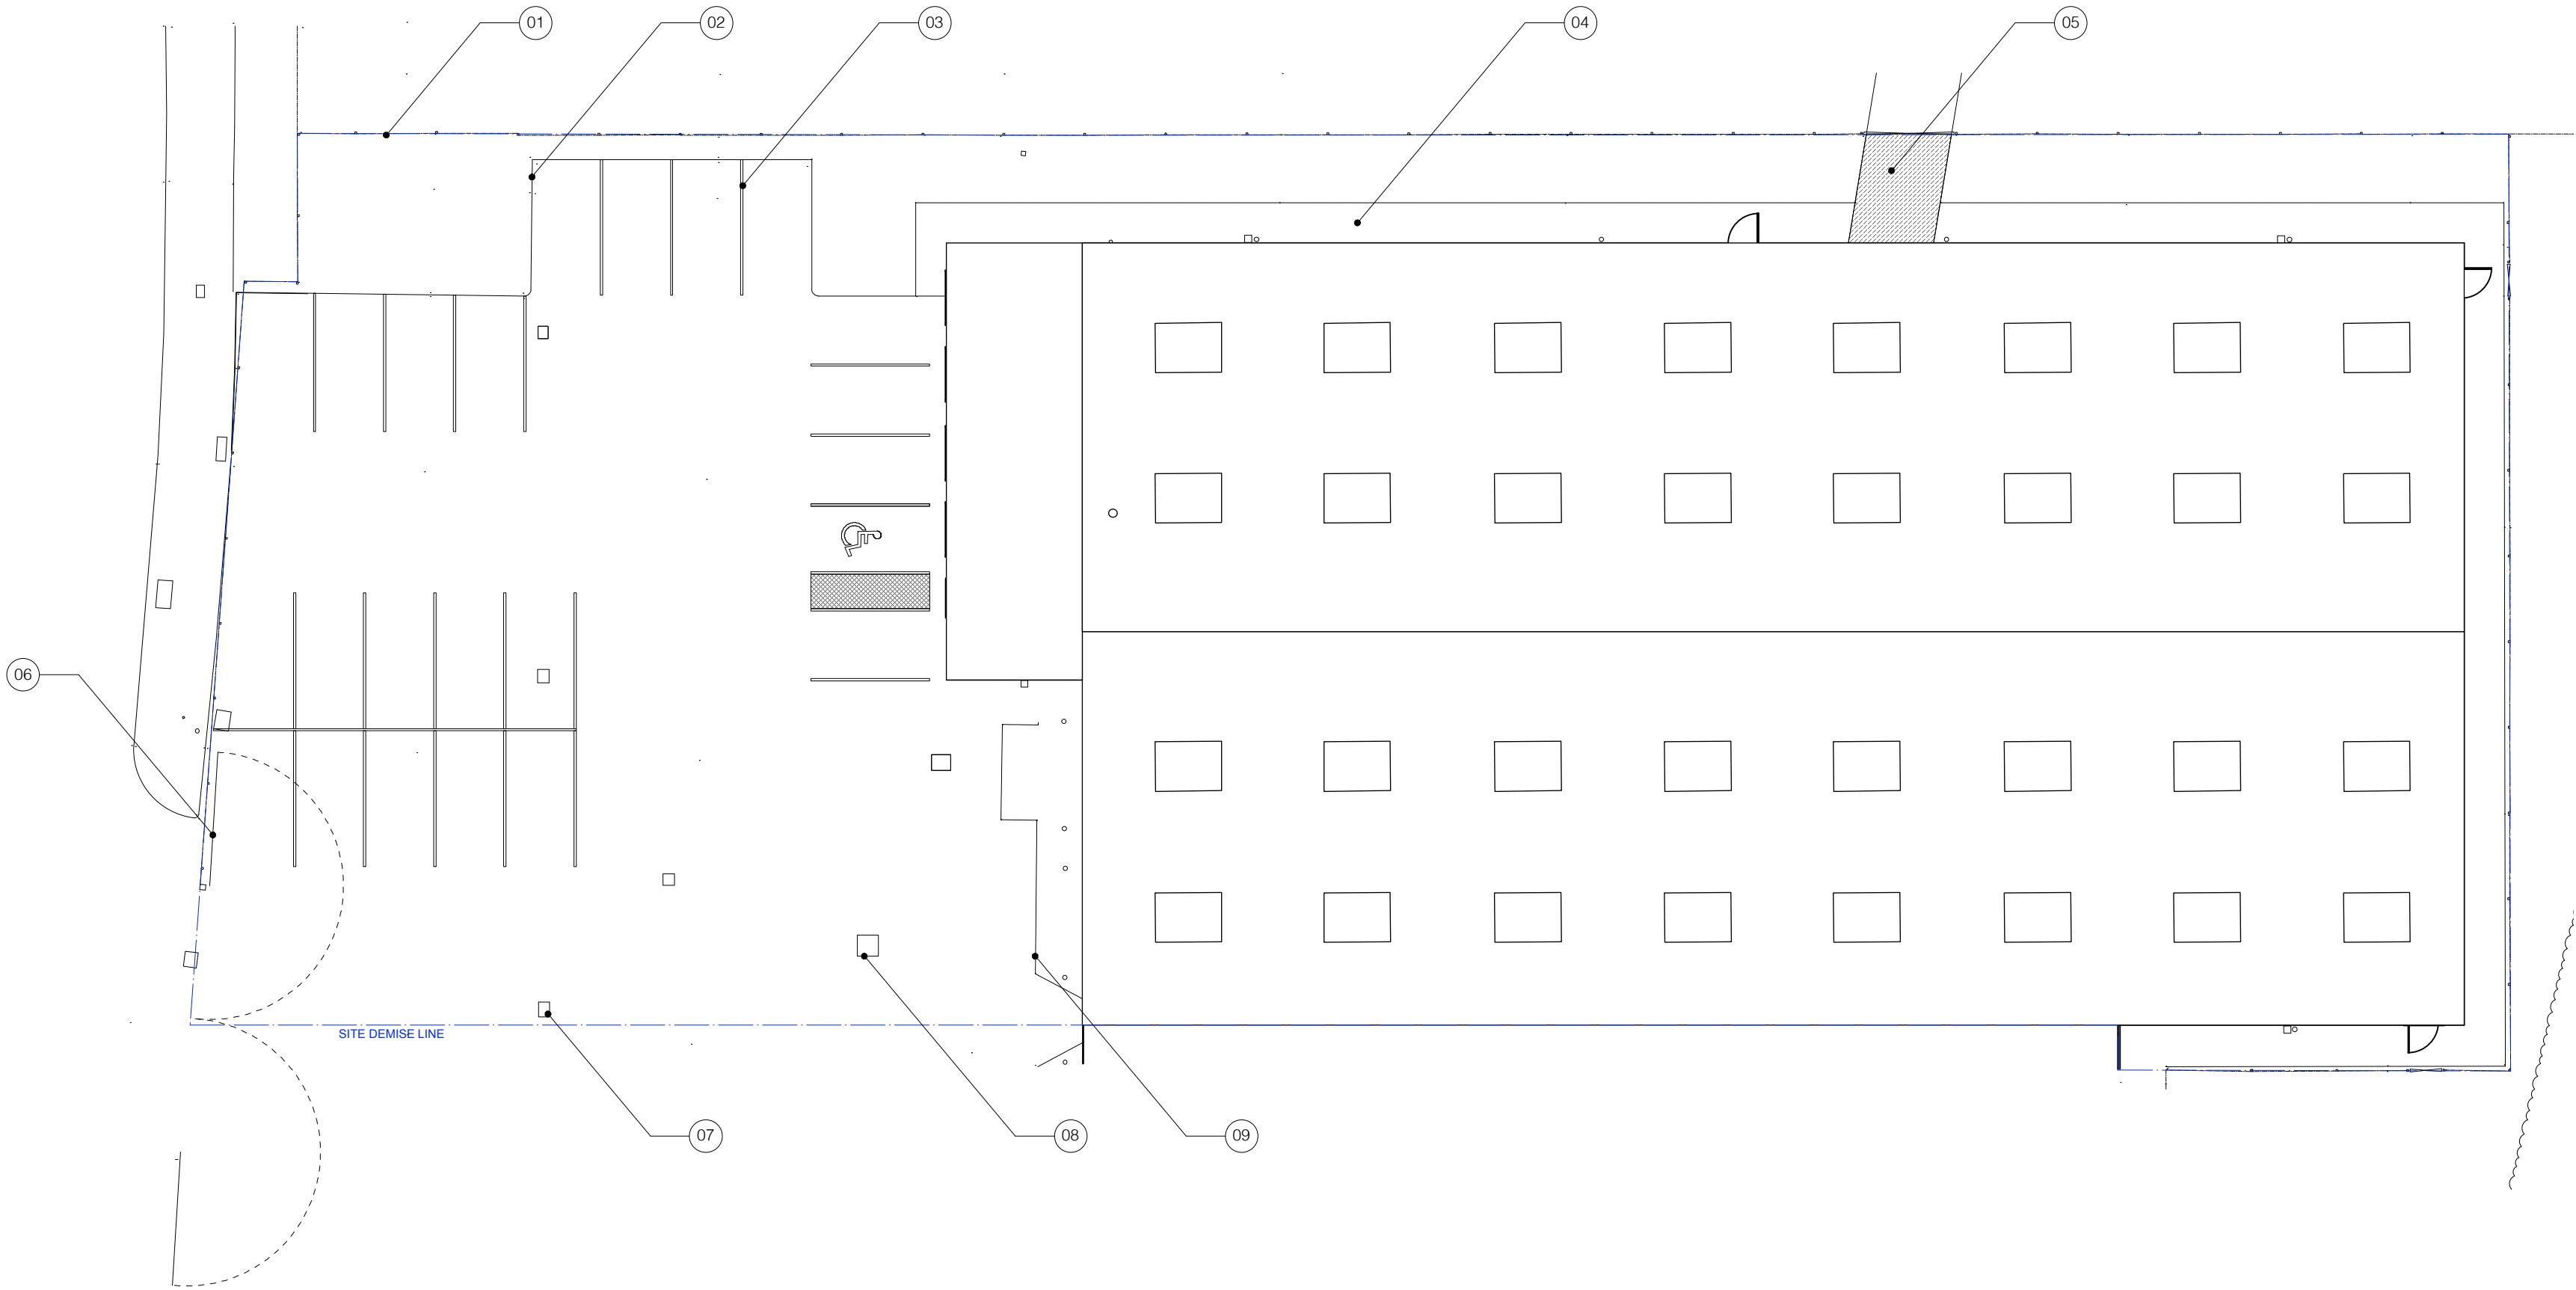

SITE INFO	
3.5T VANS	2
CARS	23

01. Existing line of fence.
02. Existing line of kerbstone between soft landscaping and tarmac surface.
03. Existing car parking bay markings for 23No. parking bays including 1No. DDA bay.
04. Existing gravel path.
05. Existing concrete hardstanding.
06. Existing car park entrance gate (opens 180°).
07. Existing gulley.
08. Existing drain cover.
09. Dashed line denotes existing concrete ramp to loading bay to take up difference between external and internal floor levels.

Revision

DESCRIPTION

Existing Site Plan

CLIENT

Krispy Kreme

PROJECT

Rochdale

ADDRESS

6A, Transpeninne Trading Estate, Rochdale, OL11 2PX

JOB No.

801.P2.1

DWG No.

-

REV.

-

DATE

MAR 23

STATUS

APPROVAL

DRAWN BY

SW

SCALE

1:200 @ A2

THIS DRAWING IS FOR DESIGN INTENT PURPOSES ONLY. DO NOT SCALE THIS DRAWING

1. This drawing is based on information that is not subject to independent verification without the prior consent of PATH DESIGN.

2. The drawing is based on information that is not subject to independent verification without the prior consent of PATH DESIGN.

PATH

Unit 1, 2 Riverside Plaza, London N1 7JL
T +44 (0)20 7553 9000 F +44 (0)20 7553 9004
www.pathdesign.co.uk info@pathdesign.co.uk