




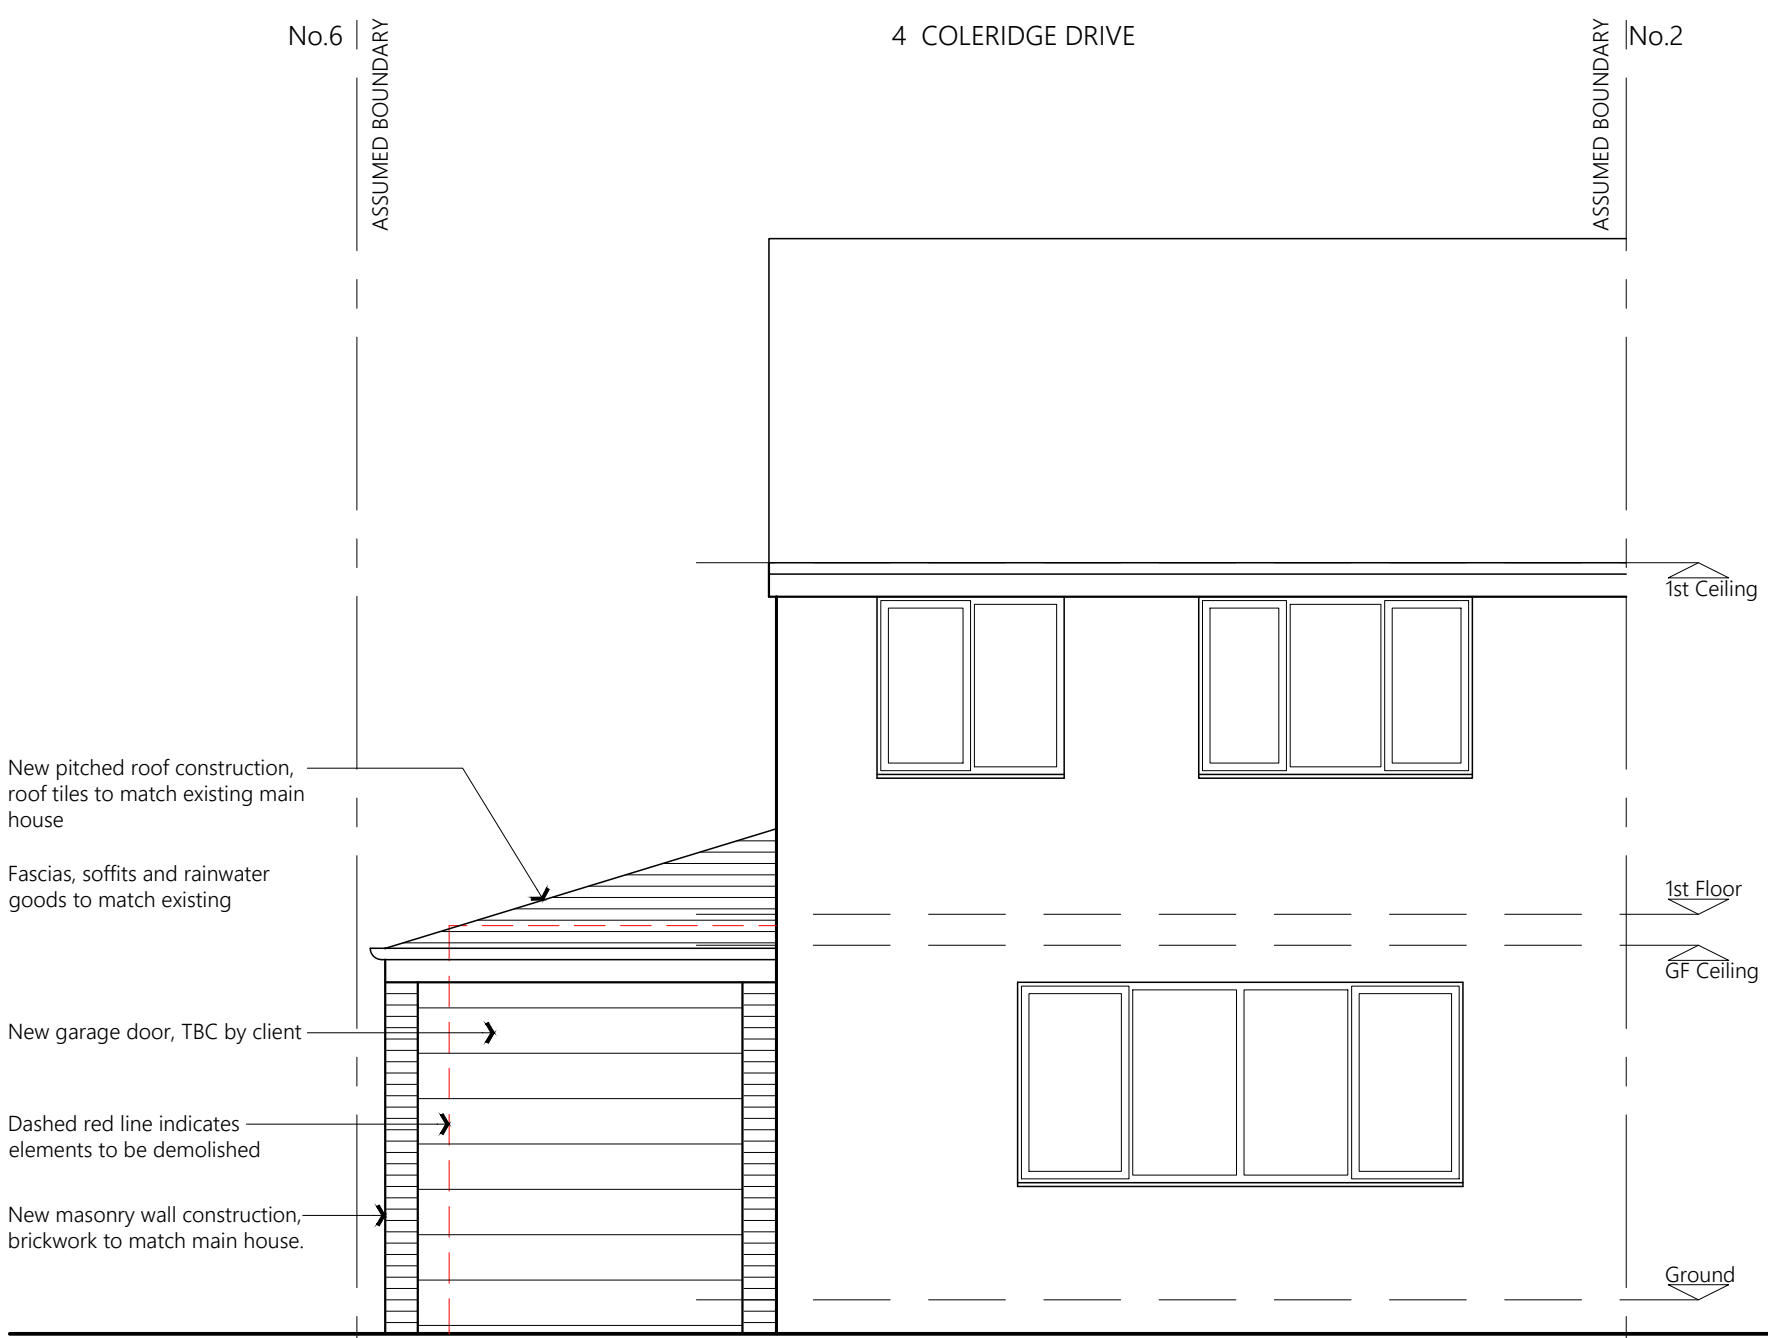


PROPOSED FRONT ELEVATION

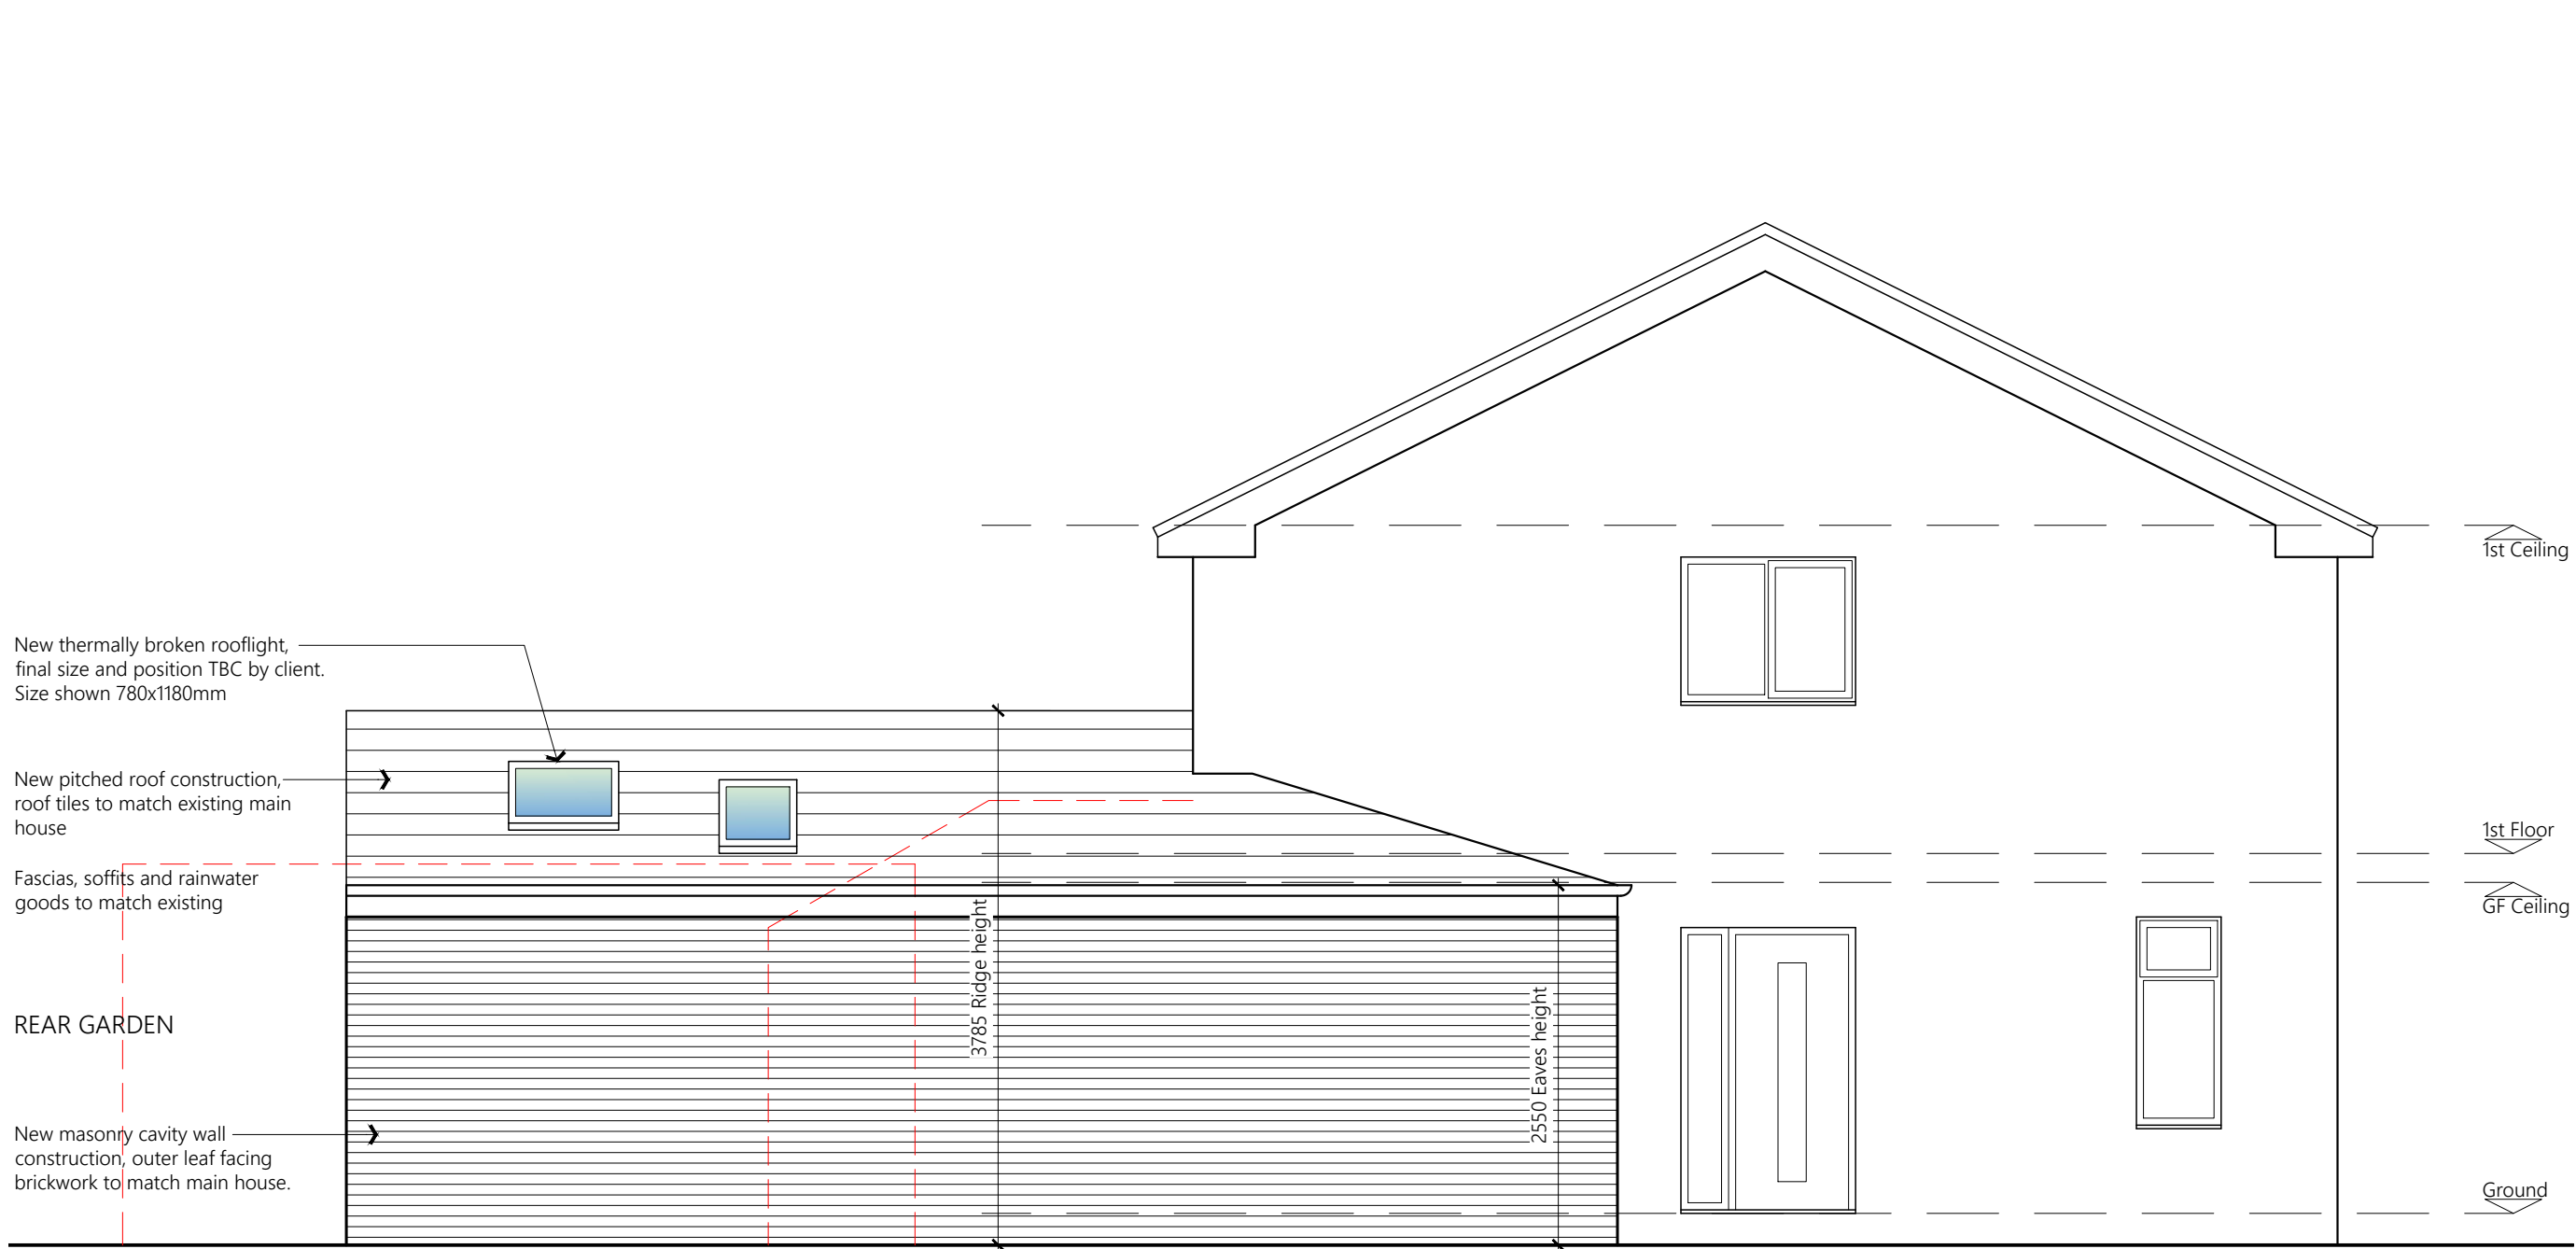


PROPOSED SIDE ELEVATION

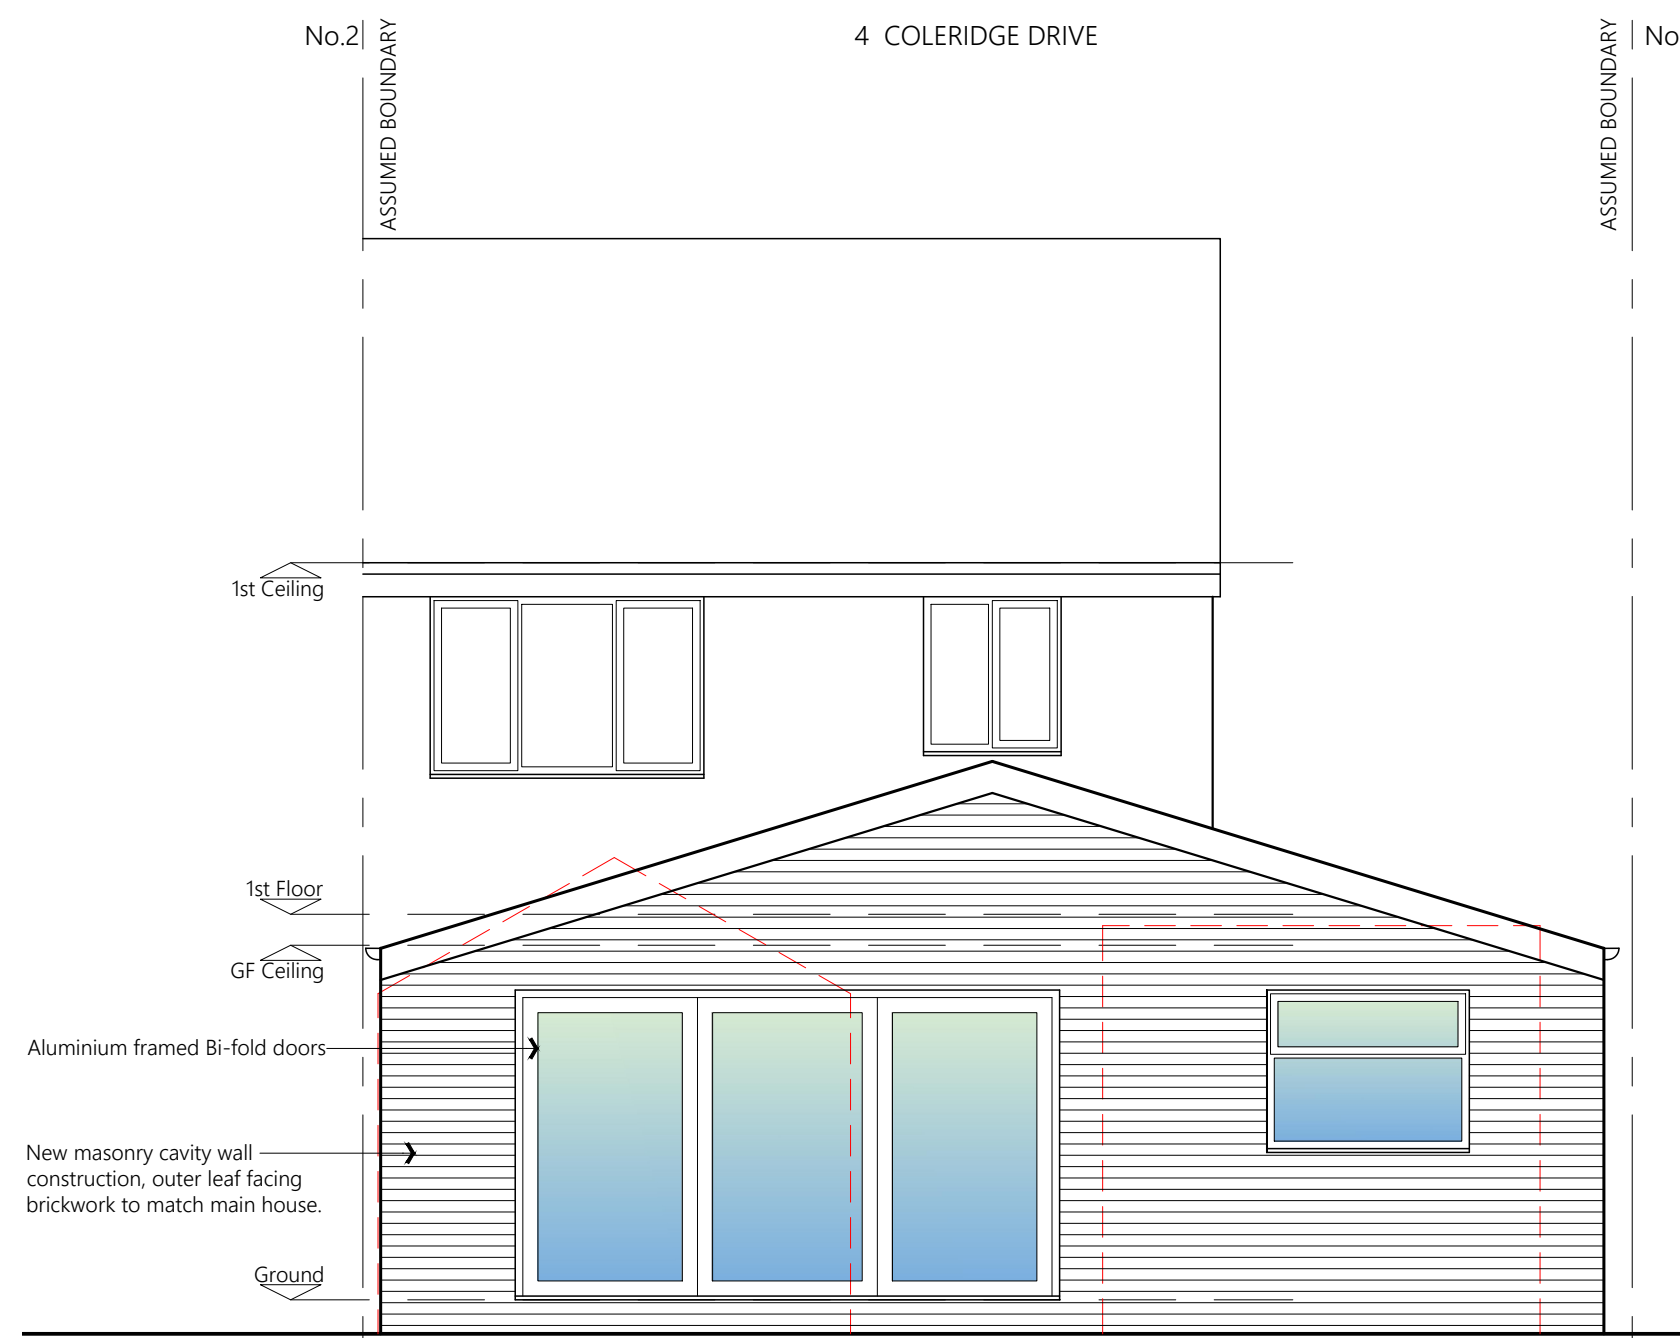


PROPOSED REAR ELEVATION

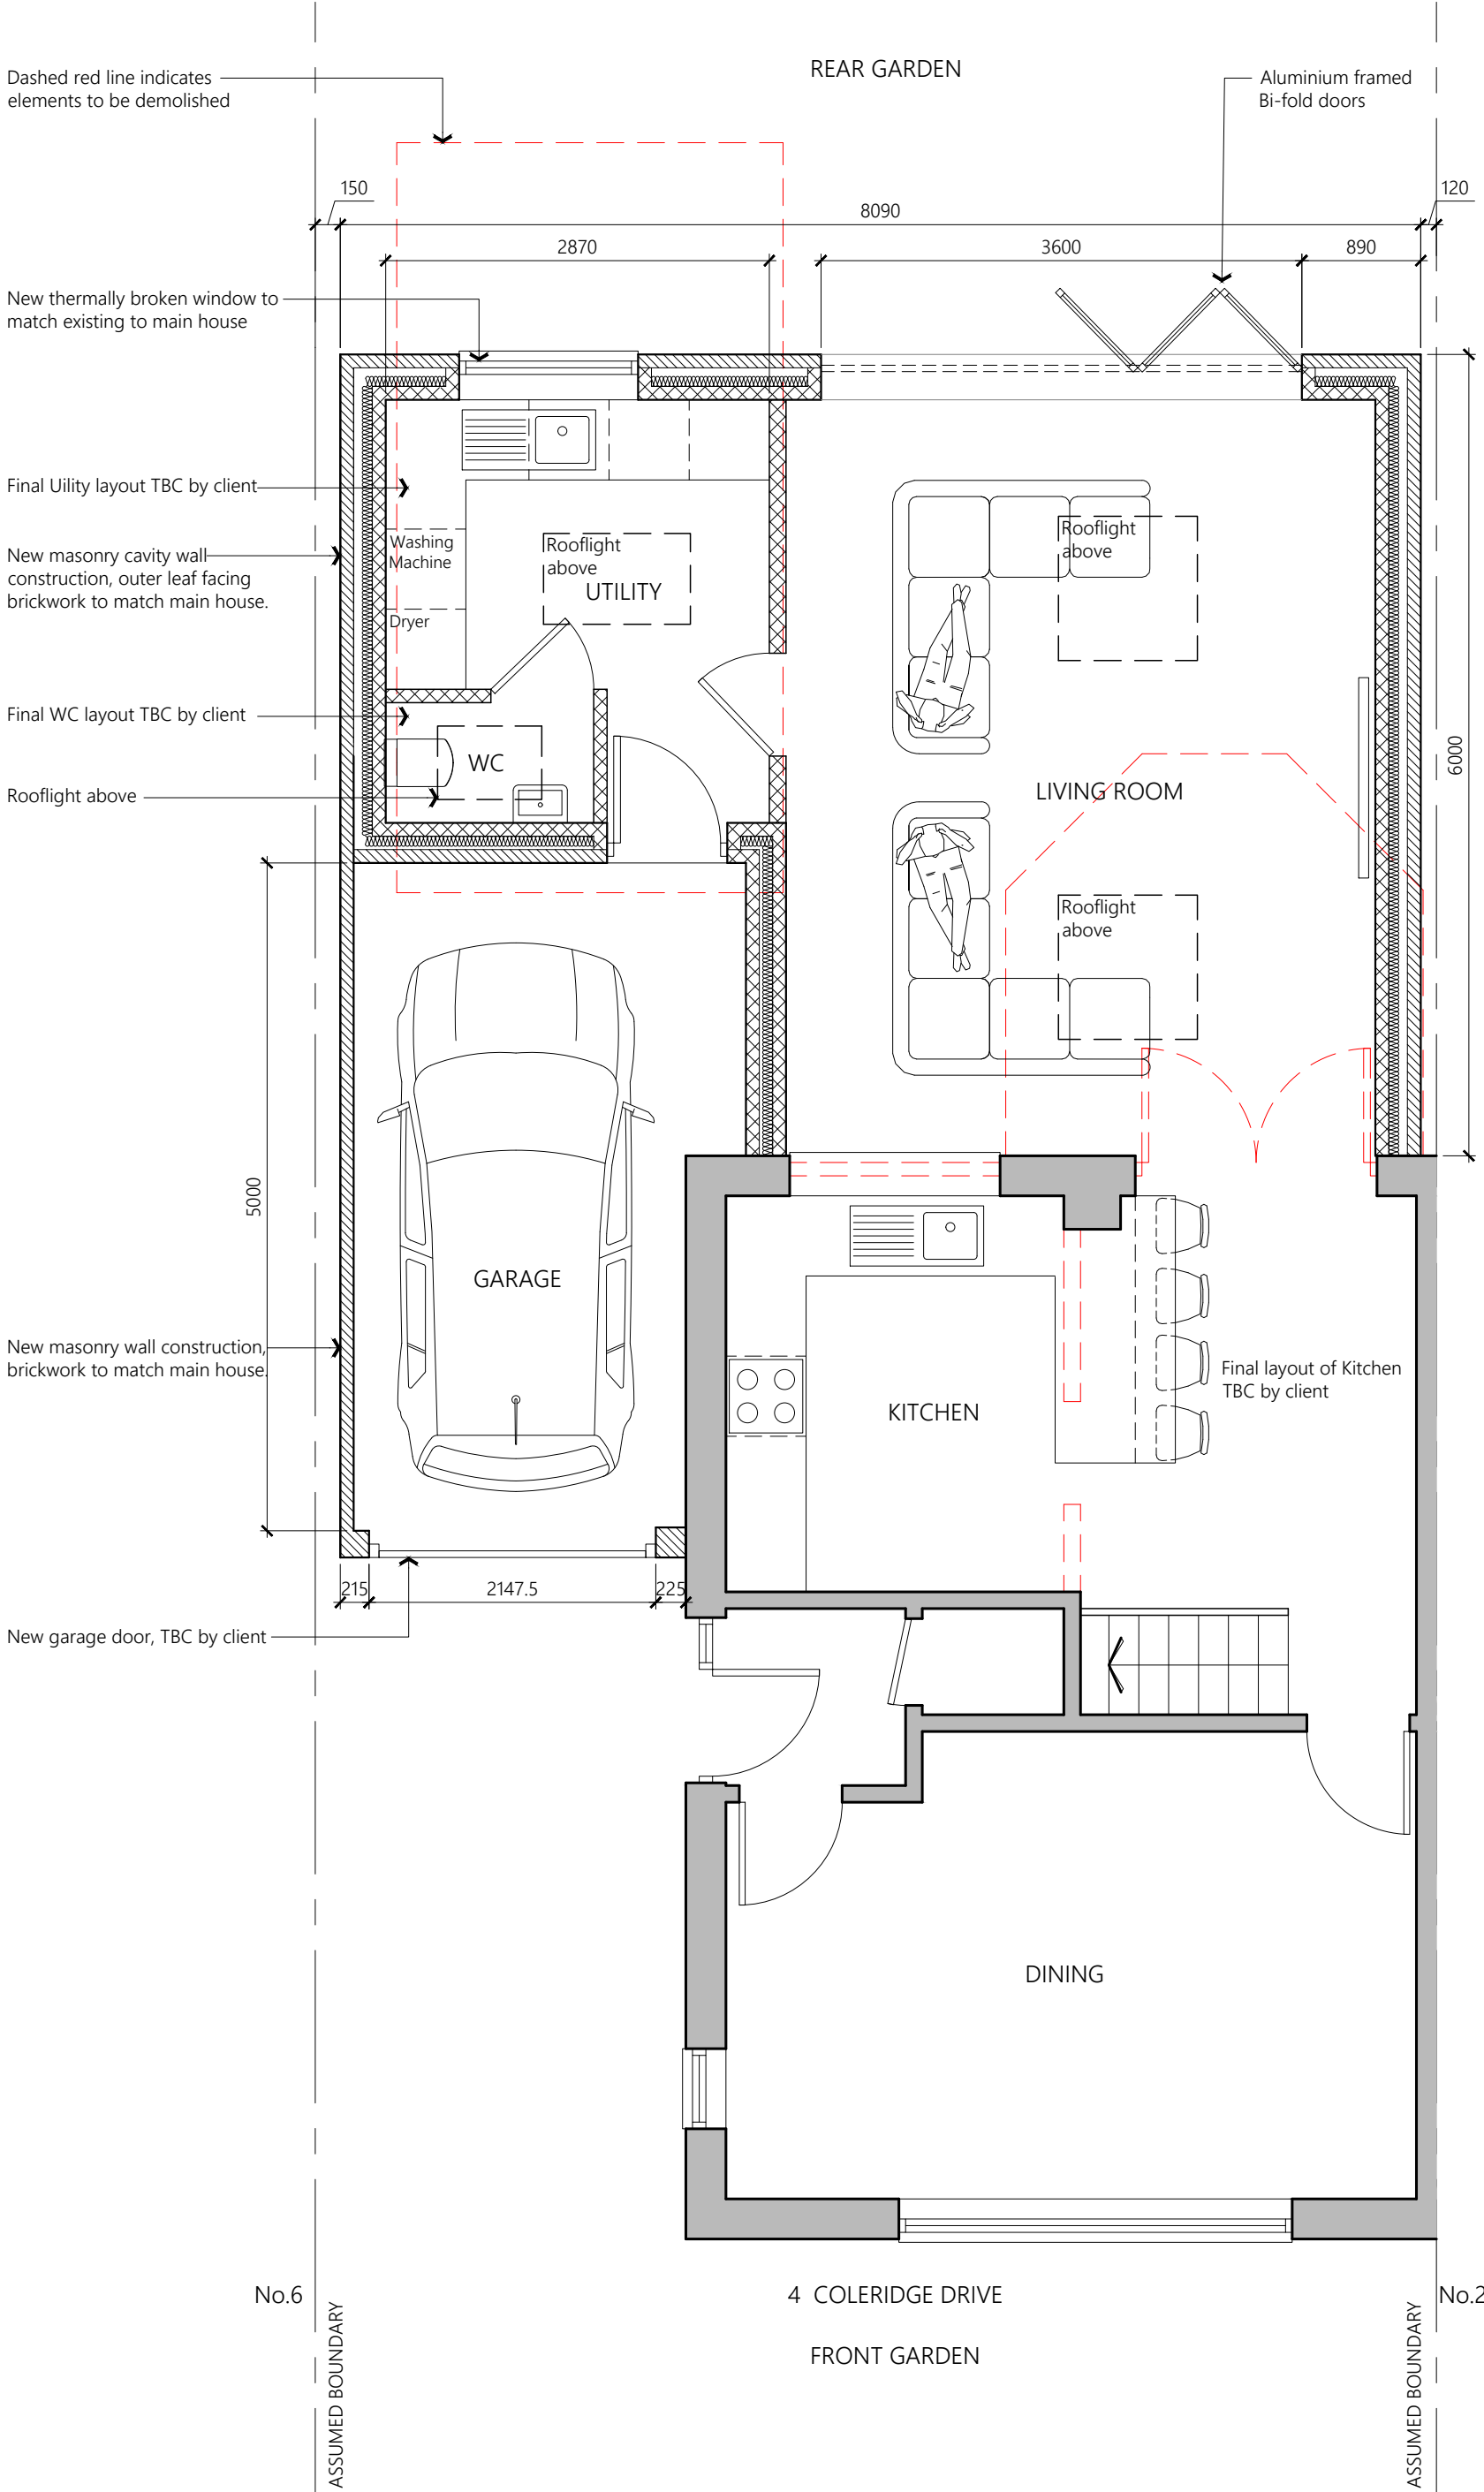


PROPOSED GROUND FLOOR PLAN

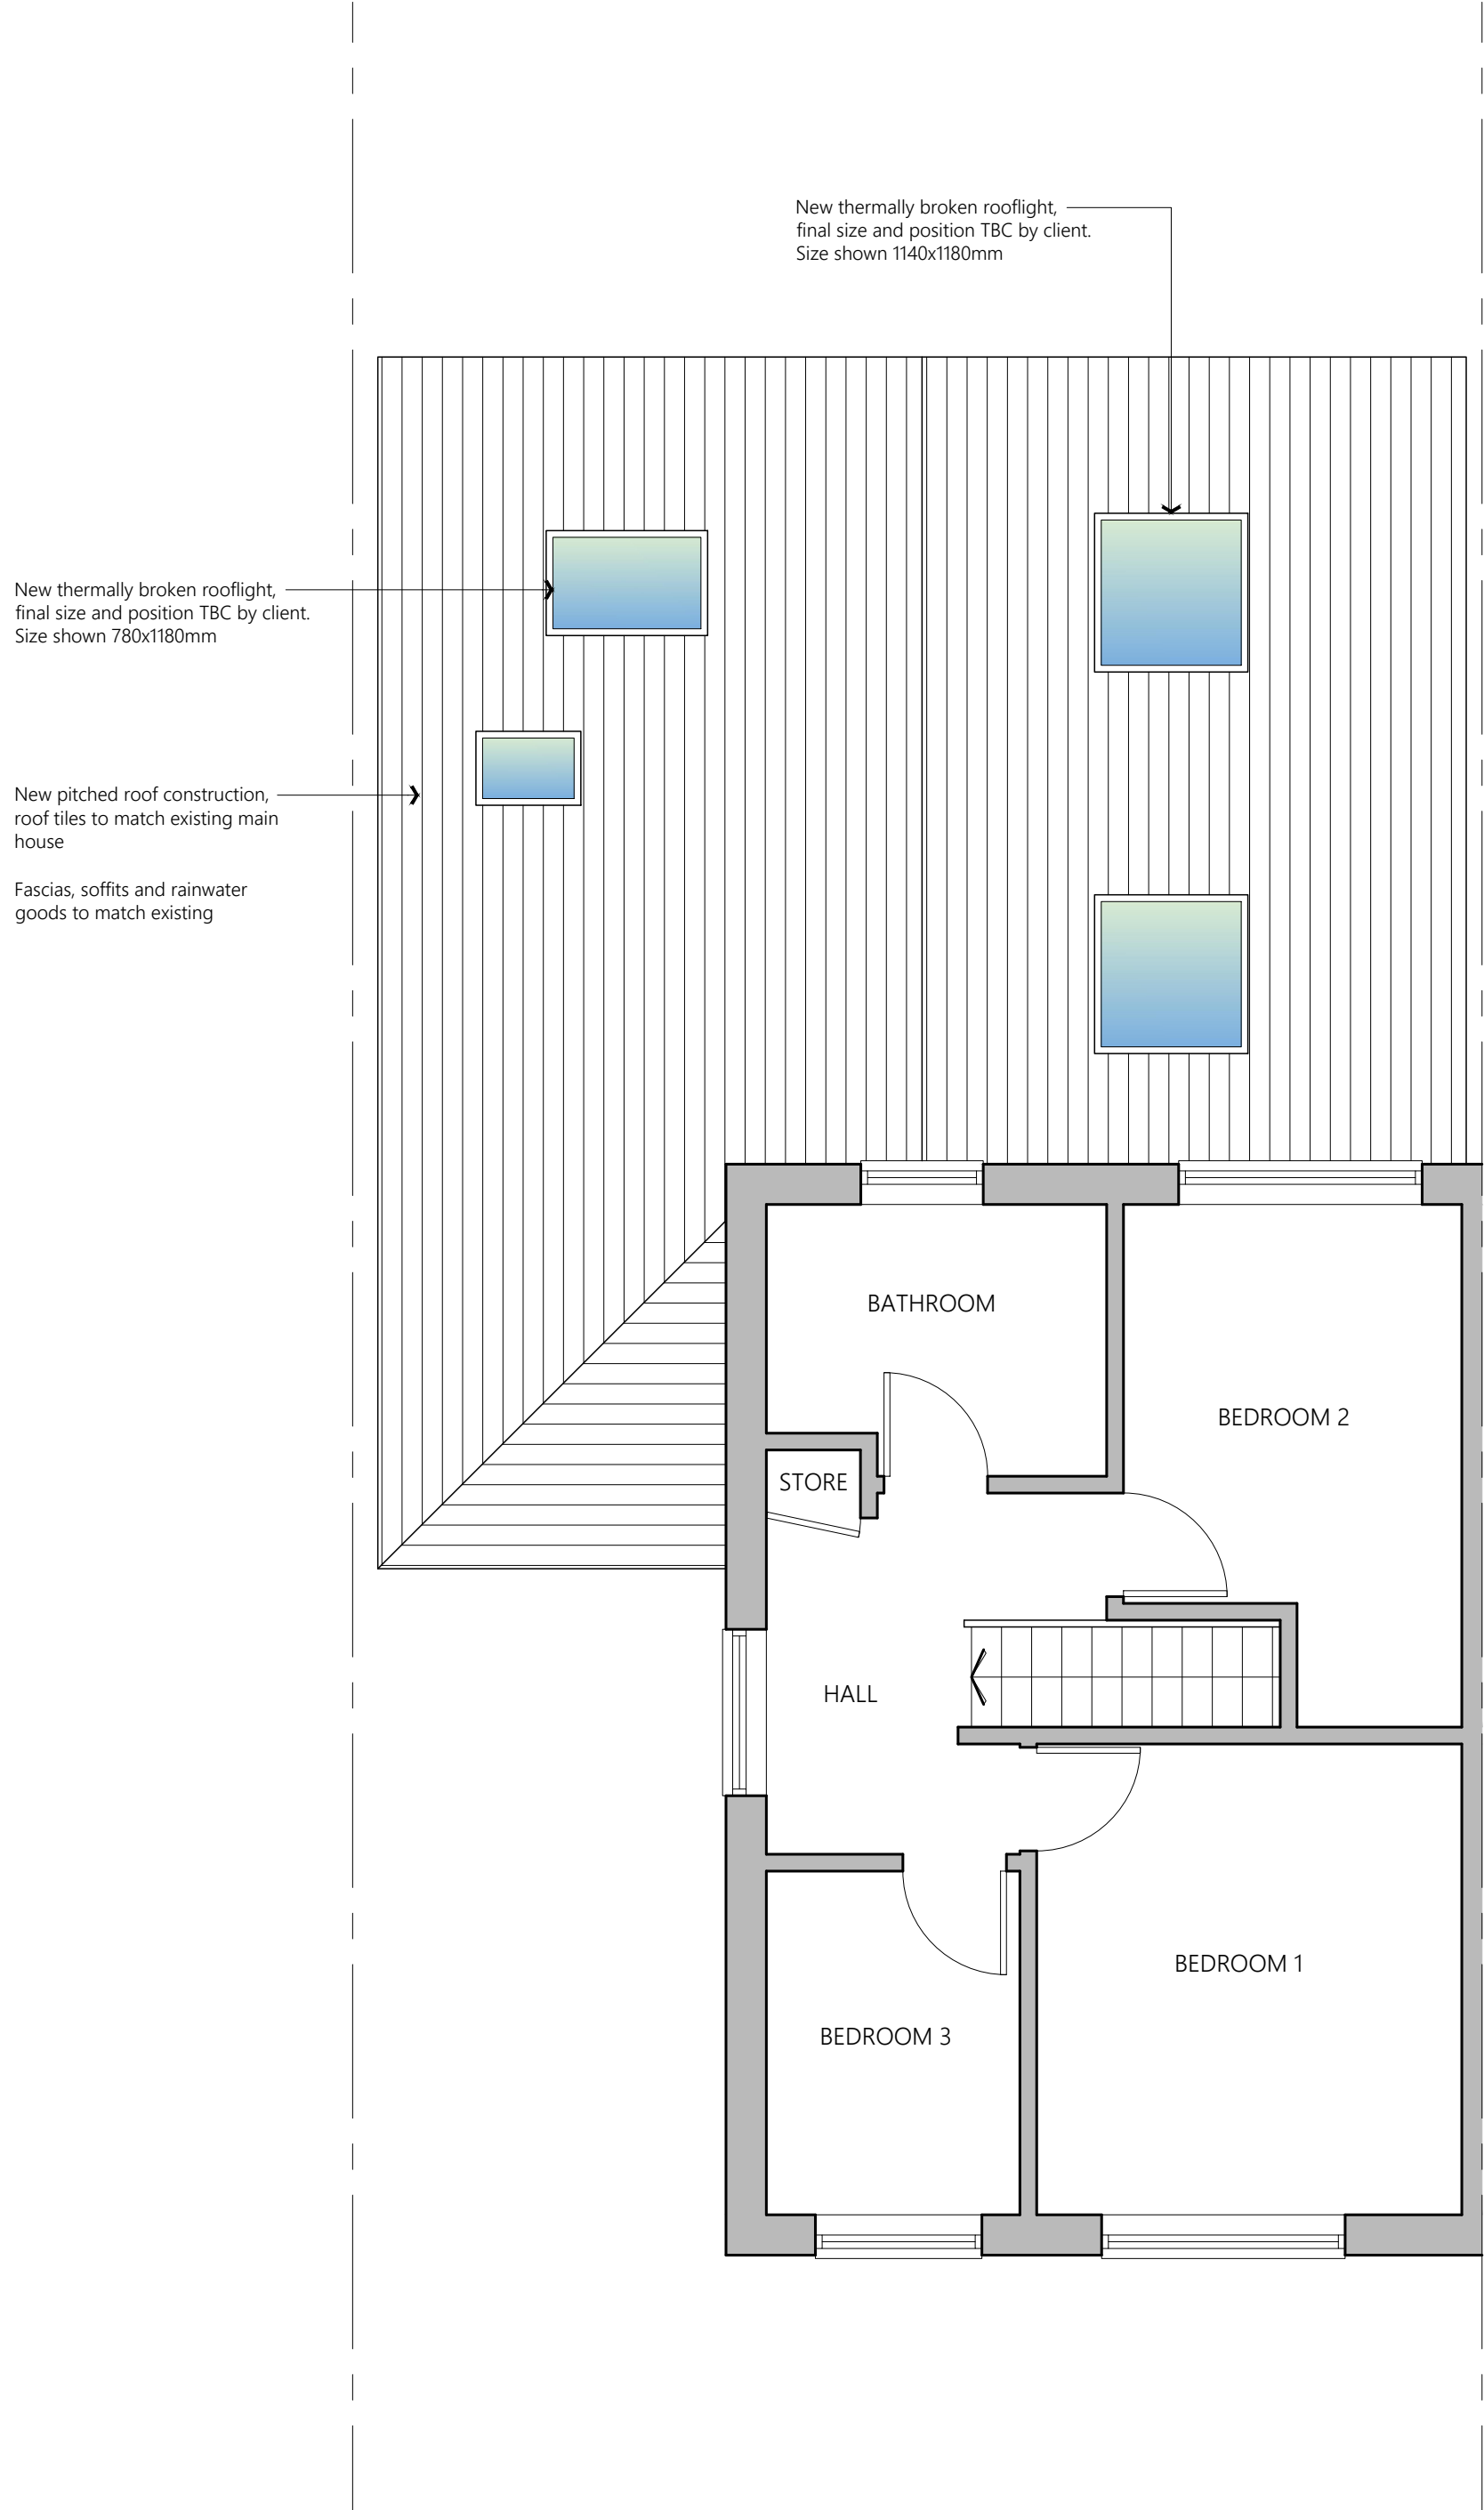

PROPOSED FIRST FLOOR PLAN

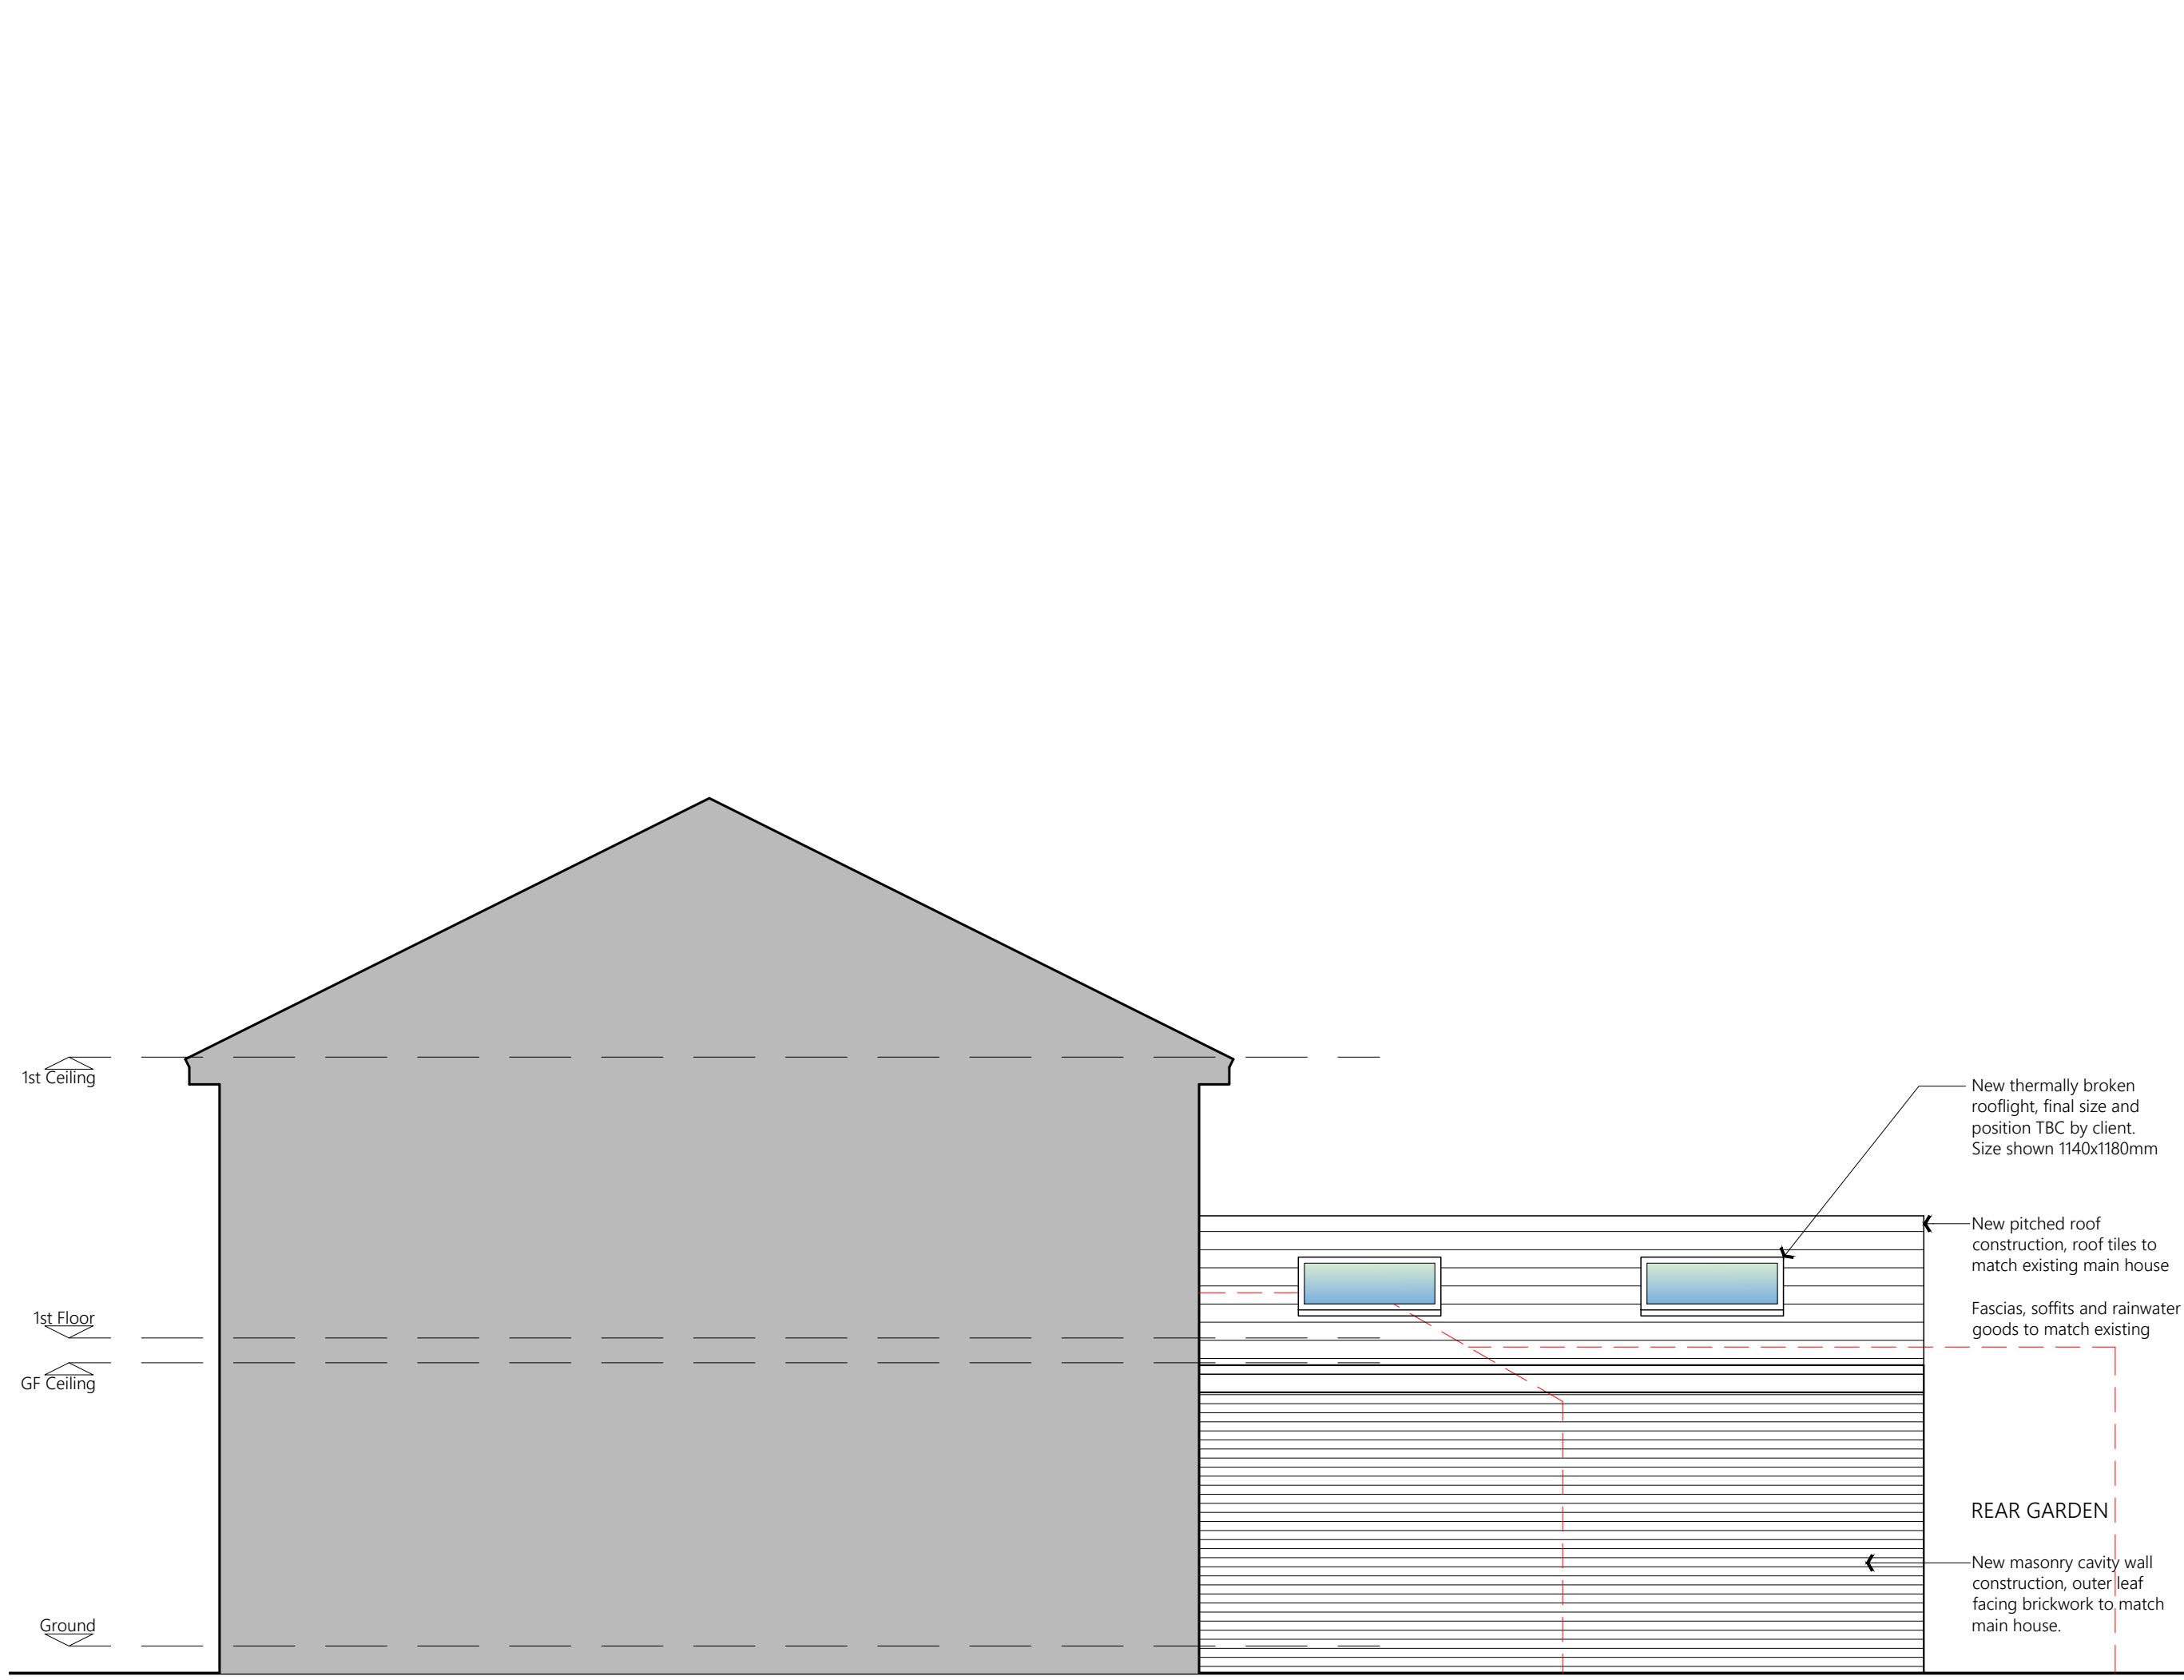

PROPOSED SIDE ELEVATION

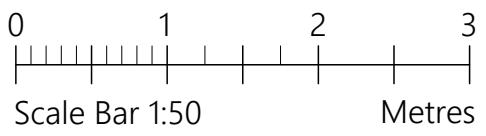

PROJECT	4 Coleridge Drive Smithy Bridge OL15 0RA		
CLIENT	A Dawson		
STATUS	Information		
DRAWING	Proposed Plans & Elevations		
DWG No.	2313-03	REV	
SCALE	1:50@A1	DATE	May '23
		website: www.agbcad.co.uk	
		email: info@agbcad.co.uk	
		telephone: 07912 090 125	
		DO NOT SCALE FROM THIS DRAWING	