





FRONT ELEVATION

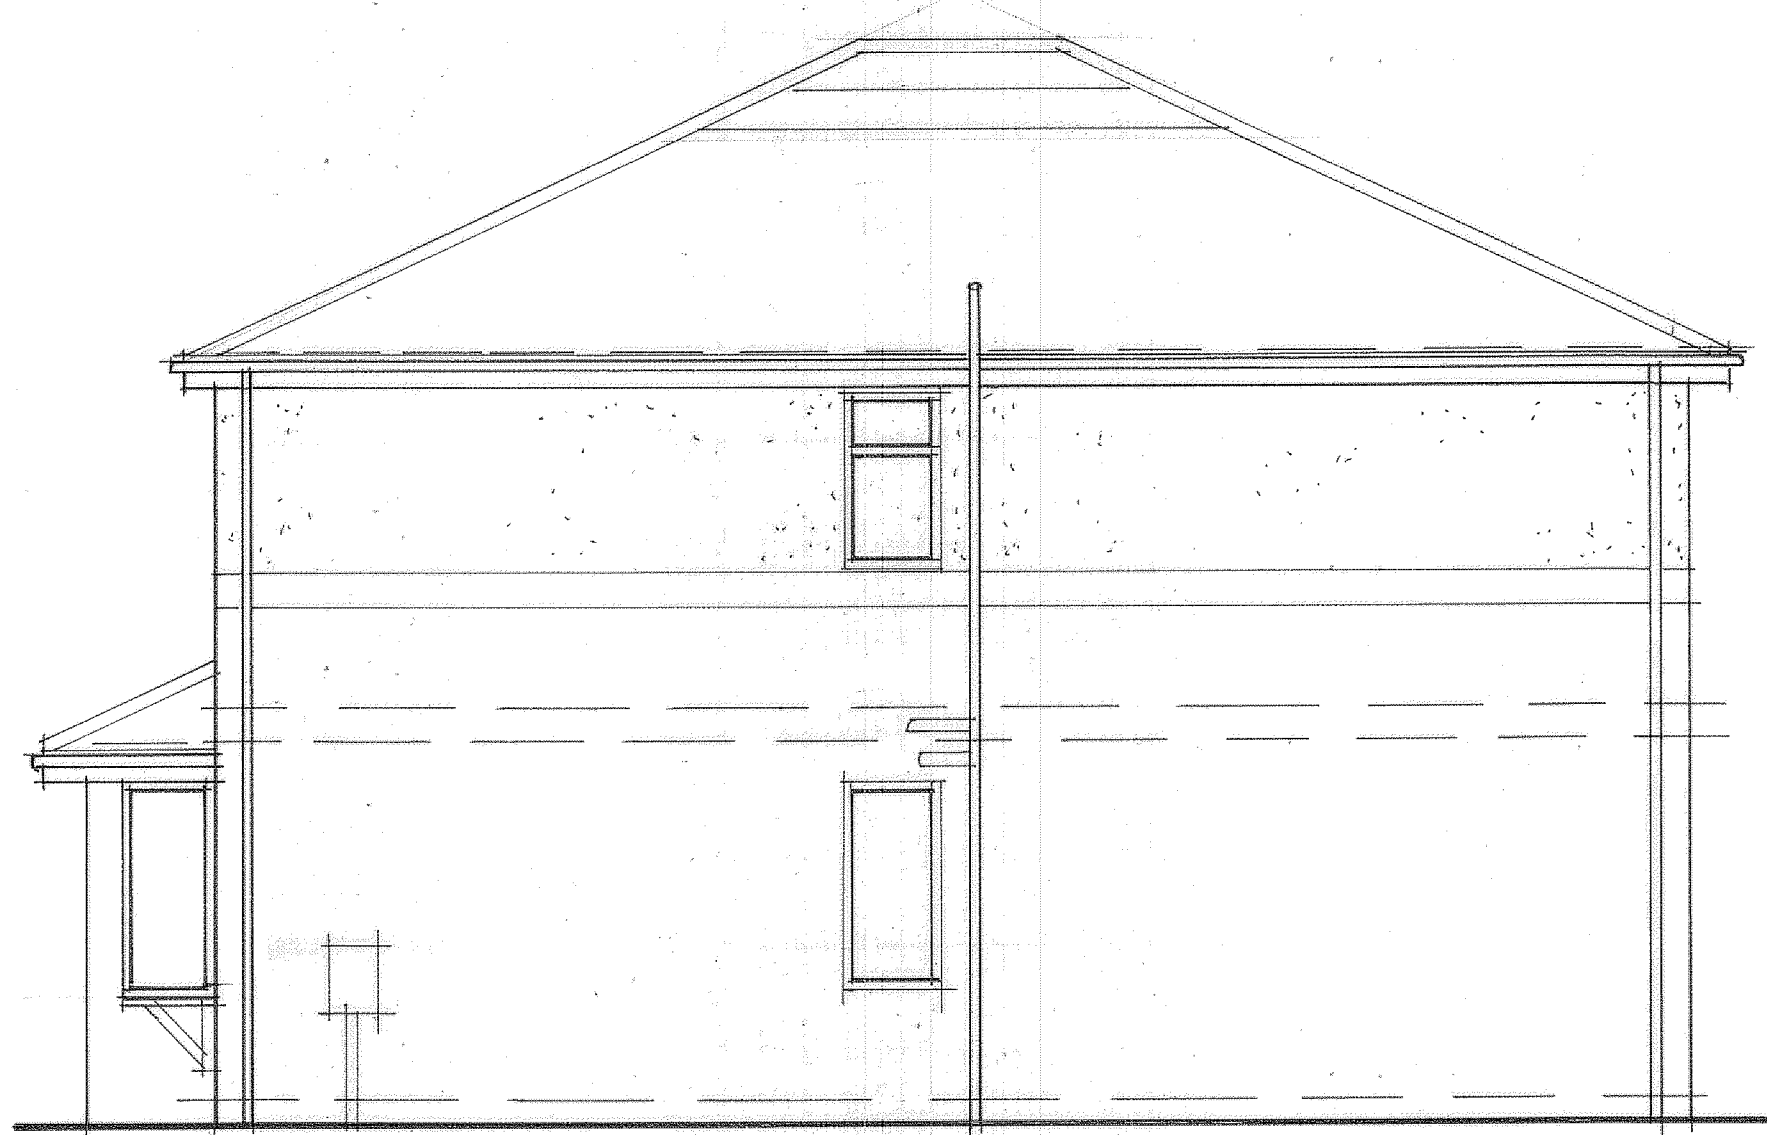


SIDE ELEVATION




REAR ELEVATION

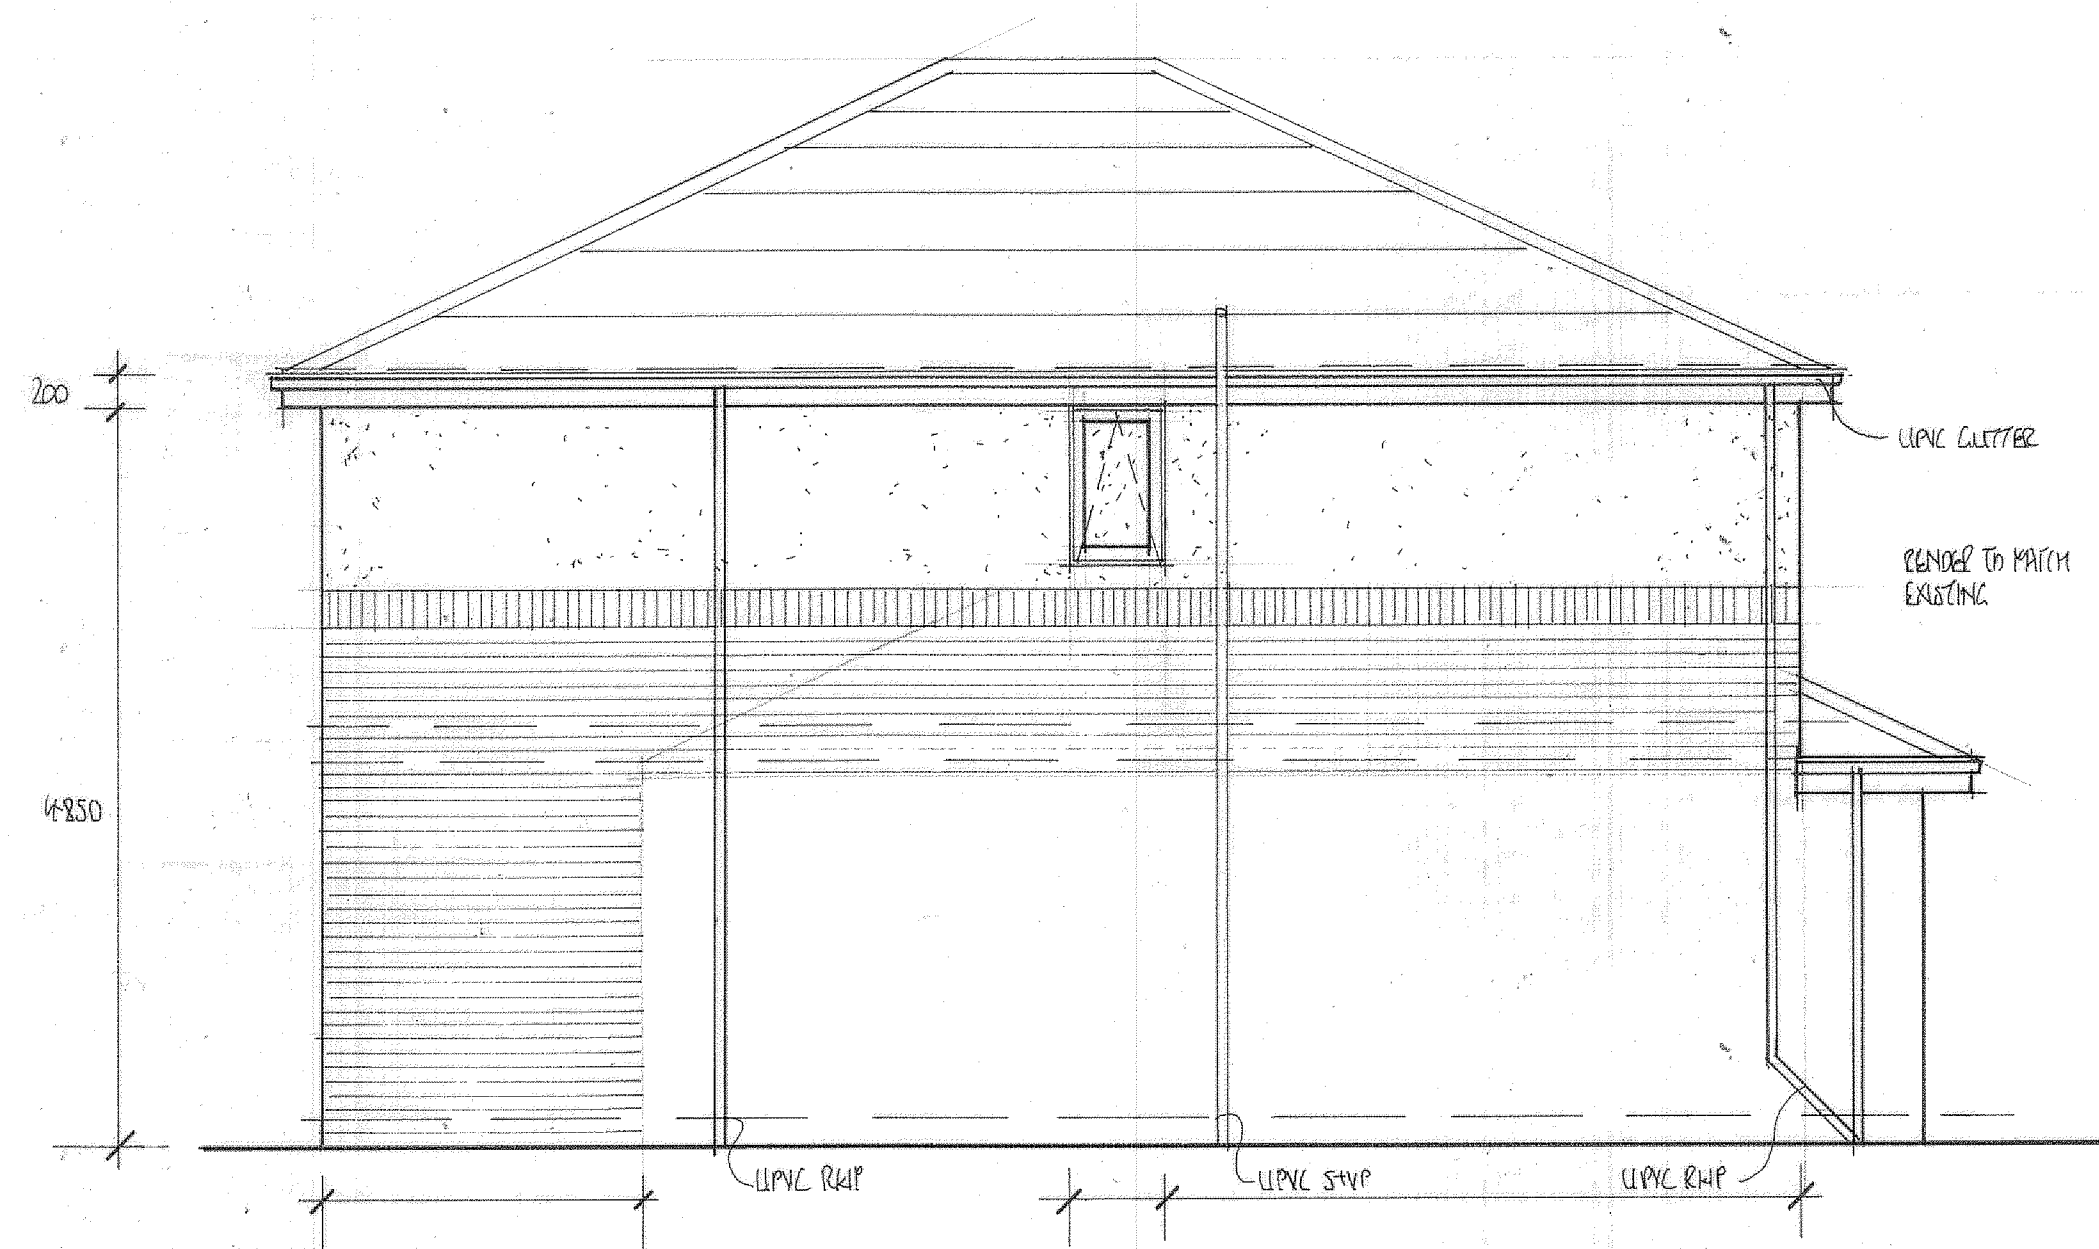

SIDE ELEVATION

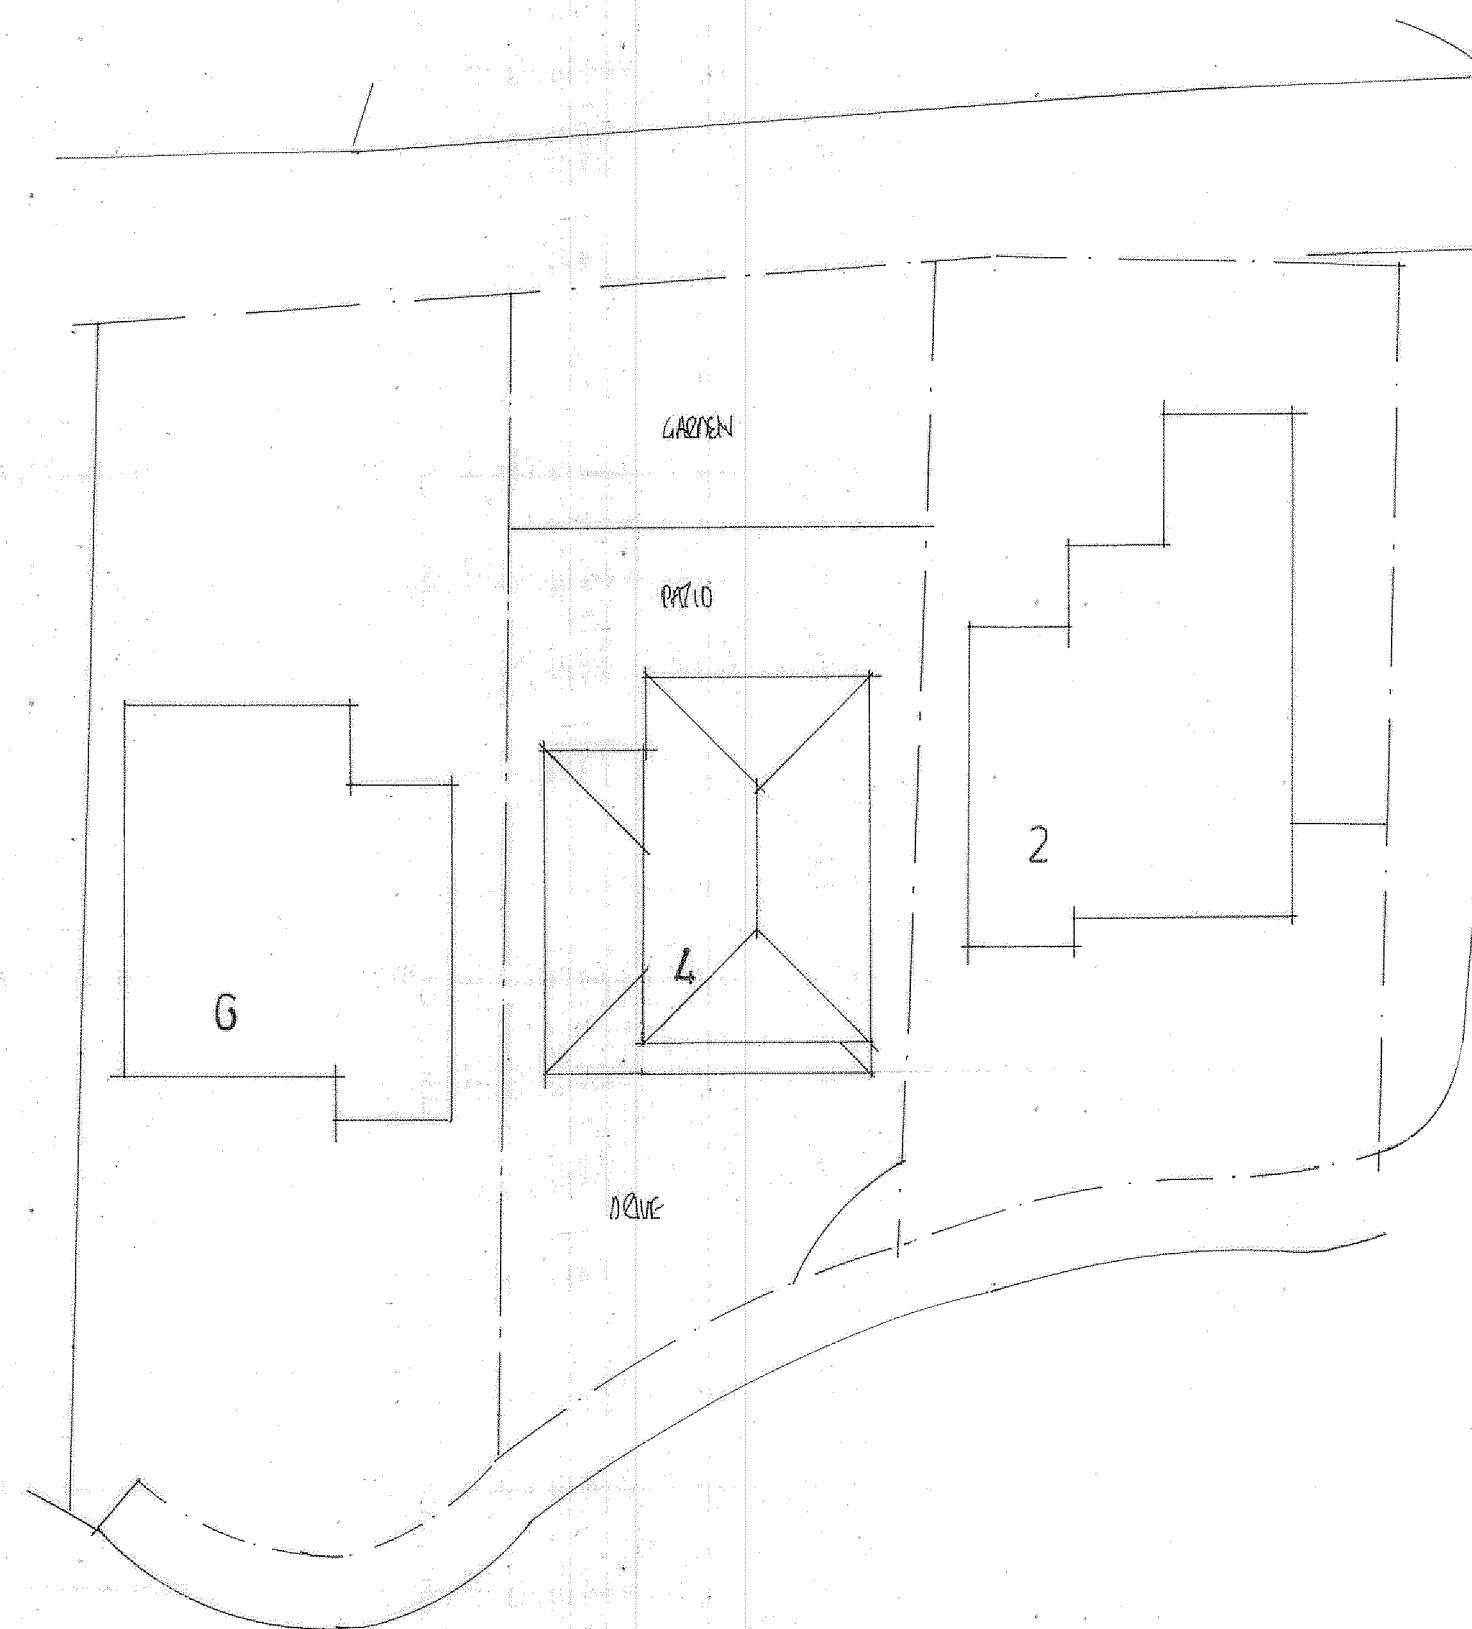

EXISTING SITE AND ROOF PLAN SCALE 1:200

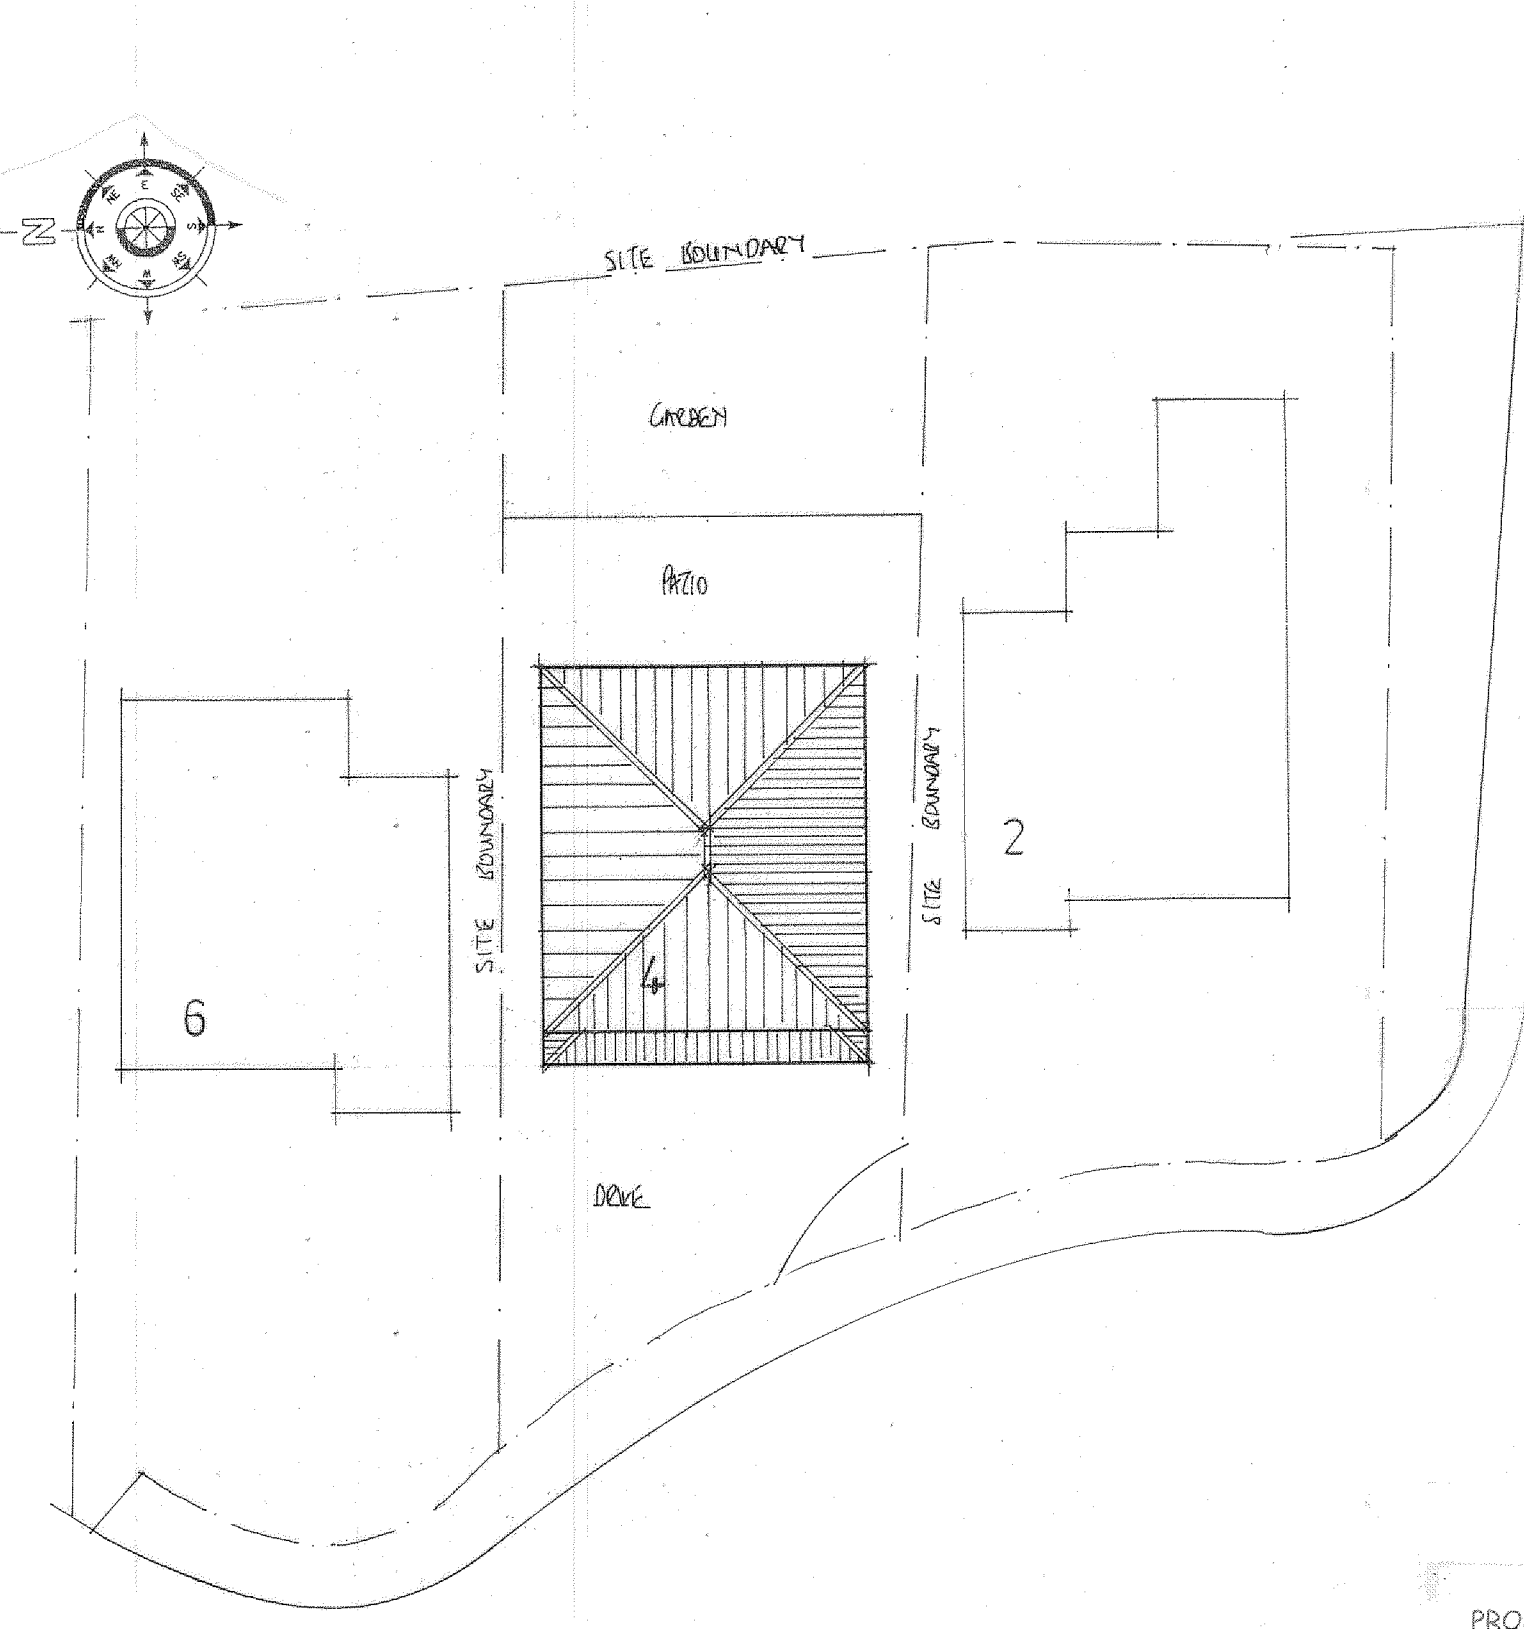

PROPOSED SITE AND ROOF PLAN SCALE 1:200

GENERAL NOTES

ROOF:
Red interlocking concrete tiles to match existing.

WALLS
Ground Floor - Red facing brick to match existing
First Floor - White render to match existing

WINDOWS & DOORS
UPVC double glazed units, colour to be White

UPVC SOFFITS AND FASCIAS
White to match existing

RWPS & GUTTERS
UPVC rainwater goods to be black in colour to match existing.

PROJECT
PROPOSED GROUND FLOOR SIDE
EXTENSION WITH FULL LENGTH
FIRST FLOOR SIDE EXTENSION.
DRAWING TITLE
PROPOSED ELEVATIONS,
EXISTING AND PROPOSED
ROOF AND SITE PLAN.
CLIENT
MR. A. NAGY.
ADDRESS
4, WHITTAKER LANE,
ROCHDALE, OL11 5PL.
SCALE 1:50@A1
DATE MAY 2023.
SCALE 1:200@A1.
DRAWING No
FO 05235848/4.

