


Revision	Description	By	Date
P02	Issue of Stage 3 Final Drawings	BN	09/11/23
P01	Issue of Drawing Package	BN	10/10/23

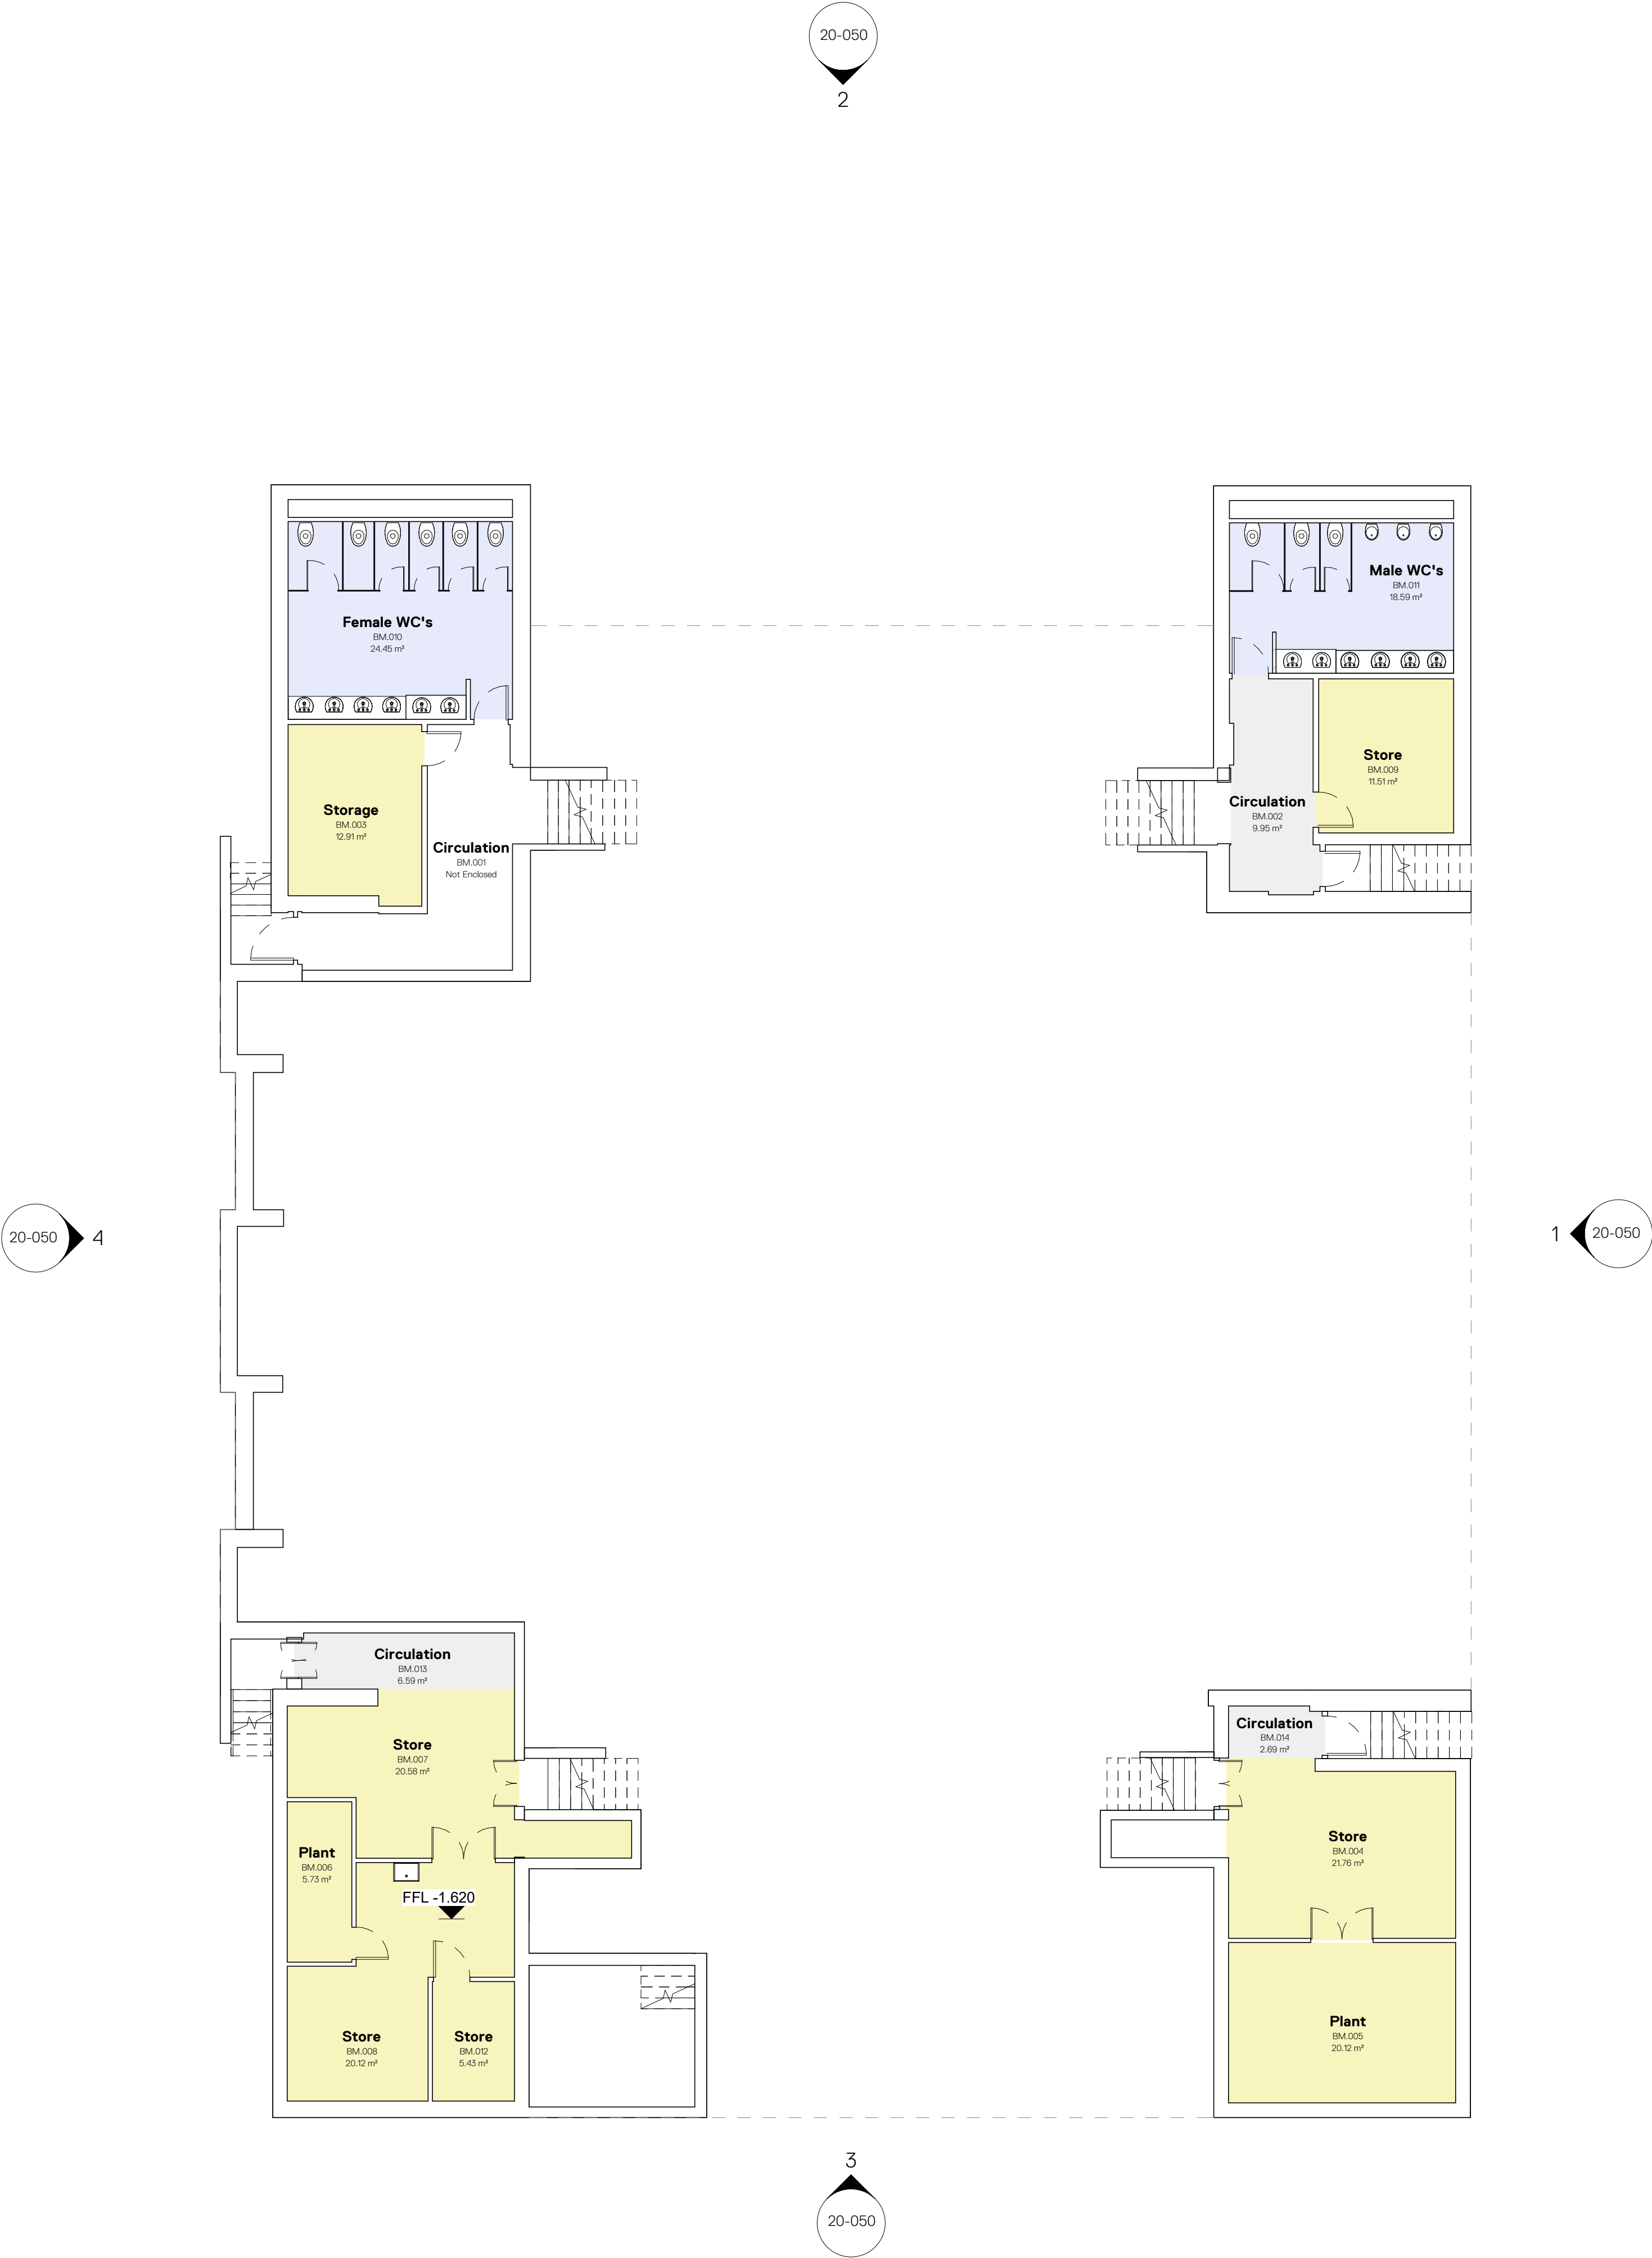

Areas

- Support services
- Store / Plant
- Circulation

RIBA STAGE 3

1:100

2 4 8 m

Notes:
DO NOT SCALE. Use figured dimensions only. The contractor is requested to check all dimensions before the work is put in hand. Copyright of this drawing belongs solely to K2 Architects Ltd ©. This drawing must only be used for the purpose for which it is supplied and its contents must not be reproduced for any purpose without written permission. Areas indicated, or areas calculated from this drawing should be used for valuation purposes or as the basis for development contracts. K2 Architects is a limited company registered in England and Wales. Number 65333723.

Drawn JP 11/04/23

Checked CD 11/04/23

Approved MD 11/04/23

www.k2architects.co.uk 0151 706 9560

K2

Project	Heywood Civic Centre LCpl Stephen Shaw MC Way, Heywood Greater Manchester, OL10 1LW	Status	Status
Drg Title	Existing Basement Floor Plan	Issue	Preliminary
Drg No.	564-K2A-B1-BM-DR-A-20-000	Scale	1: 100
		A1 Sheet	
		Revision	P02

Existing Basement Floor Plan