



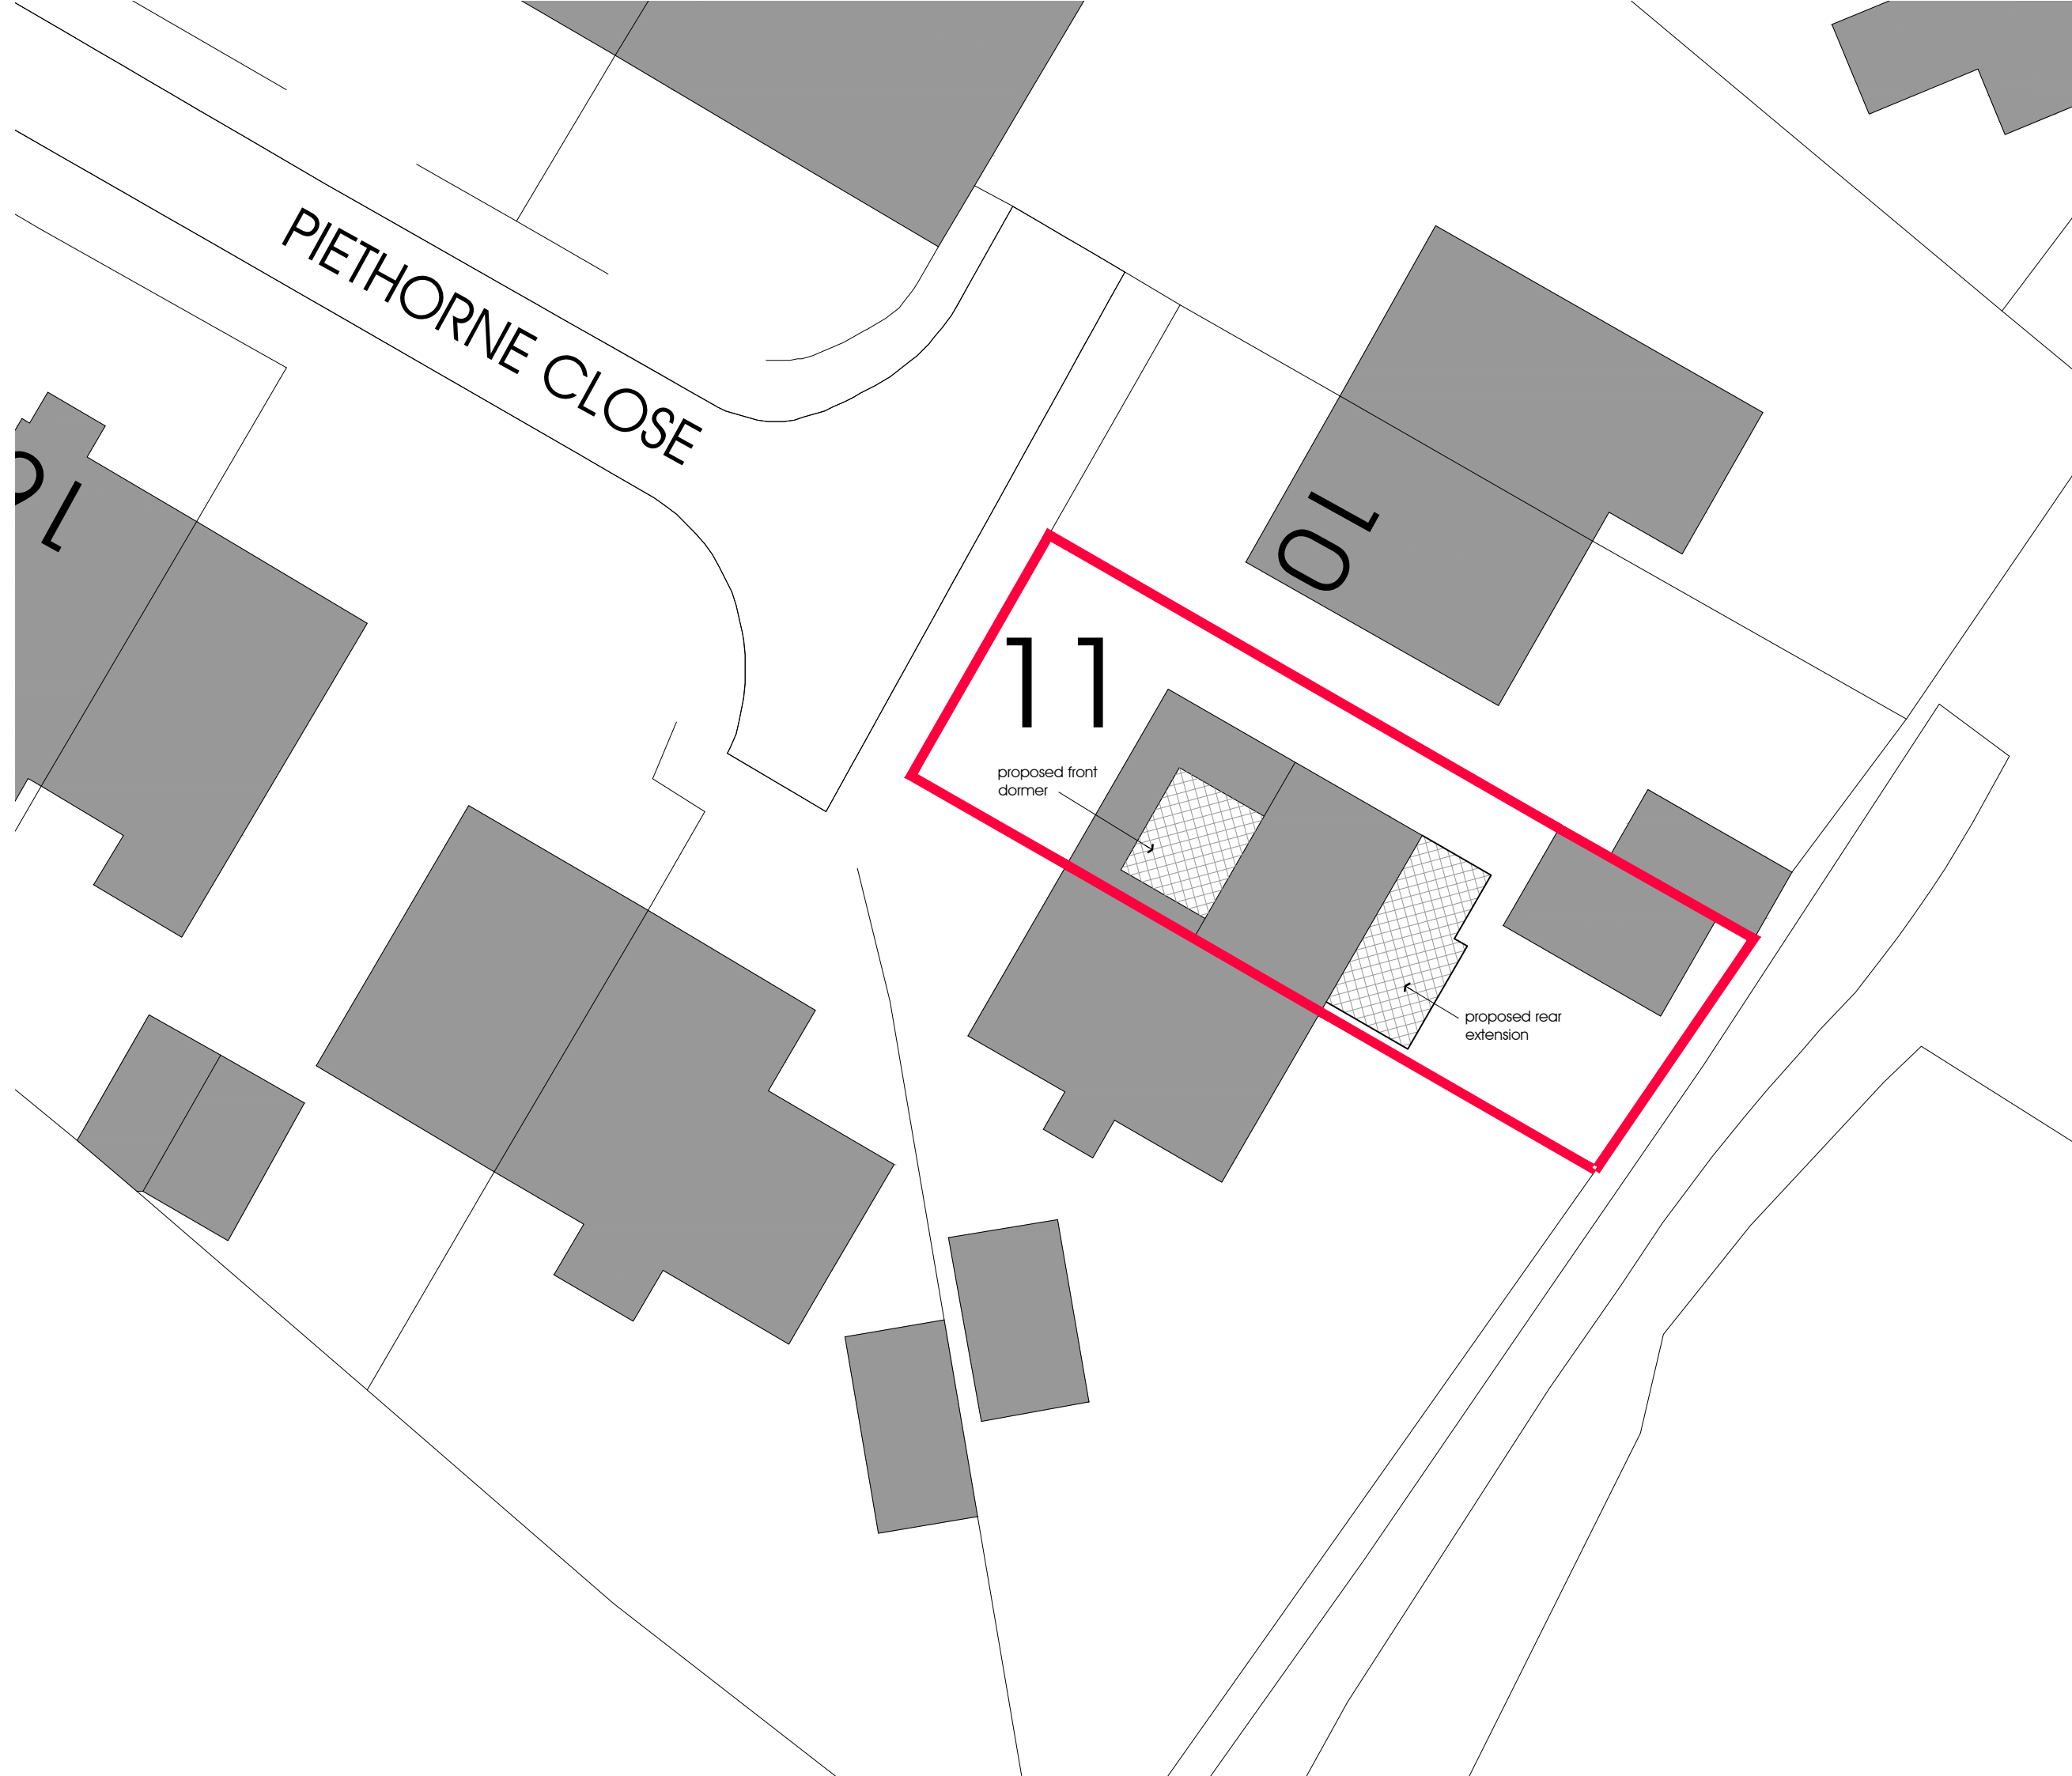

All dimensions shall be verified by the contractor on site prior to work commencing.
Do not scale from this drawing. Only work to written dimensions

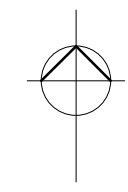

PROJECT
proposed extensions
11 piethorne close,
newhey
TITLE
proposed site plan

CLIENT
mr d padron

DRAWN dph
DATE may 2024
SCALE 1:200 @ A3

DWG No.
05 A