

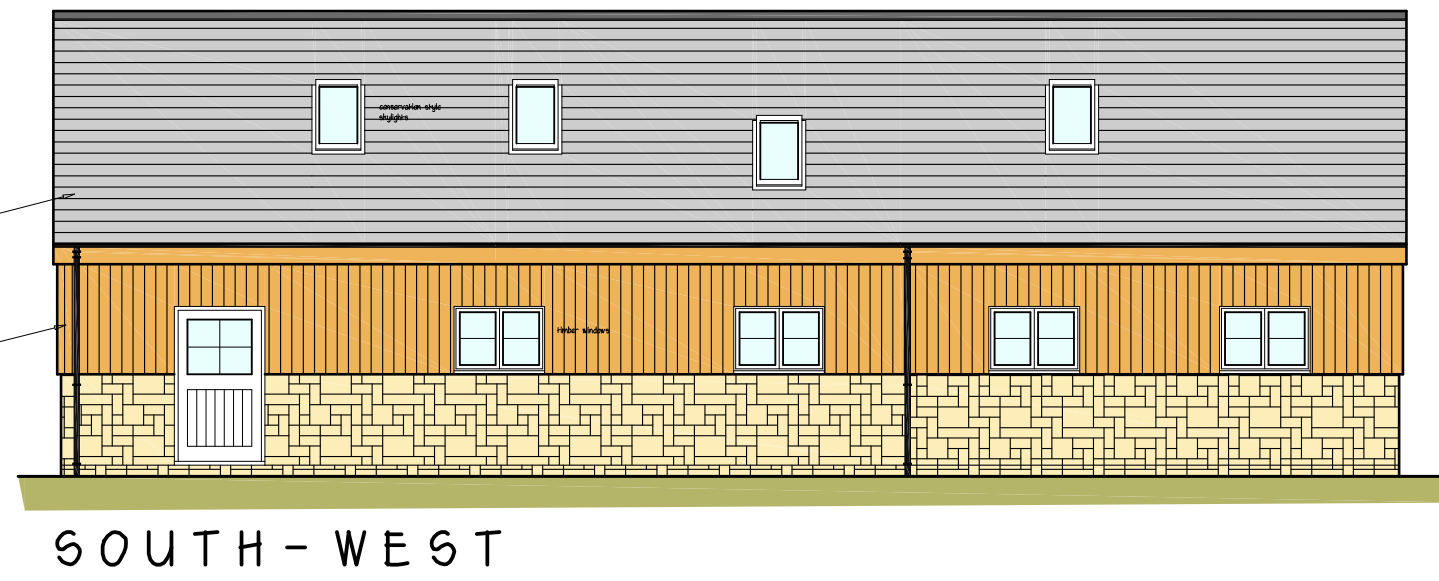
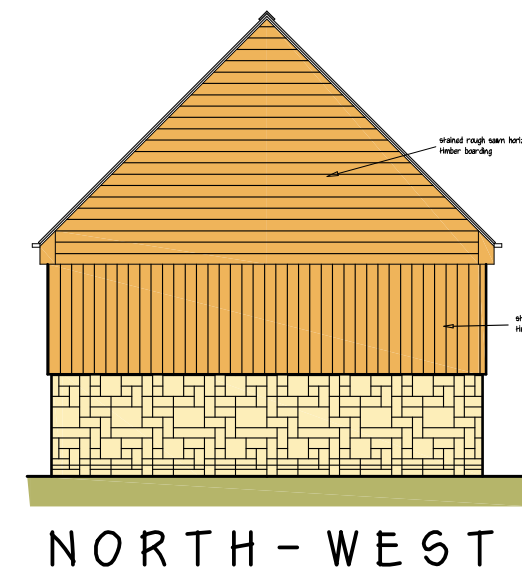
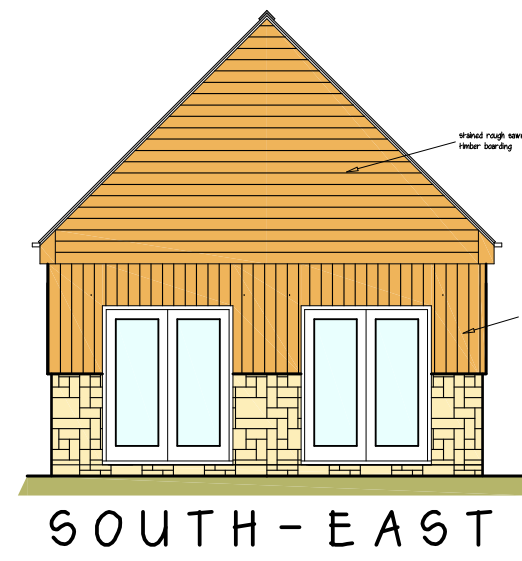
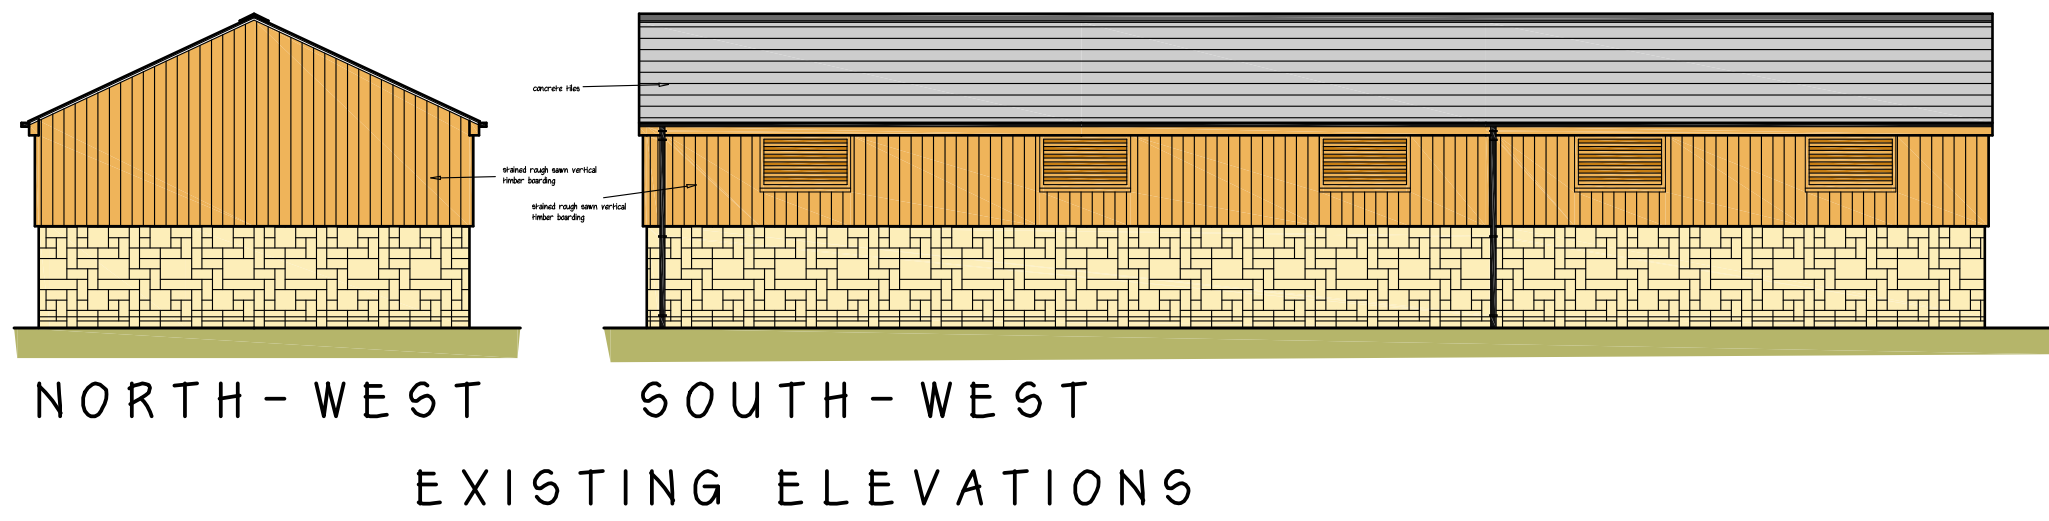
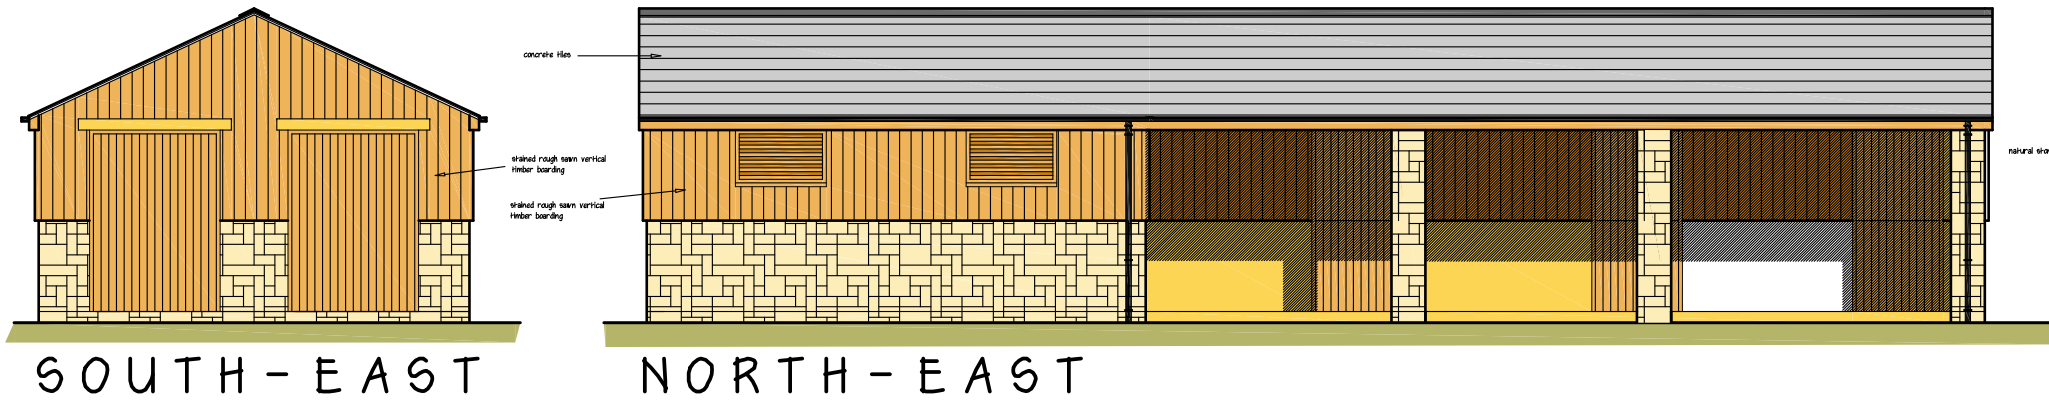


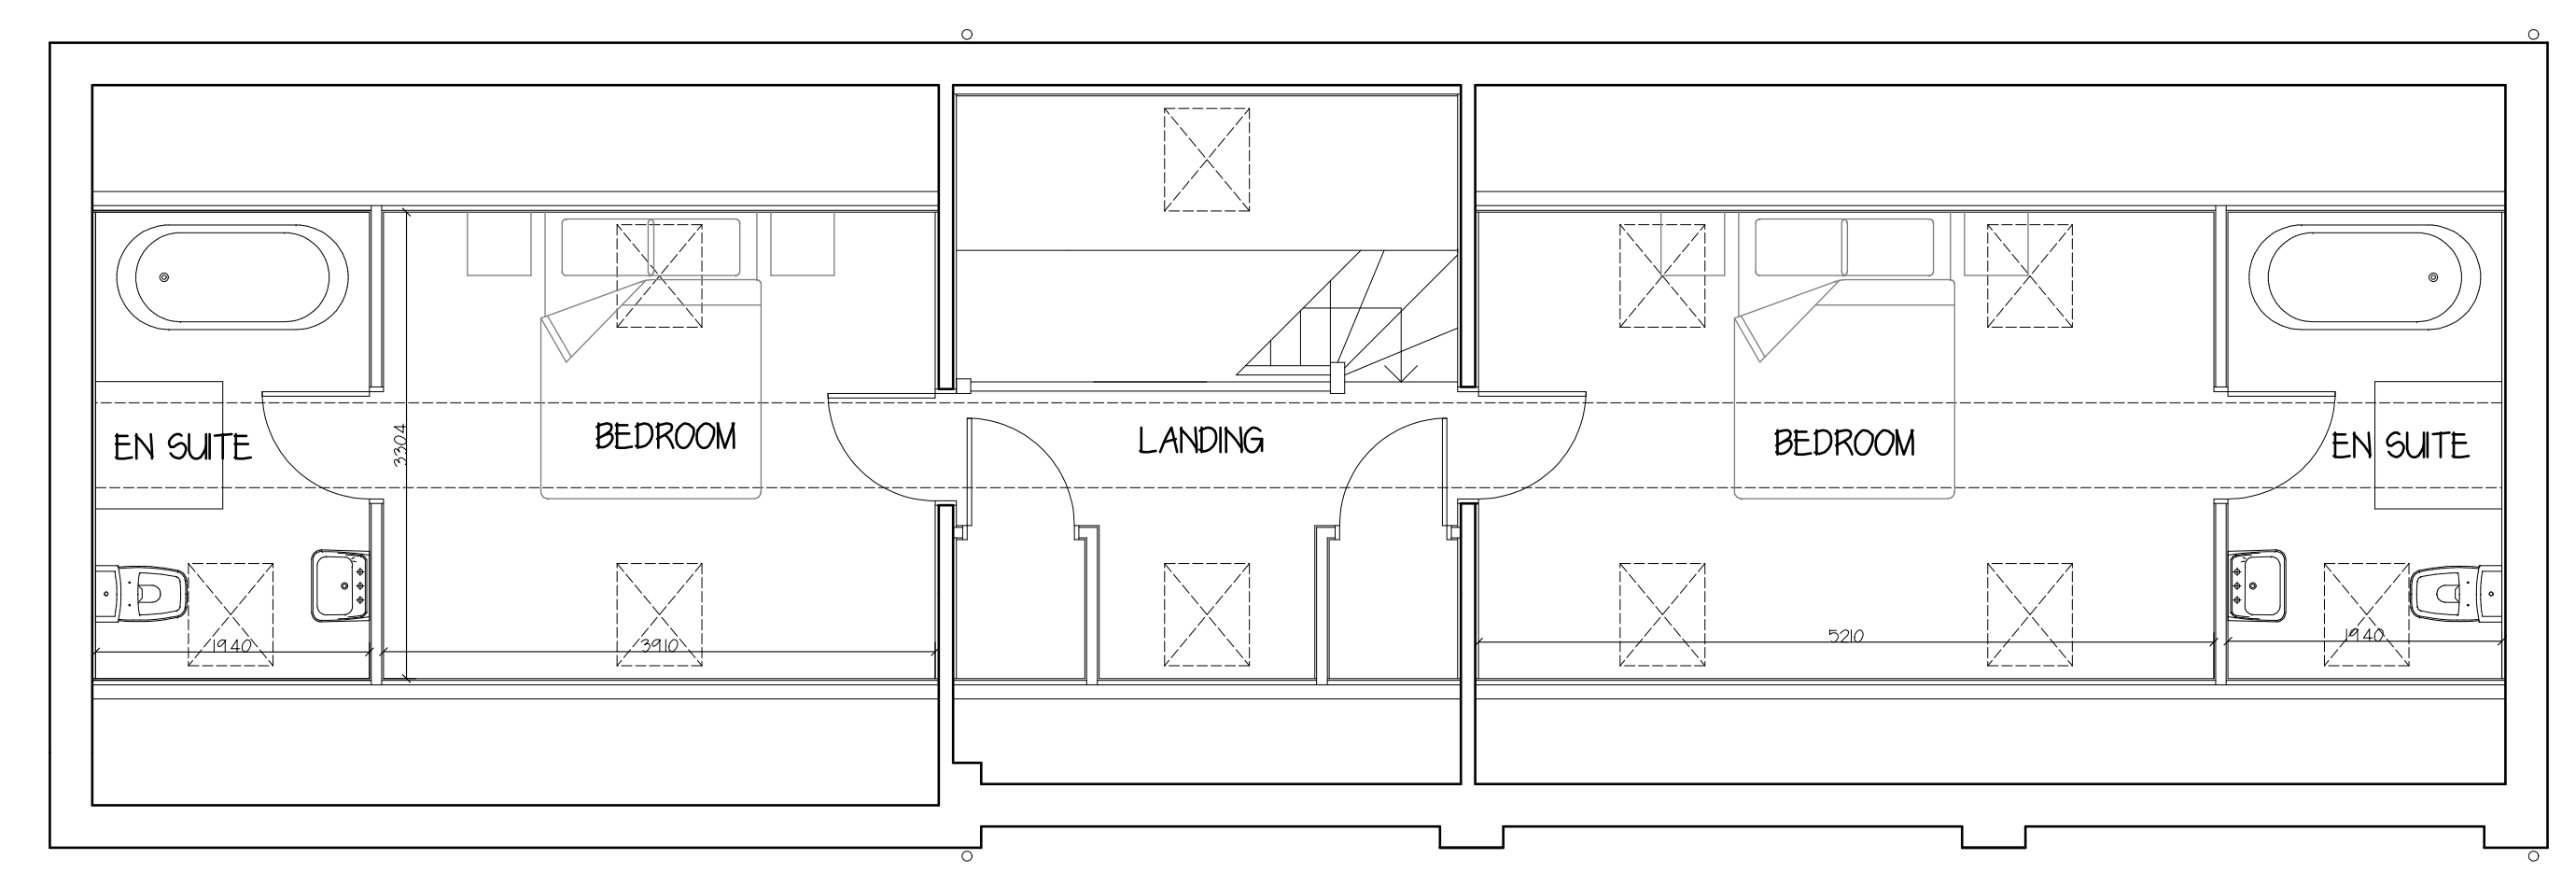


DO NOT SCALE EXCEPT FOR PLANNING APPLICATION PURPOSES. USE FIGURED DIMENSIONS. ANY DISCREPANCIES ARE TO BE REPORTED TO THIS OFFICE PRIOR TO THE CONTINUANCE OF WORKS.
THIS DRAWING IS THE COPYRIGHT OF MALCOLM B J PERCY, BUILDING DESIGN & PLANNING CONSULTANCY, & MUST NOT BE REPRODUCED IN ANY FORMAT WITHOUT THE PRIOR WRITTEN AGREEMENT OF THIS OFFICE.

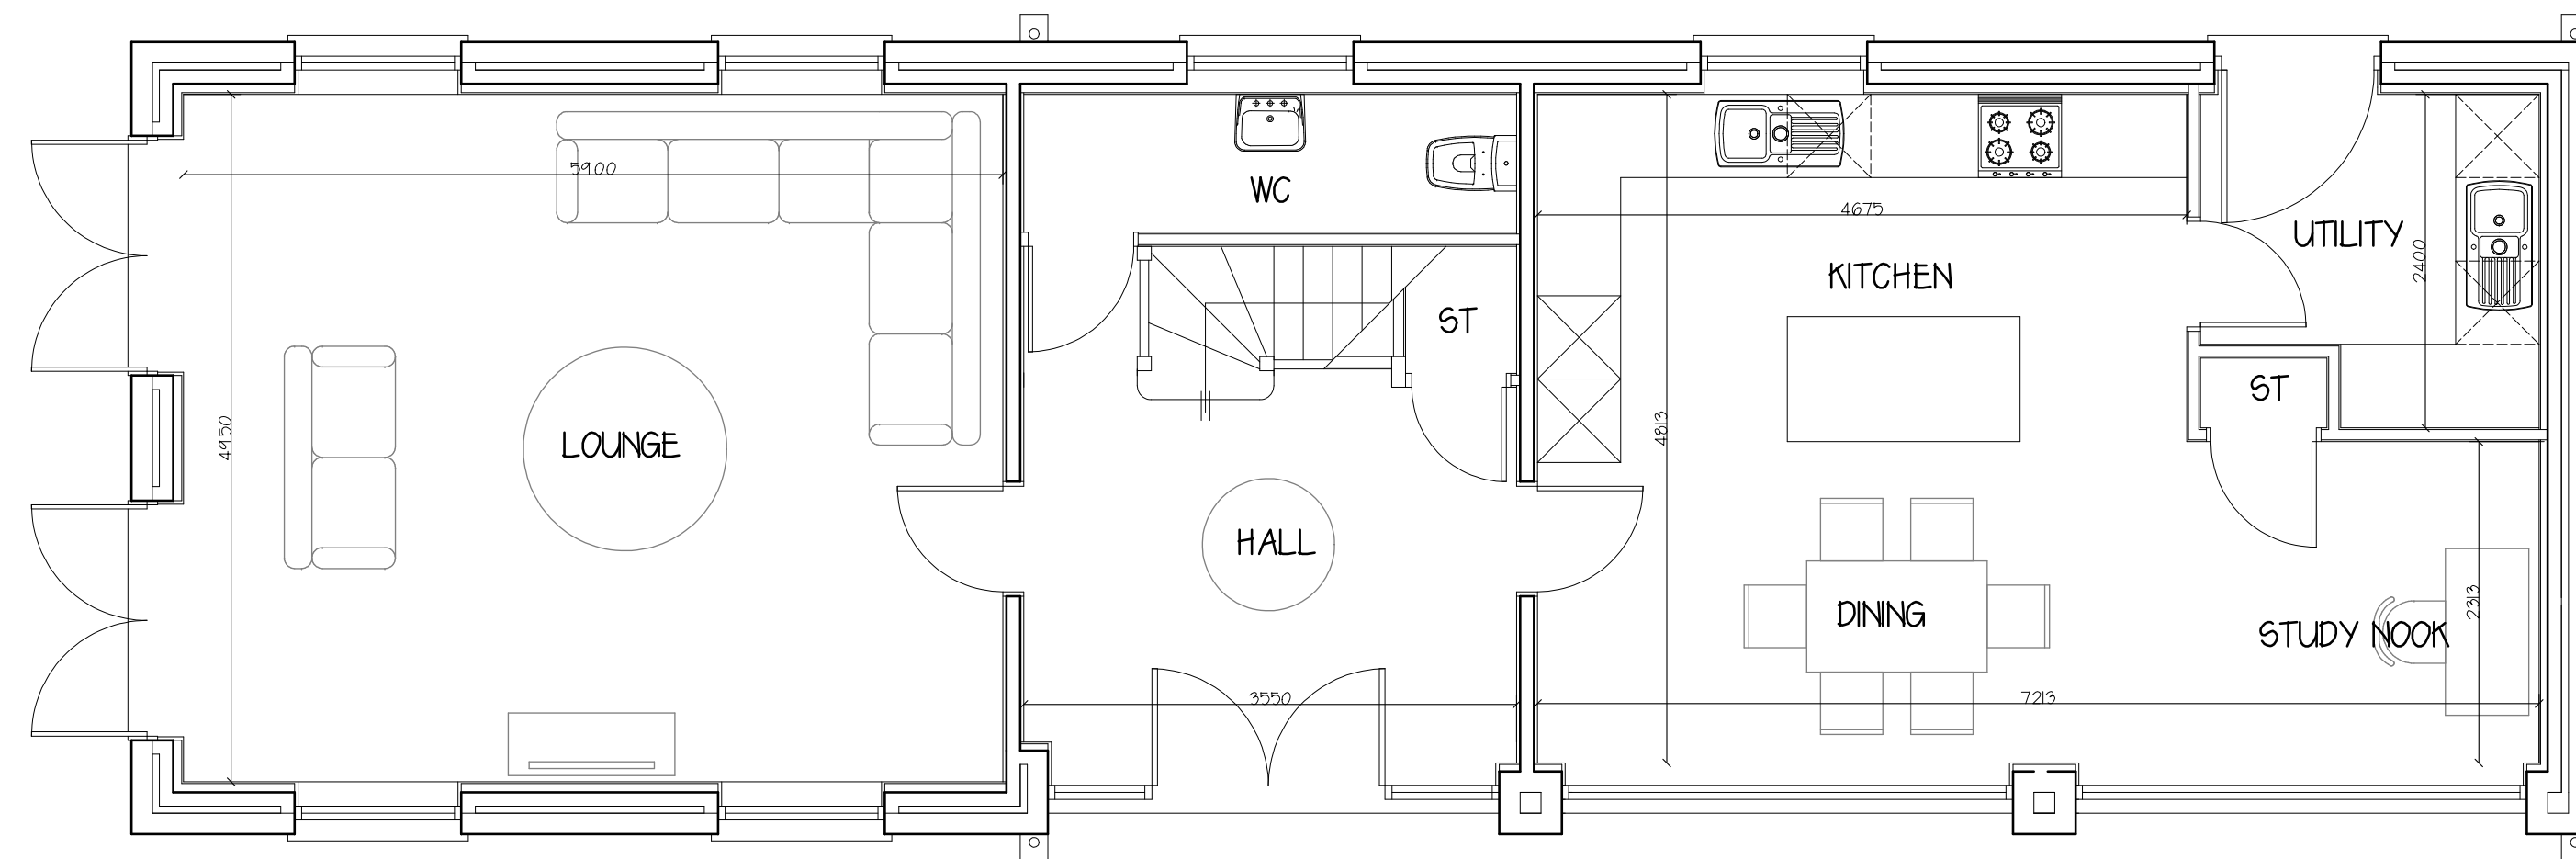


PROPOSED GROUND FLOOR PLAN


PROPOSED FIRST FLOOR PLAN

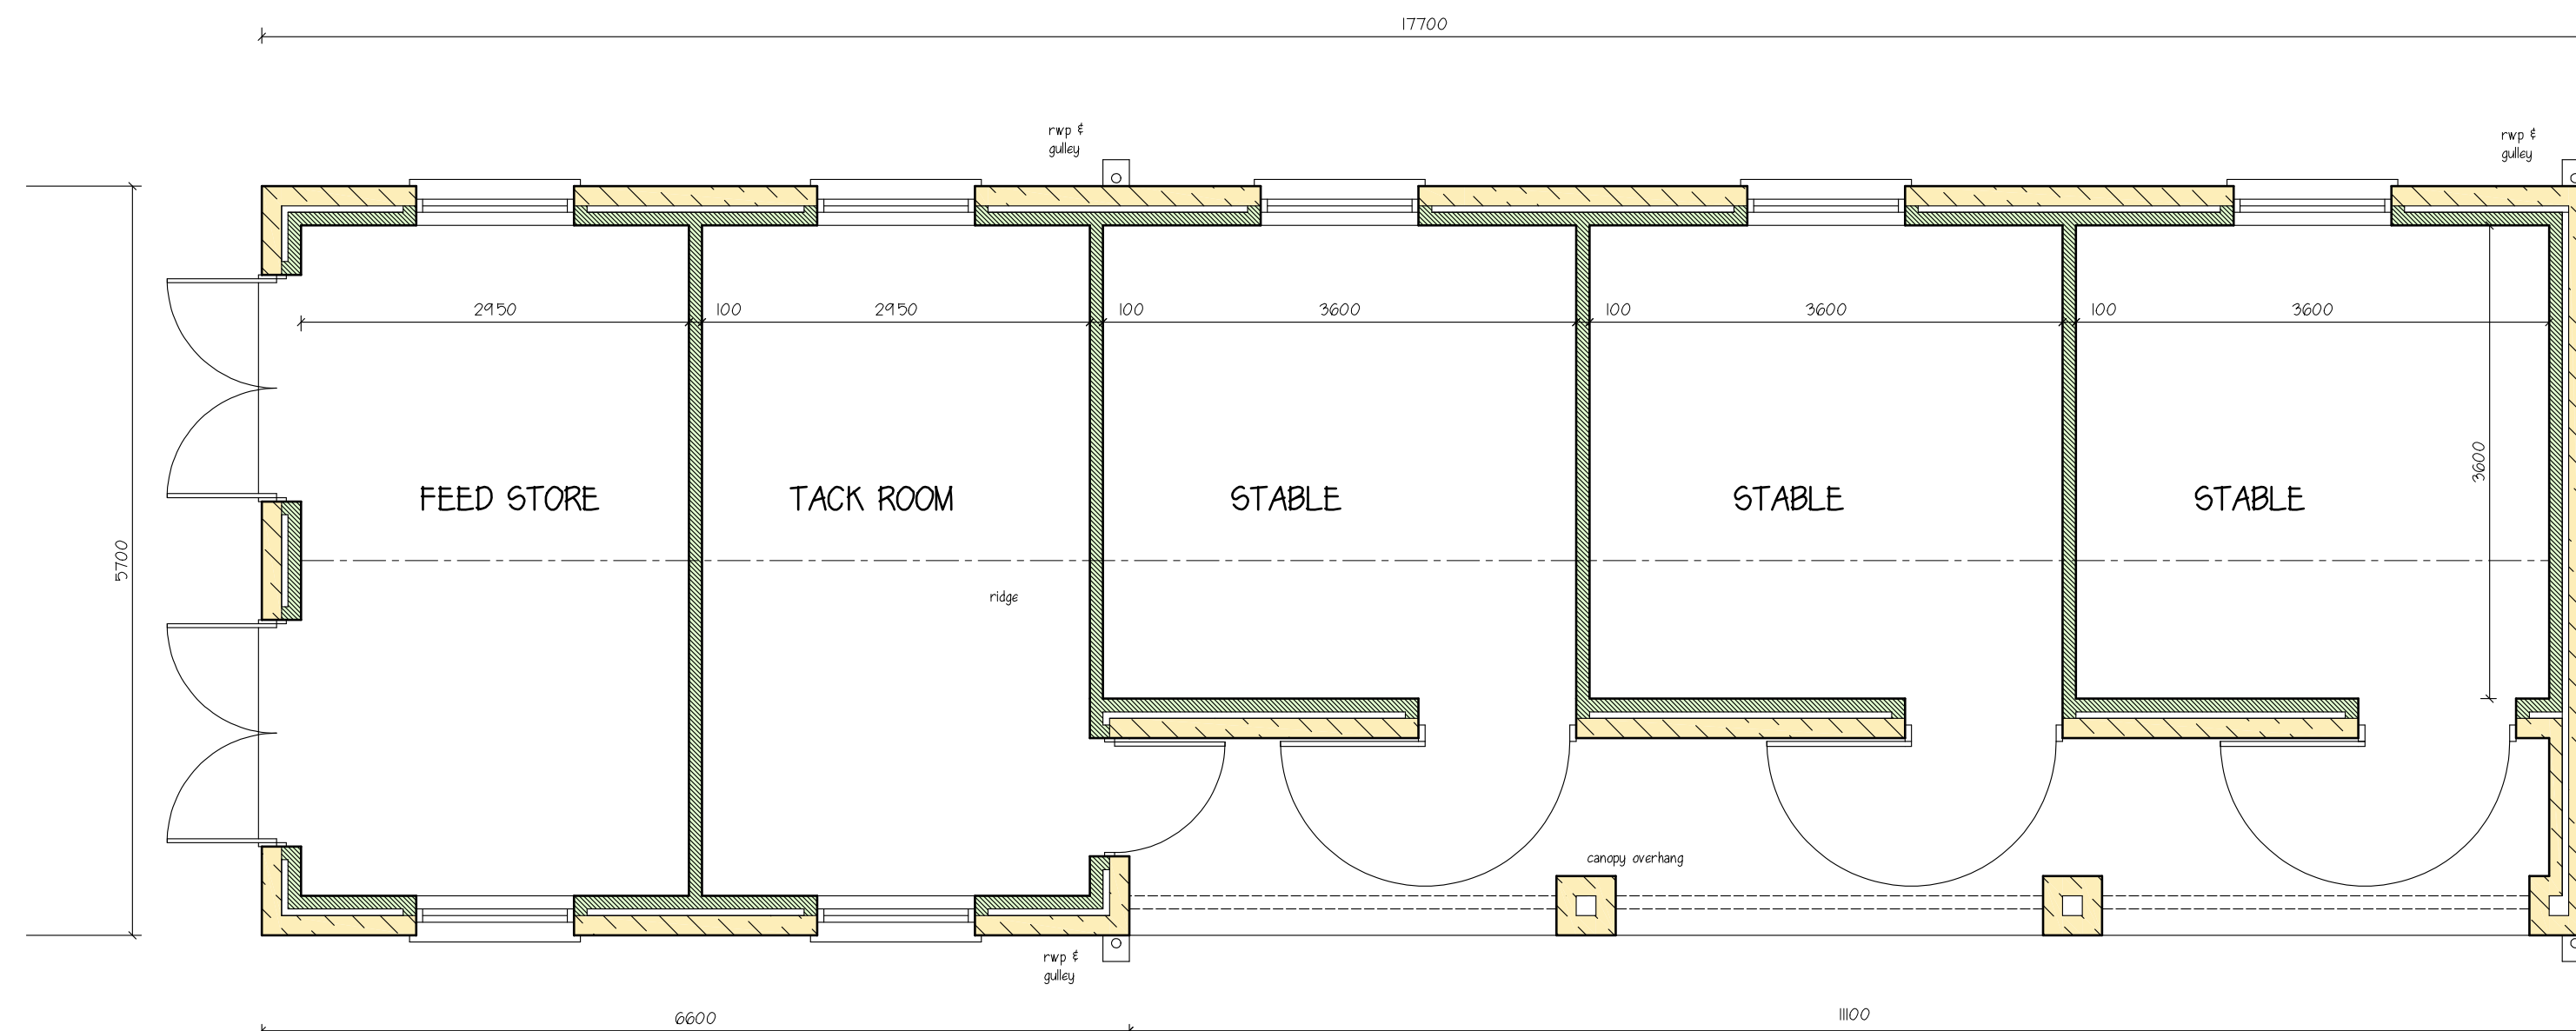


EXISTING FLOOR PLAN

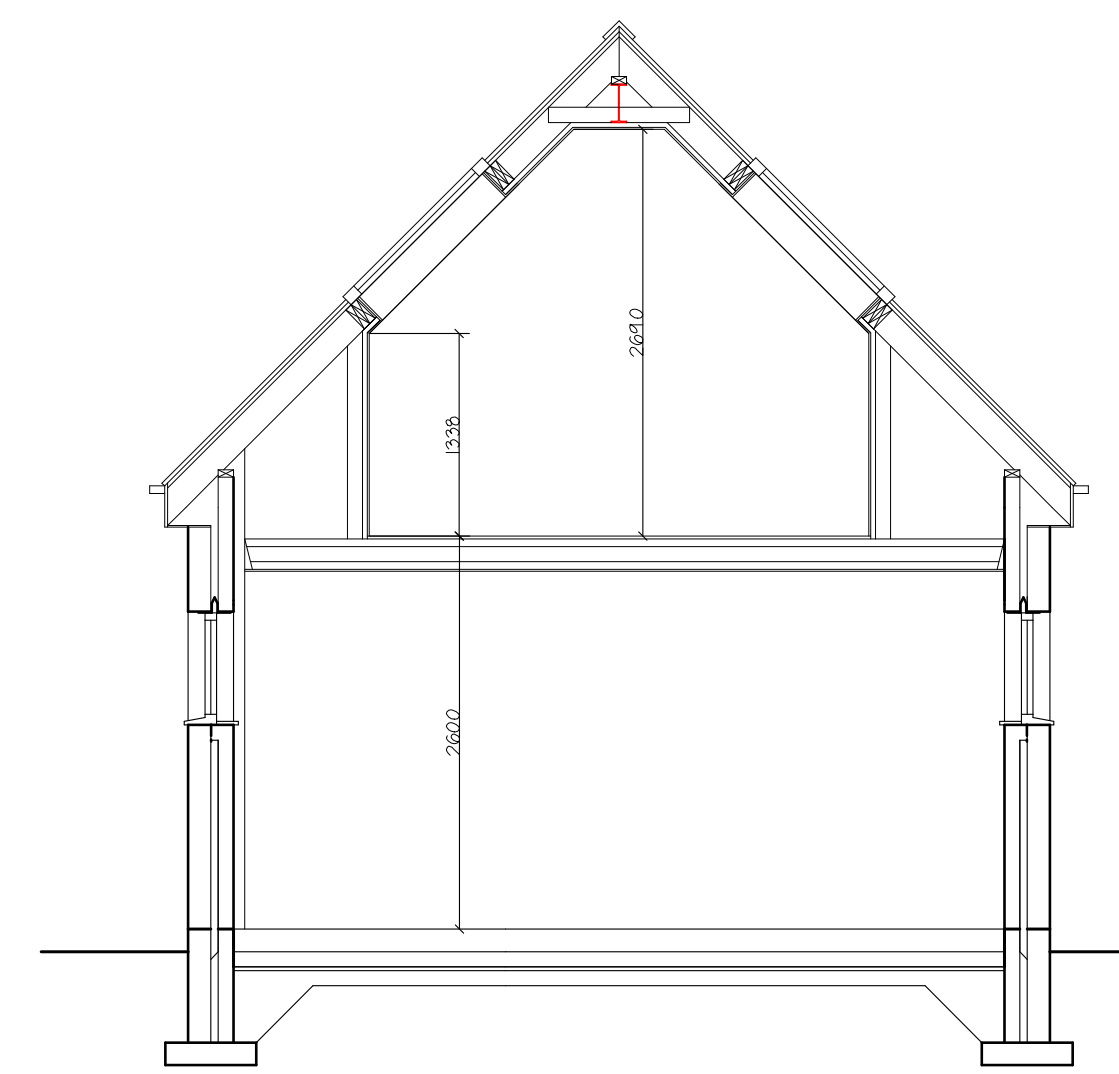

PROPOSED SECTION

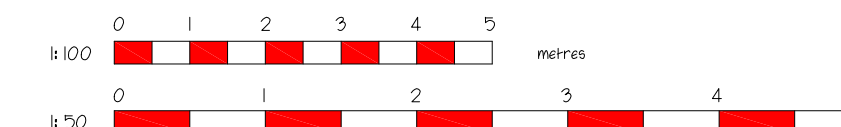

 Malcolm B. J. Percy, 5, Newark Place, Henhull, Nantwich, Cheshire, CW5 6XY. E-mail : malcolmpercy@hotmail.com Mobile : 07802 663325 BUILDING DESIGN AND PLANNING Consultancy 				
PROJECT CONVERSION & INCREASE IN ROOF HEIGHT OF STABLE BLOCK TO CREATE A SINGLE DWELLING. LAND WEST OF 19, BROAD LANE, ROCHDALE, OL16 4QG.				
CLIENT MR J. JOHNSON.				
TITLE EXISTING & PROPOSED FLOOR PLANS & ELEVATIONS.				
DATE Nov. 2023	SCALE 1:100 & 1:50 @ A1	DRAWN BY mbjp	DRAWING NO. 1705.01	REVISION