





00 Ground Floor Plan
1 : 100

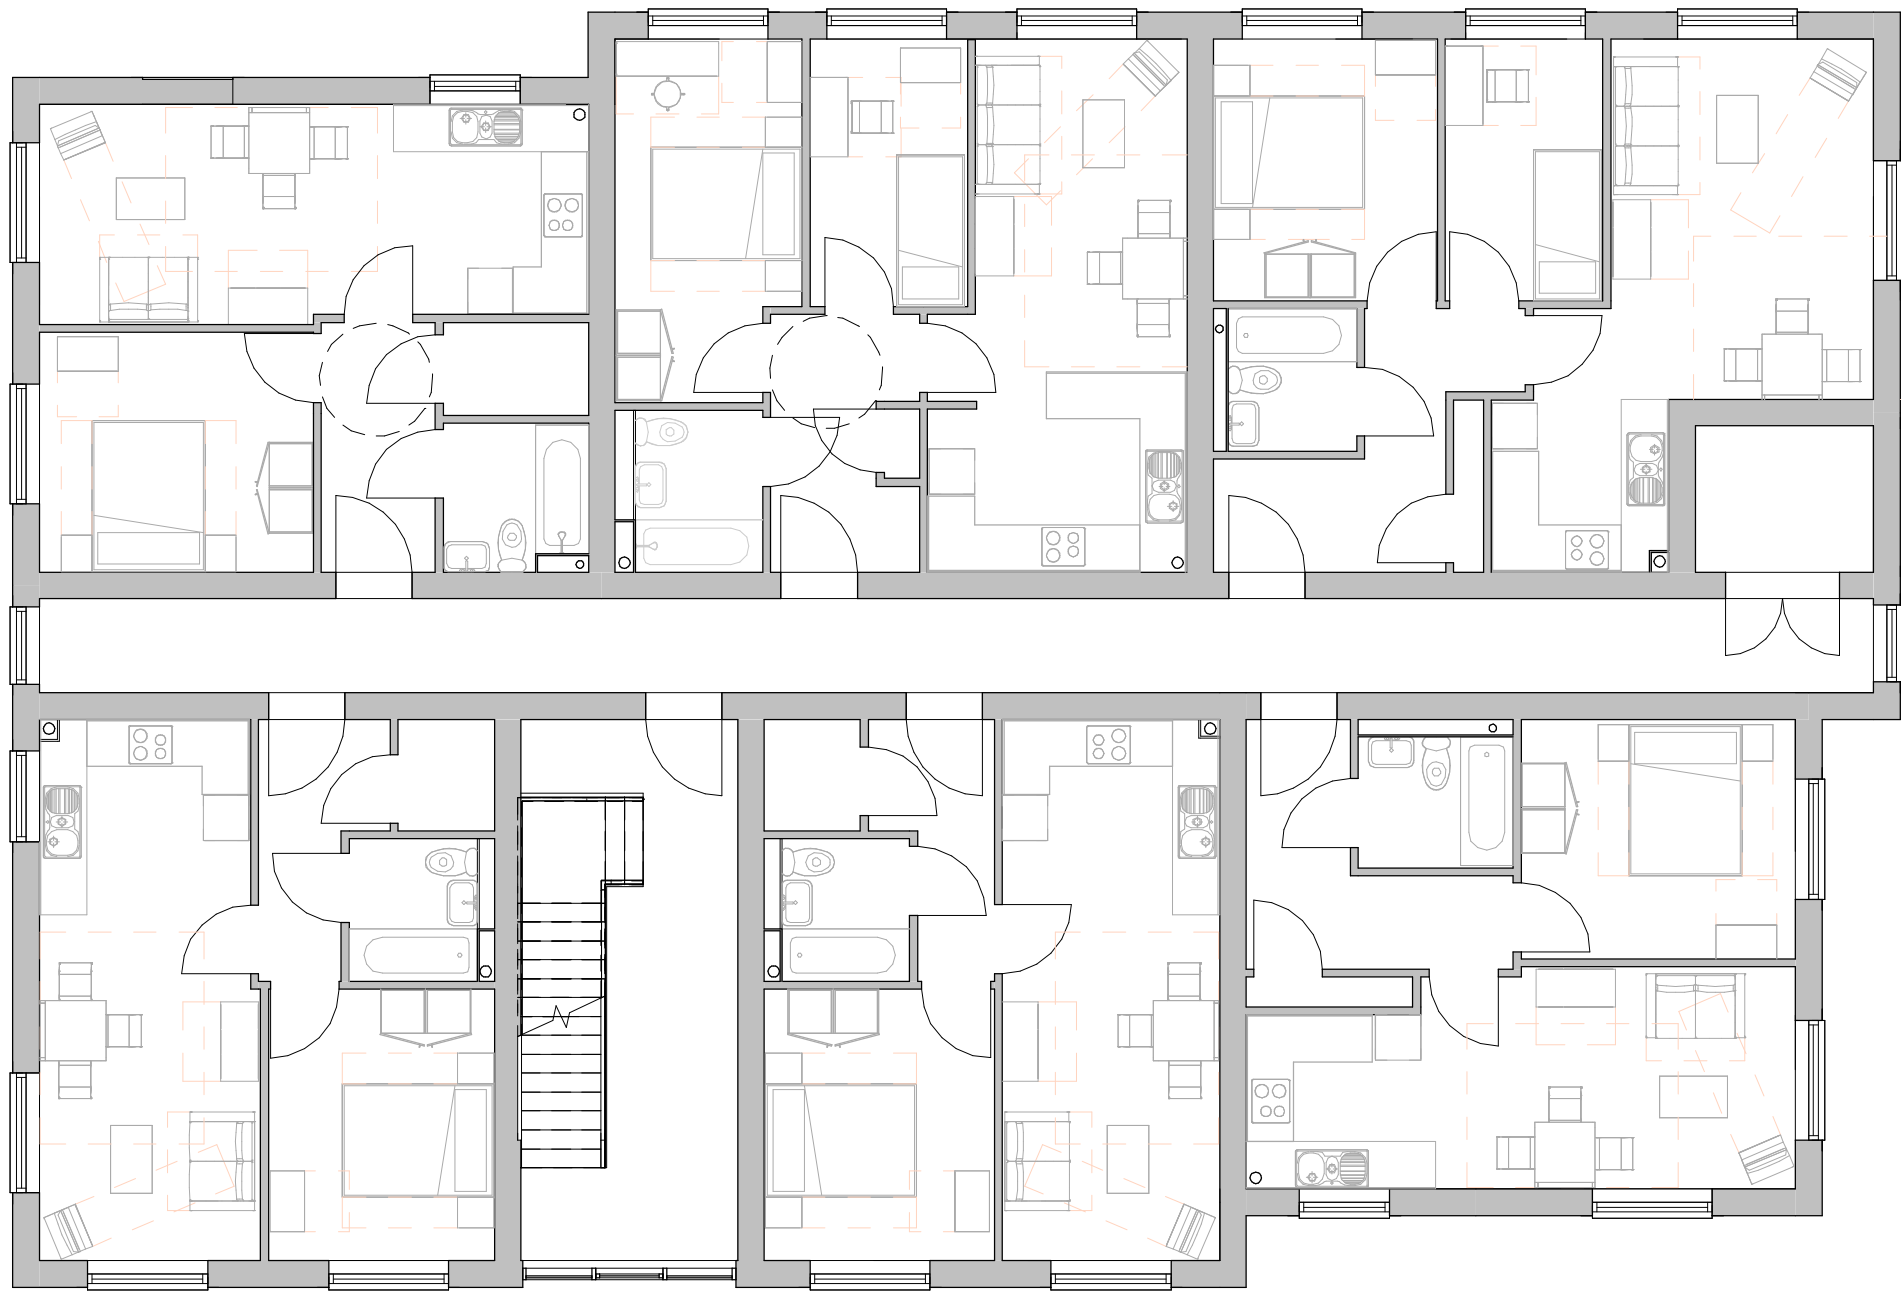

Typical Floor Plan
1 : 100

 

Rev	Date	Int	Description
btp ARCHITECTS RIBA Chartered Practice			
CLIENT: Arcon Housing Association			
PROJECT: Woodbine Street / Oldham Road			
DESCRIPTION: Typical Floor Plans			
PURPOSE OF ISSUE: Planning			
DRAWN BY: ED		CHECKED: VJS	DATE: 27.07.22
JOB NO: 3576		STATUS CODE: S2	SCALE @ A2: 1 : 100
DRAWING NO: 107		REV:	
FILE IDENTIFIER: WS-BTP-10-ZZ-DR-A-3576_107			
Elizabeth House 486 Didsbury Road Heaton Mersey Stockport SK4 3BS 0161 443 1221 info@bernardtaylor.co.uk www.btparchitects.co.uk			