
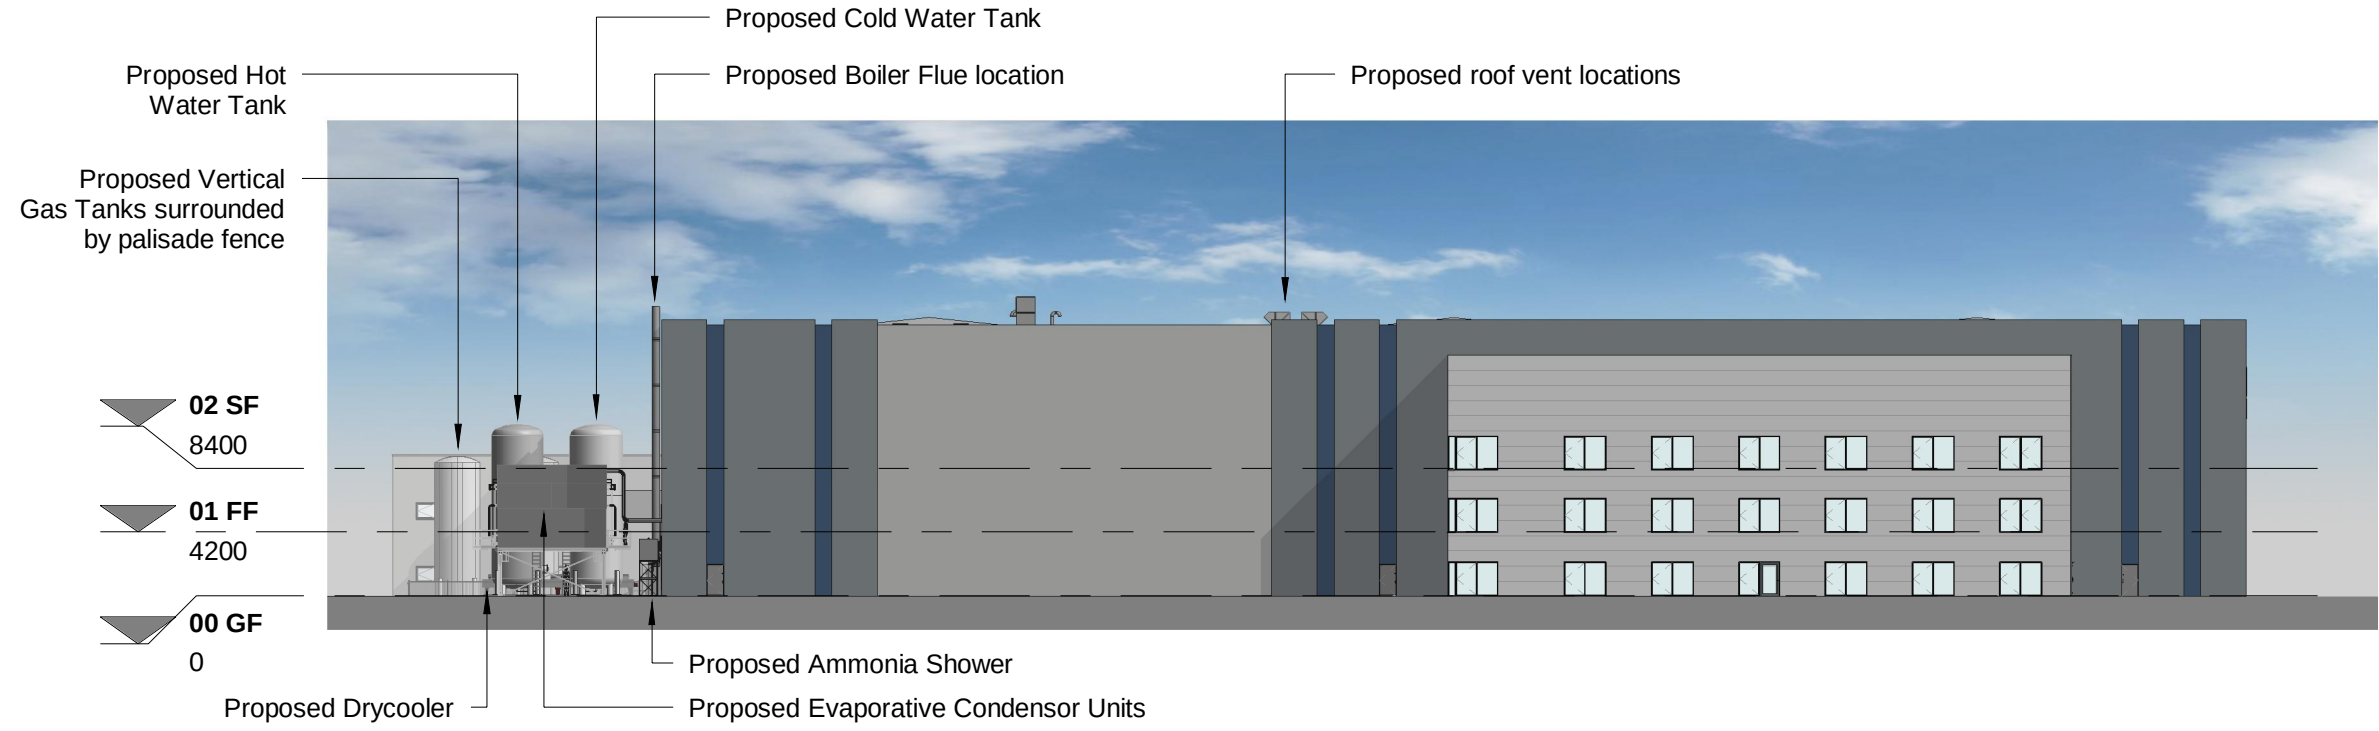




Elevation1: Proposed North Elevation

1 : 500

 



Elevation2: Proposed West Elevation

1 : 500

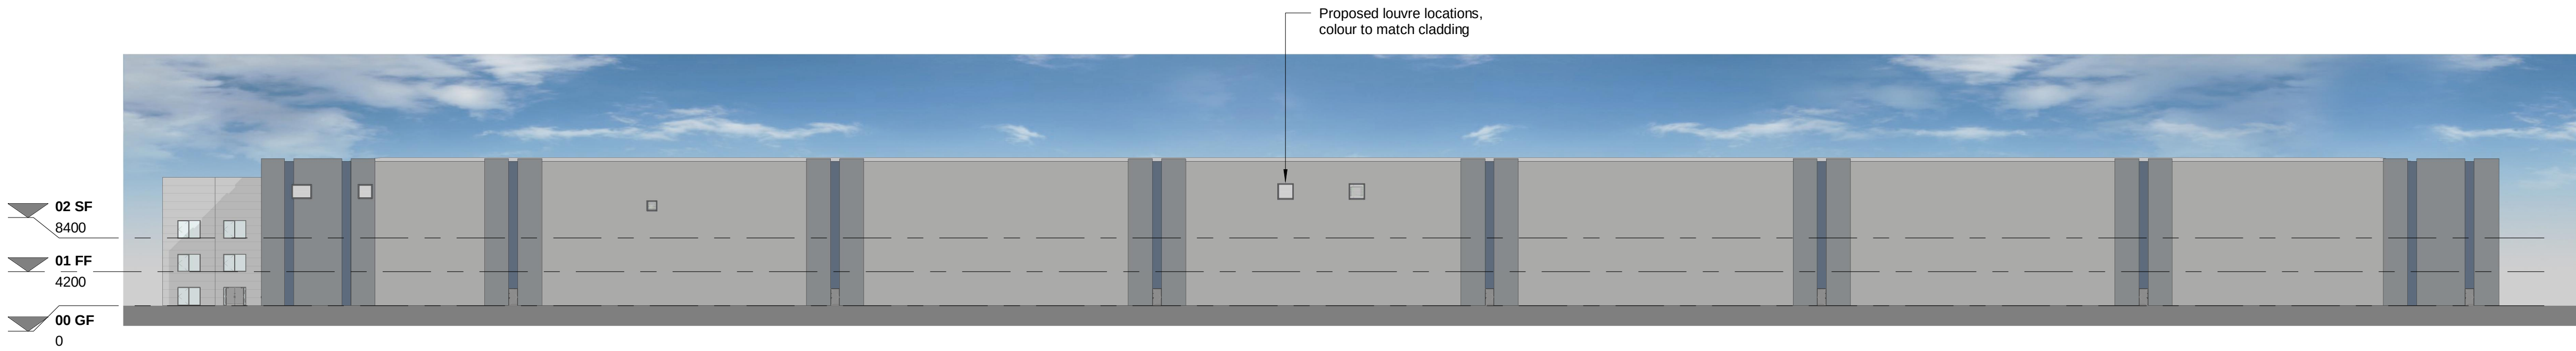 


Elevation3: Proposed South Elevation

1 : 500

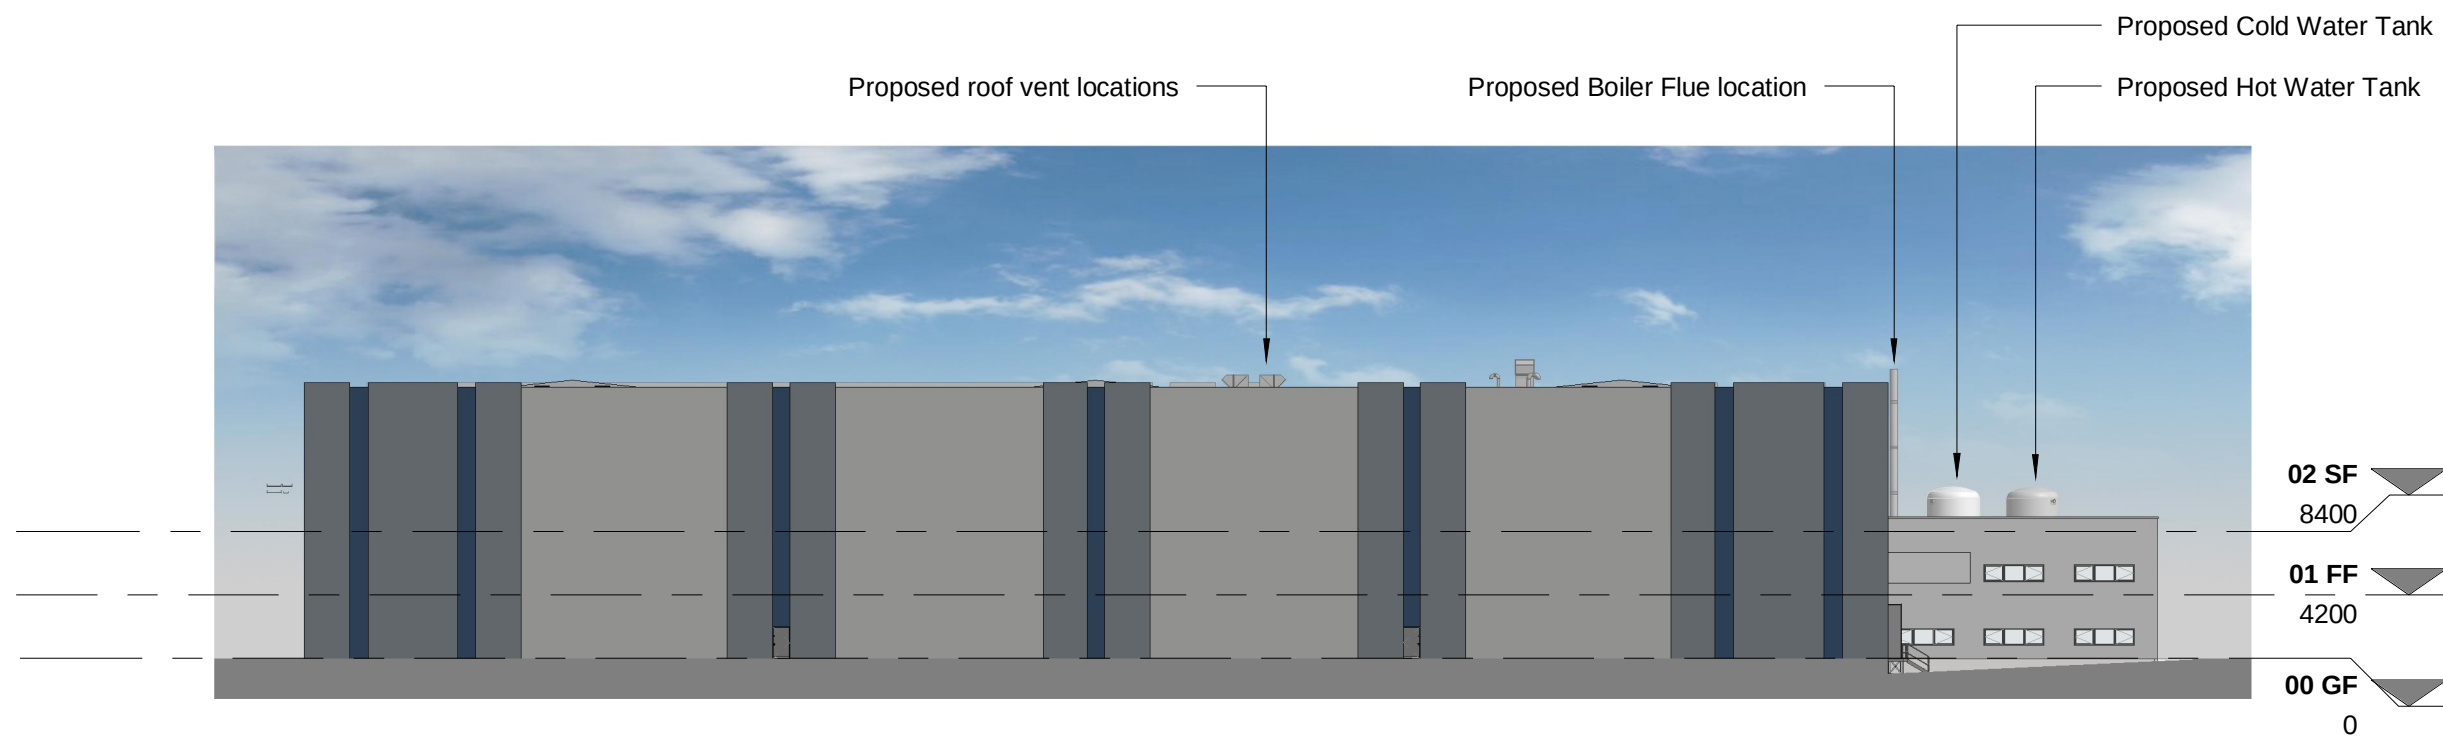 

Elevation4: Proposed East Elevation

1 : 500

 

S2	14.09.2022	External plant equipment revised	RPM	CJS
S1	15.08.2022	MEP and architectural interface updated and MEP equipment added	RPM	CJS
#	14.06.2022	First Issue	RPM	CJS
Rev	Date	Description	By	Chk

PLANNING



CLIENT



PROJECT

NEW PACKING AND SLICING
FACILITY

TITLE

PROPOSED ELEVATIONS

DRAWING NUMBER	STATUS CJS	DRAWN RPM	CHECKED CJS	SCALE @ A1 1:500
DAN001	NIA	B XX	DR A	PL003 S2
PROJECT NO	ORG	FB	SB	FORM DS
NUMBER	REV			

FOR CONSTRUCTION ON APPROVAL