



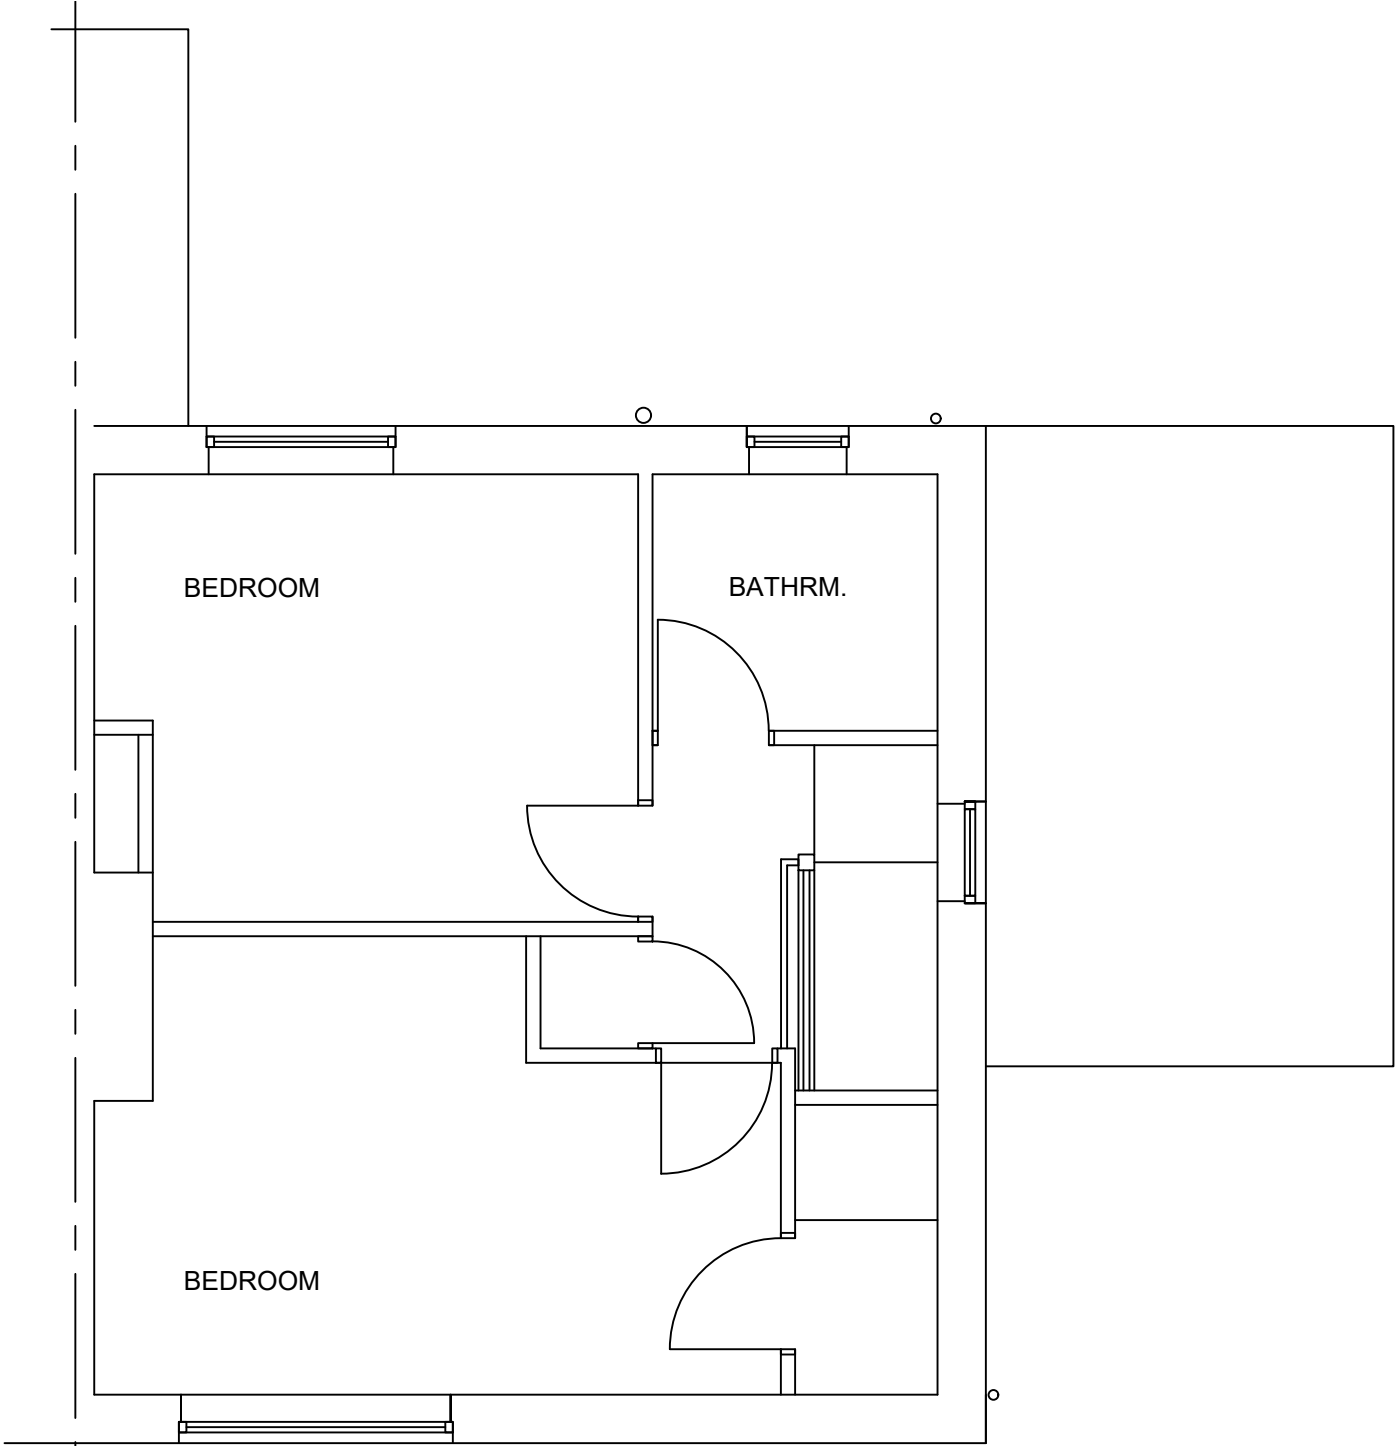


existing first floor plan
scale 1 - 50




existing front elevation
scale 1 - 50

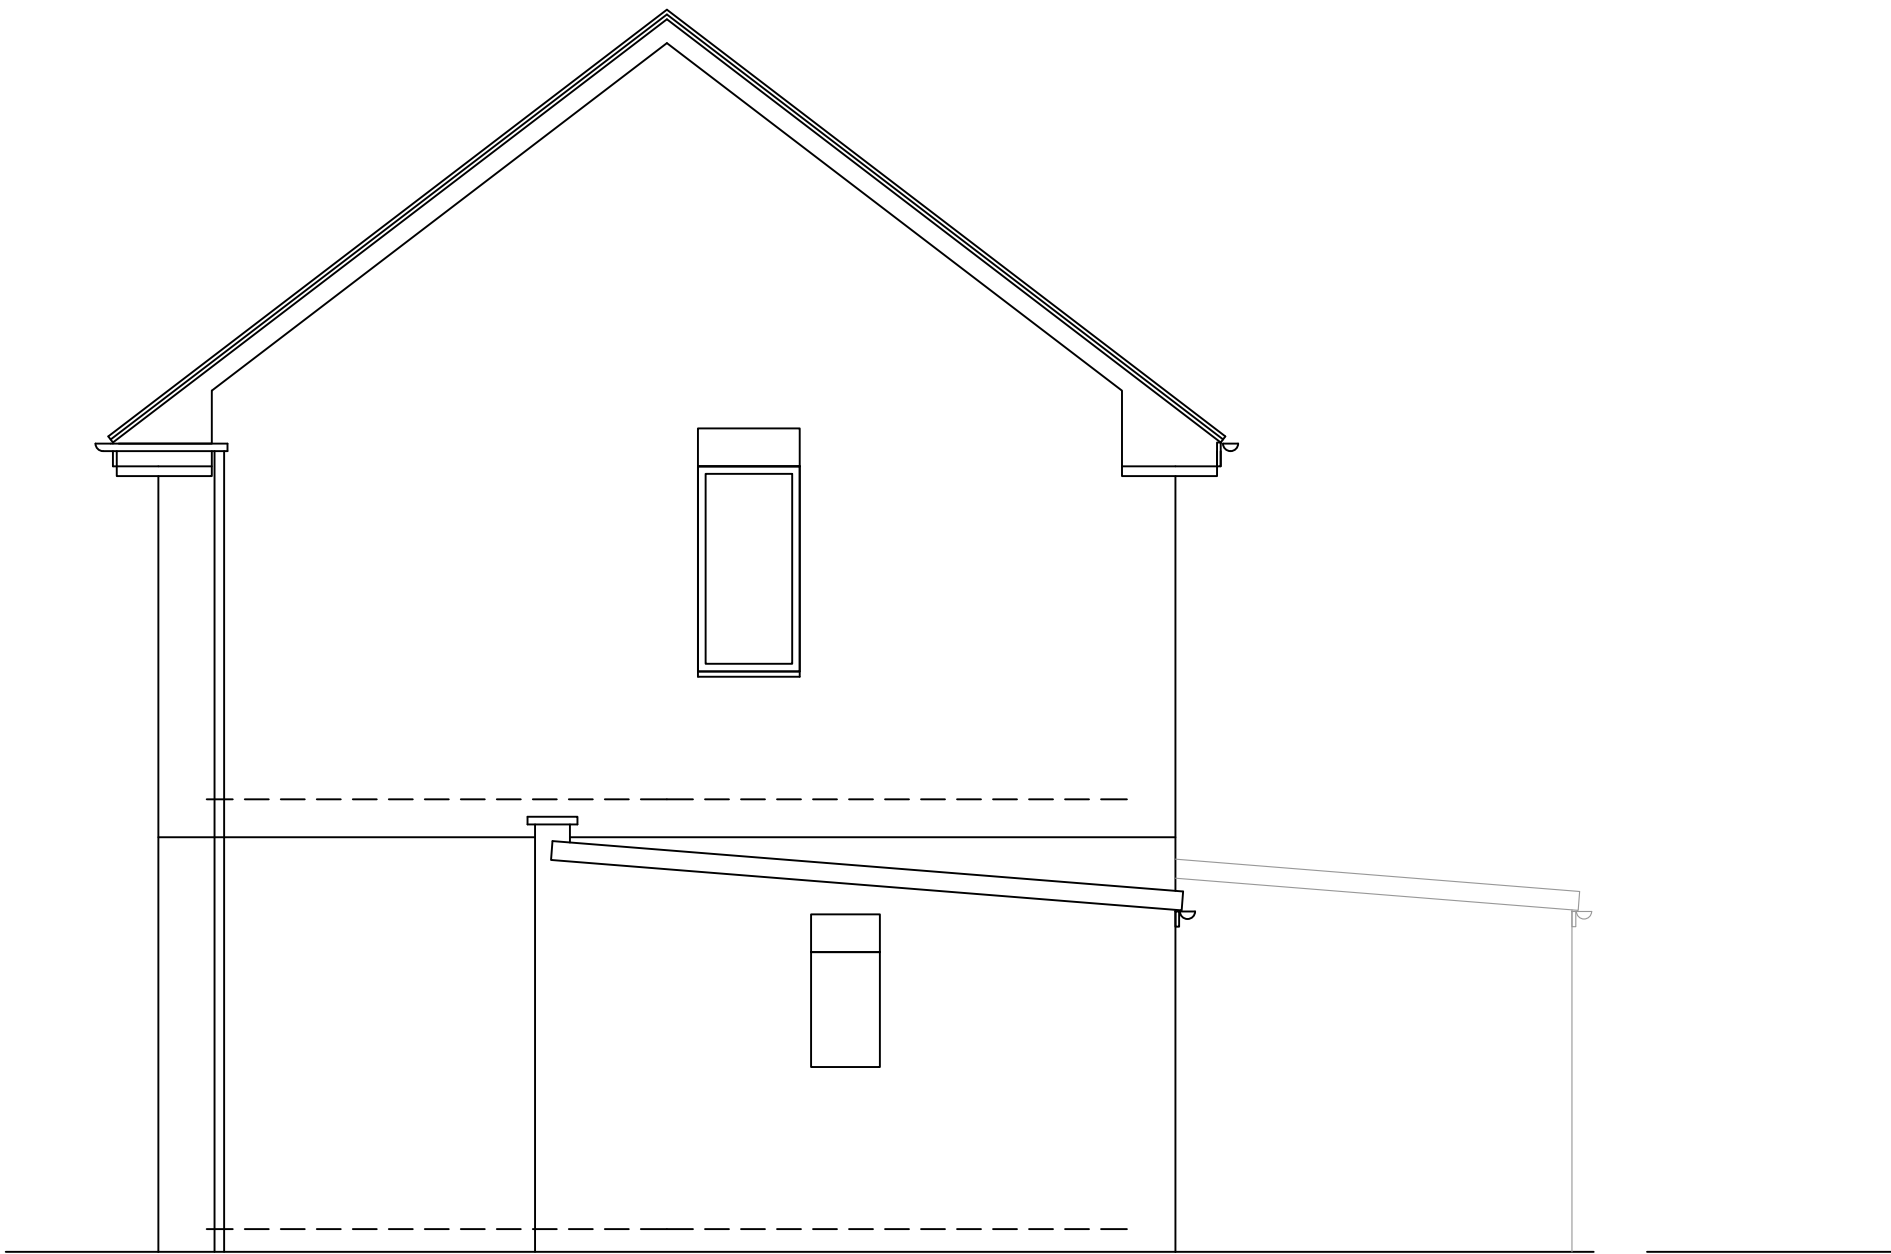


existing side elevation
scale 1 - 50

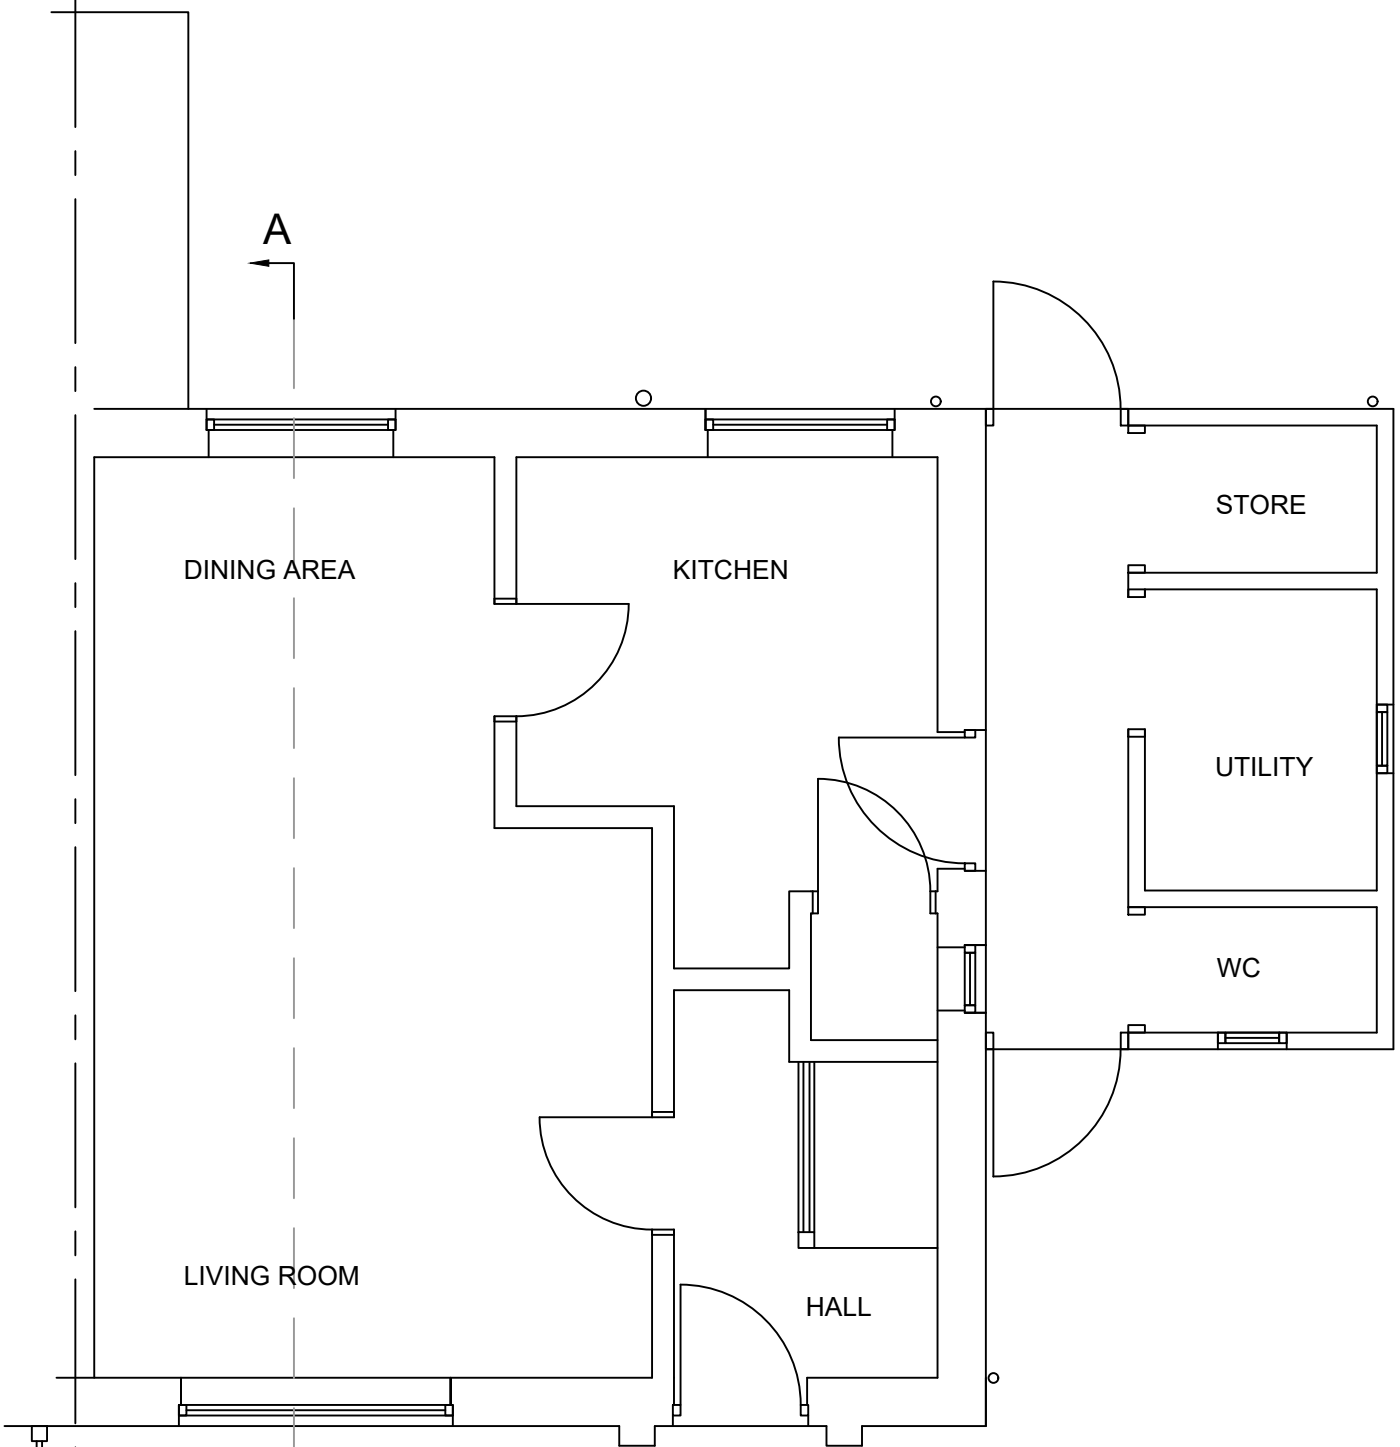

existing ground floor plan
scale 1 - 50

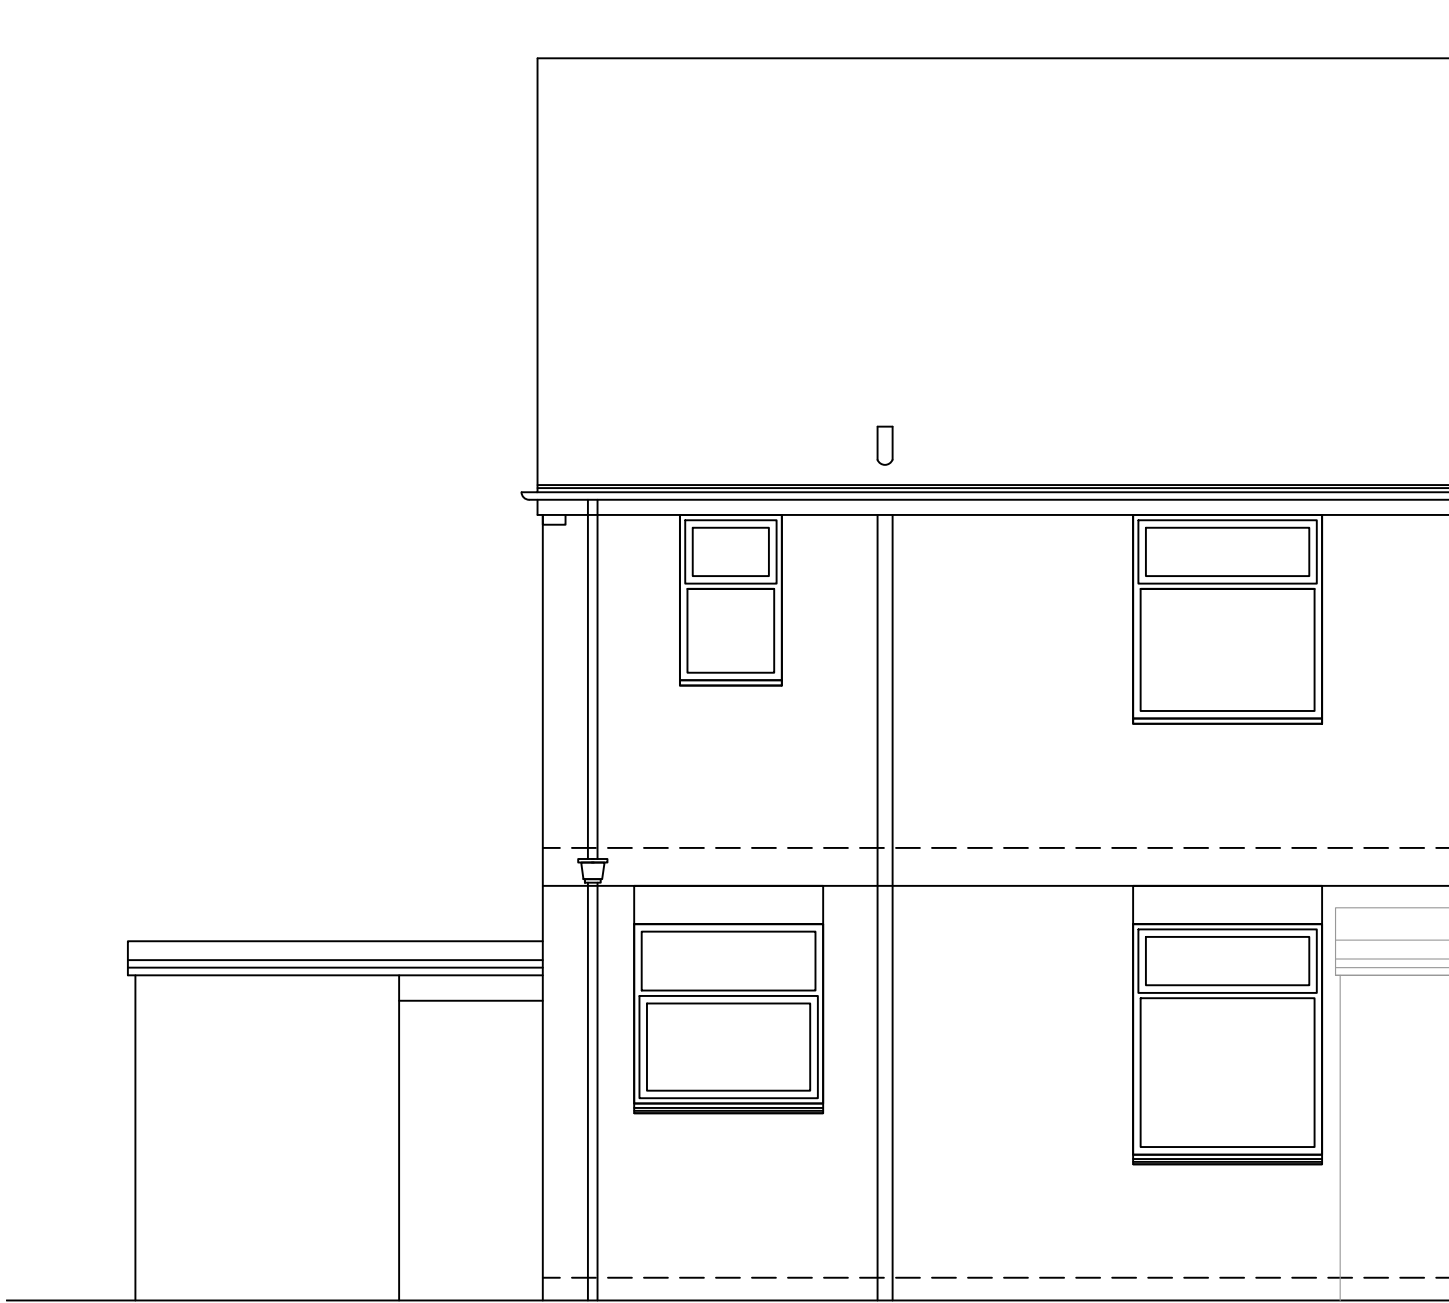

existing rear elevation
scale 1 - 50

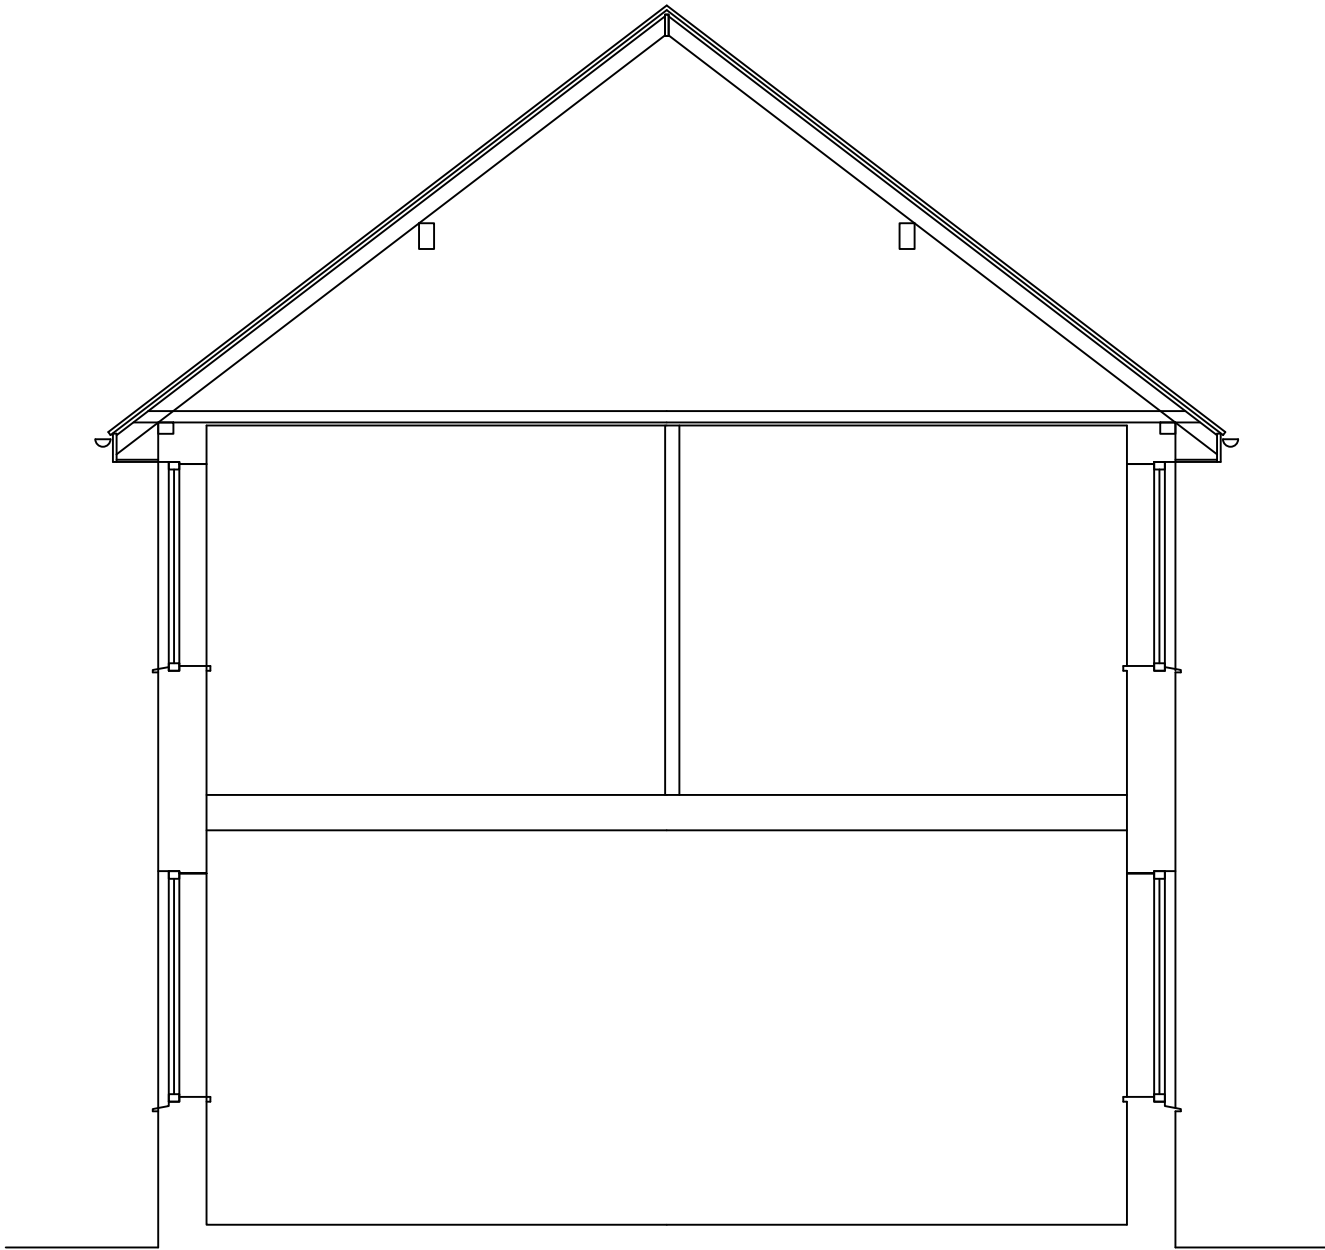

existing cross section
scale 1 - 50

rev	date	description	
		New Century House 176 Drake Street Rochdale OL16 1UP Tel: 01706 764880 Fax: 01706 764881 www.ajcockerassociates.co.uk mail@ajcockerassociates.co.uk	 the mark of property professionalism worldwide
Project:		scale: as noted @ A1	
2 AJAX STREET ROCHDALE		date: nov '22	
EXISTING LAYOUTS		drawn: IS	
Client: Zayn Abidin		Dwg. Nr. A314-001	