



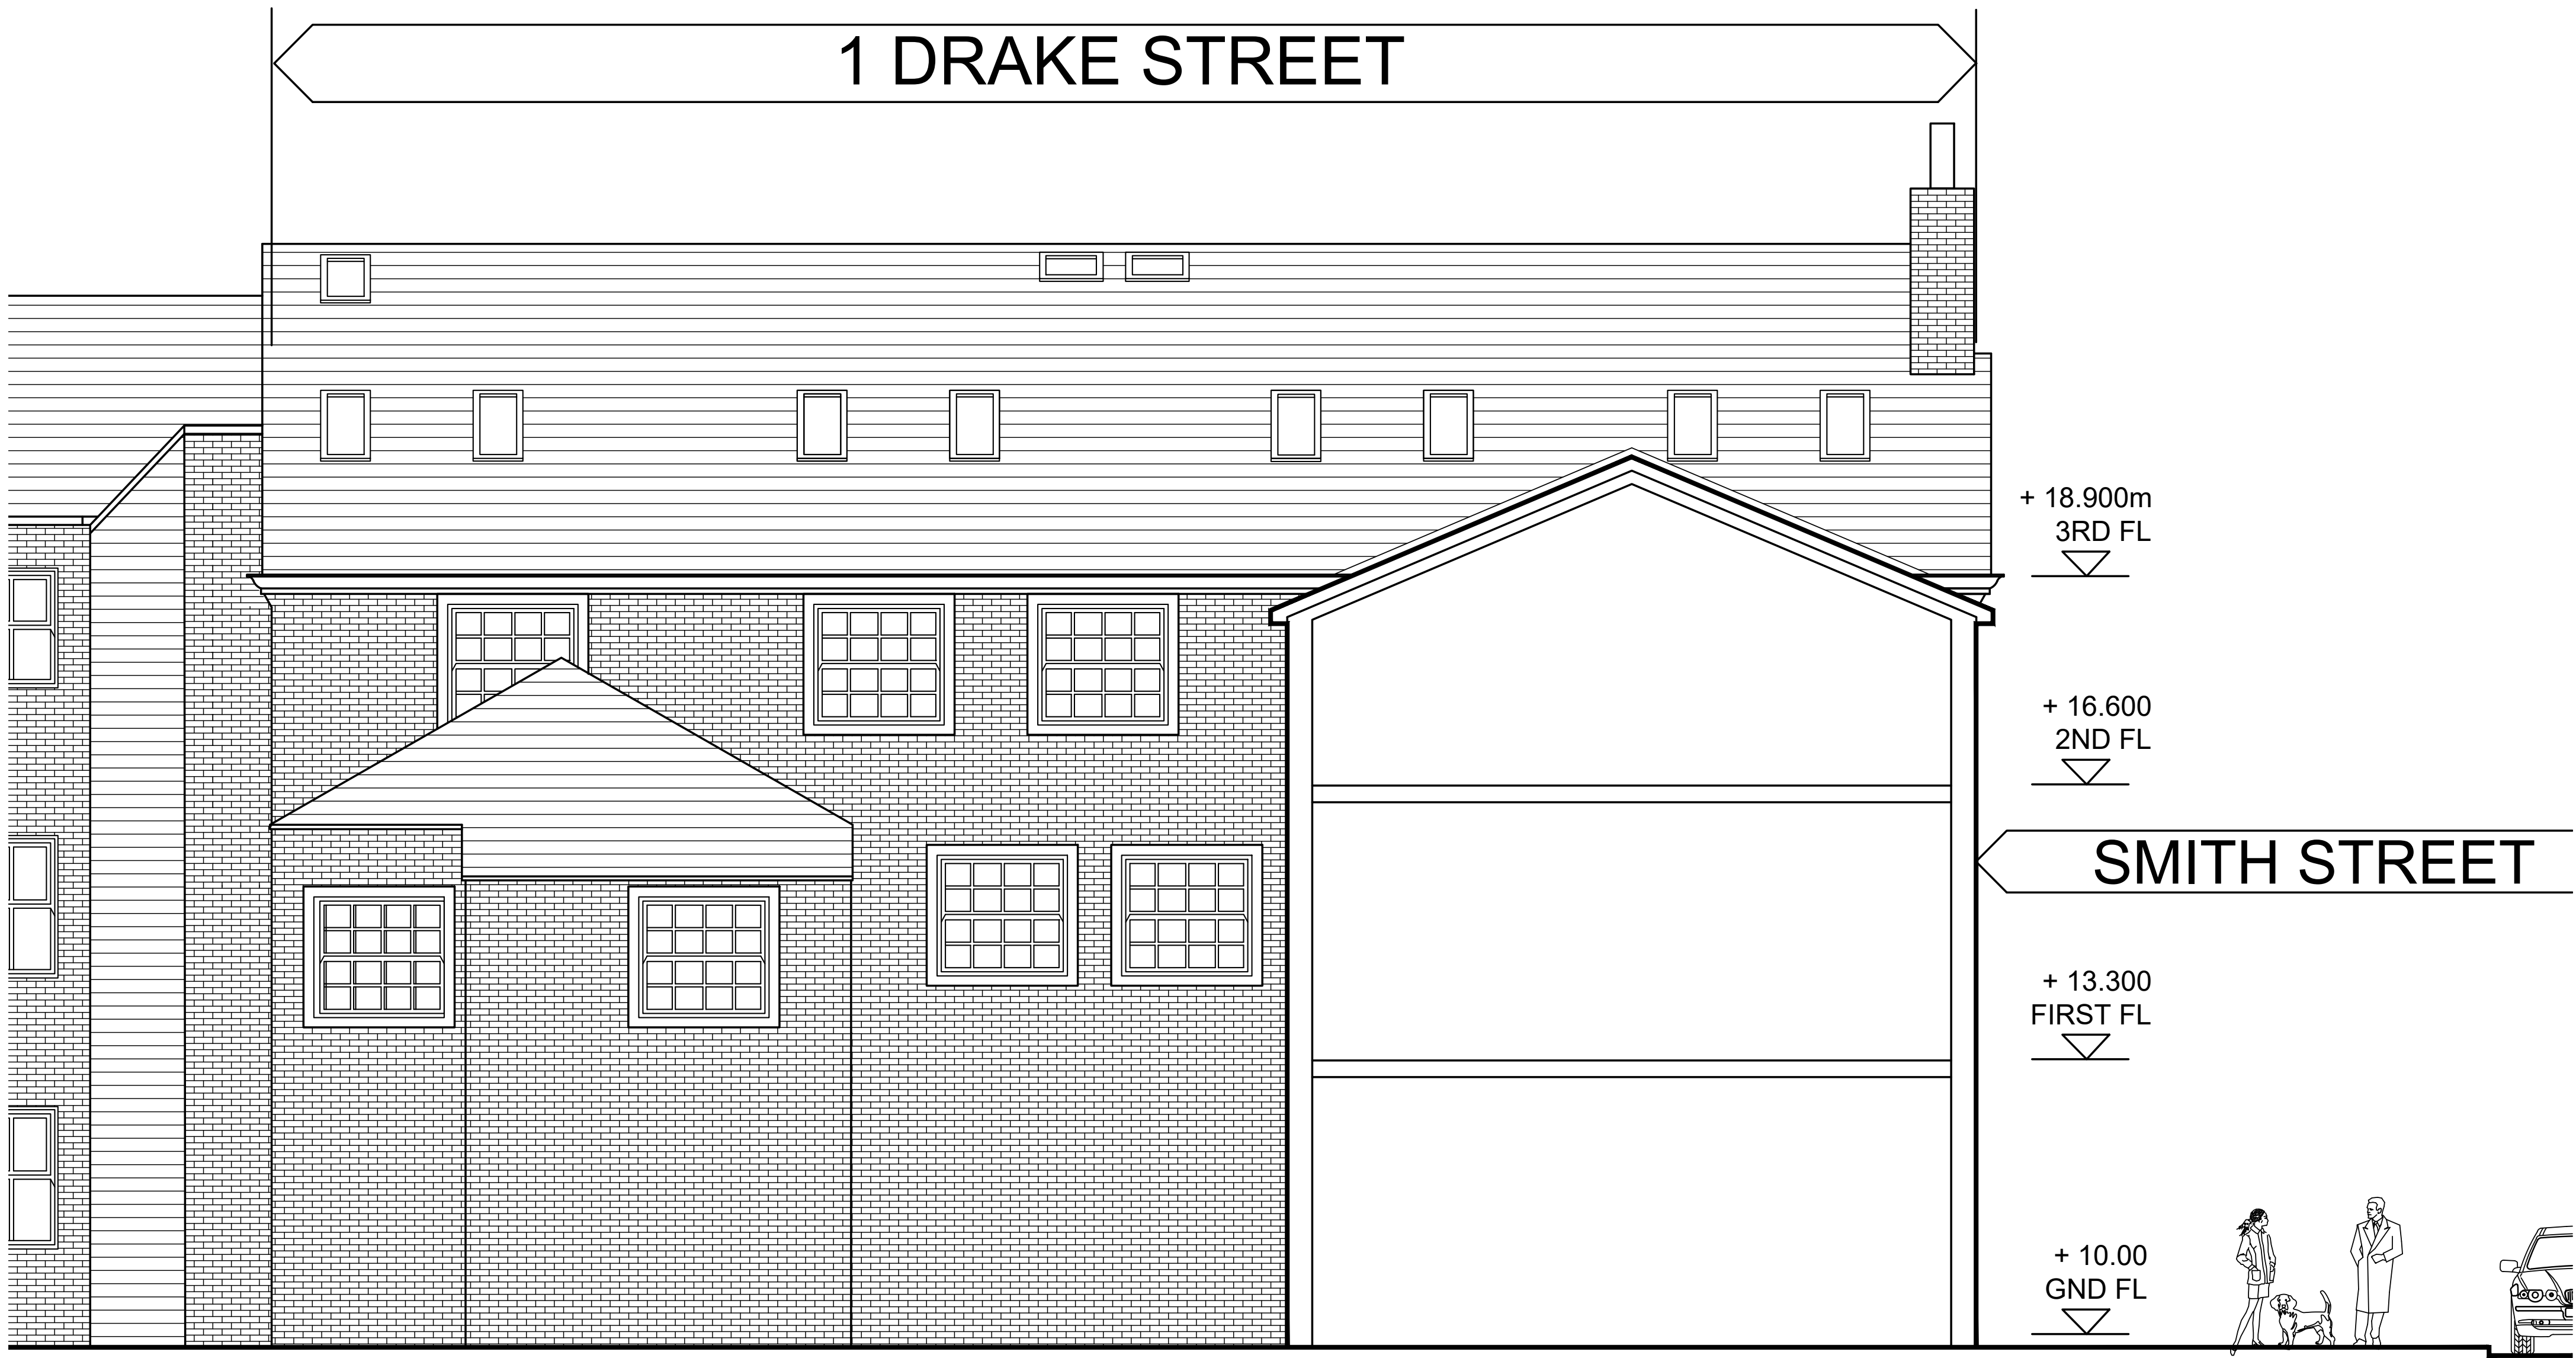

COPYRIGHT OF THIS DRAWING IS VESTED IN BM ARCHITECTURAL AND IT MUST NOT BE COPIED OR REPRODUCED WITHOUT WRITTEN CONSENT. DIMENSIONS ONLY ARE TO BE TAKEN FROM THE DRAWING. DO NOT SCALE OFF THE DRAWING. ALL CONTRACTORS MUST VISIT THE SITE AND BE RESPONSIBLE FOR TAKING AND CHECKING ALL DIMENSIONS RELATIVE TO THEIR WORK. BM ARCHITECTURAL ARE TO BE ADVISED OF ANY VARIATION BETWEEN DRAWING AND SITE CONDITIONS. ELECTRONIC DATA DRAWINGS ISSUED AS READ ONLY AND SHOULD NOT BE INTERFERED FOR RE-USE/REPRINT. ALL DIMENSIONS AND LEVELS SHOULD BE READ ONLY FROM THOSE VALUES STATED IN TEXT ON THE DRAWING.

PROPOSED REAR ELEVATION

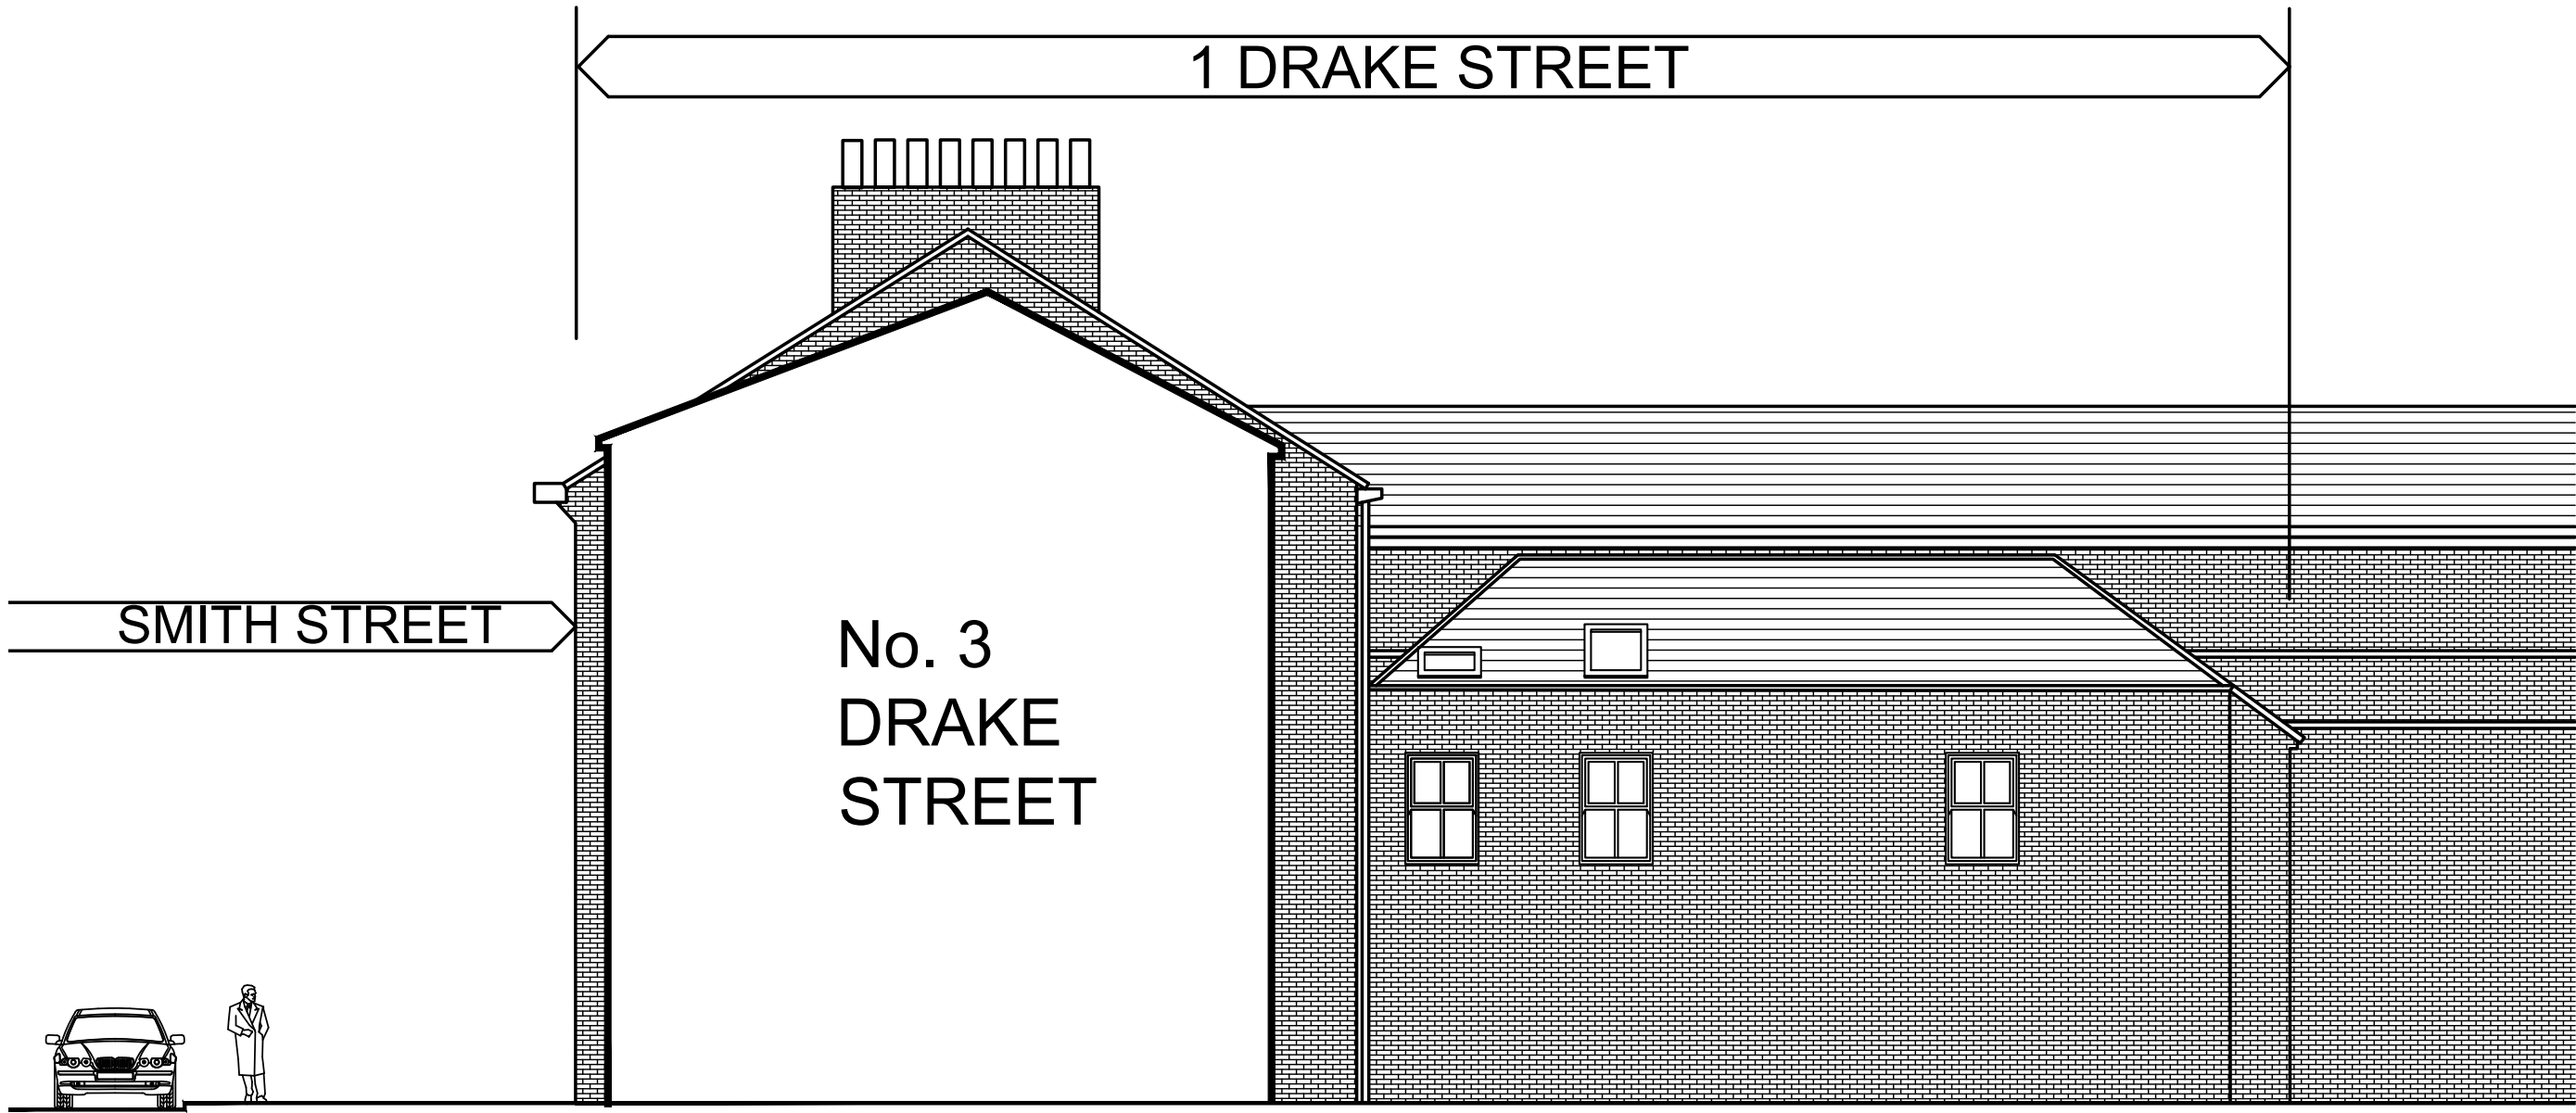

SIDE ELEVATION 2 1:100

REV: | DATE: | DETAILS: |
BM ARCHITECTURAL DESIGNS
APARTMENT 8
224 GREAT CLOWES STREET
MANCHESTER M7 2ZS
TEL: 07415 493002
PROJECT: PROPOSED APARTMENTS AT
1 DRAKE STREET,
ROCHDALE OL16 1RE
CLIENT: CASSEL AND FLETCHER PROPERTY
MANAGEMENT LTD.
TITLE: PROPOSED REAR ELEVATIONS 2
SCALE: 1:50@A1 DATE: 01/ 2025
STATUS: PLANNING DRAWN: BM
DRAWING NO: BM/0125/DRAKE/ PL10 REV: