




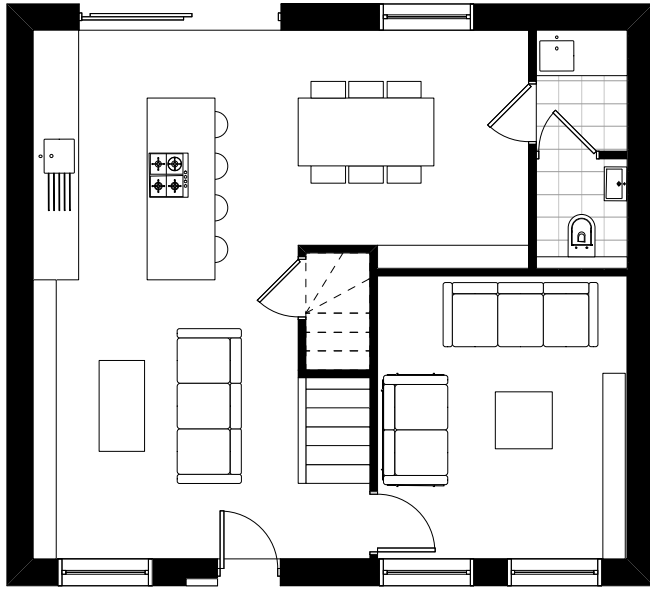

GROUND FLOOR PLAN

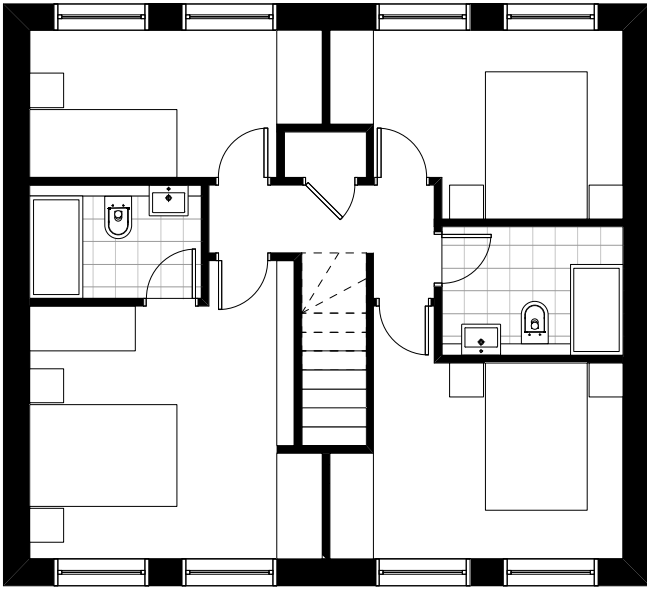

FIRST FLOOR PLAN

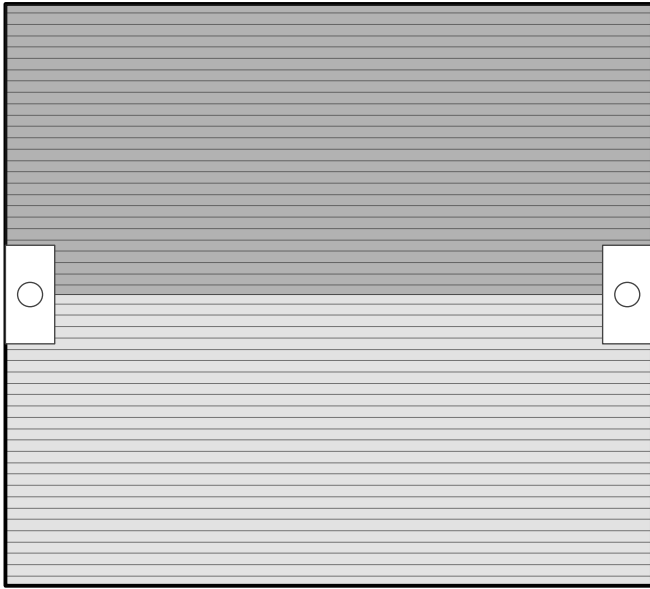

ROOF PLAN

PROPOSED HOUSE TYPE 4B PLAN 1:100 @A3 © Copyright Ollier Smurthwaite Architects				CLIENT
				PROJECT: PROPOSED RESIDENTIAL DEVELOPMENT
				ADDRESS: TACK LEA WORKS, BURY, BL9 7UA
				DRAWING TITLE: PROPOSED HOUSE TYPE 4B PLAN
				SCALE: 1:100 @A3DATE: AUG 2022
	REVISION	DATE	DESCRIPTION	DRAWING NO: A645_P_204A

OLLIER SMURTHWAITE ARCHITECTS

40 King Street, Manchester, M2 6BA
T: 0161 883 0838
F: 0161 883 0839
E: mail@olliersmurthwaite.com