


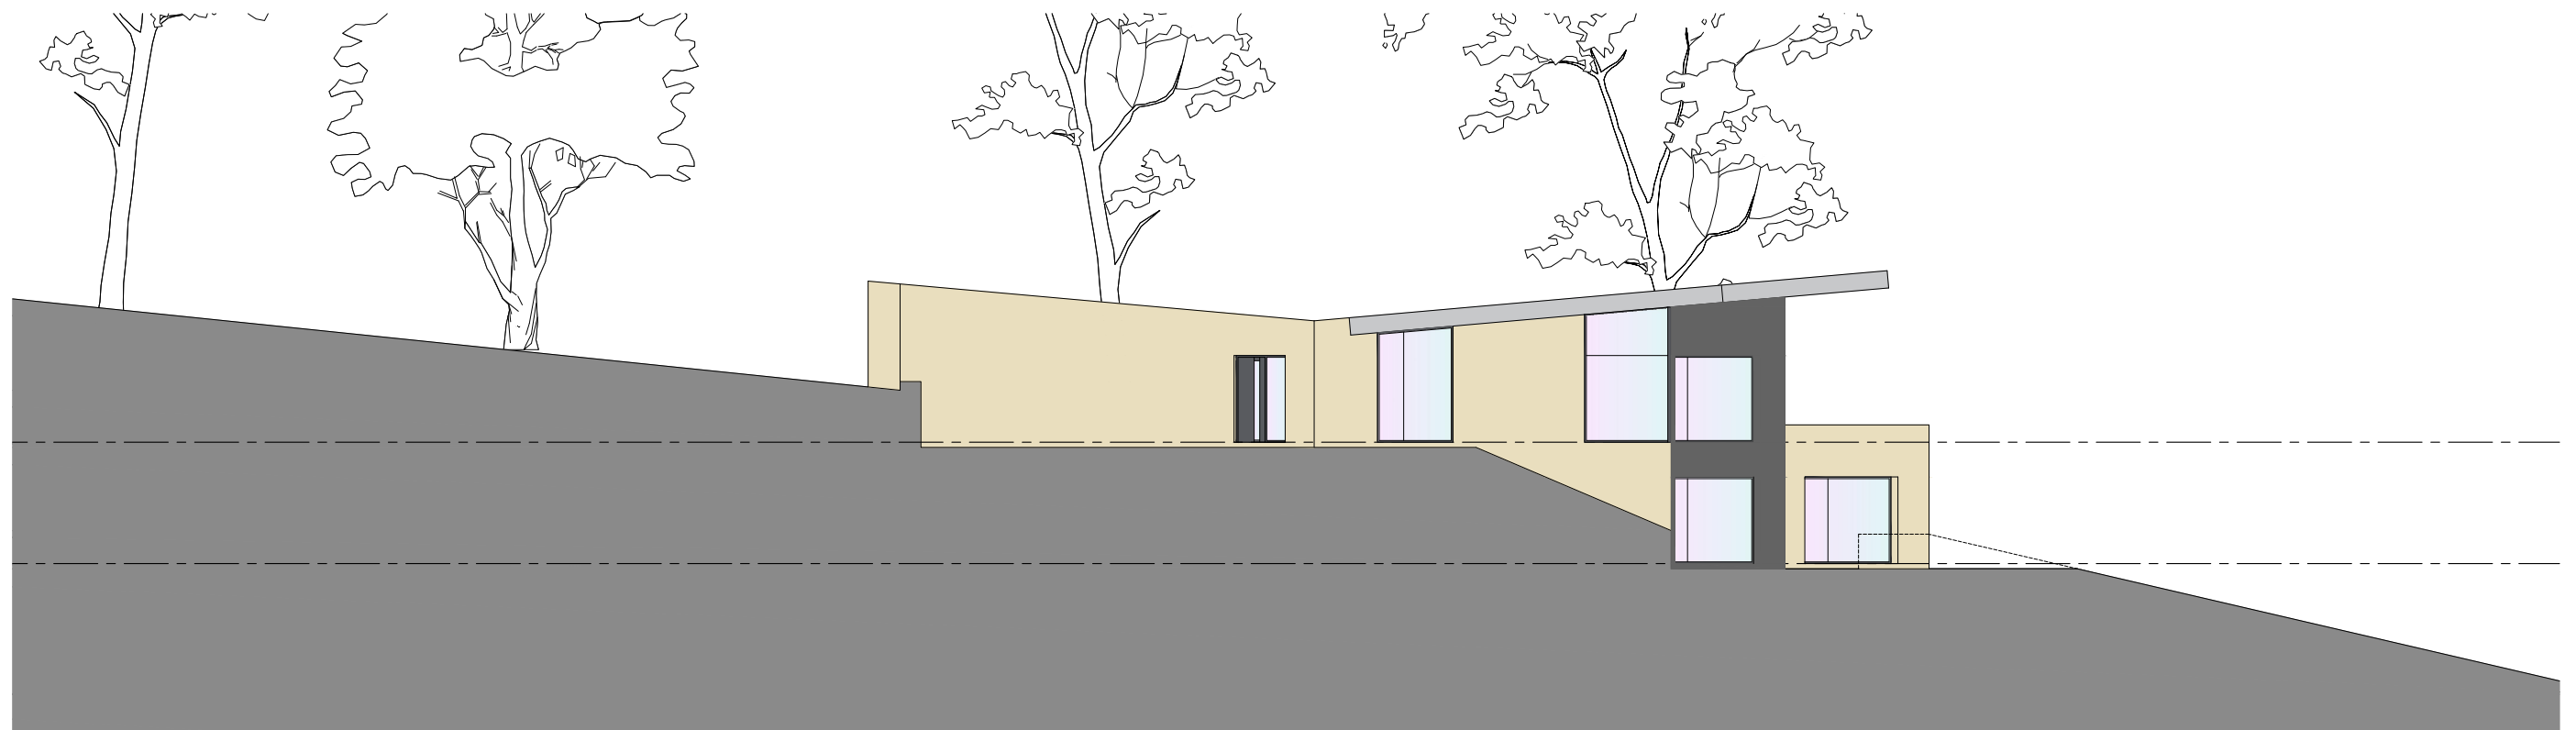

south-east elevation



north-east elevation

Martin Muldowney
The Edge House
Blackstone Edge Old Road
Littleborough
Rochdale

Elevations as Proposed
Sheet 01

work to figured dimensions

© CJ Partnership owns the copyright of this design /
drawing which must not be reproduced in whole or in
part without the written permission of CJ Partnership

contract no

3588

drawn by

drawing no

05

date

April 2021

revision

A

scale @ A3

1:200

planning

Revisions:
A. North-east elevation amended to show full elevation.FDC,October 2022

Blue Pit Mill Queensway
Castleton Rochdale OL11 2PG

+44 (0)1706 631347
info@cjpartnership.com
www.cjpartnership.com

CJPARTNERSHIP
ENVIRONMENTAL ARCHITECTS

