



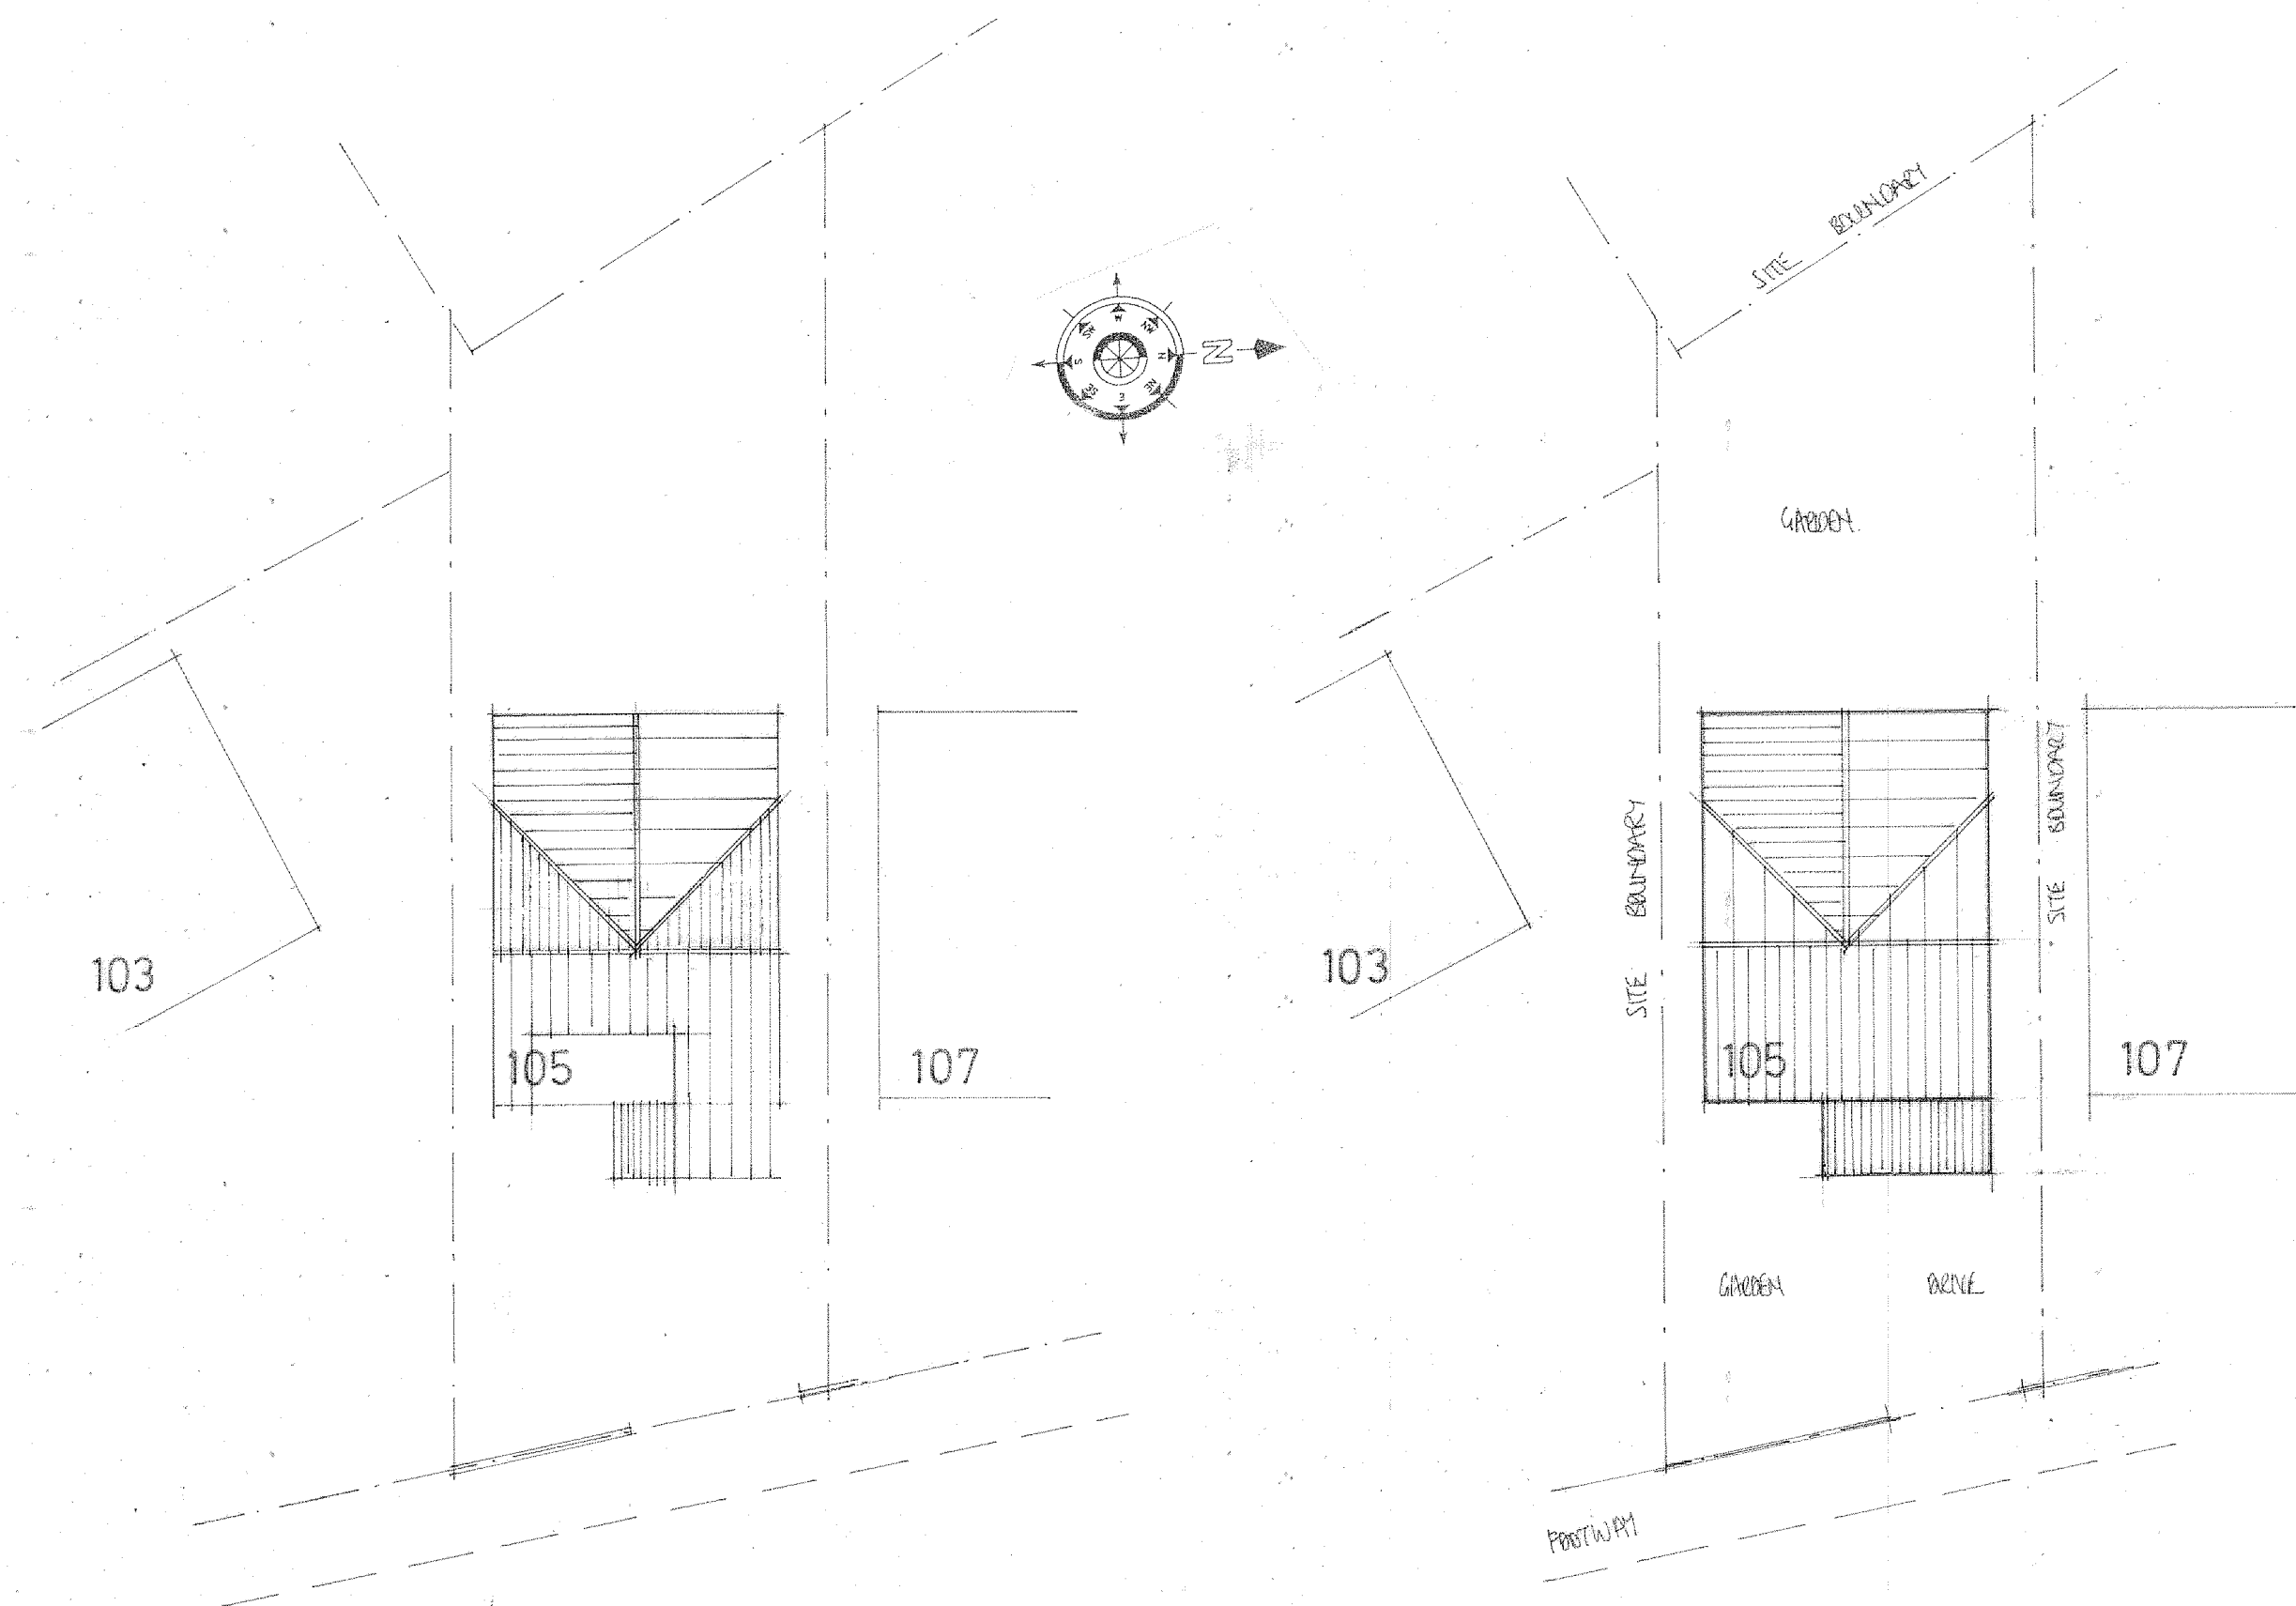

EXISTING ROOF AND SITE PLAN. SCALE 1:200 @A1

PROPOSED ROOF AND SITE PLAN. SCALE 1:200 @A1

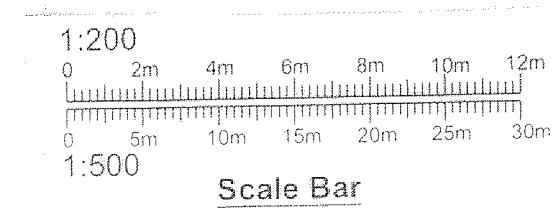

PROJECT
REMOVE EXISTING FRONT DORMER
AND EXTEND MAIN WALLS, PROVIDE
NEW ROOF OVER ALTERED FRONT
ELEVATION INCLUDING NEW MONO
PITCHED ROOF OVER STUDY / PORCH.
DRAWING TITLE
EXISTING AND PROPOSED
ROOF AND SITE PLANS.
CLIENT
MR. A. QUYYOM.
ADDRESS
105, HEIGHTS AVE,
ROCHDALE.
SCALE DATE
SCALE 1:200@A1 NOV 2022.
DRAWING No
CL 11225791/13.