
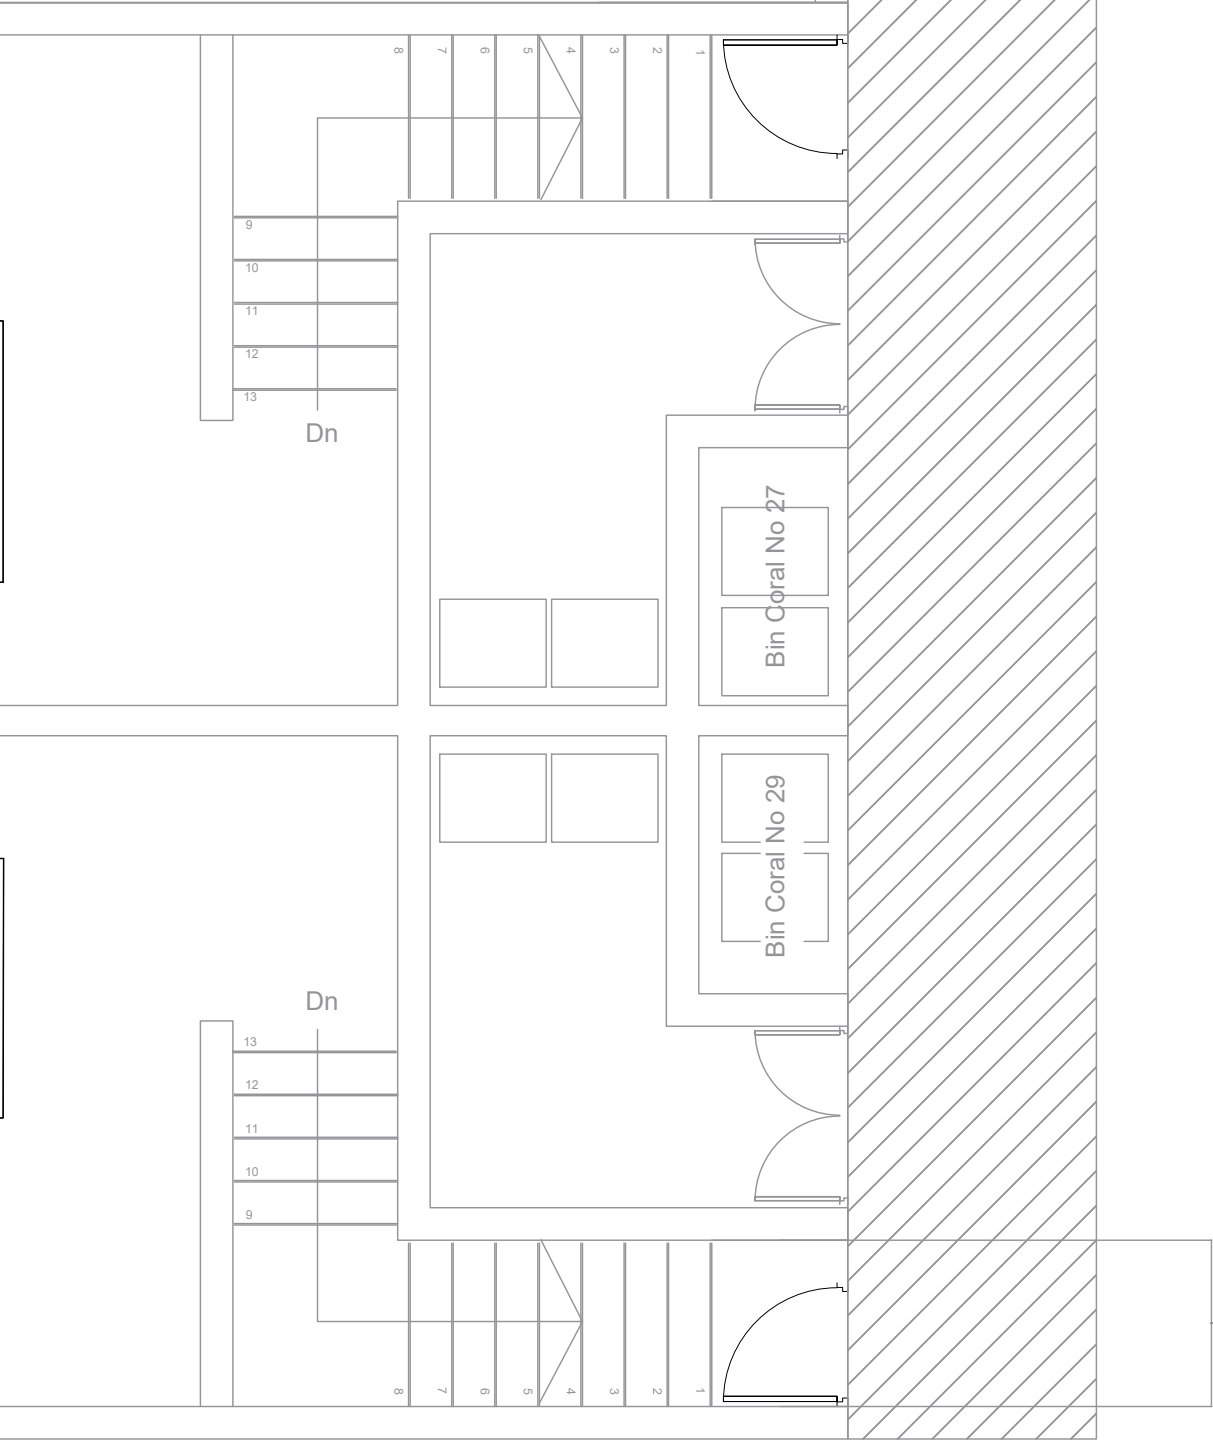


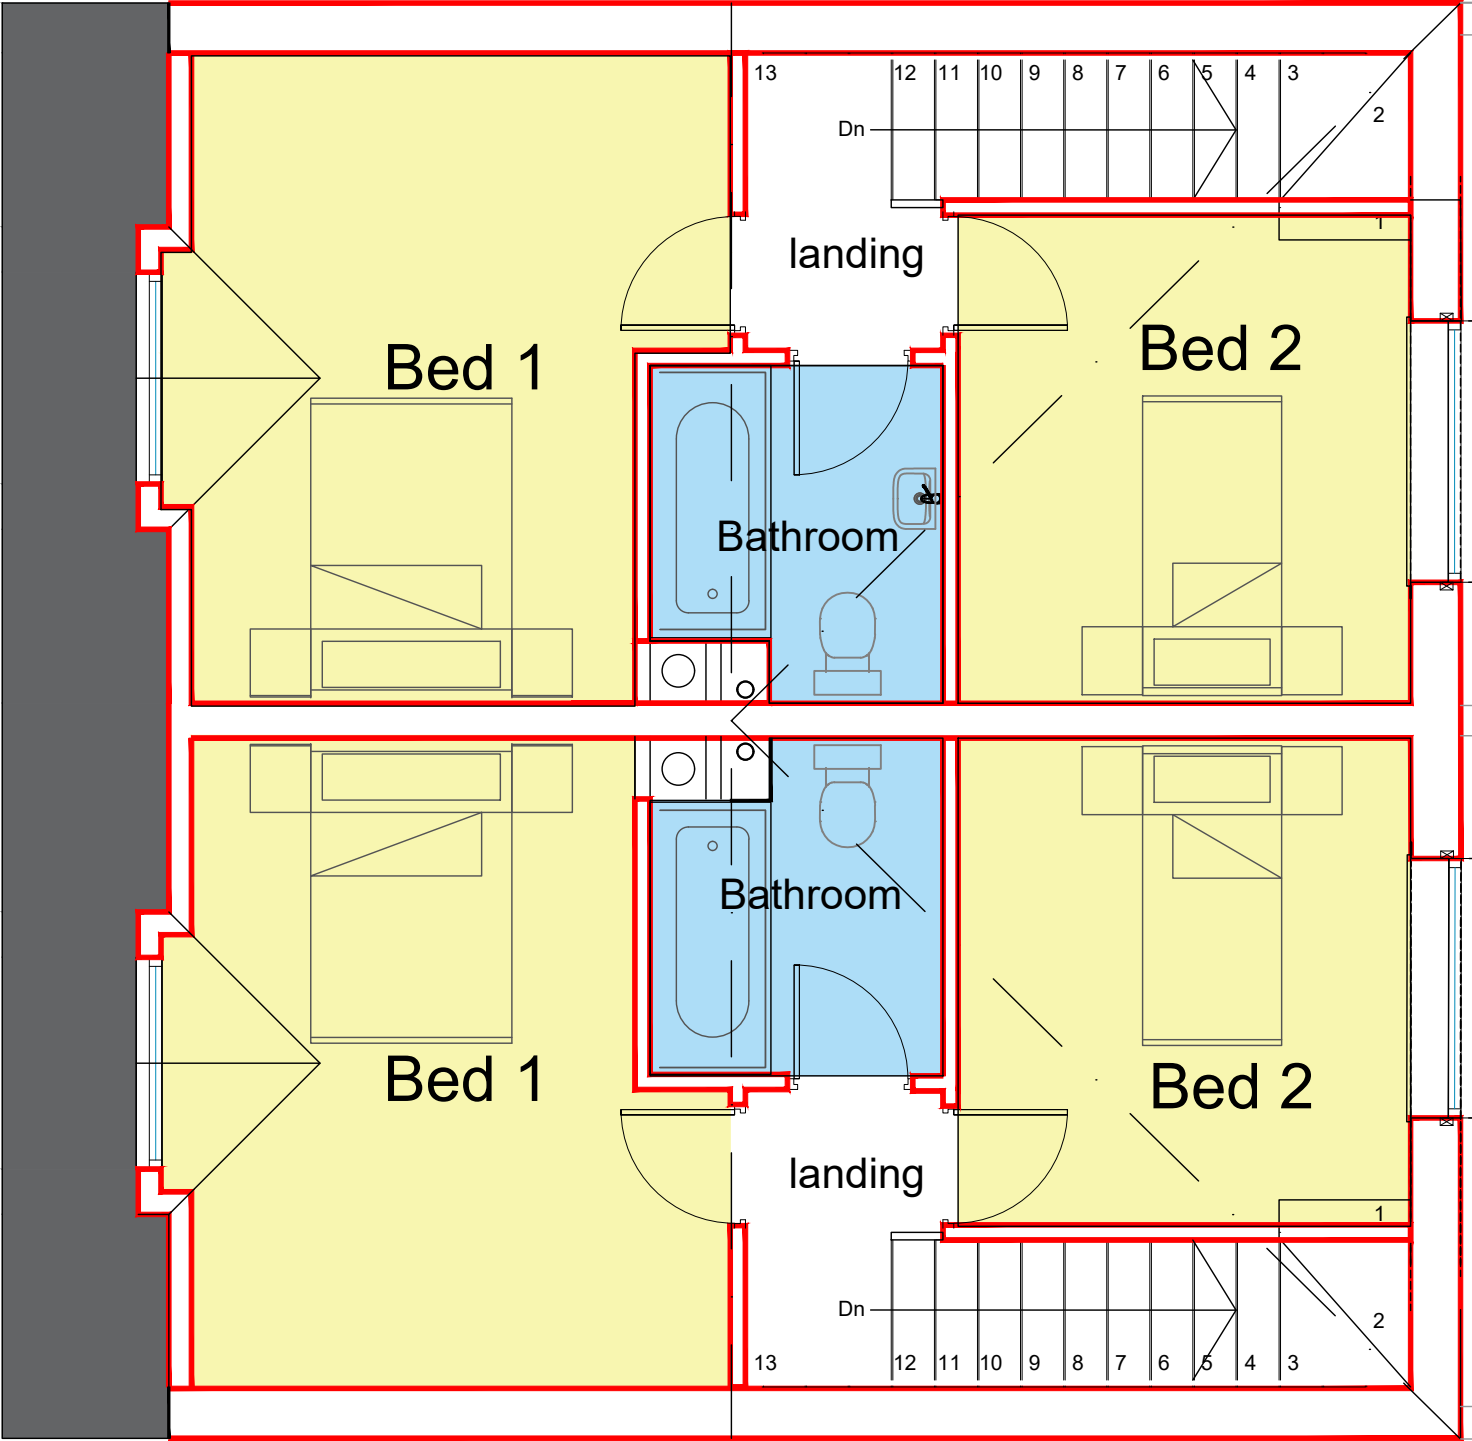

P L A N N I N G (RE-ISSUE)

**Proposed Second Floor Plan
scale 1:50**

AMENDMENTS

A - Aug 2022 - Front Balconies removed from project, 2No front Dormers reduced in size to suit Planning Policies, Front Elevation treatment minimized to leave existing features inclusive of existing RED brickwork , Ditto Side gables.

© This Drawing & Design is the copyright of QCD and should not be reproduced without written consent. Contractors are to check all levels & dimensions on site prior to site works commencing & report discrepancies to the Designers.

Project:	27 & 29 Lake Bank Road Hollingworth Lake	Original Size:	A3	Project Number:	1026
Title:	Proposed Second Floor Plan	Drawing Number:	DR-P2 -1026 - 06		
Client:	Mr John Howarth	QCD Quality Creative Design ARCHITECTURAL SERVICES			
Date:	20/02/2022				
Tel :-	07756 910210				
Email :-	qualitycreativedesign@gmail.com				