



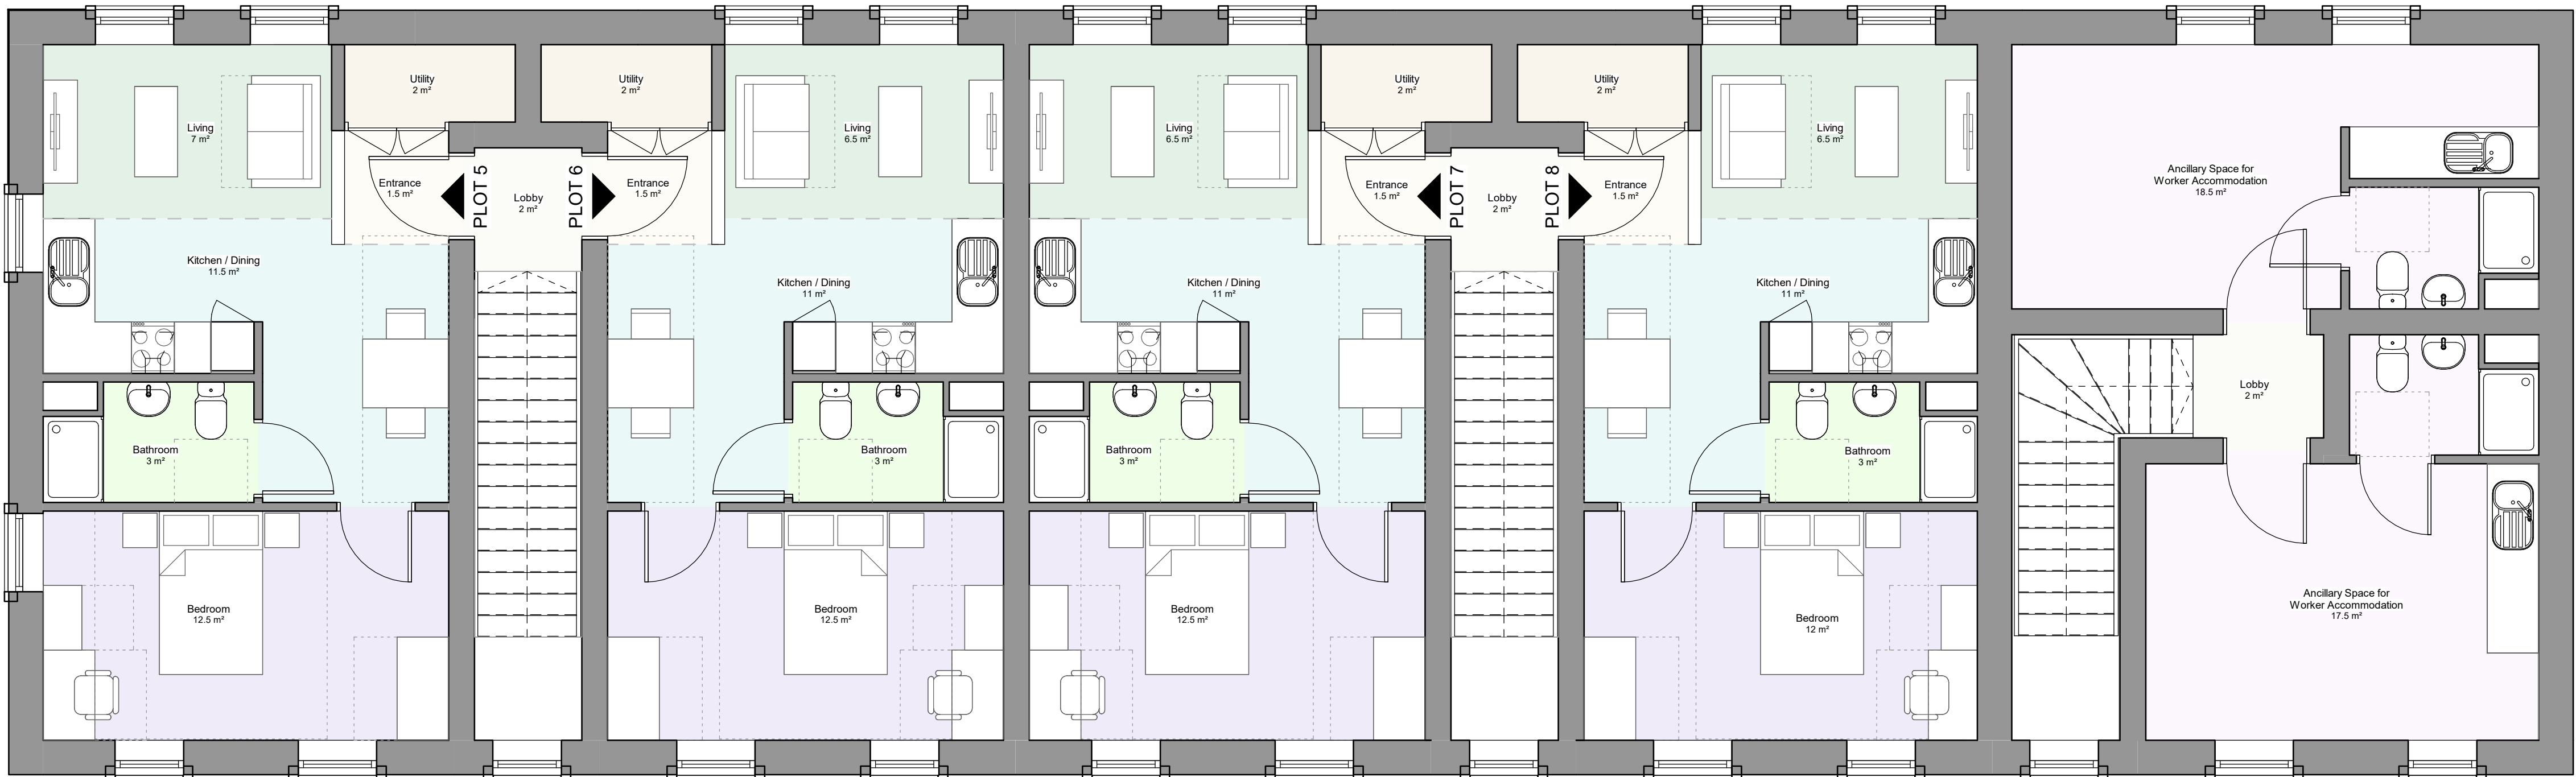

FIRST FLOOR PLAN

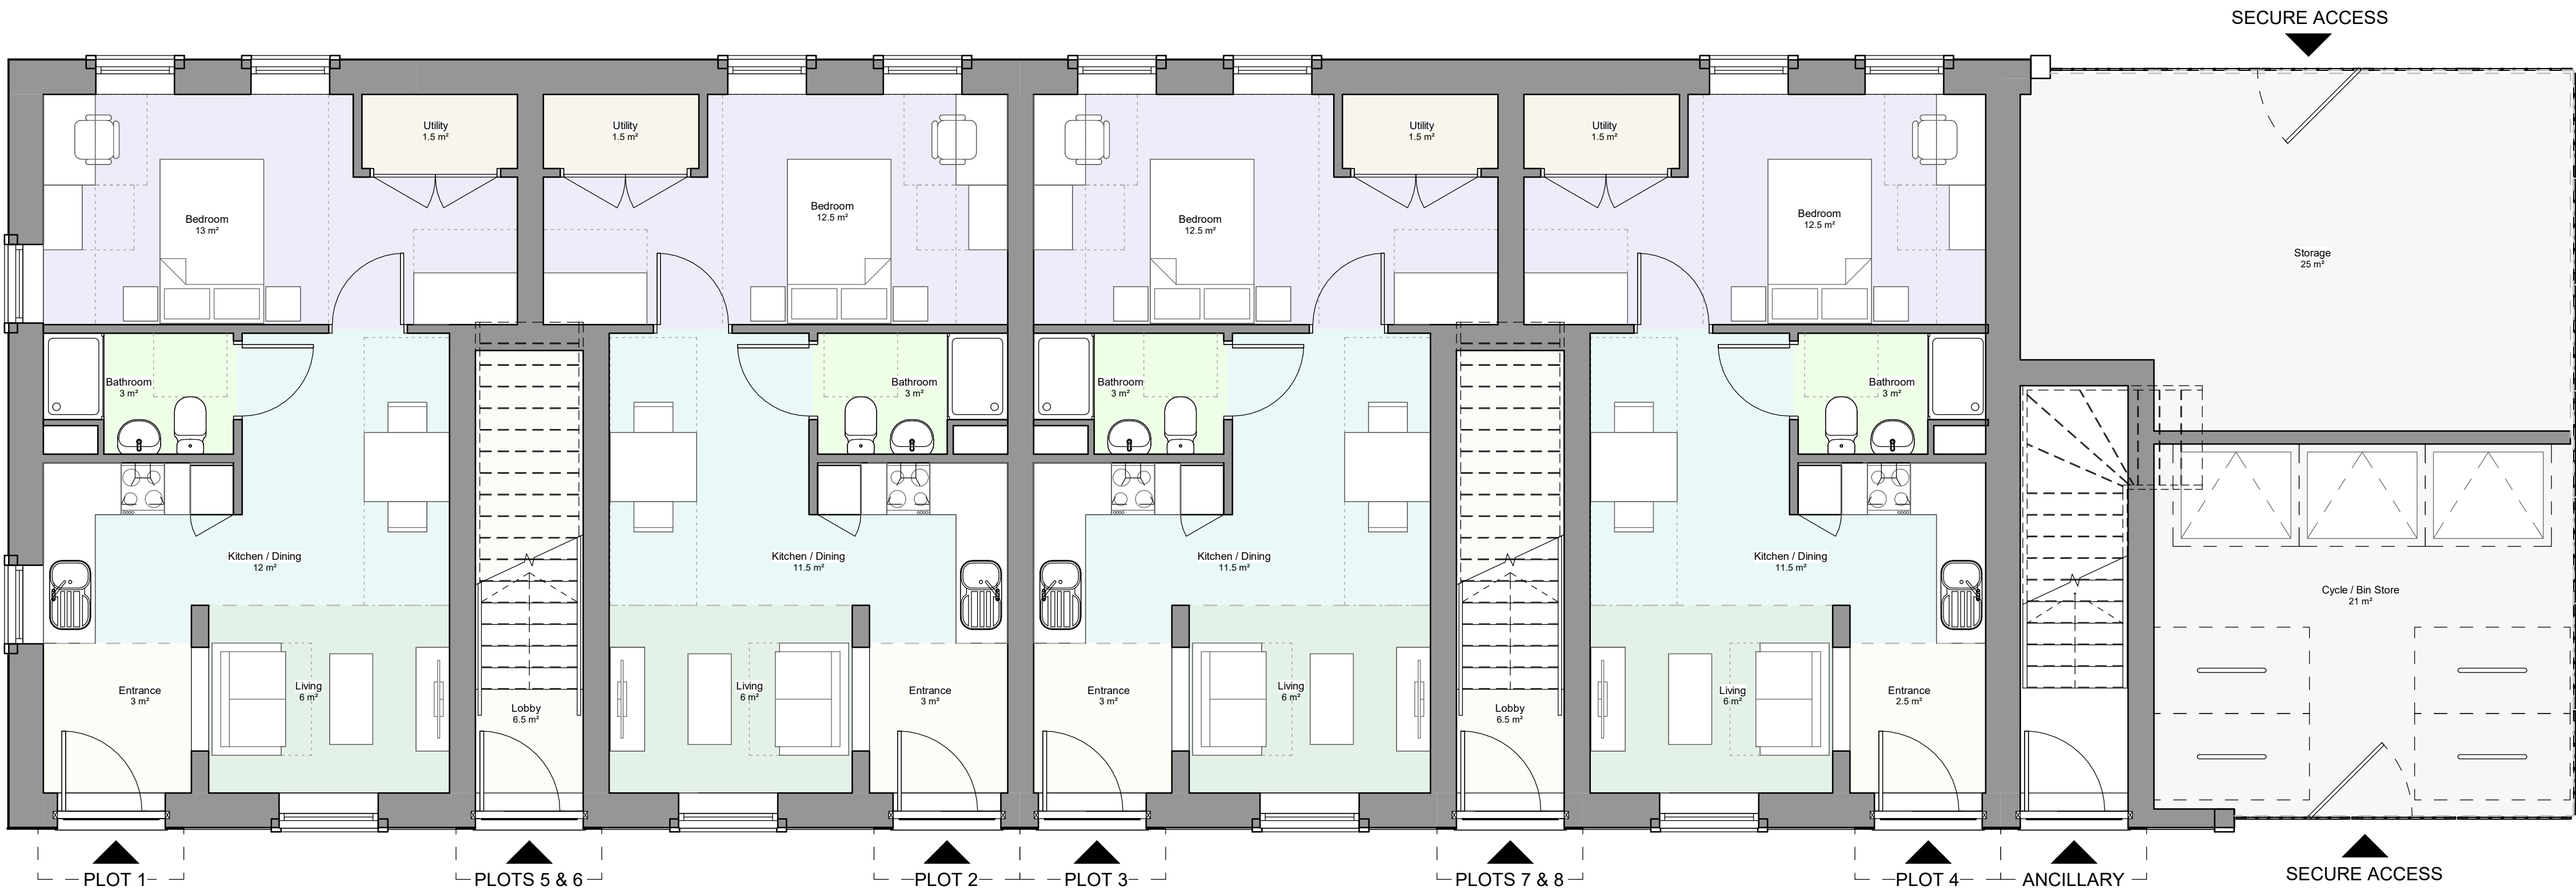

GROUND FLOOR PLAN



- © TRIANGLE ARCHITECTS LIMITED
- THIS DRAWING IS THE SUBJECT OF COPYRIGHT WHICH VESTS IN TRIANGLE ARCHITECTS LIMITED. IT IS AN INFRINGEMENT OF COPYRIGHT TO REPRODUCE THIS DRAWING, BY WHATEVER MEANS, INCLUDING ELECTRONIC, WITHOUT THE EXPRESS WRITTEN CONSENT OF TRIANGLE ARCHITECTS LIMITED WHICH RESERVES ALL ITS RIGHTS.
 - TRIANGLE ARCHITECTS LIMITED ASSERTS ITS RIGHTS TO BE IDENTIFIED AS THE AUTHOR OF THIS DESIGN.
 - DRAWING NOT TO BE SCALED: FIGURE DIMENSIONS TO BE WORKED TO IN ALL CASES.
 - THE CONTRACTOR IS RESPONSIBLE FOR CHECKING DIMENSIONS, TOLERANCES & REFERENCES.
 - ANY DISCREPANCY TO BE VERIFIED WITH THE ARCHITECT BEFORE PROCEEDING WITH THE WORKS.
 - REPORT ERRORS & OMISSIONS TO ARCHITECT.
 - WHERE AN ITEM IS COVERED BY DRAWINGS OF DIFFERENT SCALE, THE LARGER SCALE DRAWING TO BE WORKED TO. DO NOT SCALE FROM THE DRAWING. FIGURED DIMENSIONS TO BE WORKED TO IN ALL CASES.
 - CHECK ALL DIMENSIONS ON SITE.
 - DRAWING TO BE READ IN CONJUNCTION WITH THE HEALTH & SAFETY PLAN, AND ALL RELEVANT RISK ASSESSMENTS AND THE FOLLOWING DRAWINGS:

A 20.12.23 JS Submitted for full planning application.			
Rev	Date	By	Remarks
Client: Cornerstone Place			
Project Name: Pilsworth Road			
Drawing Name: Proposed Floor Plans			
Drawing Purpose: PLANNING			
Project Number: 23-030	Drawing Number: 03	Revision: A	
Scale @ A1	Drawn:	Checked:	Date:
1 : 50	JS	AJD	December 2023
Tek 0161 272 3500 E-mail: studio@trianglearchitects.co.uk Web: www.trianglearchitects.co.uk Twitter: @TriangleArch			
Raven House, 113 Fairfield Street, Manchester, M12 6EL			