



Existing North Elevation
1 : 200

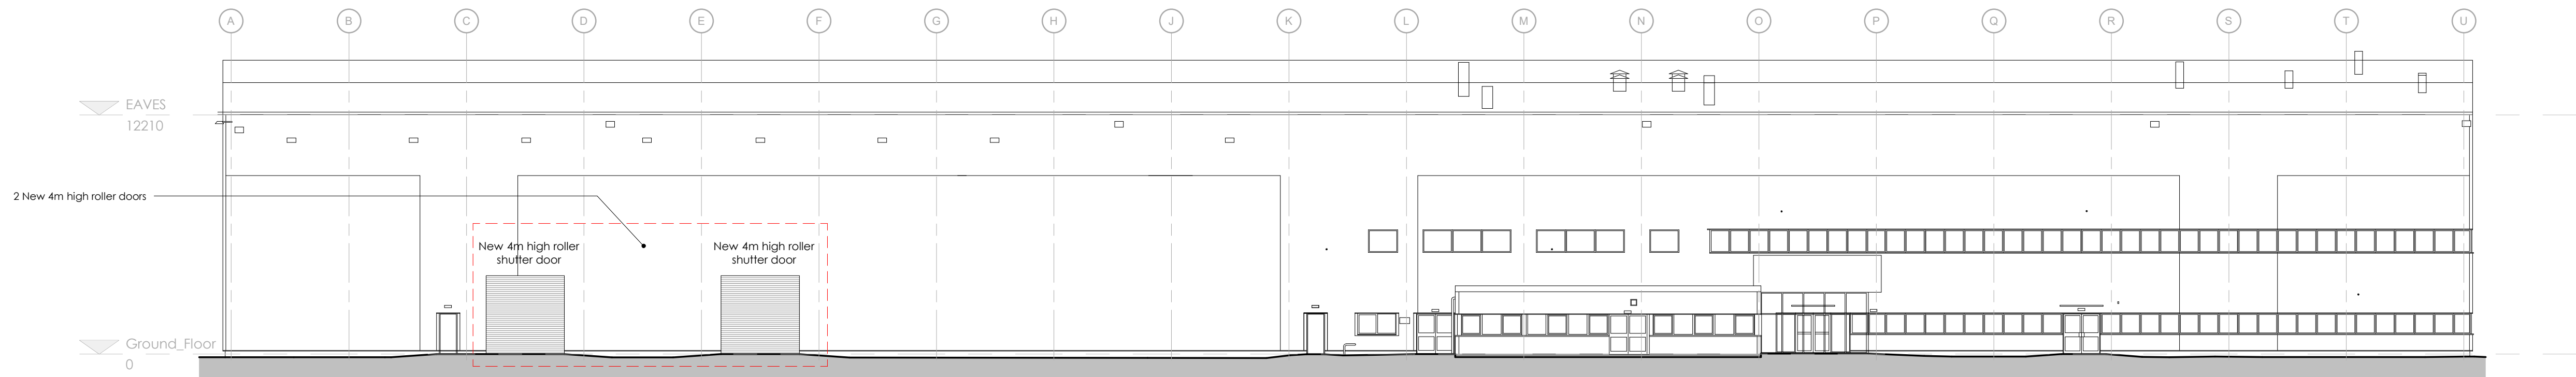


Proposed North Elevation
1 : 200

REV	DESCRIPTION	BY	CHECK	DATE
P01	Initial Issue	RG	LH	02/04/2025

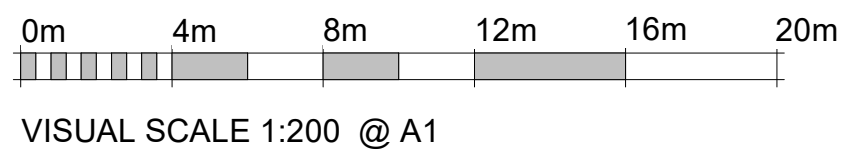

STATUS:	PLANNING		
JOB TITLE:	GXO Middleton M24 2YX		
DRAWING TITLE:	Existing and Proposed North Elevations		
DRAWN BY:	SCALE - A1:	DATE:	
RG	1 : 200	MAY 25	
PROJECT NO.	DRAWING NO.	REV.	
P1063	00_056	P01	

JJL Design and Build
Architectural Services
Crag Mount,
Leigh Lane,
Bramshall,
Uttamster,
Staffordshire,
ST14 5BQ
Email: enquiries@jjldesign.co.uk
Web: www.jjldesign.co.uk

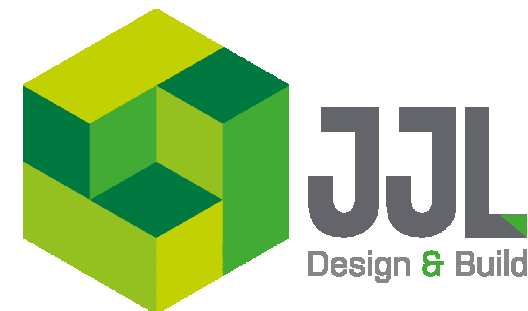

DO NOT SCALE - ALL DIMENSIONS TO BE VERIFIED ON SITE
DO NOT DERIVE DIMENSIONS FROM DIGITAL MEDIA