




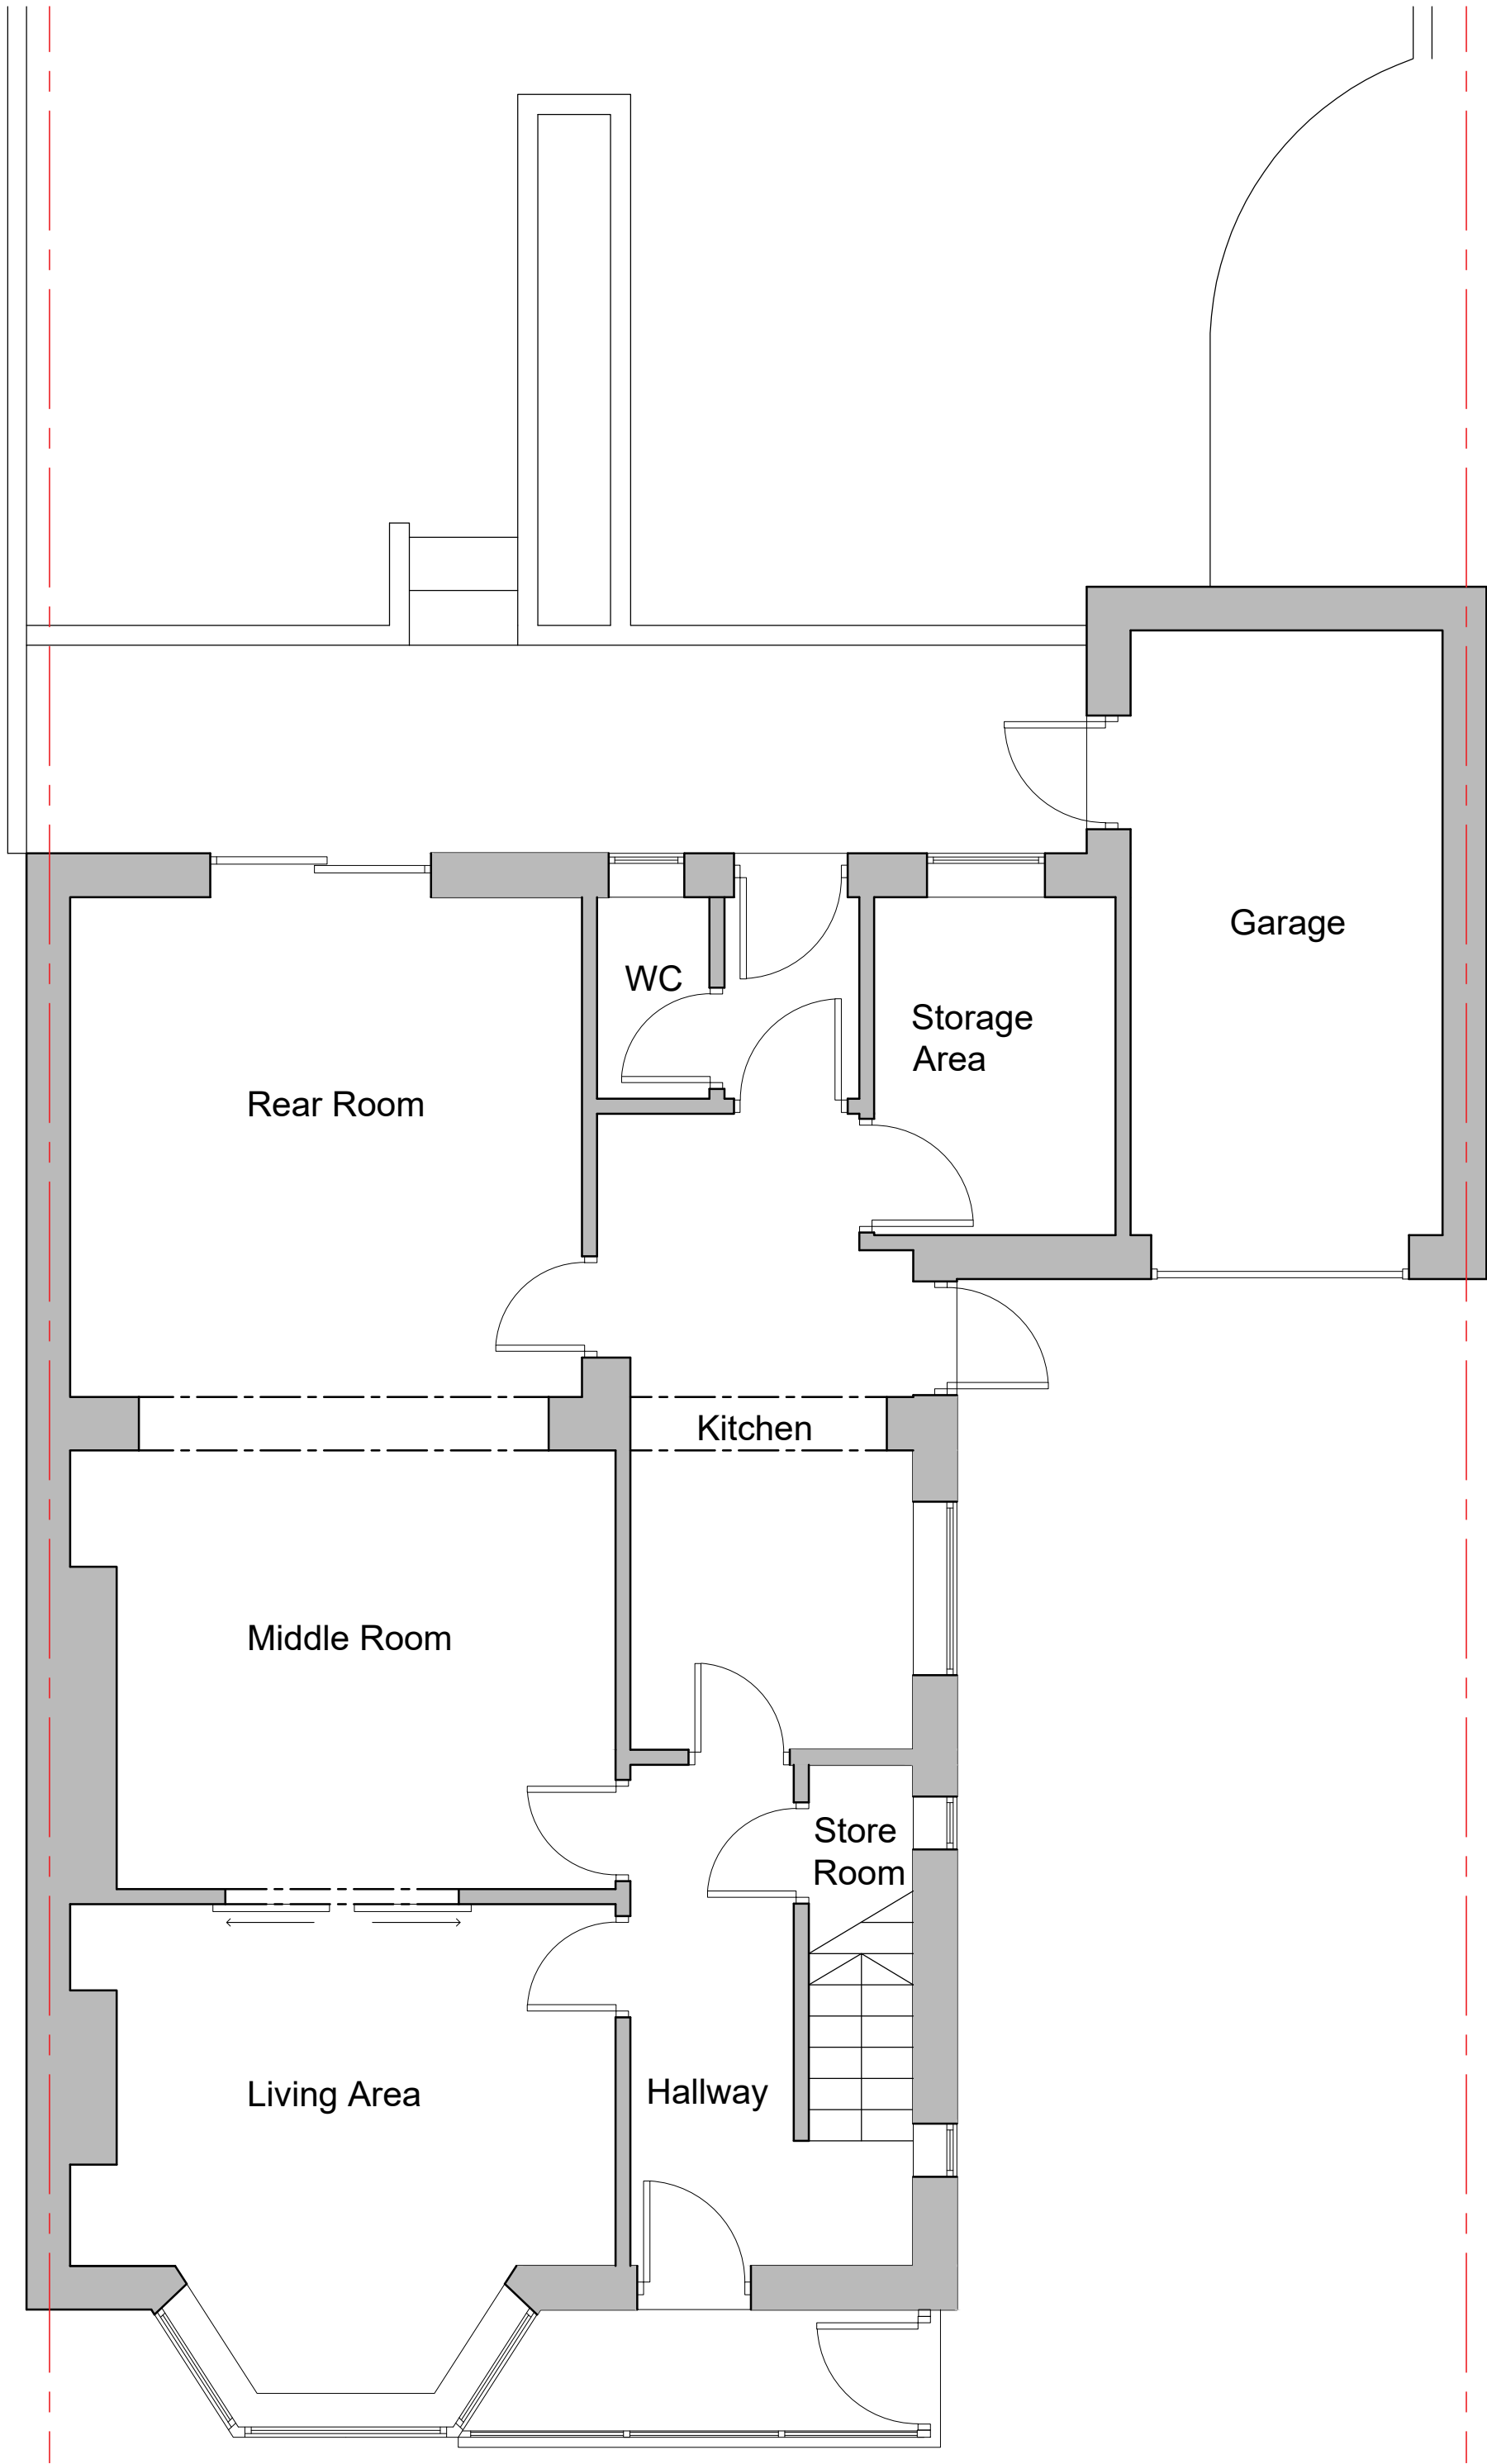


Existing Ground Floor Plan
scale 1:50

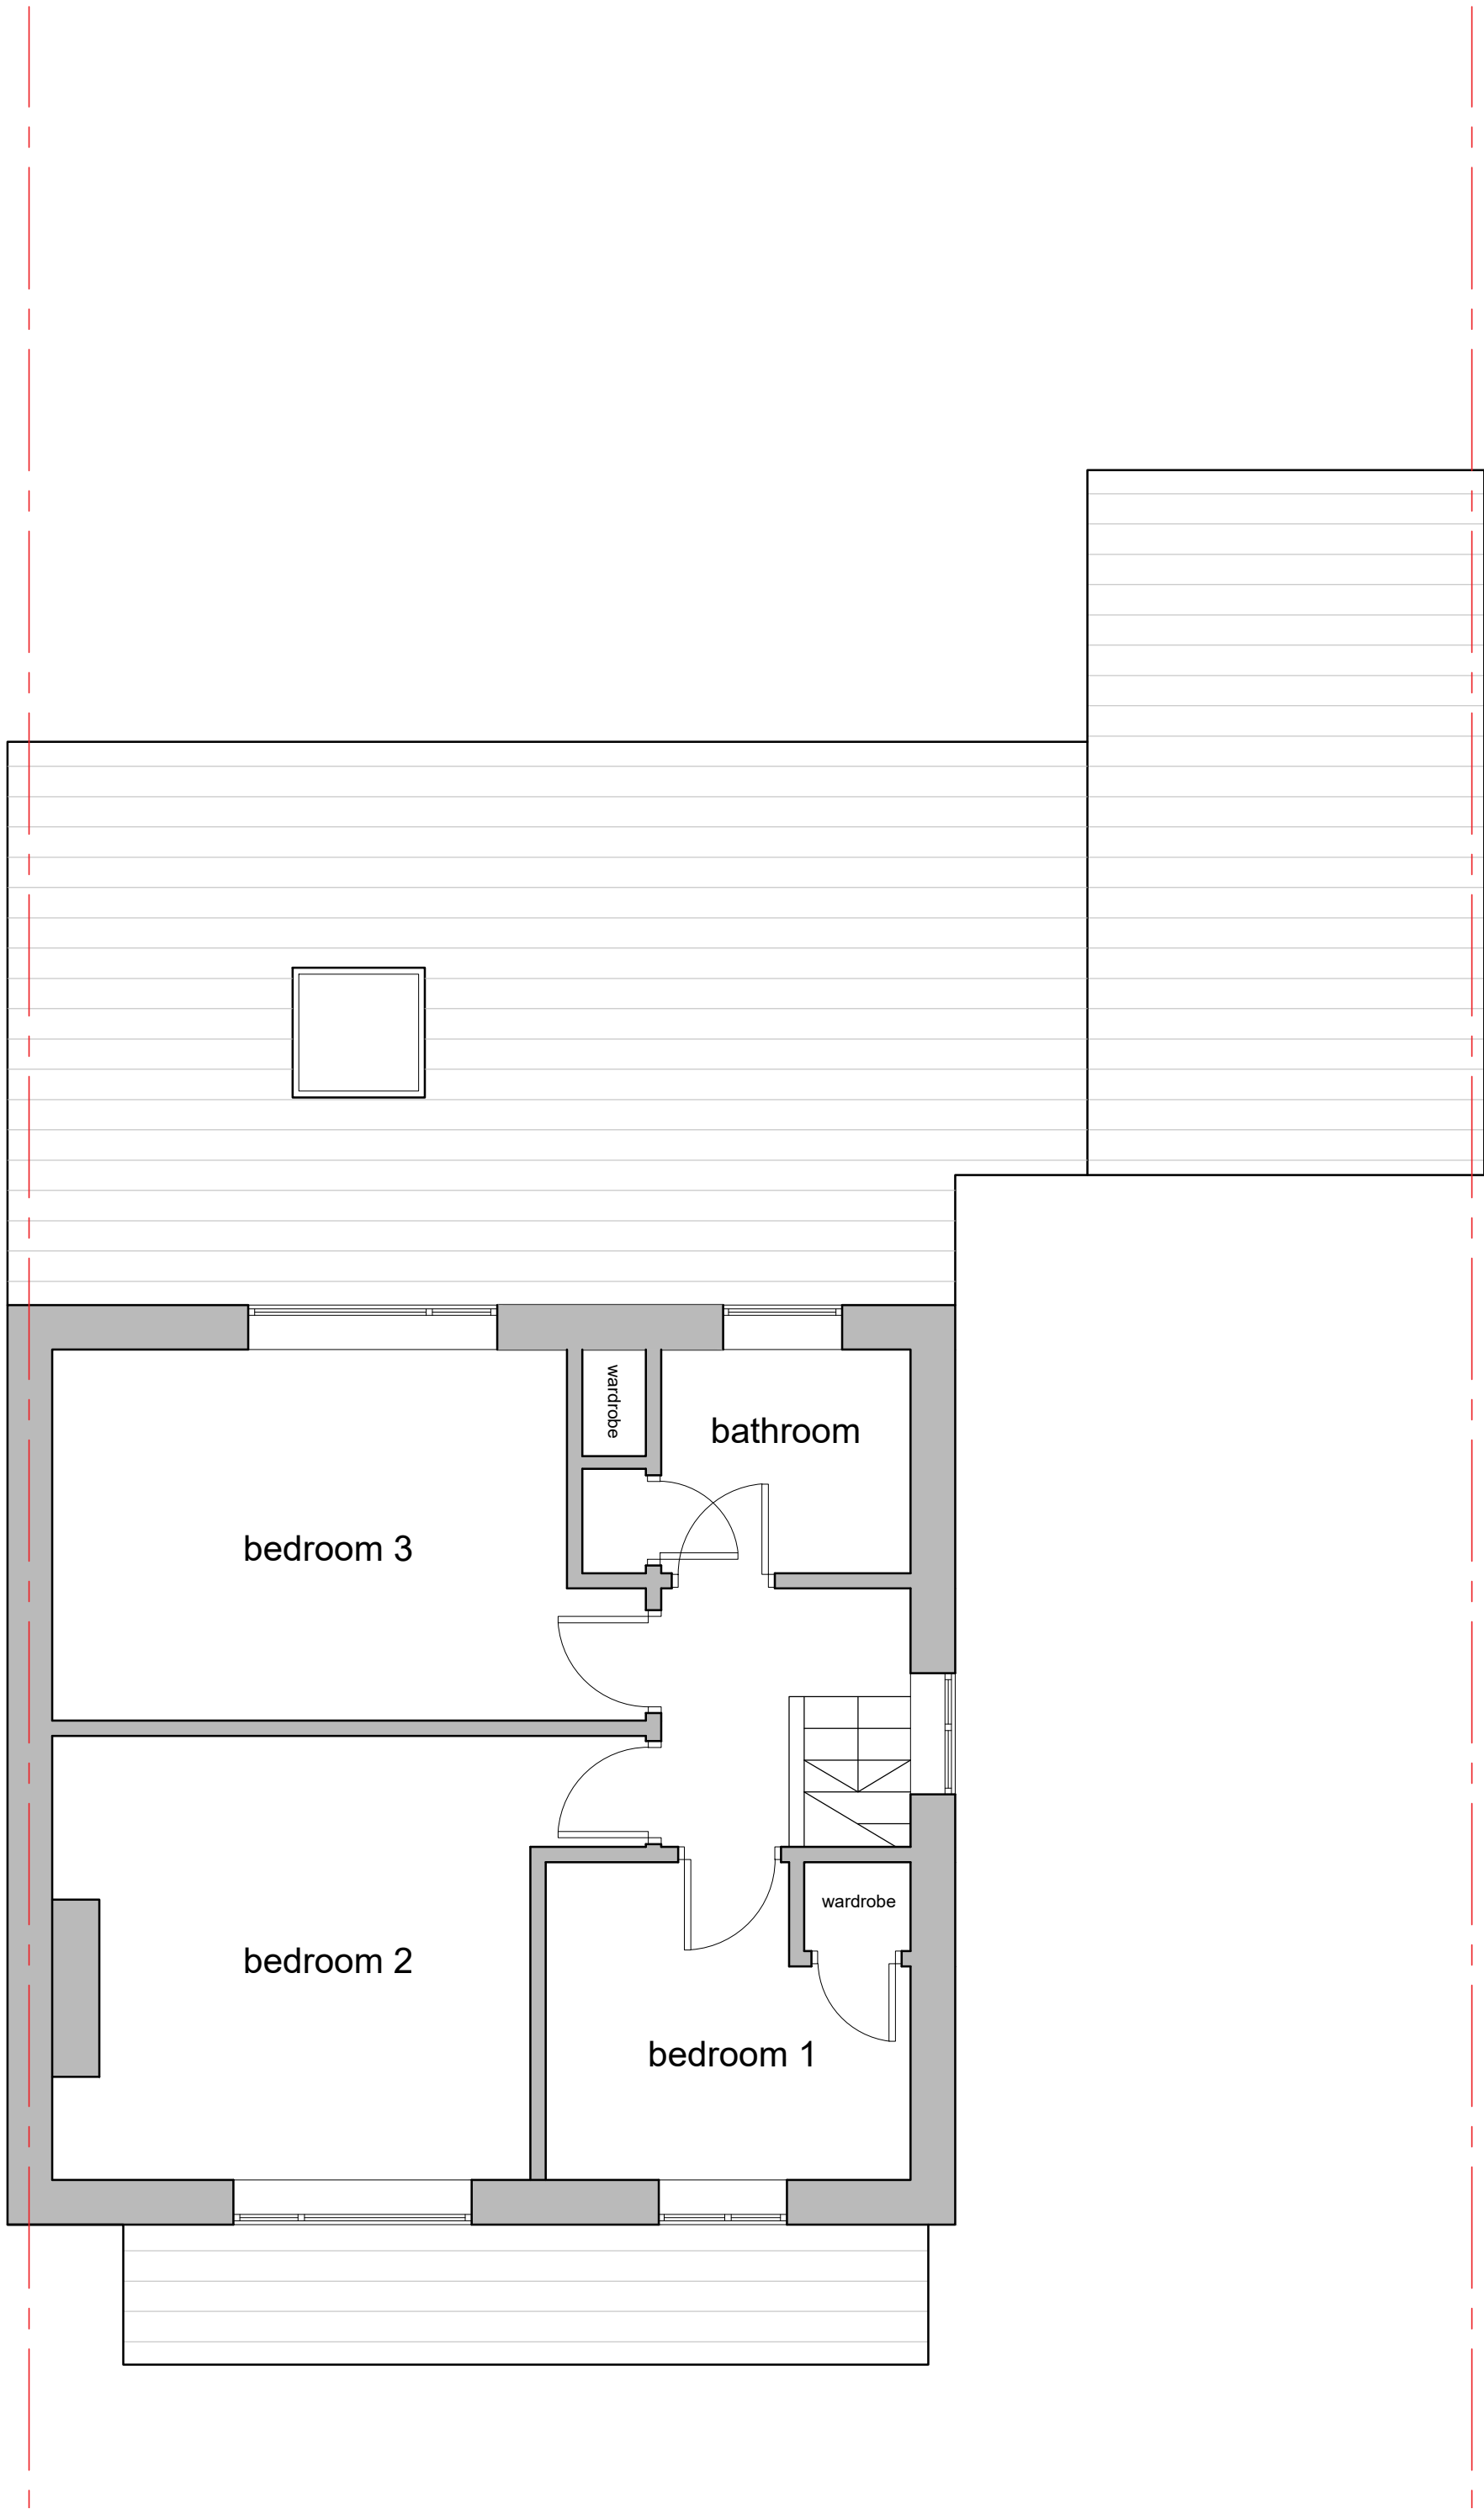

Existing First Floor Plan
scale 1:50

 

Existing Roof Plan
scale 1:50

 

Existing Attic Floor Plan
scale 1:50